




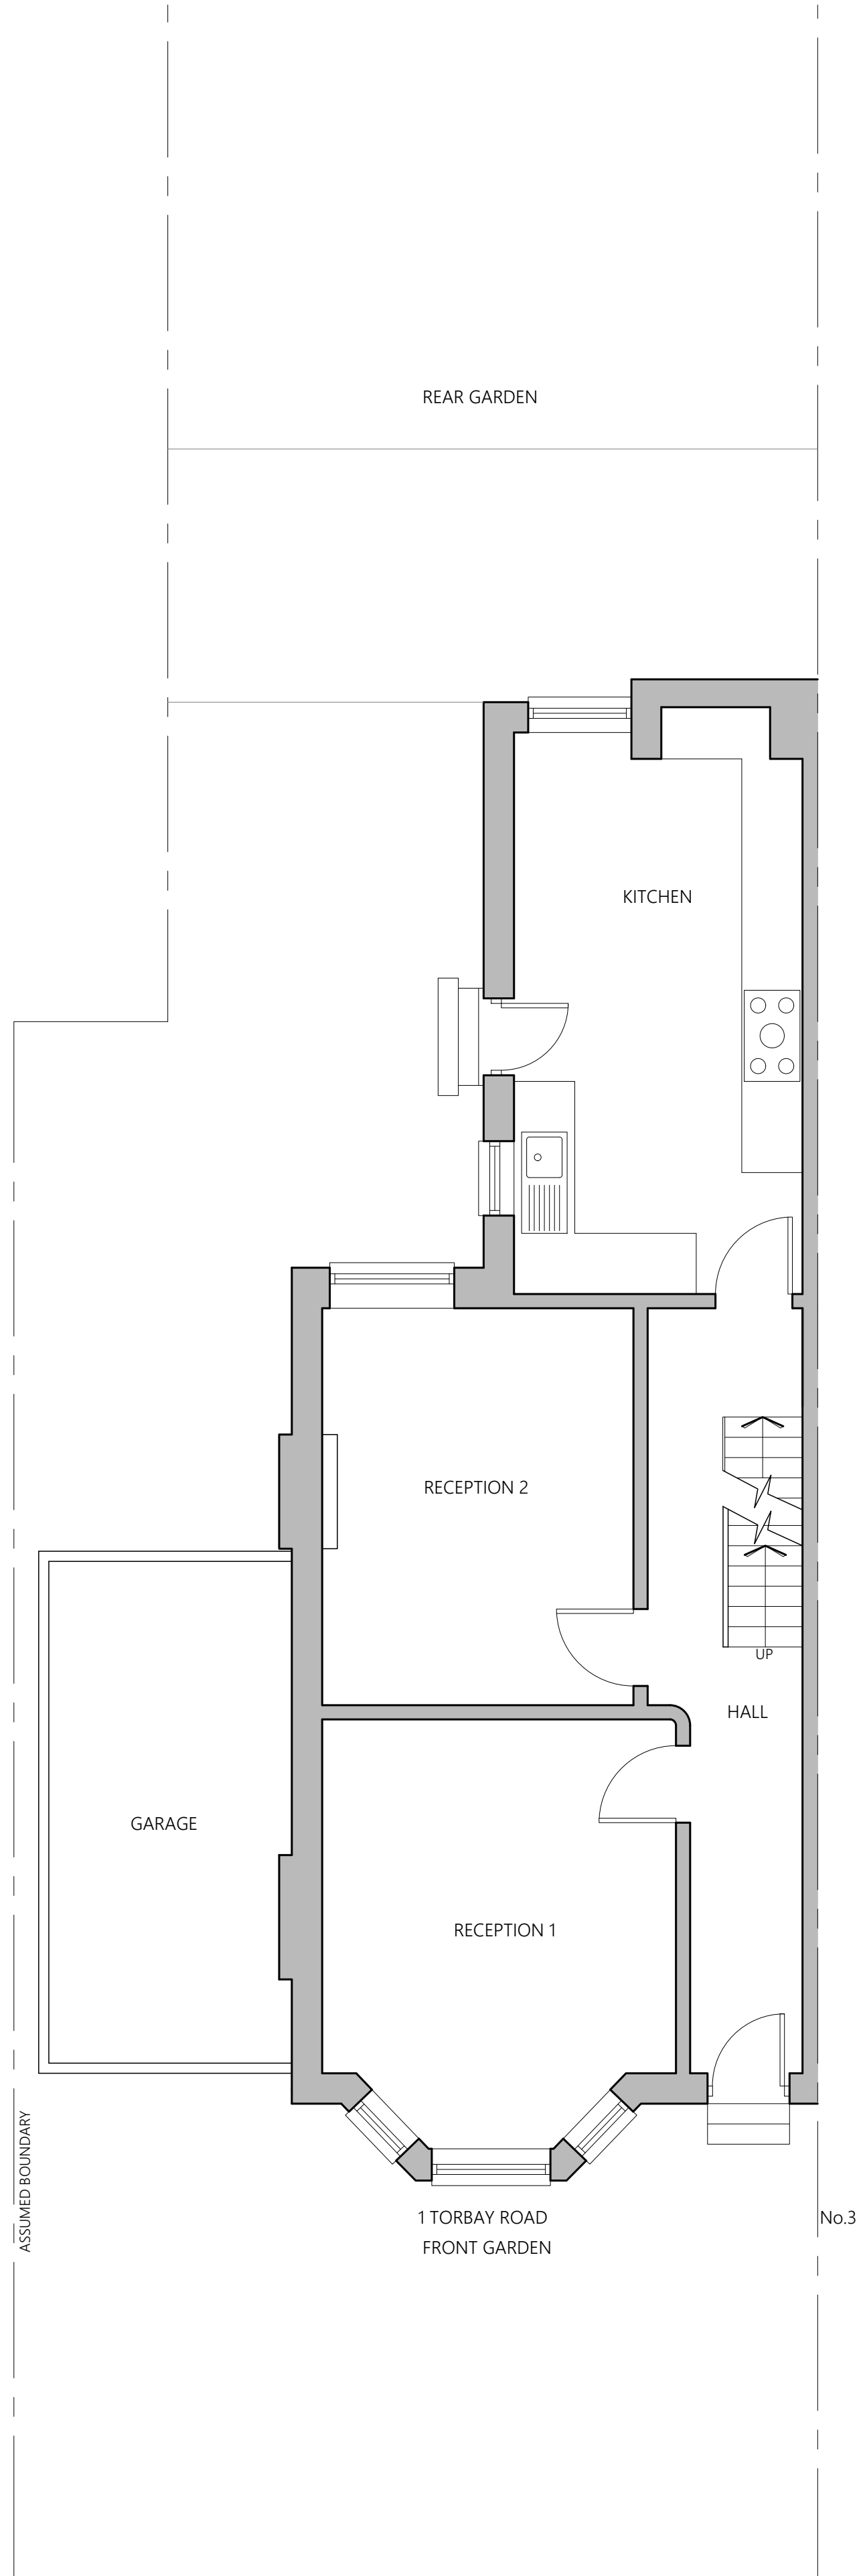

EXISTING GROUND FLOOR PLAN

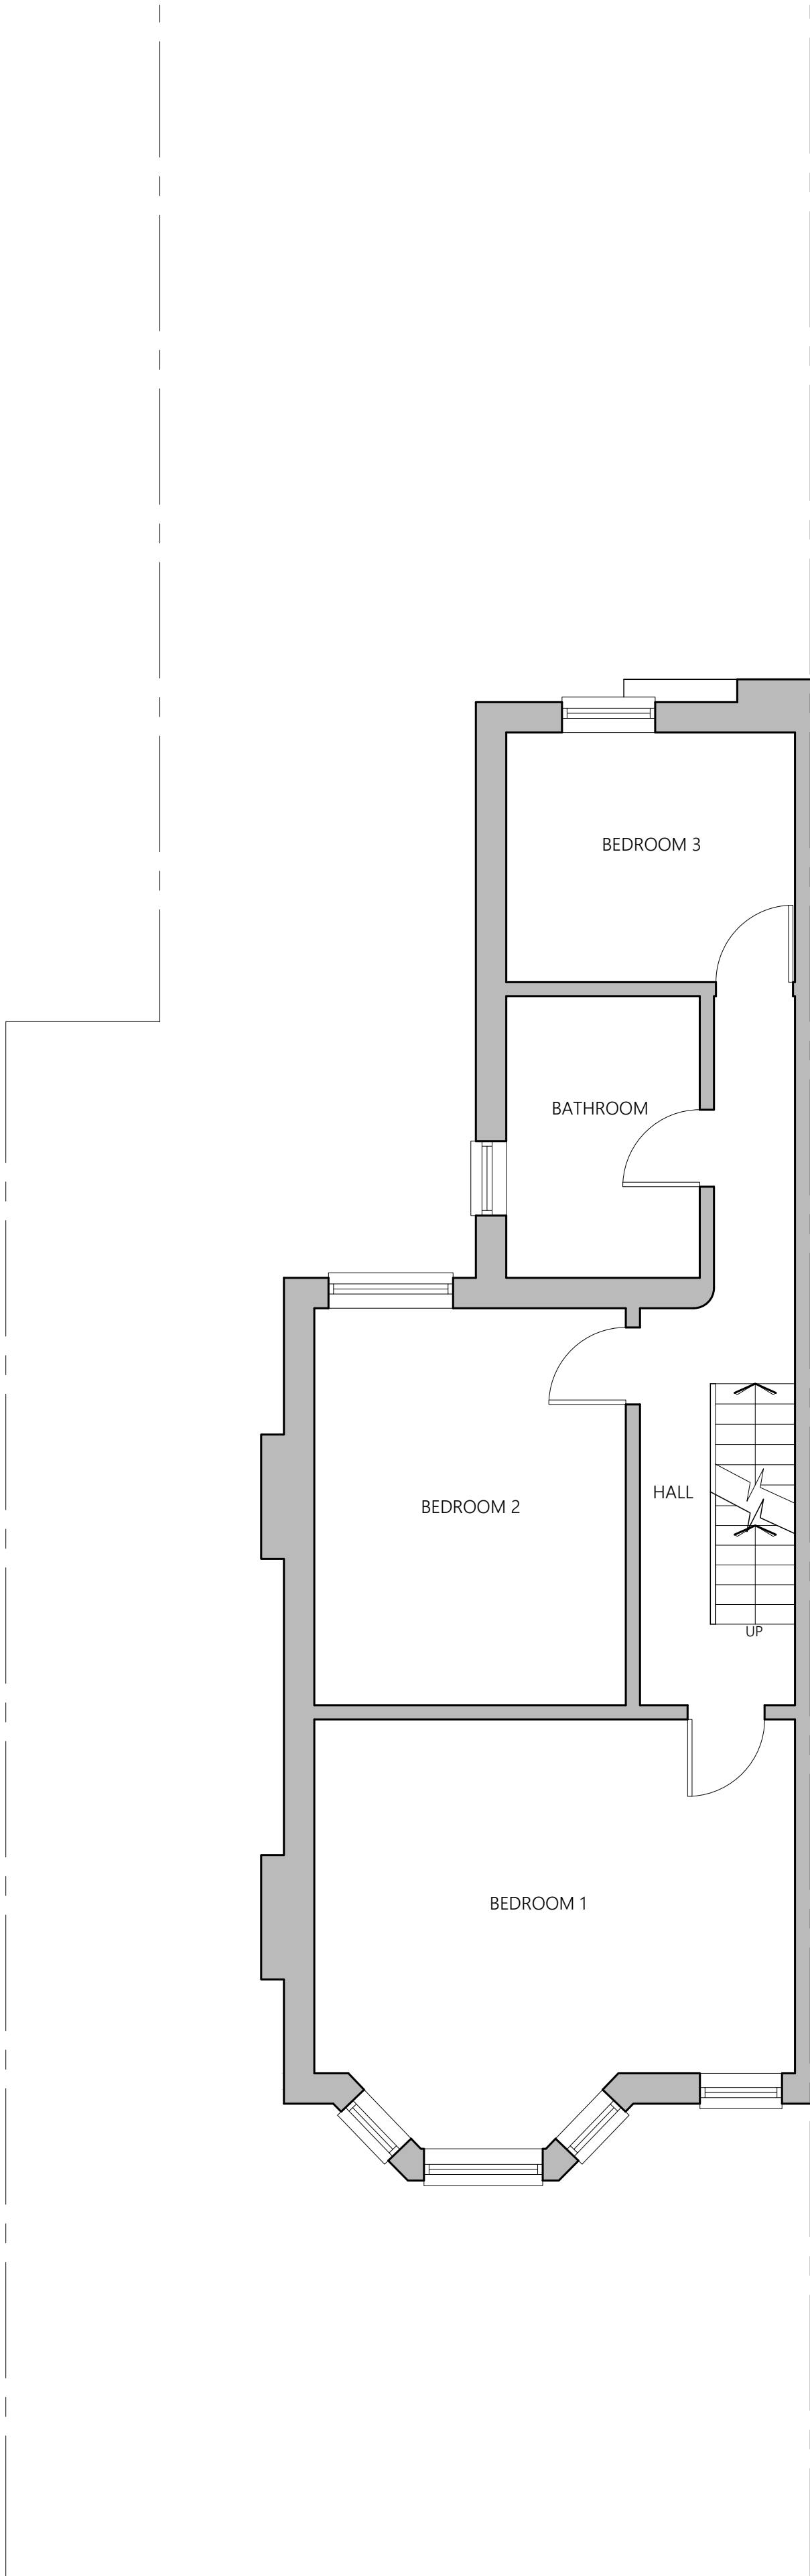

EXISTING FIRST FLOOR PLAN

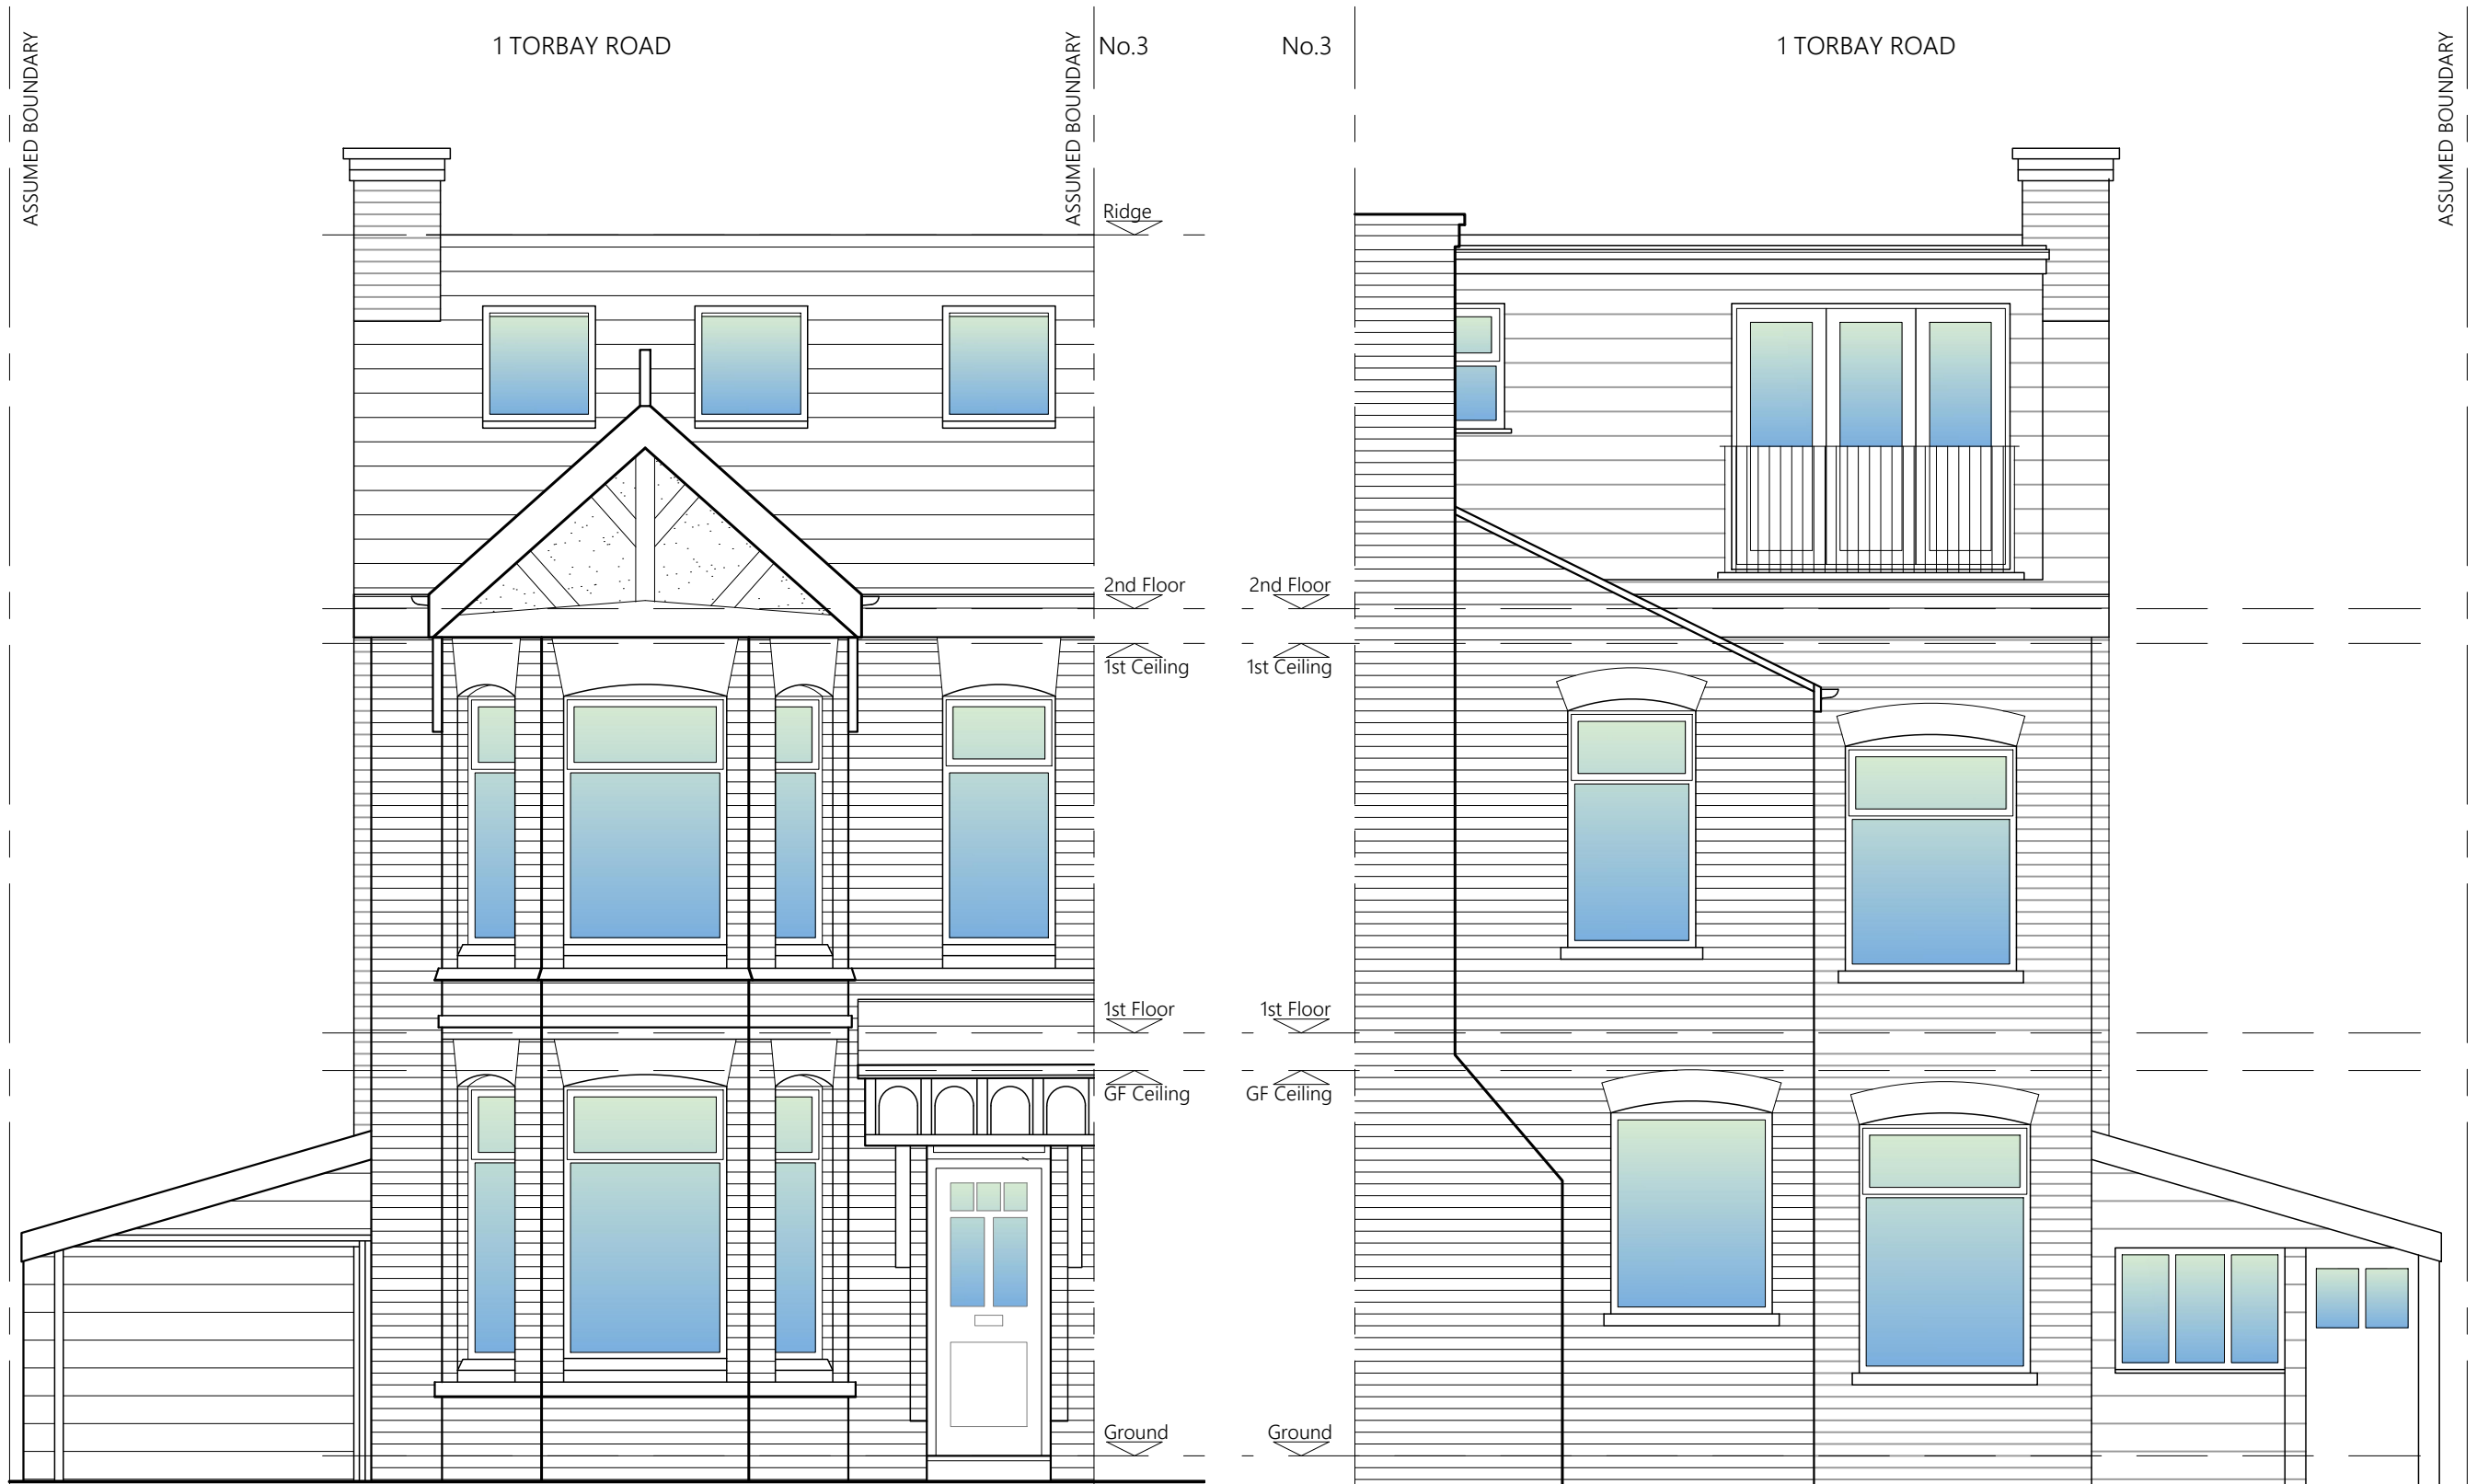


EXISTING FRONT ELEVATION

EXISTING REAR ELEVATION



EXISTING SIDE ELEVATION

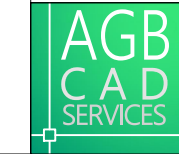

PROJECT	1 Torbay Road Chorlton M21 8XE		
CLIENT	G Lilley		
STATUS	Information		
DRAWING	Existing Plans & Elevations		
DWG No.	2408-02	REV	
SCALE	1:50@A1	DATE	Feb '24
 website: www.agbcad.co.uk email: info@agbcad.co.uk telephone: 07912 090 125 DO NOT SCALE FROM THIS DRAWING			