



Dimensioning
Figured dimensions only to be taken from these designs and drawings. Work to annotated dimensions only. All dimensions to be checked on site. Architectural designers to be informed immediately of any discrepancies before work proceeds. Drawings are to be read in conjunction with relevant specifications, structural engineers and service engineers' drawings.

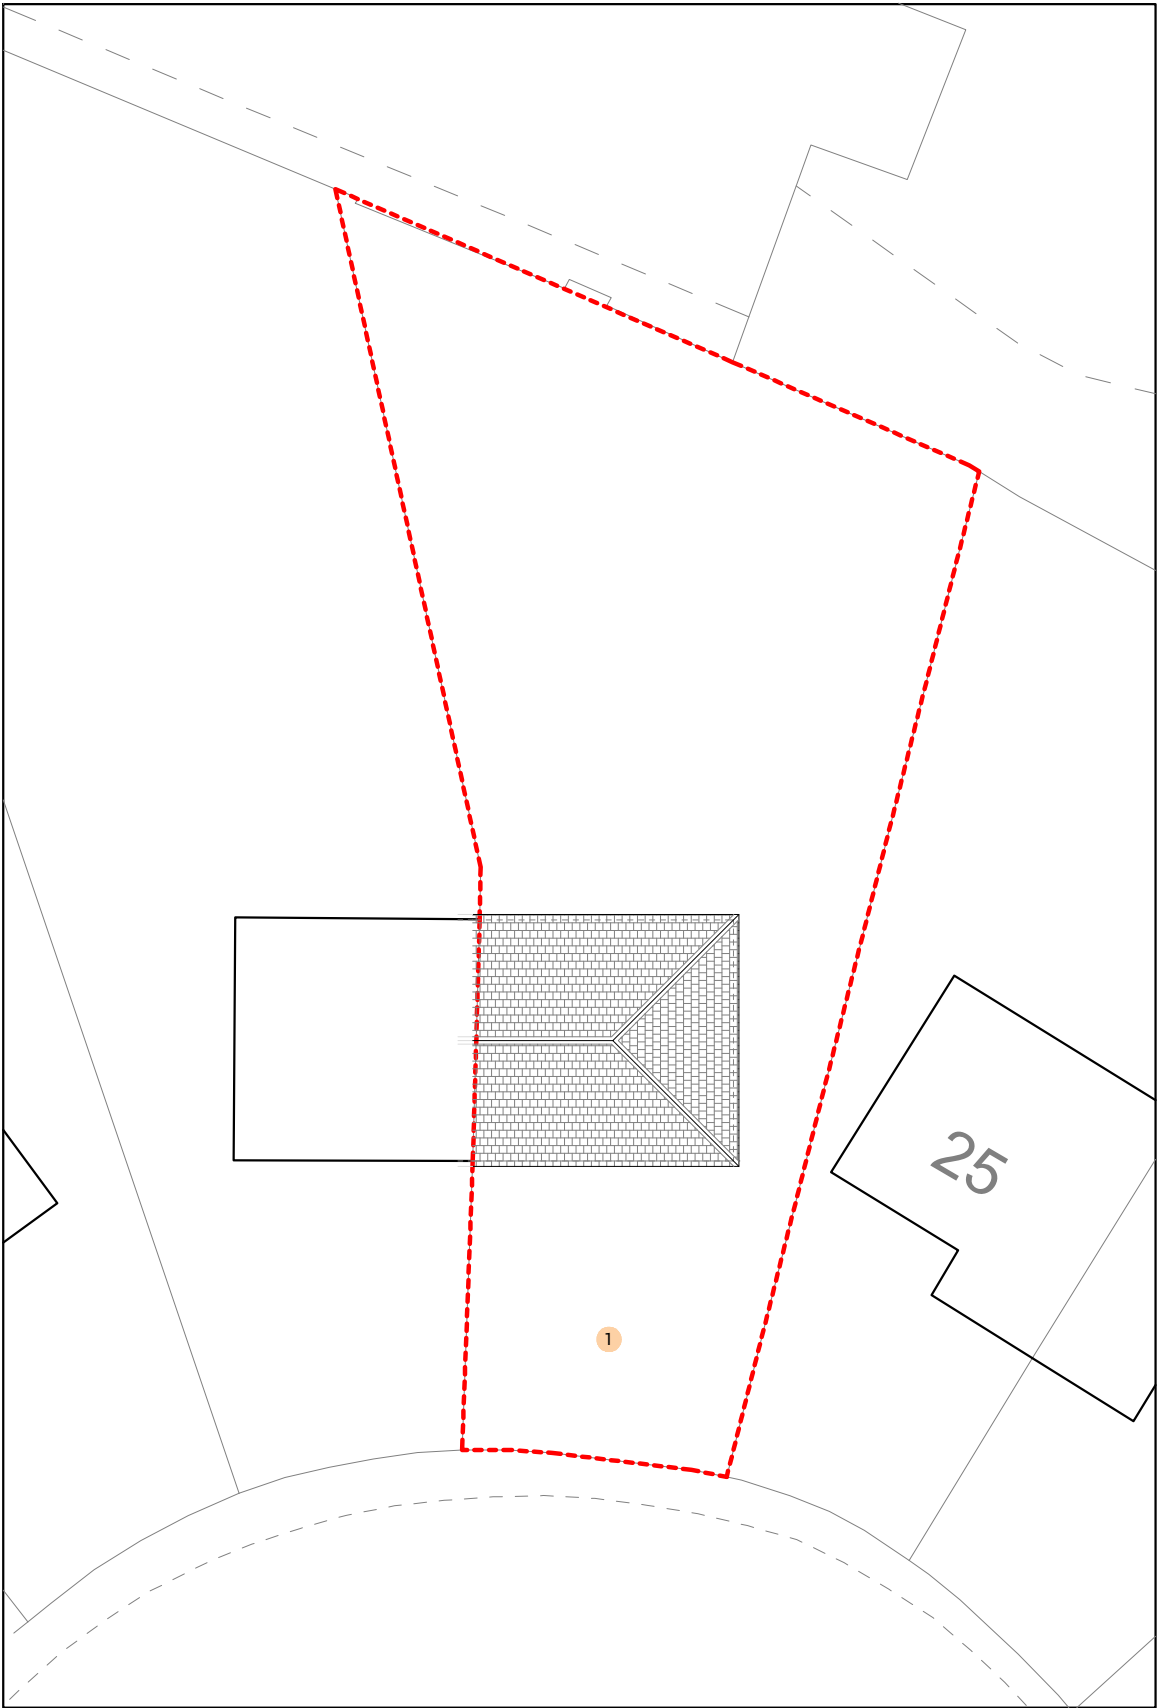

EXISTING SITE PLAN
1:200 @ A3

0m 1m 3m 5m

Key
1 Non Porous Driveway

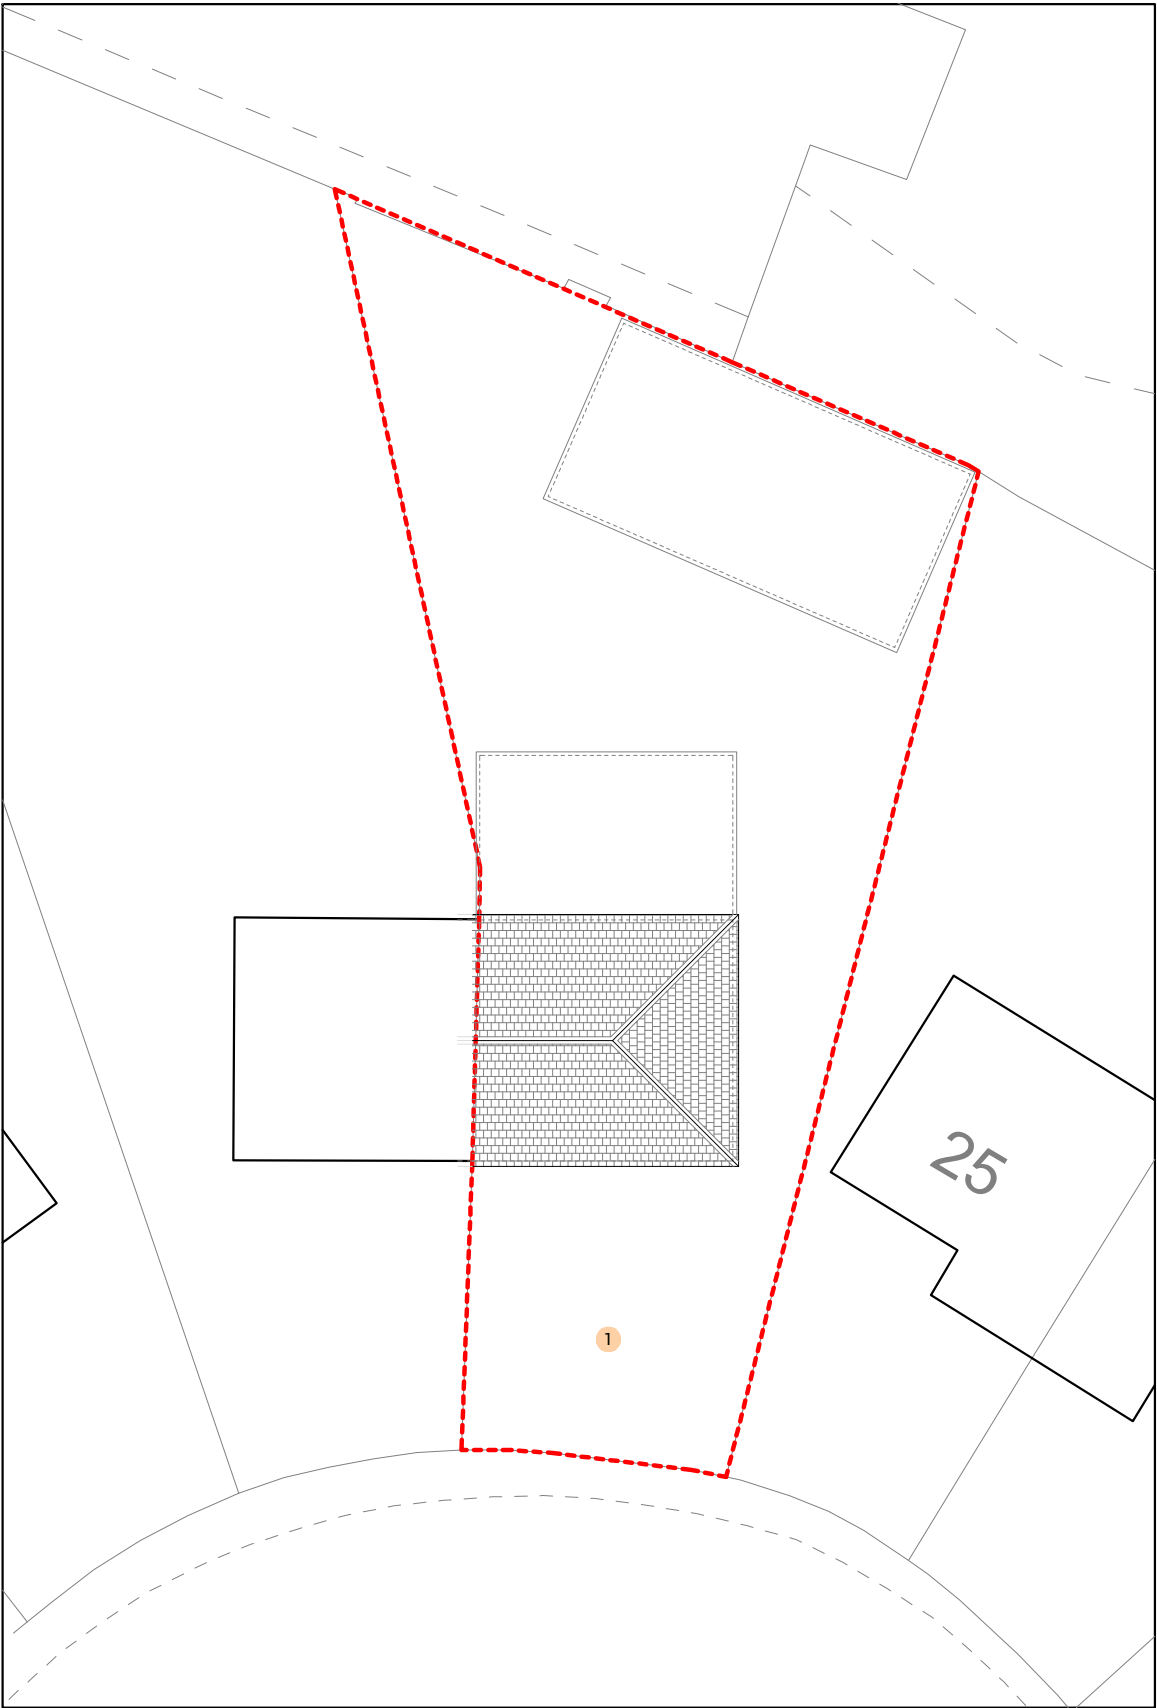

PROPOSED SITE PLAN
1:200 @ A3

Rev	Date	Description
-	16/01/24	Issued to client for comments



S A L E E M
ARCHITECTS

Architecture | Masterplanning | Graphics

CLIENT:	Homeowner	REV:
PROJECT:	23 Borland Avenue, New Moston, M40 3LZ	DATE: January 2024
TITLE:	Existing & Proposed Site Plan	DRAWING NO. Sheet 7