


NOTE: Dimensions are approximate and are to be checked on site prior to construction & manufacture.

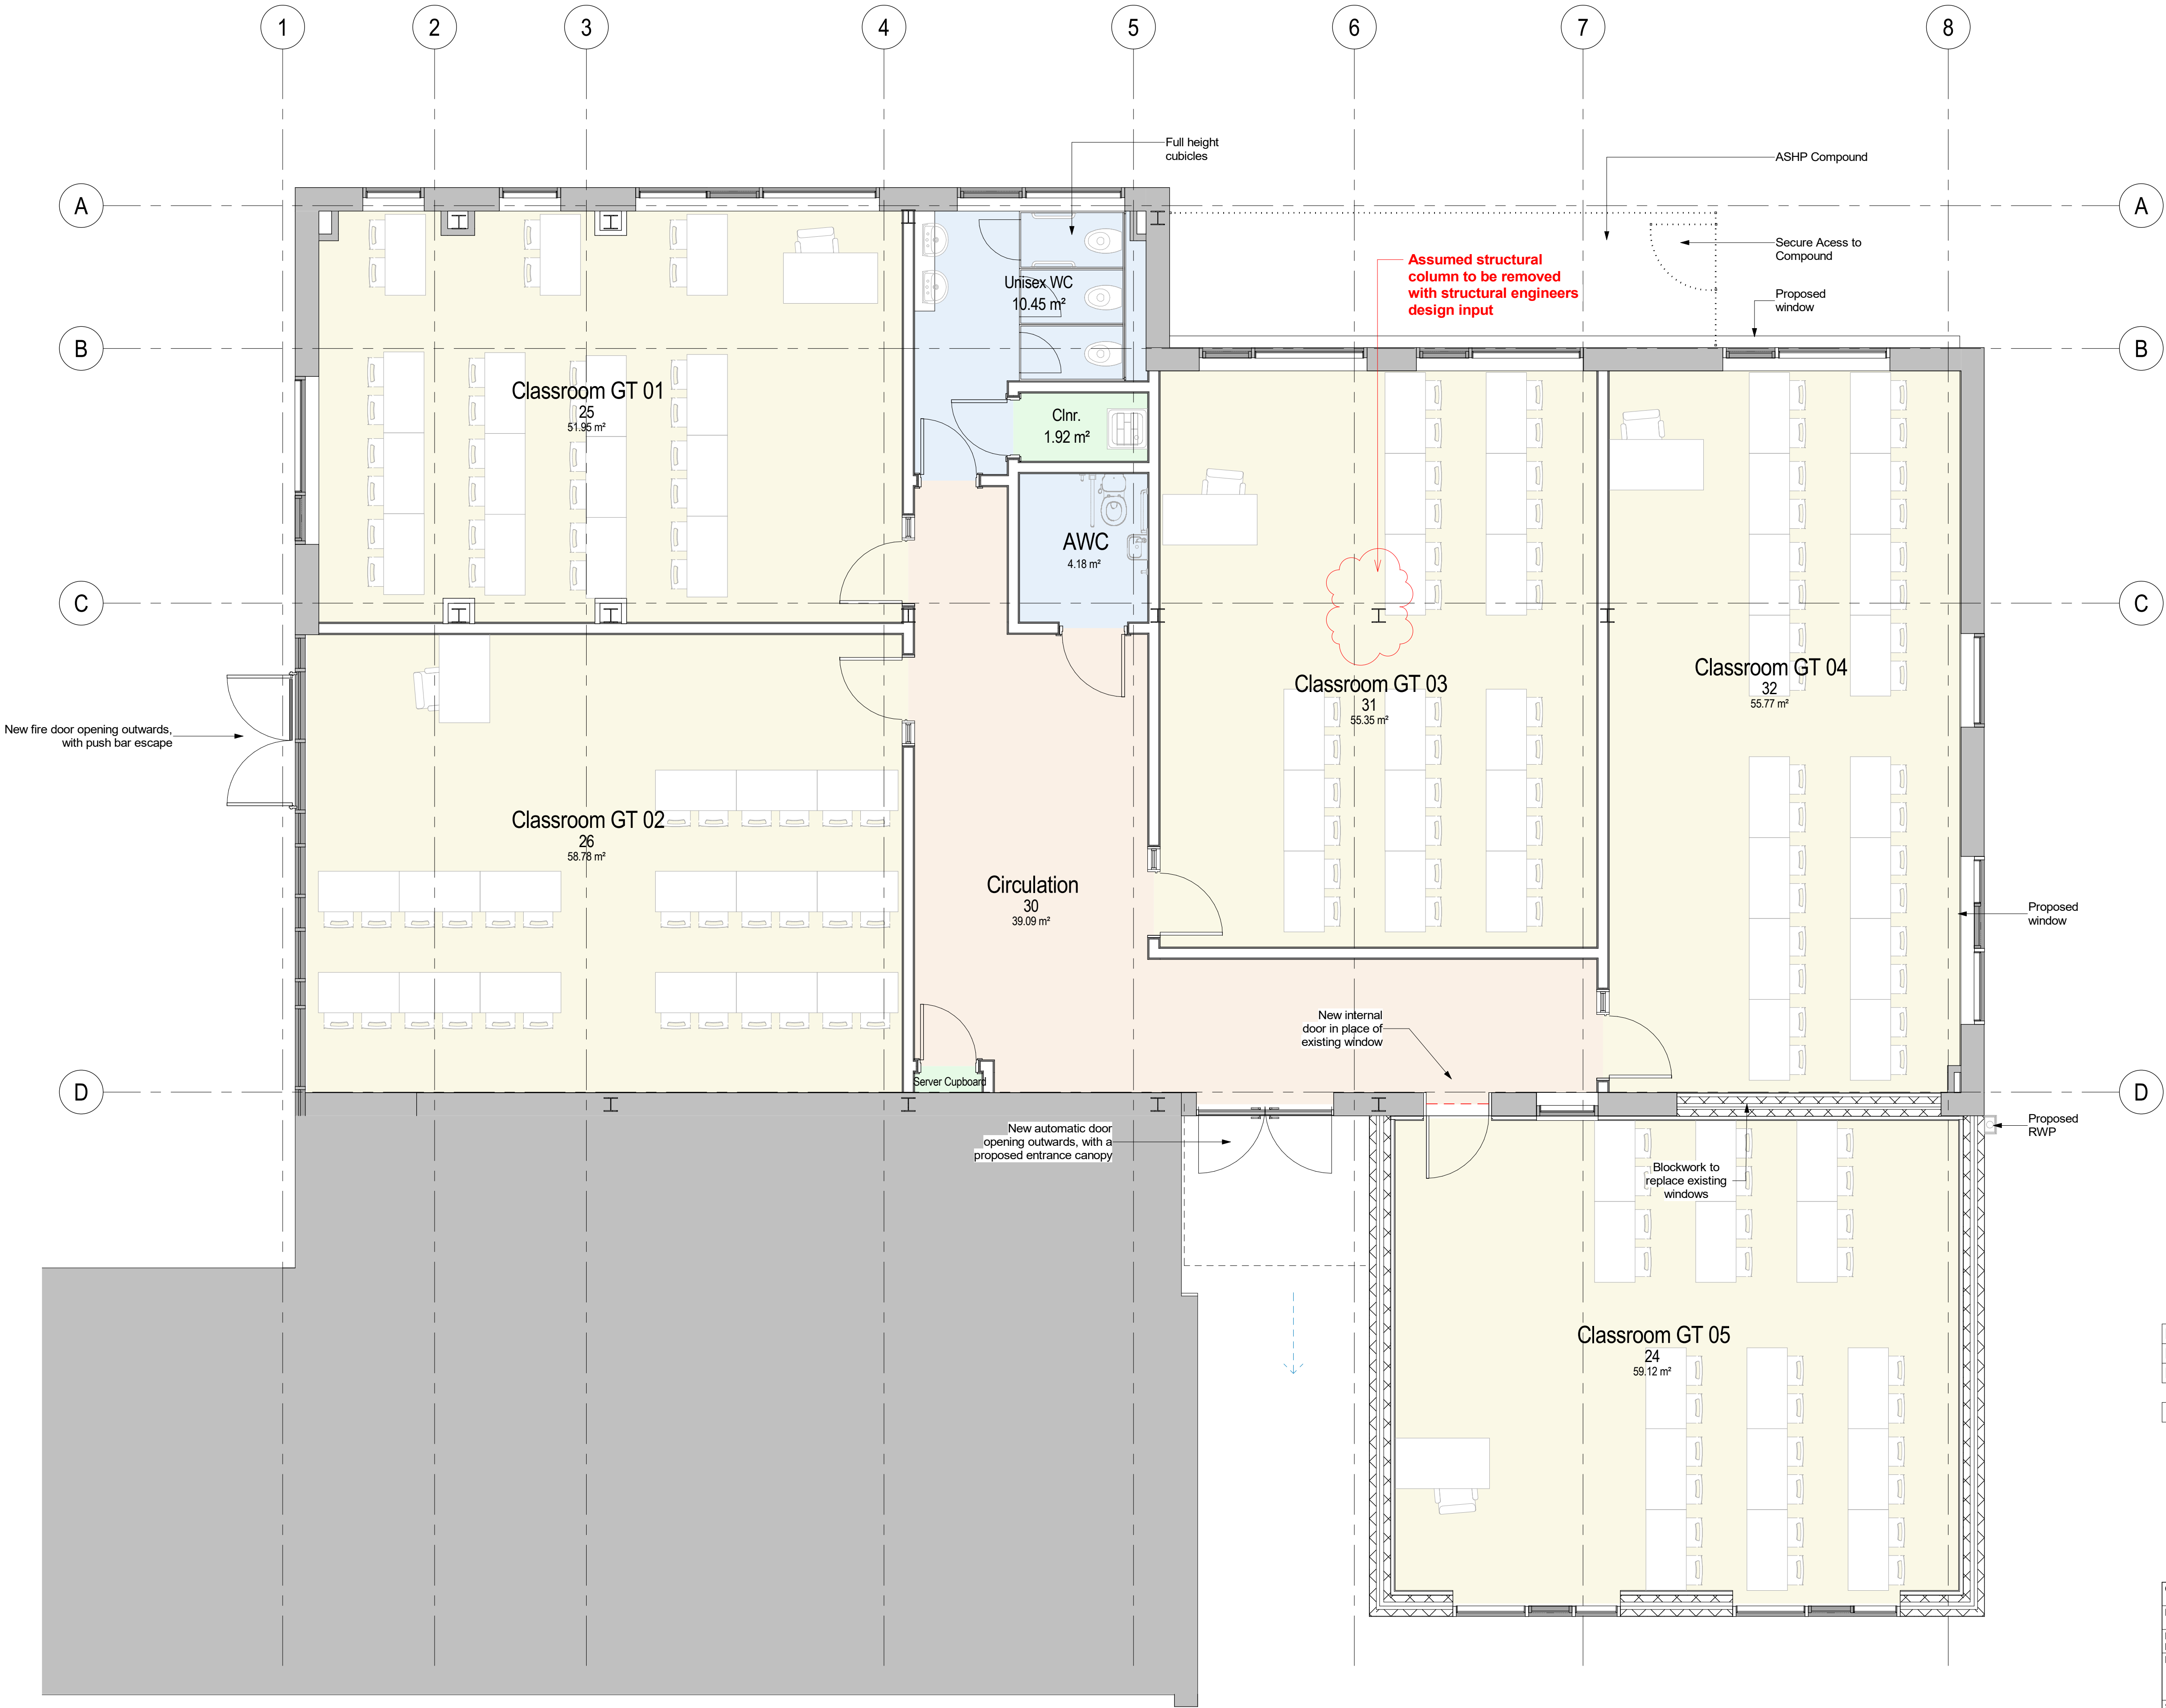

Proposed Ground Floor Plan

1: 50 @ A1

P03	Issue for Planning	19/12/23	JP	PEH
P02	Structure and additional grid lines added	05/12/23	JP	PEH
P01	First Issue for Comment	06/11/23	AL	PEH

Revision	Description	Date	Drawn	Checked
----------	-------------	------	-------	---------

Halliday Meecham Architects Limited

111 Piccadilly Manchester M1 2HY
+44 (0)161 661 5566

4 Devonshire Street London W1W 5DT
+44 (0)203 440 5175

hma@hallidaymeecham.com
www.hallidaymeecham.com



Client:	Abraham Moss Community School			
Project:	DT Abraham Moss			
Phase/ Location:	Crescent Rd, Crumpsall, Manchester M8 5UF			
Drawing:	Proposed GF Plan			

Scale @ A1	Scale @ A3	Date:	Drawn:	Checked:	Job No.	Drawing No.
1:50	1:25	10/30/23	AL	PEH	5667	AM-20101

	Scale	Stage / Suitability:		Status:
	0 1m 2m 1:50	Initial Status		S0

Drawing Ref.	5667-HMA-AM-00-DR-A-20101	Revision:	P03
--------------	---------------------------	-----------	-----