


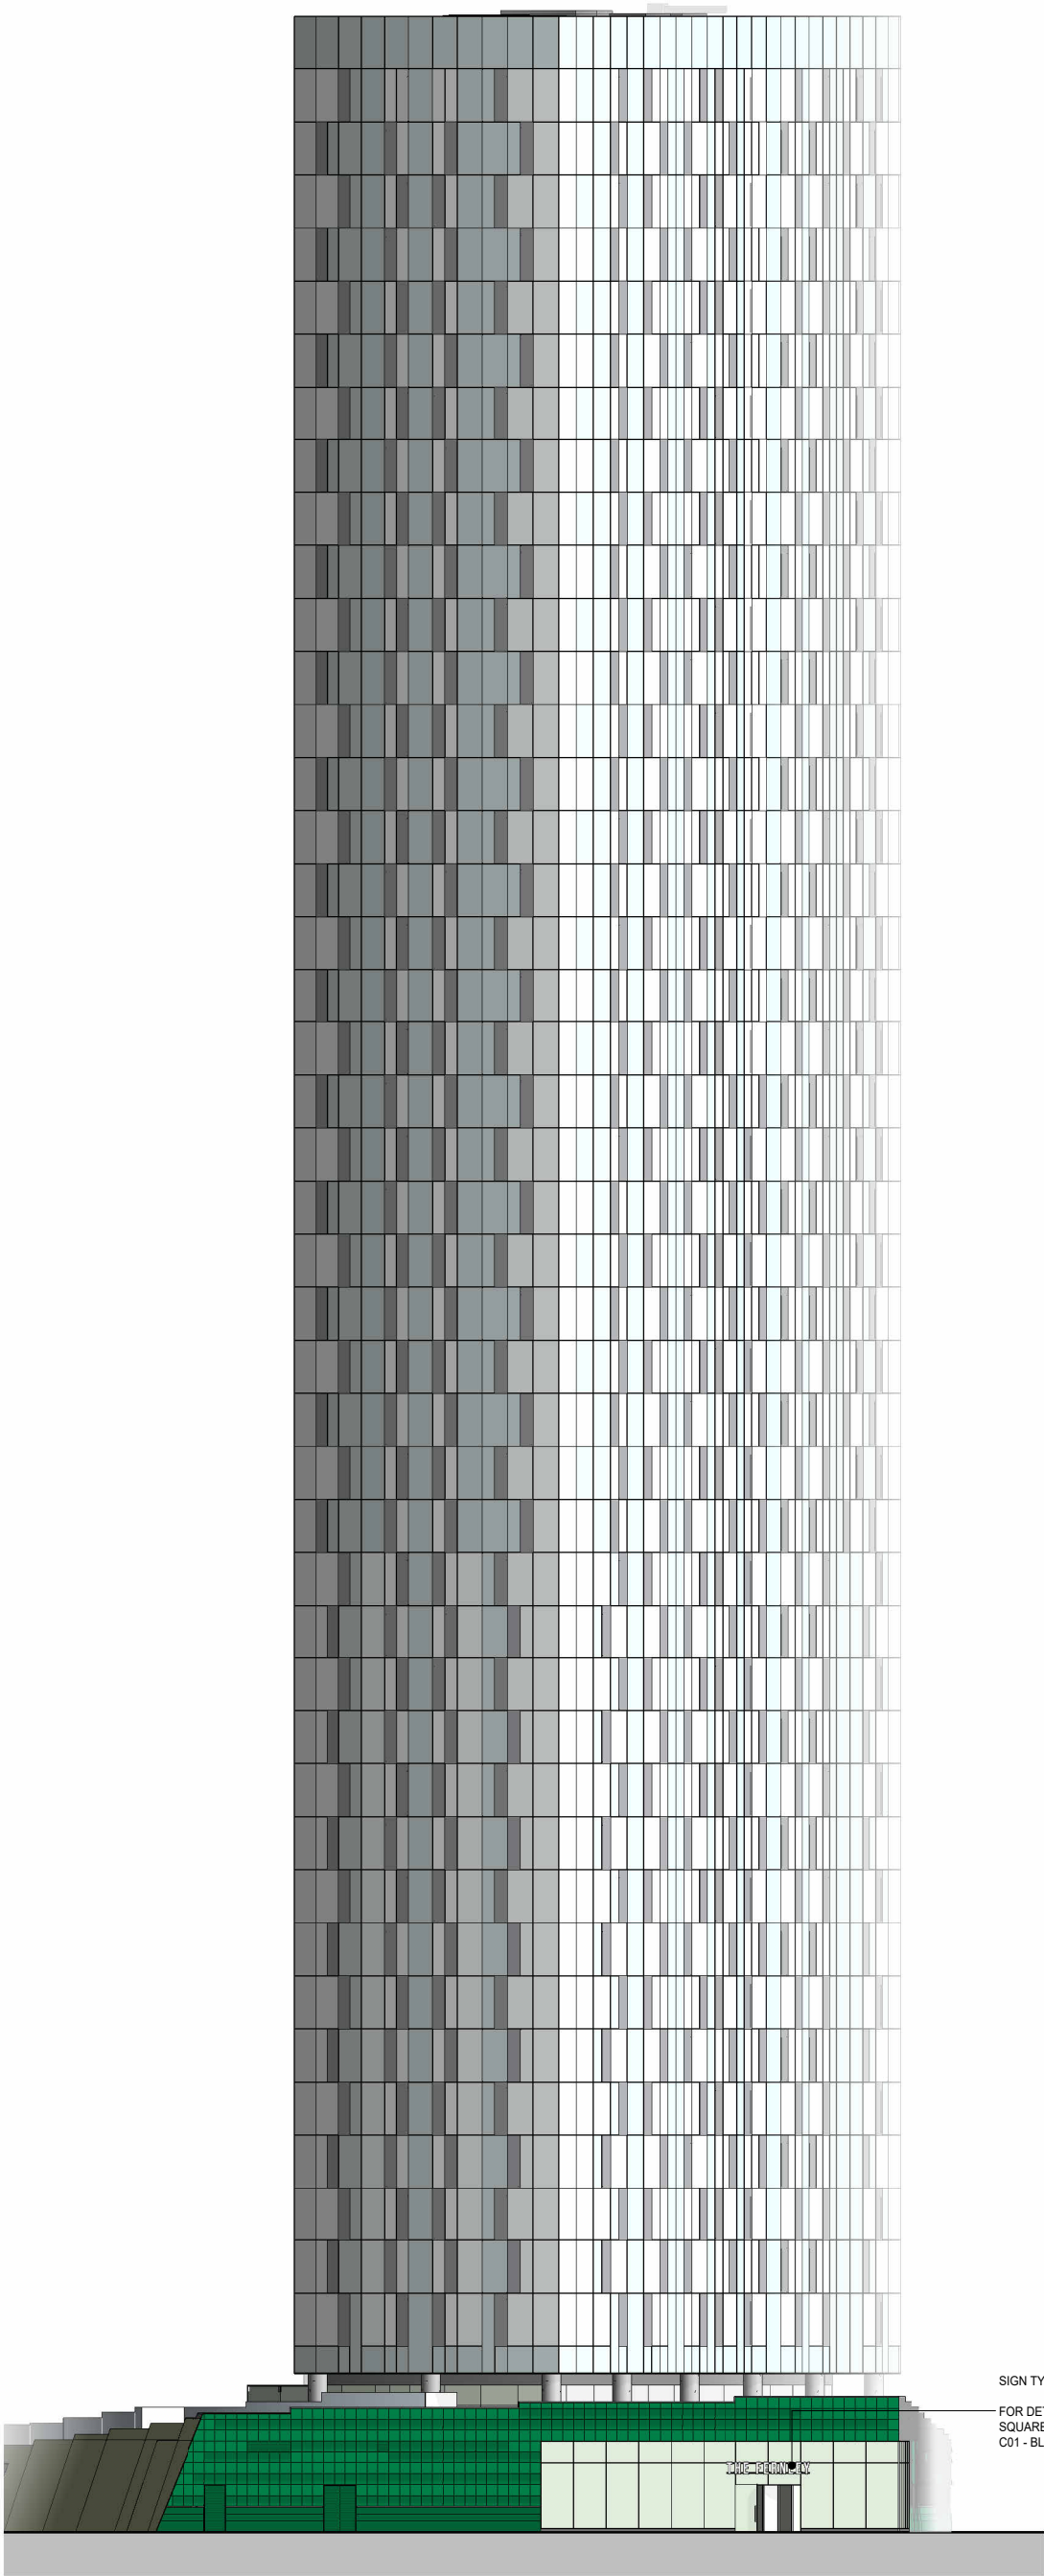

East Elevation

SIGN TYPE 09
FOR DETAILS REFER TO DOCUMENT 11743 -
SQUARE GARDENS EXTERNAL SIGNAGE -
C01 - BLOCK D

This drawing is copyright.
Do not scale off dimensions.
All dimensions to be checked on site by contractor.
Contractor to report any dimensional discrepancies,
errors or omissions prior to commencing on site.


NOTE:
DO NOT SCALE OFF DRAWING REFER TO INDICATED DIMENSIONS ONLY.

DRAWING TO BE READ IN CONJUNCTION WITH SHP SPECIFICATION.

INDICATIVE DETAILS TO ILLUSTRATE VISUAL INTENT ONLY. ALL TO CONTRACTORS DESIGN.

ALL DETAILS TO BE COORDINATED WITH ADJACENT TRADES AND SE AND M+E ENGINEER DETAILS.

THE CONTRACTOR IS RESPONSIBLE FOR MEETING THE SPECIFIED PERFORMANCE CRITERIA.

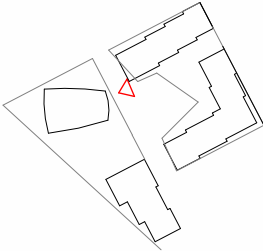

Rev	Date	Description
-	14-03-2024	FIRST ISSUE



Project Title
First Street South
Manchester

Drawing Title
Building D
East Elevation
External Signage

Status		FOR INFORMATION	
Job No	10266	Scale	1 : 400@A3
SHP Drawing Code	Project - Zone - Rise - Uniclass 1.4 - Type - Location - Series	10266-ZD-A-G491-EL-EE-001	-



Manchester
+44 (0)161 835 2345

London
+44 (0)20 7549 4000