
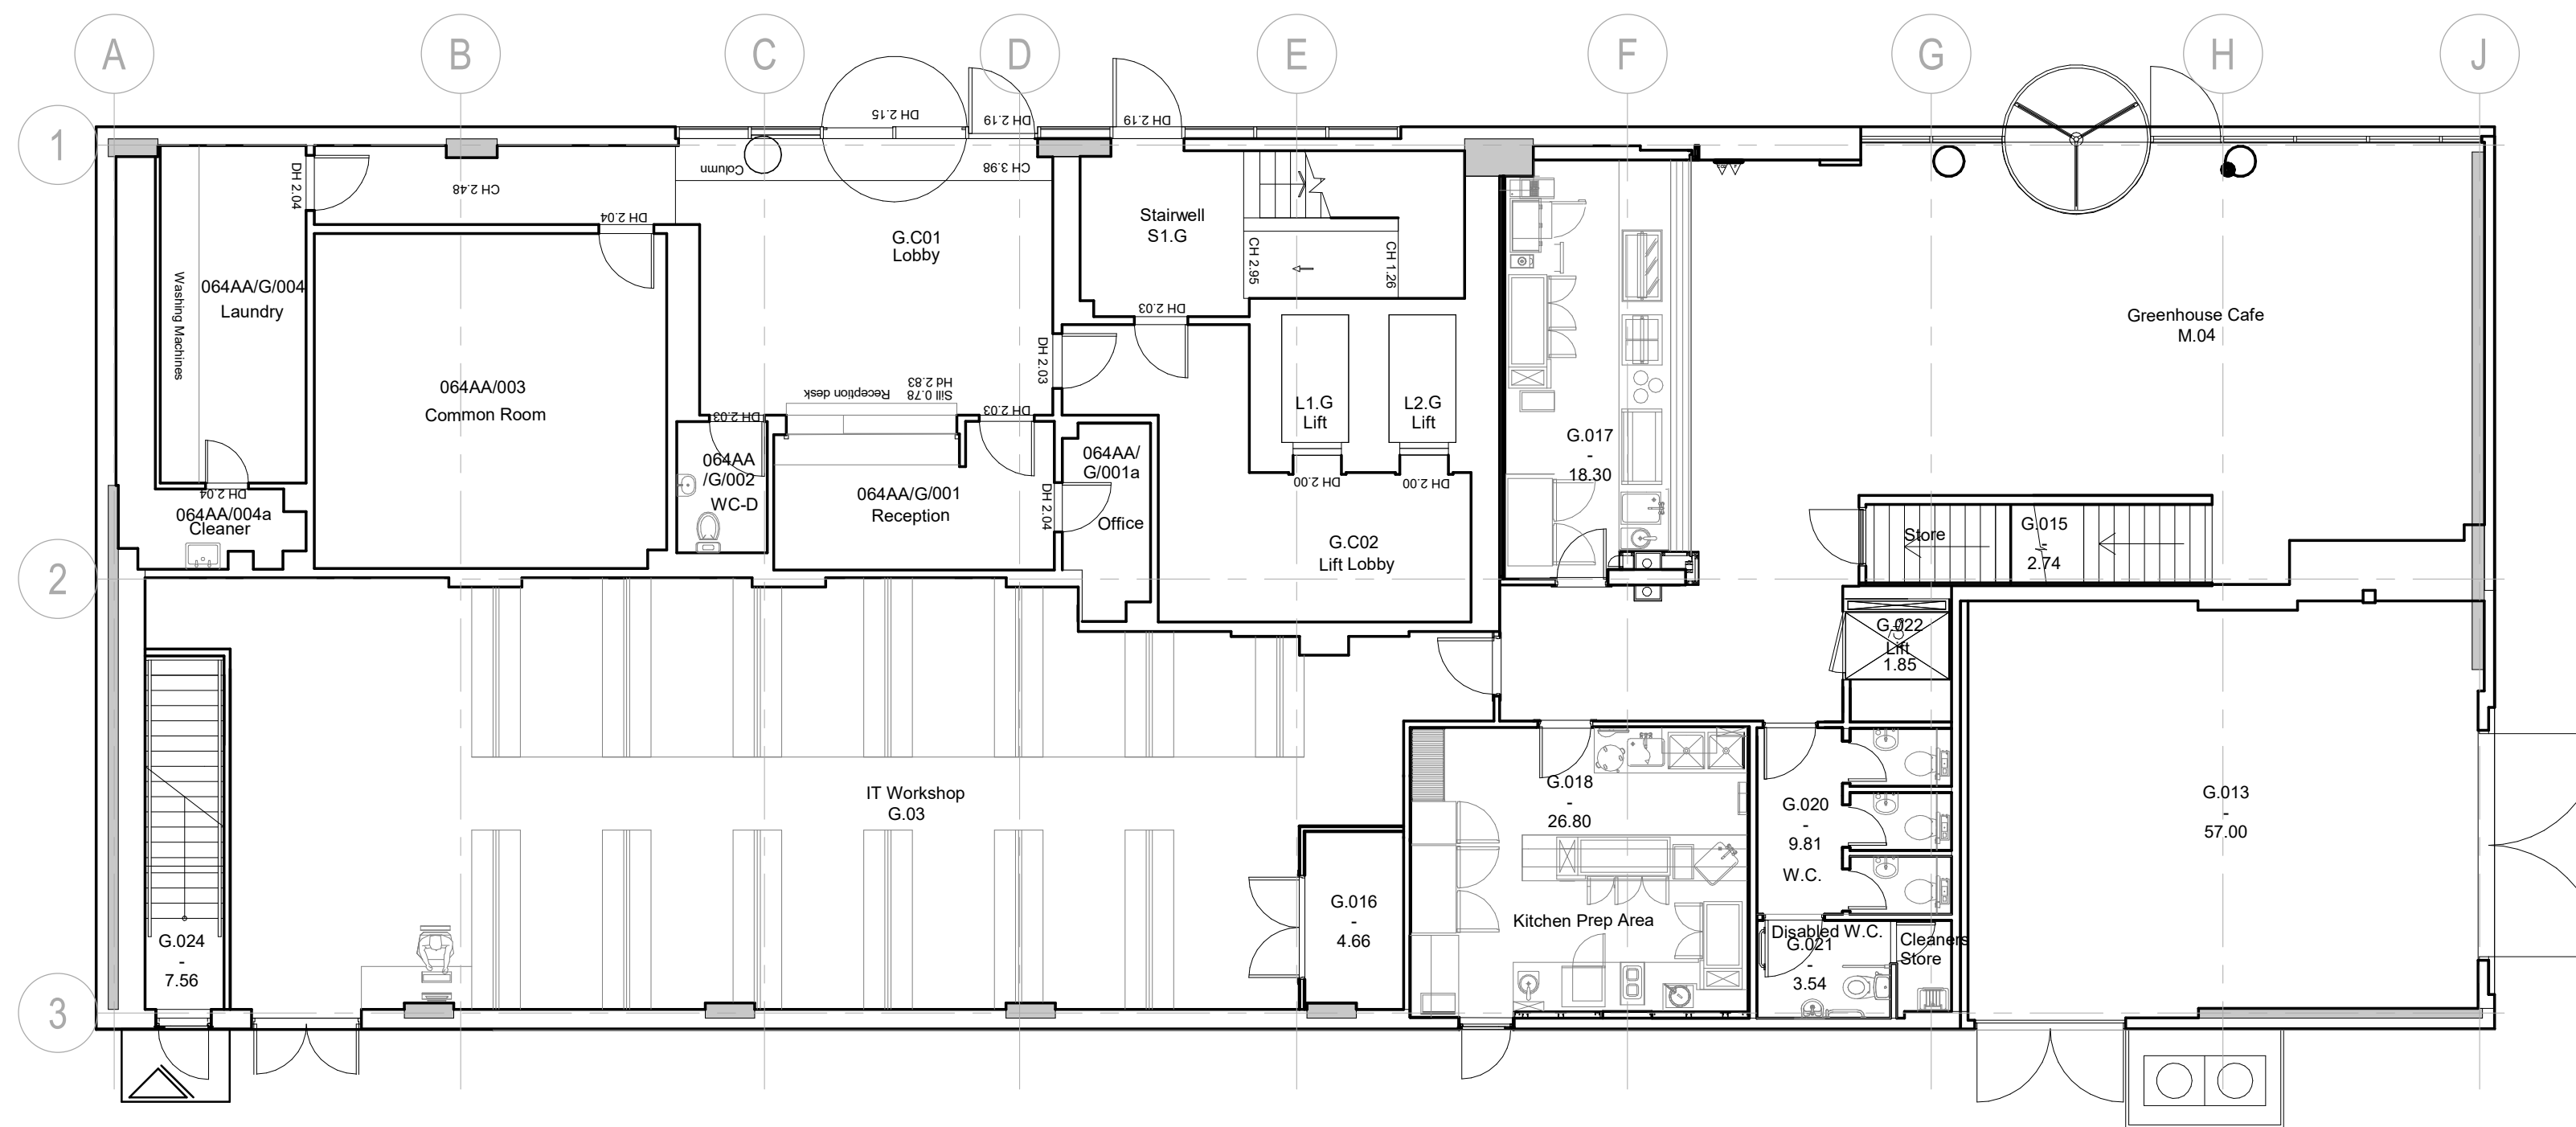


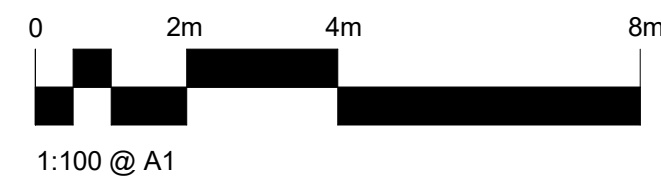

KEY

Existing concrete shear Wall

1 Existing Ground Floor Plan

1:100



2 Existing Mezzanine Level Plan

1:100

P01	Issued for Planning	22/03/2024	SA	GW
PLANNING				
Revision	Description	Date	Drawn	Checked

Halliday Meecham Architects Limited

111 Piccadilly Manchester M1 2HY
+44 (0)161 661 5566

4 Devonshire Street London W1W 5DT
+44 (0)203 440 5175

hma@hallidaymeecham.com
www.hallidaymeecham.com



Client:	University of Manchester					
Project:	George Kenyon Recladding					
Phase/ Location:	Wilton St, Manchester M13 9PY					
Drawing:	Existing Ground Floor and Mezzanine Level					
Scale @ A1	Scale @ A3	Date:	Drawn:	Checked:	Job No.	Drawing No.
1:100	1:200	22/03/2024	SA	GW	5652	00102
Drawing Ref.						Revision
5652-HMA-GKH-XX-DR-A-00102						P01