

Doc Name: Plaster Removal Plan Level 06 East

Doc Reference: OTH-PUR-TH-06-SKE-A-0555

Status: S4 Suitable for Construction


Document Type: Sketch



Purpose:	<i>To show areas requiring Terrix plaster applications</i>
Location:	<i>6th floor</i>
Documents affected:	-
WPs affected:	<i>Specialist decoration</i>
Co-ordinated with:	
Purcell	Yes / No
Ramboll	Yes / No
Arup	Yes / No
Planit	Yes / No

Revision History:


REV.	DATE	DESCRIPTION OF CHANGE
-	18/12/2020	First Issue
01	28/03/2022	Amended for Terrix plaster application use

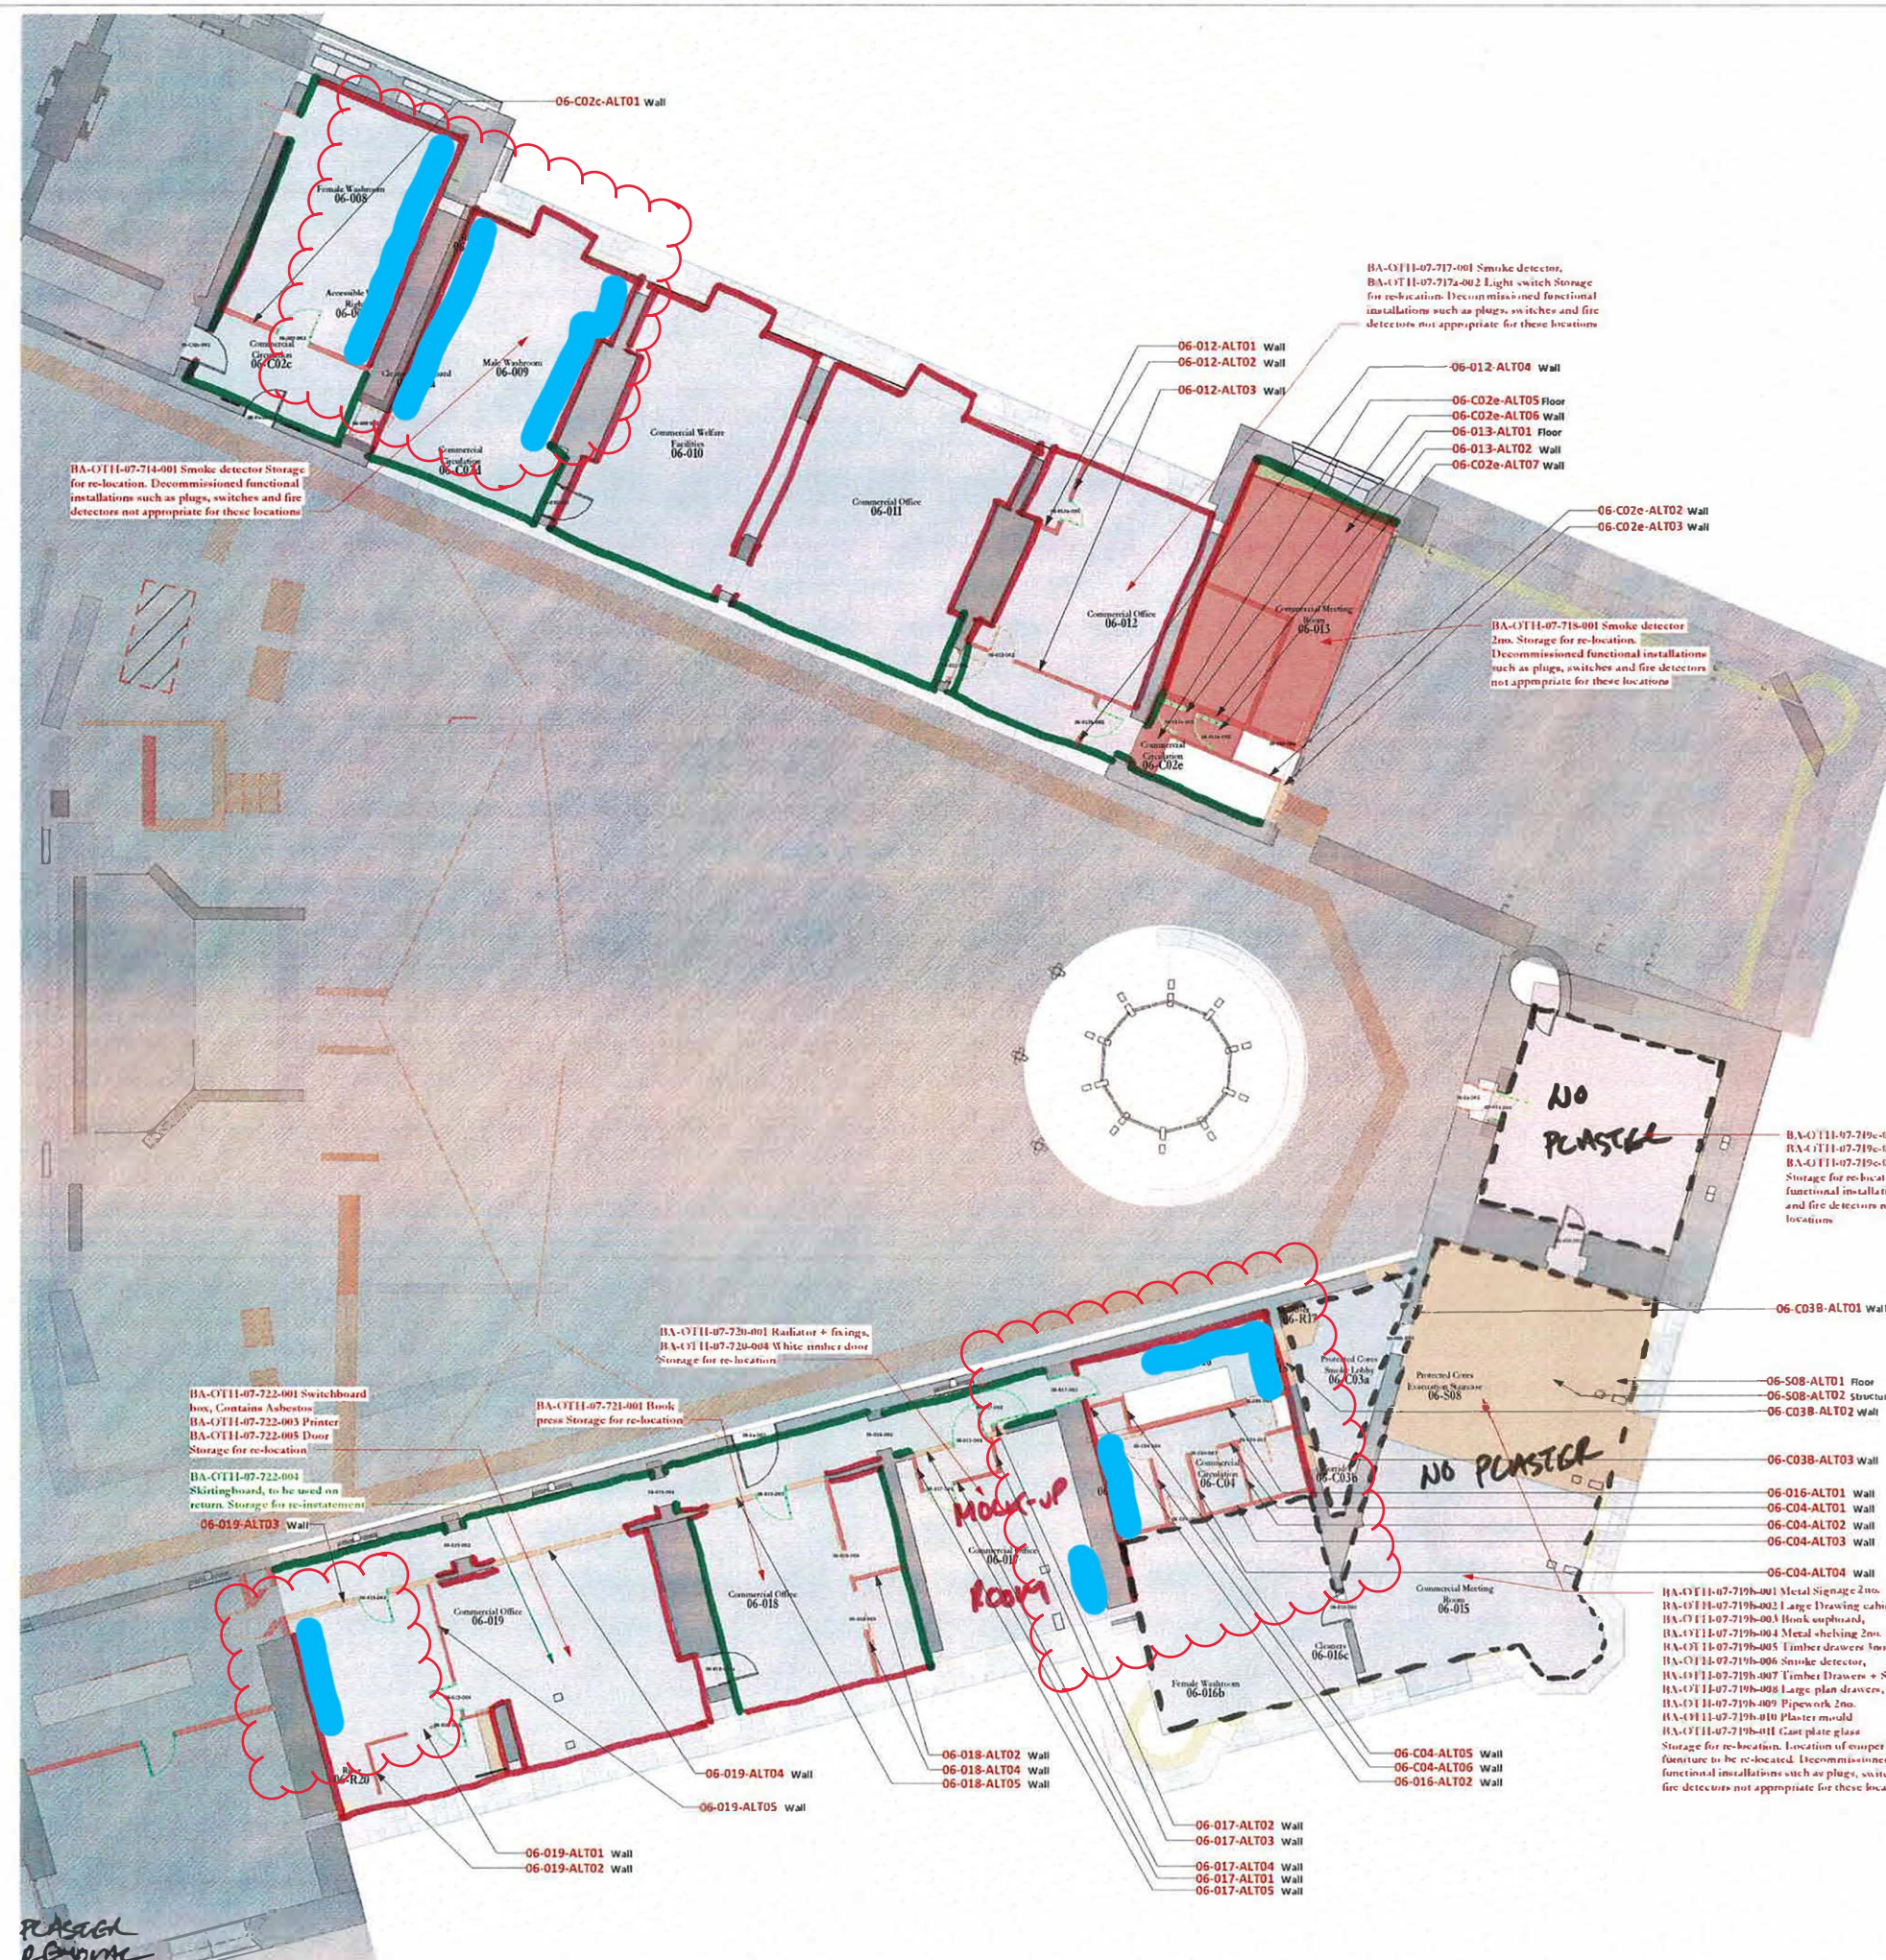

- GENERAL NOTES**
1. These drawings illustrate and label alterations to the fabric of the existing building. This includes various types of alterations, removals or adaptations of heritage fabric, BWIC openings, structural alterations and demolitions. Further schedules and drawing packages contain more detailed information about methodologies, relocation of assets, specifications and rebuild.
 2. Please also refer to schedules OTH-PUR-TH-ZZ-SCL-A-S810 and OTH-PUR-TH-ZZ-SCL-A-A095 for detailed information regarding the Building's Works penetrations and the Alterations respectively.
 3. Items prefixed with BA to be cross-referenced to schedule OTH-PUR-TH-ZZ-SCL-A-A241 for further information relating to Building Heritage Assets.
 4. Read in conjunction with the Building Structural Information for further details, specifications and methodologies for all fabric alterations.
 5. Definitions of Alteration, Demolition etc. have been consulted on with the Heritage Consultancy, Planning and Conservation teams.
 6. Refer to the following drawing series for further information and setting out for the Very High Significance areas 3550 to 5600 and 5750 to 5768.
 7. Lower Ground floor alterations omitted from Alterations plans. For further information please refer to Linework Floor Plans OTH-PUR-TH-LG-DWG-A-5697 to 5700.
 8. For detailed description of updates to individual alterations, please refer to the Revision column of the Alterations & Demolitions Schedule OTH-PUR-TH-ZZ-SCL-A-A095.
 9. For detailed setting out information for these alterations and demolitions refer to drawing suite 2580 to 2650 and report numbers 0119 and 0124.
 10. Areas hatched as Route to Affordability are not yet issued for construction status.


- To be scabbled/scarified and to receive Terrix topcoat
- To receive full Terrix plaster
- Leave as existing; No Terrix treatment

NB Where perimeter service boxing is located do not scarify and skim below 800mm above floor level.

 

Notes:
 Drawings are based on survey data and may not accurately represent what is physically present.
 Do not scale from this drawing. All dimensions are to be verified on site before proceeding with the work.
 All dimensions are in millimeters, unless stated otherwise.
 Purcell shall be notified in writing of any discrepancies.

Key Plan

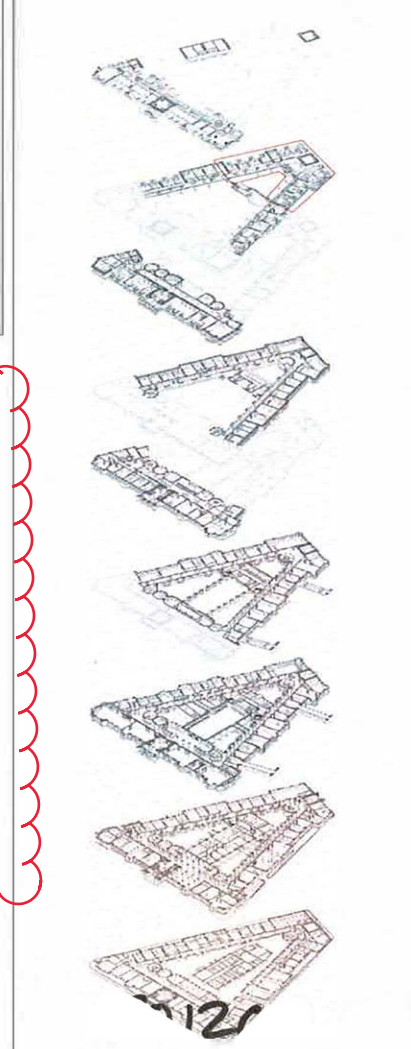

01 280322 AB MJBS AMENDED FOR TERRIX
 DATE: 11/07/2023
 PREPARED BY: MJBS
 CHECKED BY: MJBS

OUR TOWN HALL PROJECT

Project Office, Town Hall, MANCHESTER M60 2L1
 +44 (0) 7970 097 432
 www.purcell.com

PURCELL

PROJECT STATUS RIBA STAGE 5

CLIENT MANCHESTER CITY COUNCIL

PROJECT OUR TOWN HALL
DRAWING TITLE PLASTER REMOVAL PLAN L06 EAST

SIZE & SCALE A1: As indicated

DRAWING STATUS For Construction

JOB NUMBER 236959

DRAWING NO. OTH-PUR-TH-06-SKE-A-0555 01