



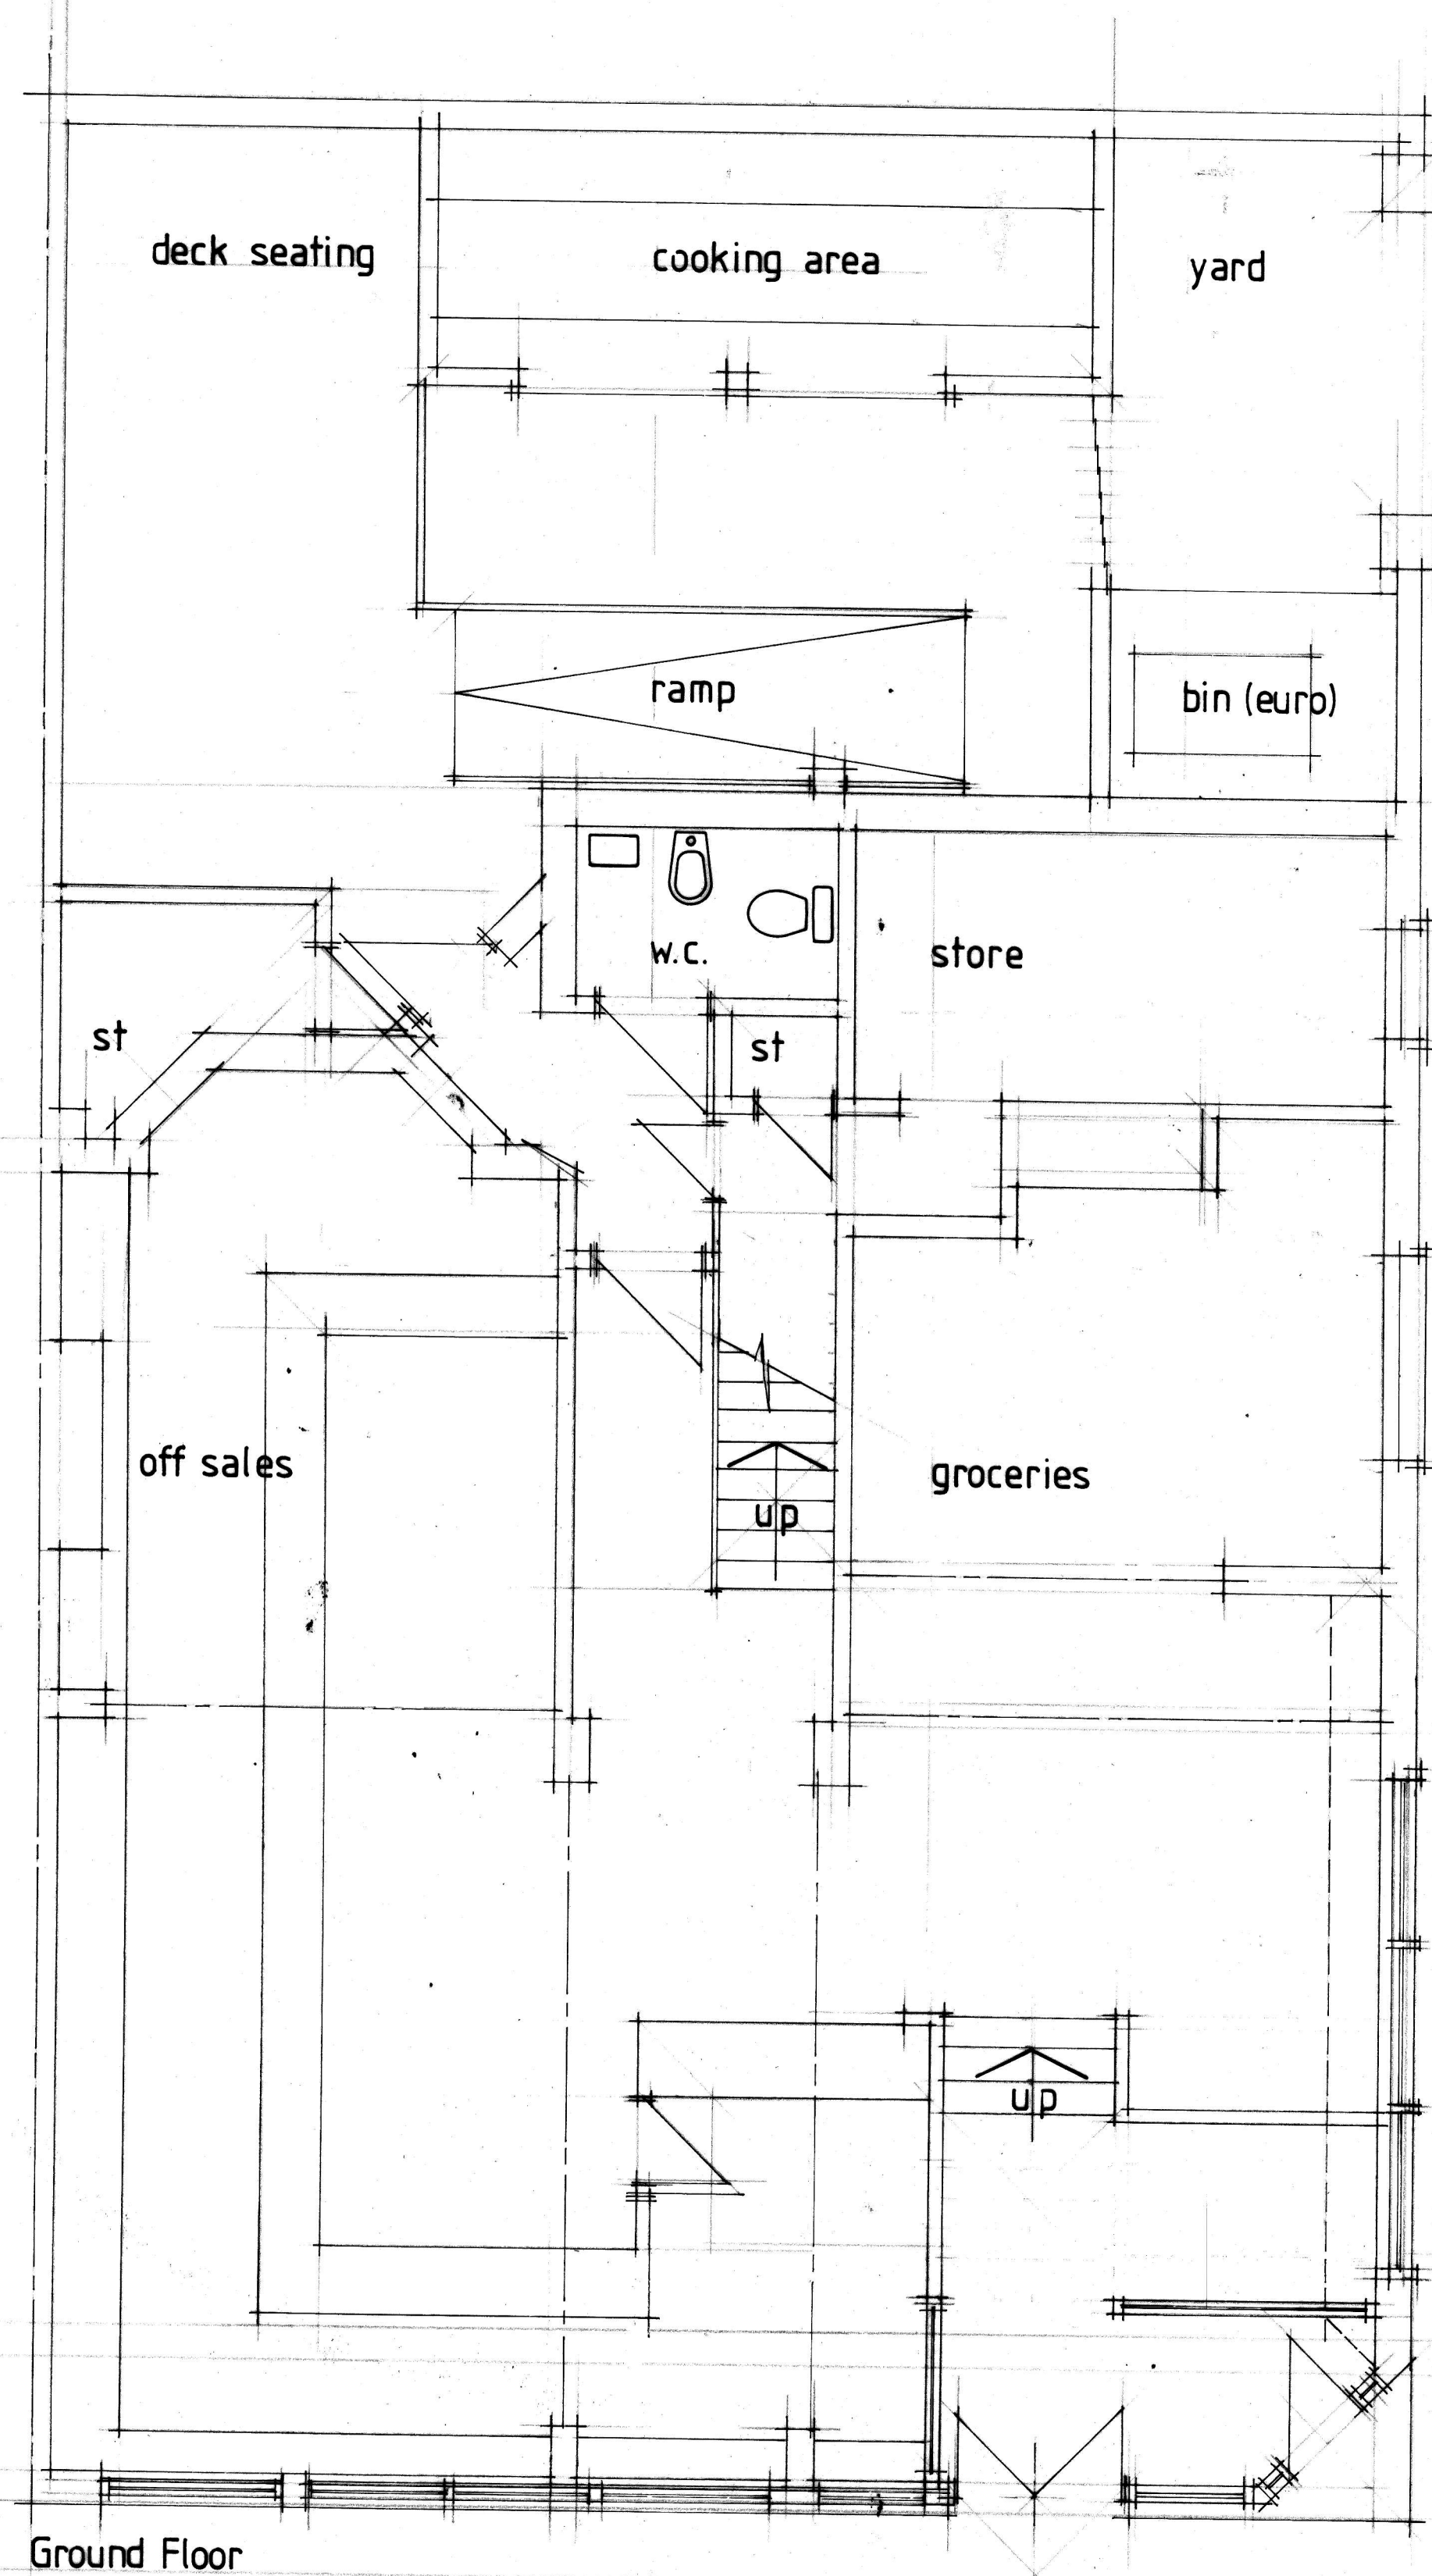

Ground Floor

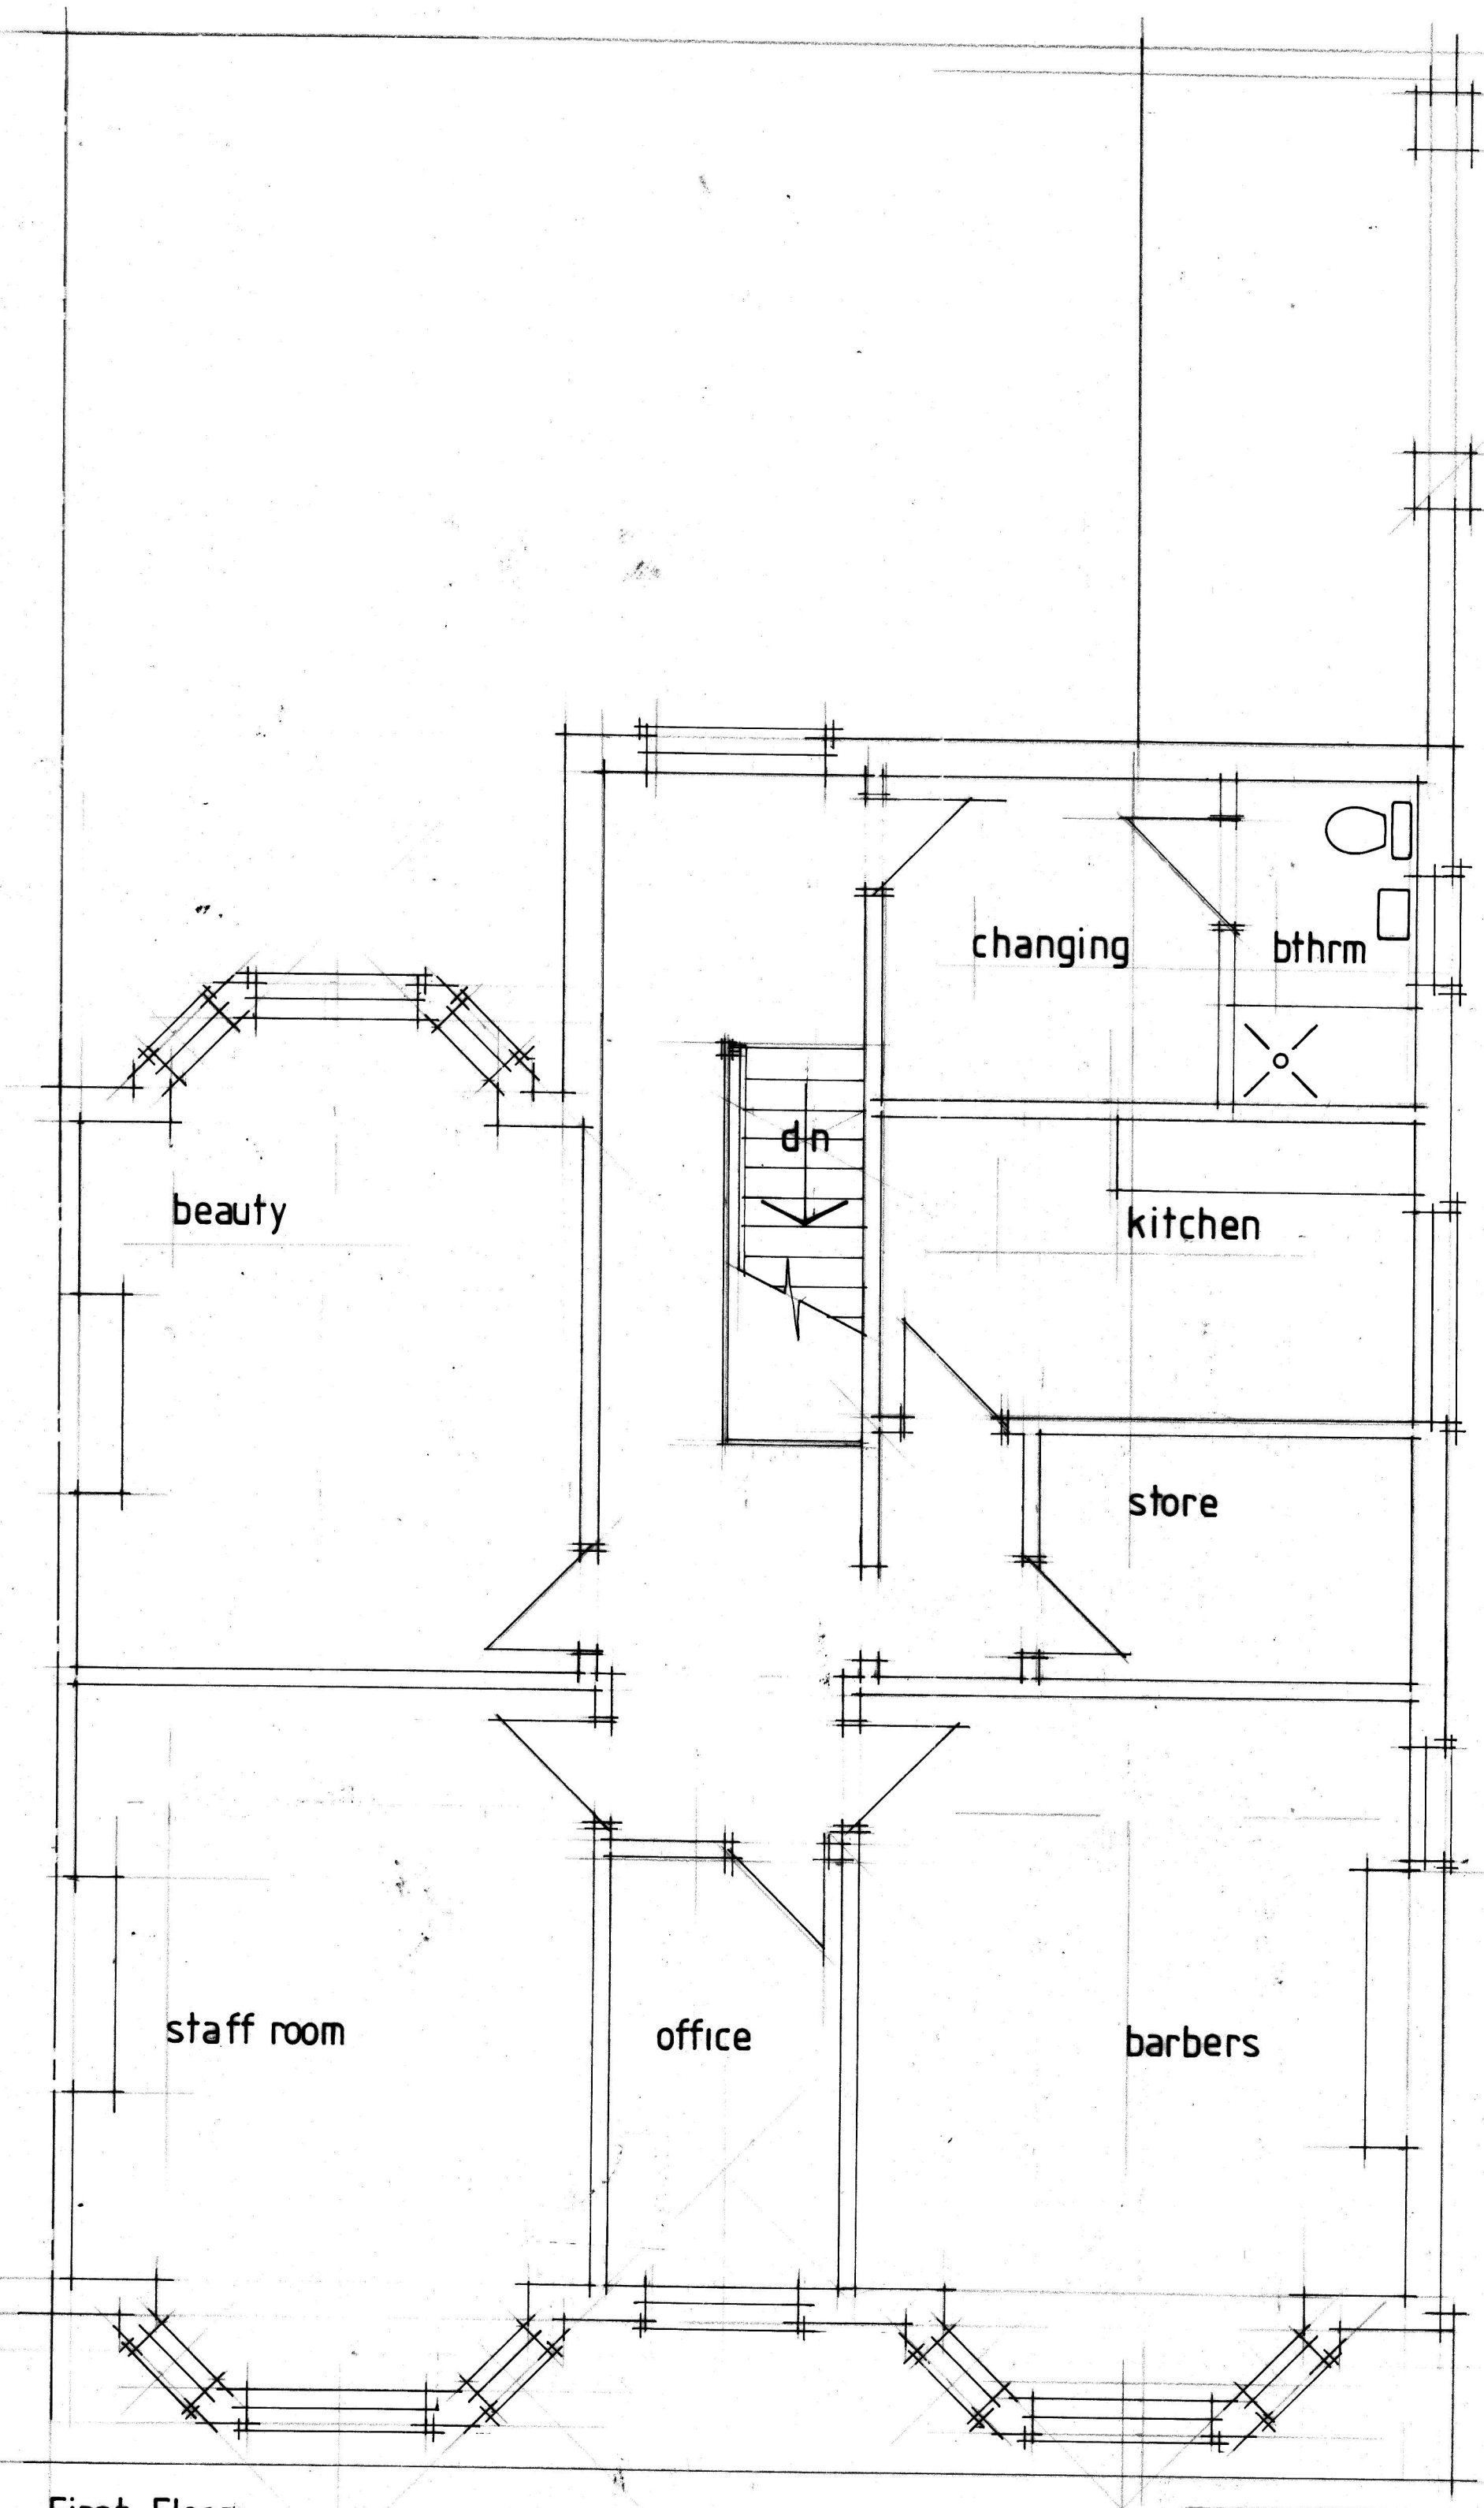

First Floor

No:	Revision:	Date:	Initial:
ALPHA DESIGN 11 GILDA CRESCENT ROAD ECCLES M30 9AG TELEPHONE :0161 707 5533			
Project: 159 Princess Rd Moss Side M14 4RE			
Title: Floor plans and elevations()			
Scale: 5000	Date: Jan 24	Initial: C.P.V.	
Drg. No: 1			