


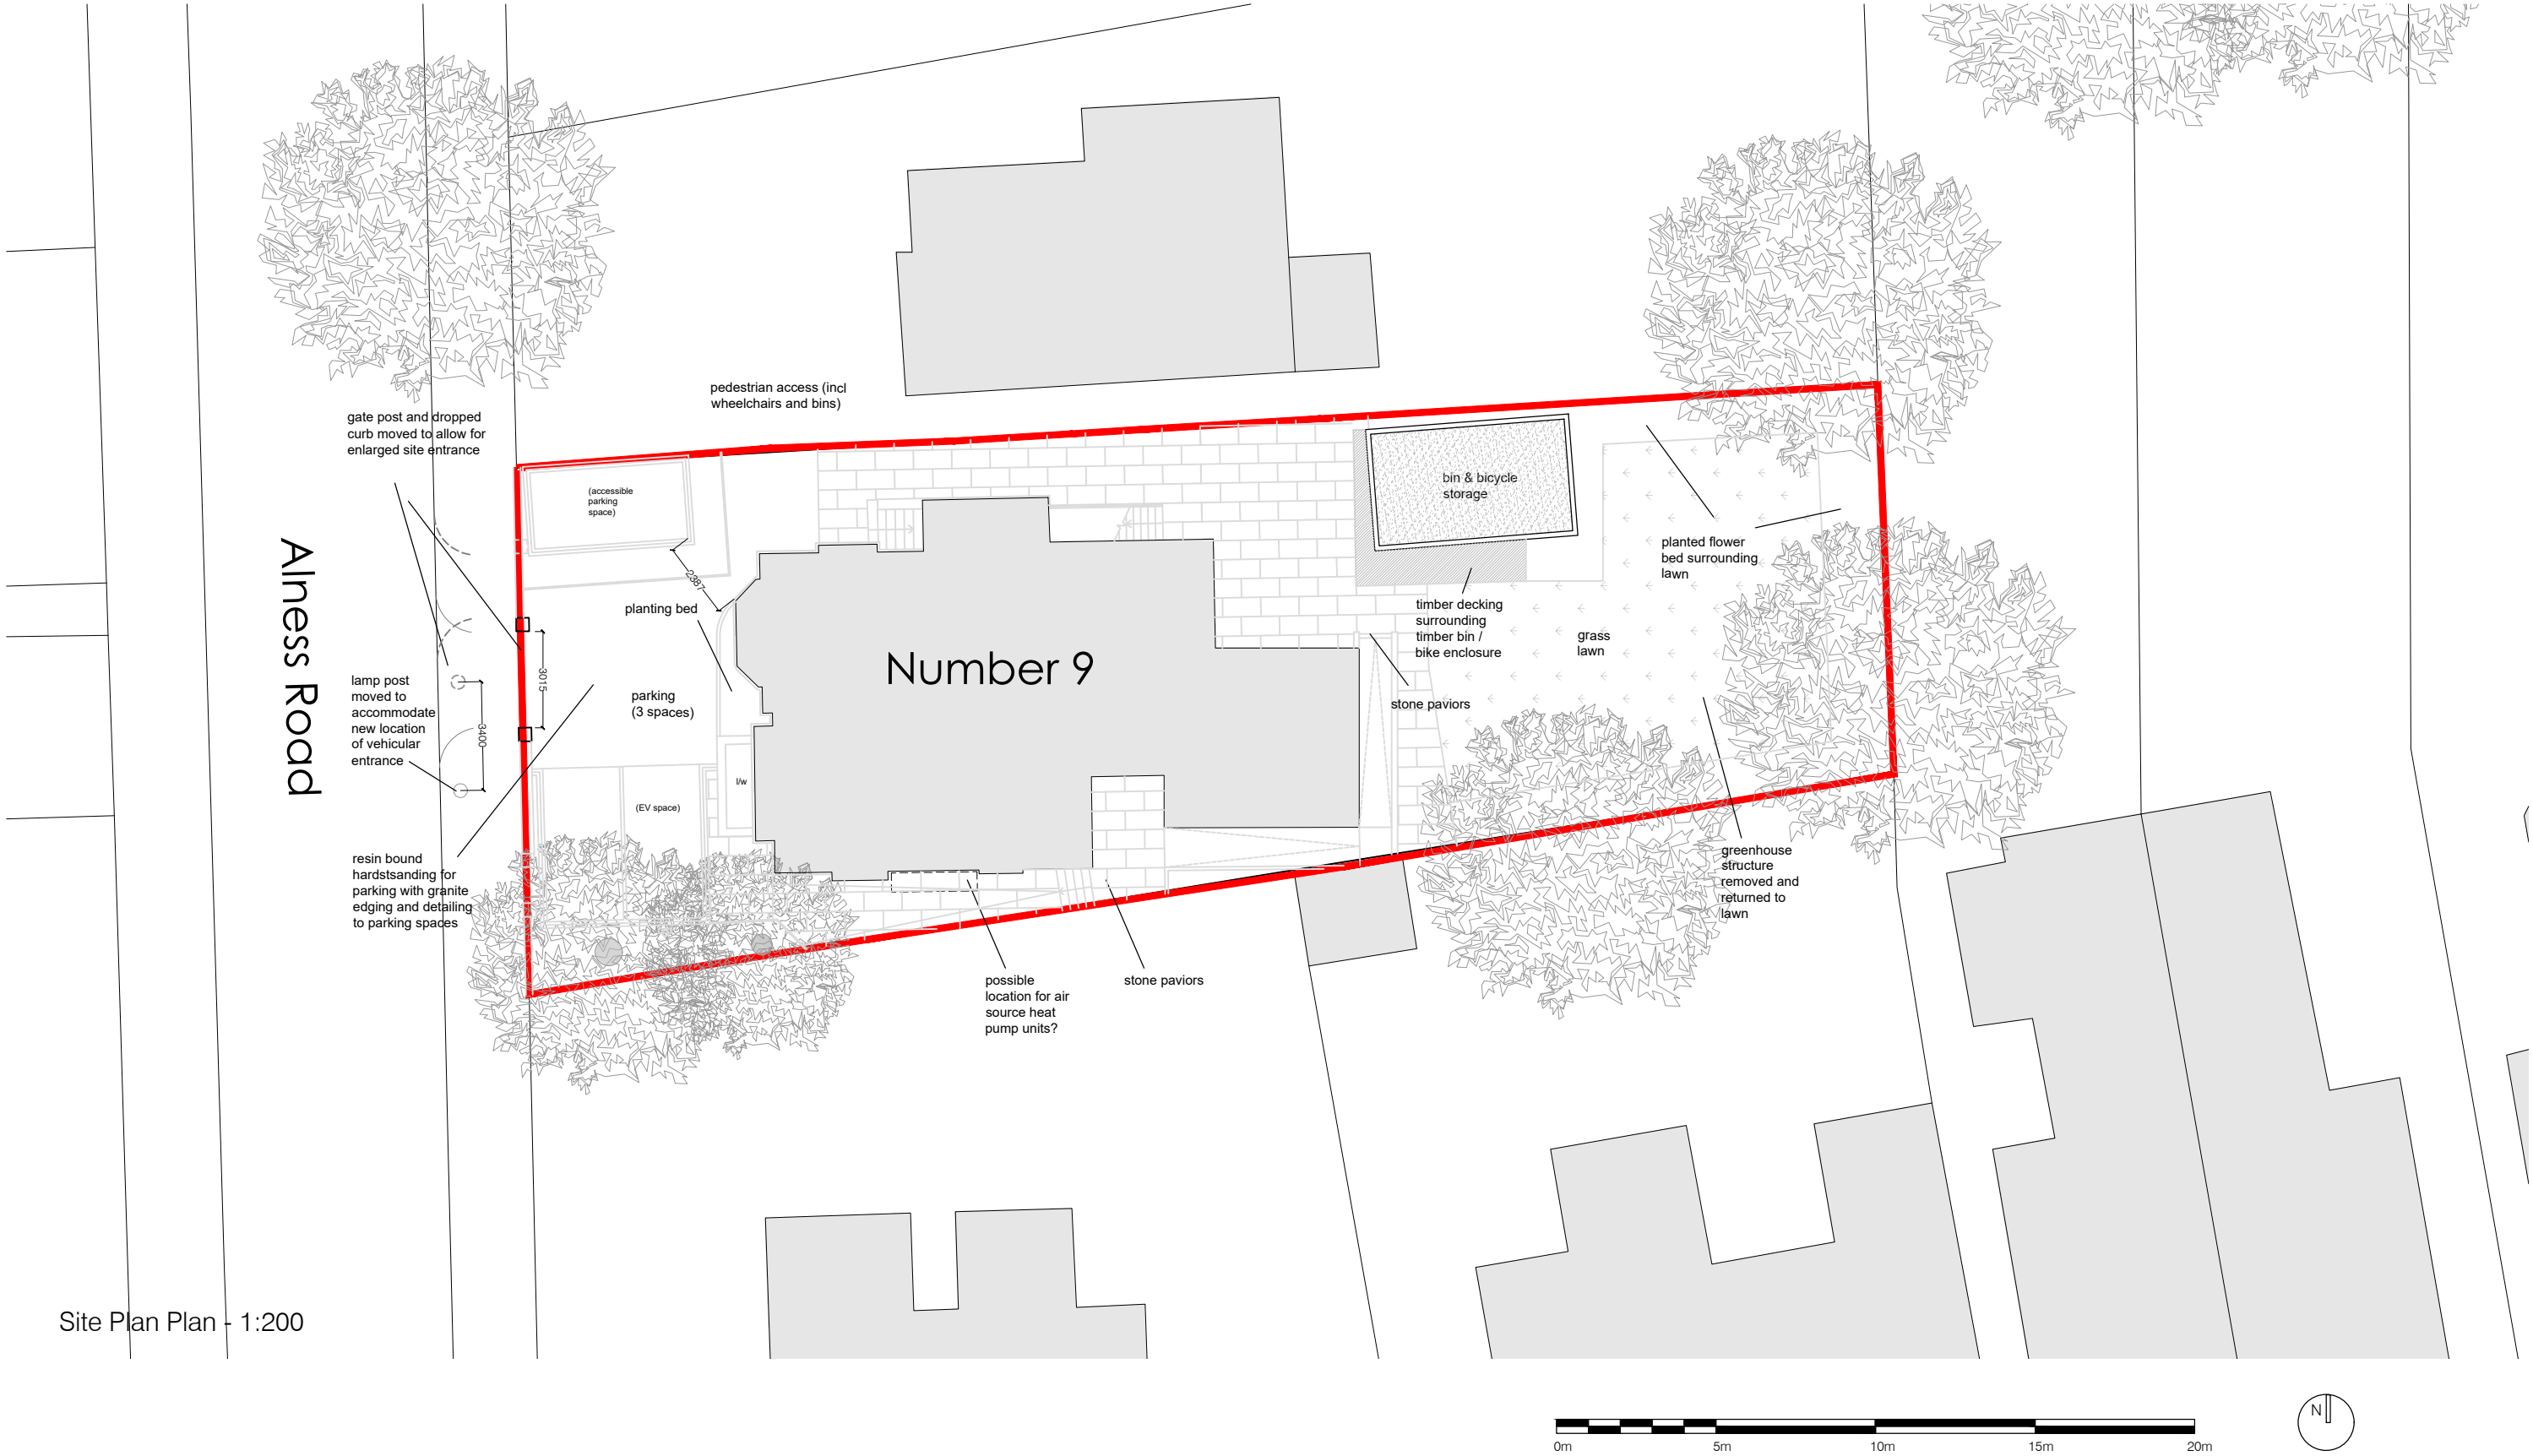

Site Plan Plan - 1:200

T S Architects Ltd
Chartered Architects
07711626982

Revision	Date	Revision note
A	03.10.2022	Issue for Planning
B	11.09.2023	Re issue for Planning
C	06.10.2023	Location of vehicle entrance amended
D	06.12.2023	Re issue for Planning - extension enlarged

Notes

Project :
9 Alness Road, Whalley Range M16 8ET

Title :
Proposed Site Plan

Drawing number :
PL200

Issue :
D

Client :
Dr Quamrul Islam

Scale :
1:200 @ A3

Date :
May 2022

CAD Ref :
PL01

Drawn by :
TSA

Do not scale. Contractors must check all dimensions on site before preparing production drawings or commencing any work. This drawing and its design is the copyright of T S Architects Ltd and may not be reproduced in any form whatsoever without their prior express written consent.

