


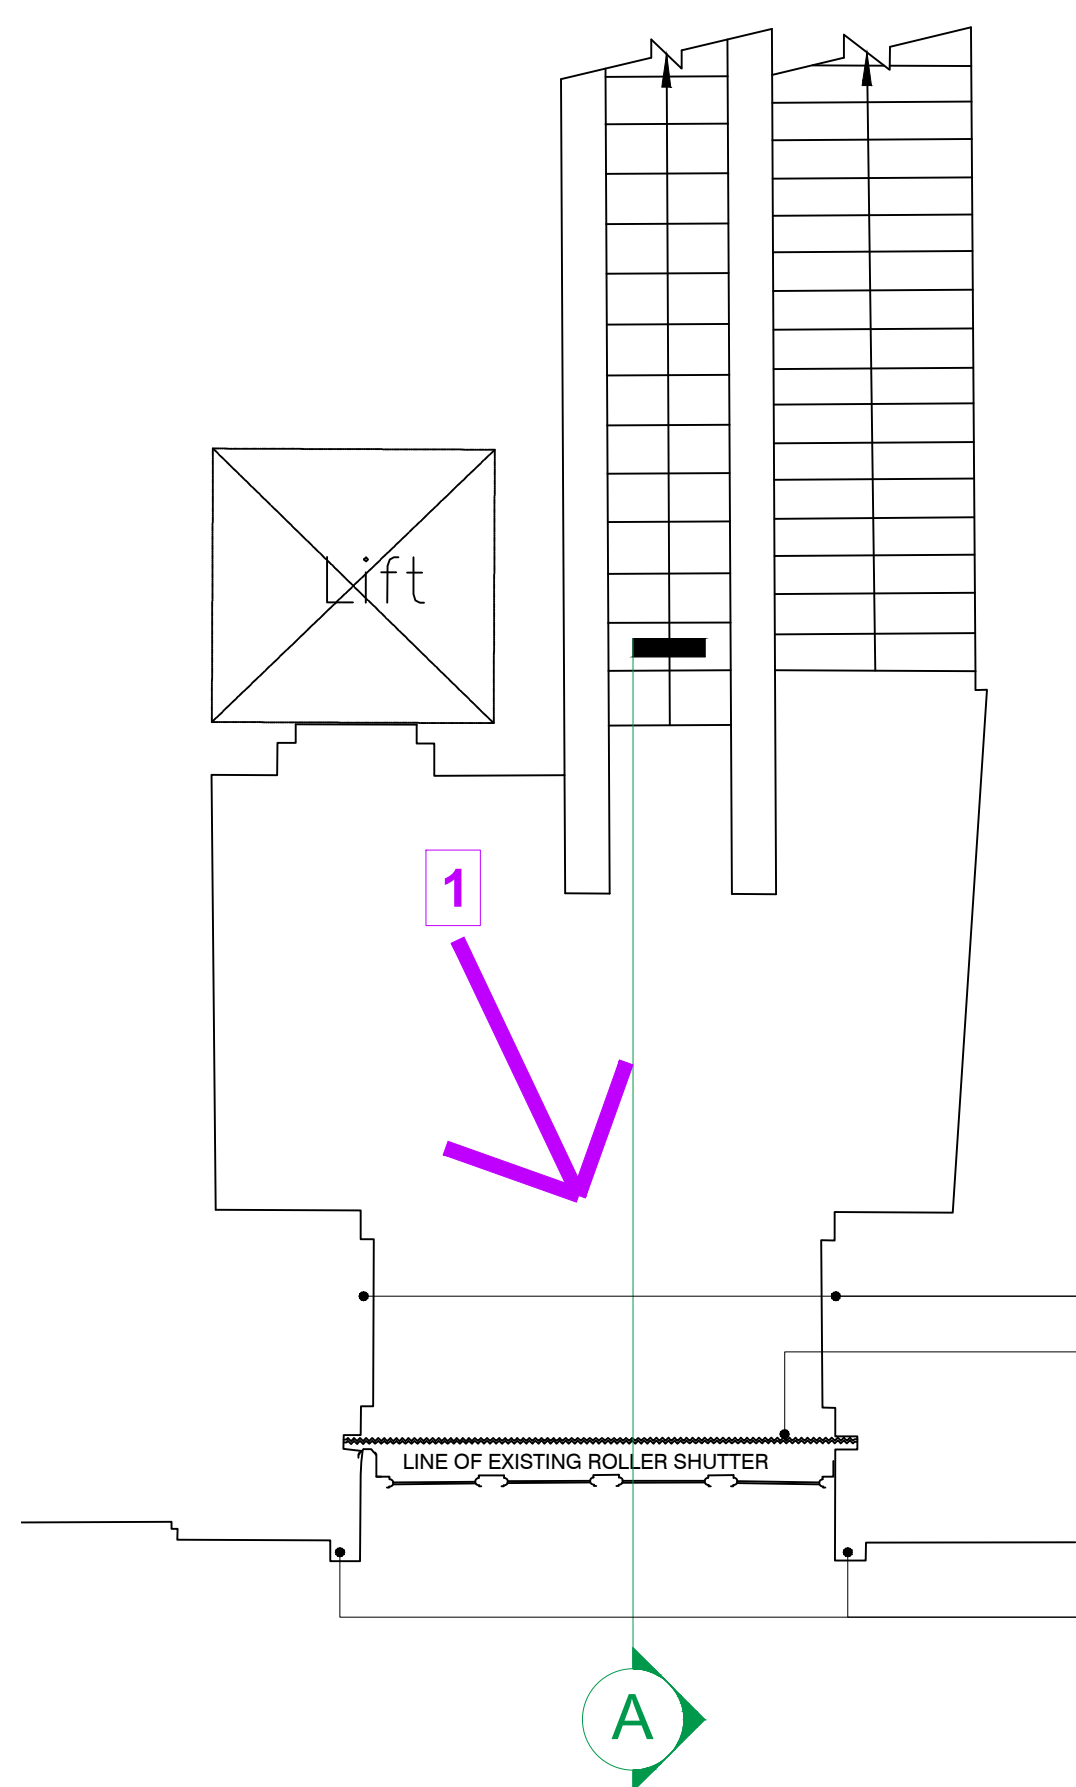

EXISTING GROUND FLOOR PLAN
1:50





PHOTO 1 - SEE KEY PLAN

EXISTING FLANKING PRESSED FASCIA LIGHTBOX
EXISTING GALVANISED STEEL ROLLER SHUTTER
LINE OF EXISTING ROLLER SHUTTER
EXISTING PRESSED ENTRANCE FASCIA SURROUND




SHOPFRONT PROPOSED SIGNAGE ZONE
DETAILED UNDER SEPARATE CONSENT TO
ADVERTISE APPLICATION.
EXISTING PRESSED ENTRANCE FASCIA
SURROUND
EXISTING GALVANISED STEEL ROLLER SHUTTER,
GUIDE RAILS AND ASSUMED HEADBOX AND
STRUCTURE ABOVE CEILING AT HIGH LEVEL.
EXISTING FLANKING PRESSED FASCIA LIGHTBOX


EXISTING ENTRANCE / SHOPFRONT SECTION A
1:50

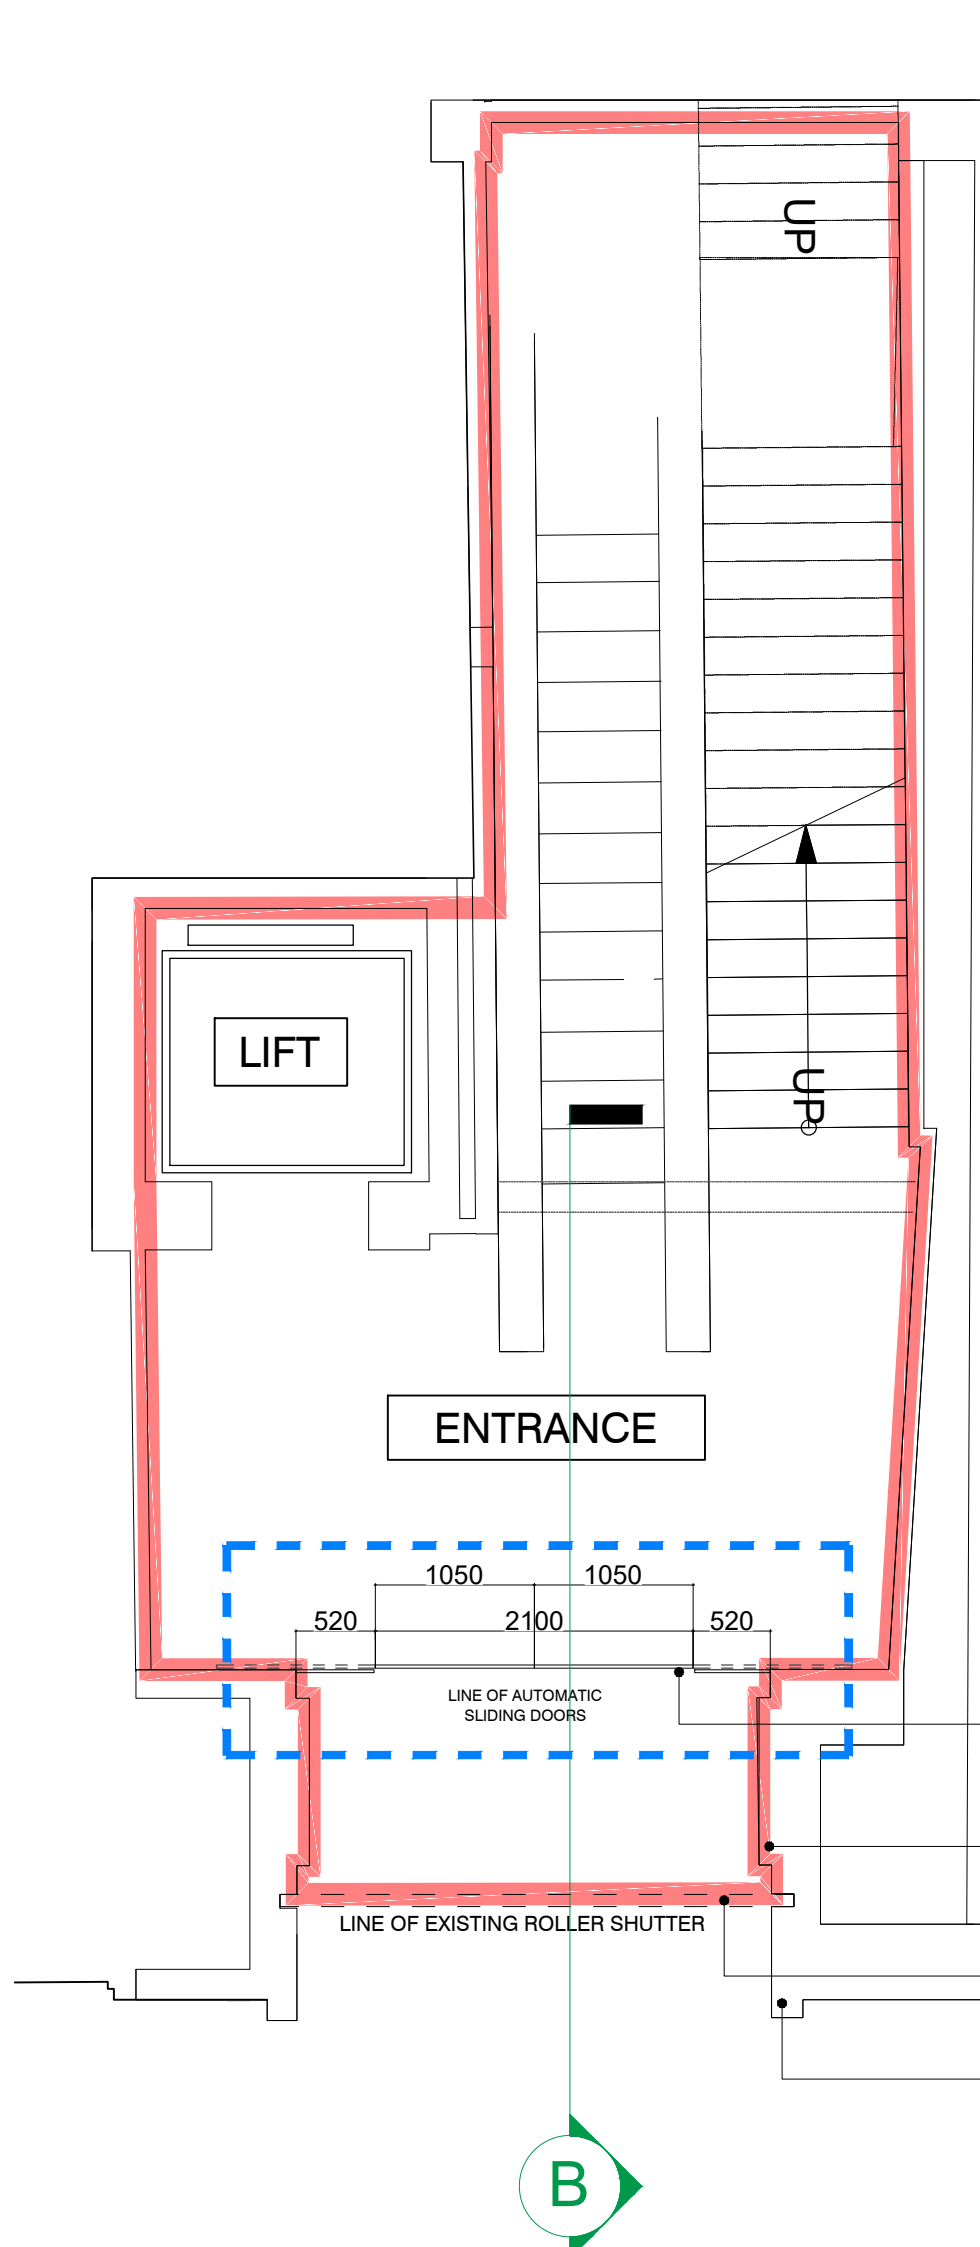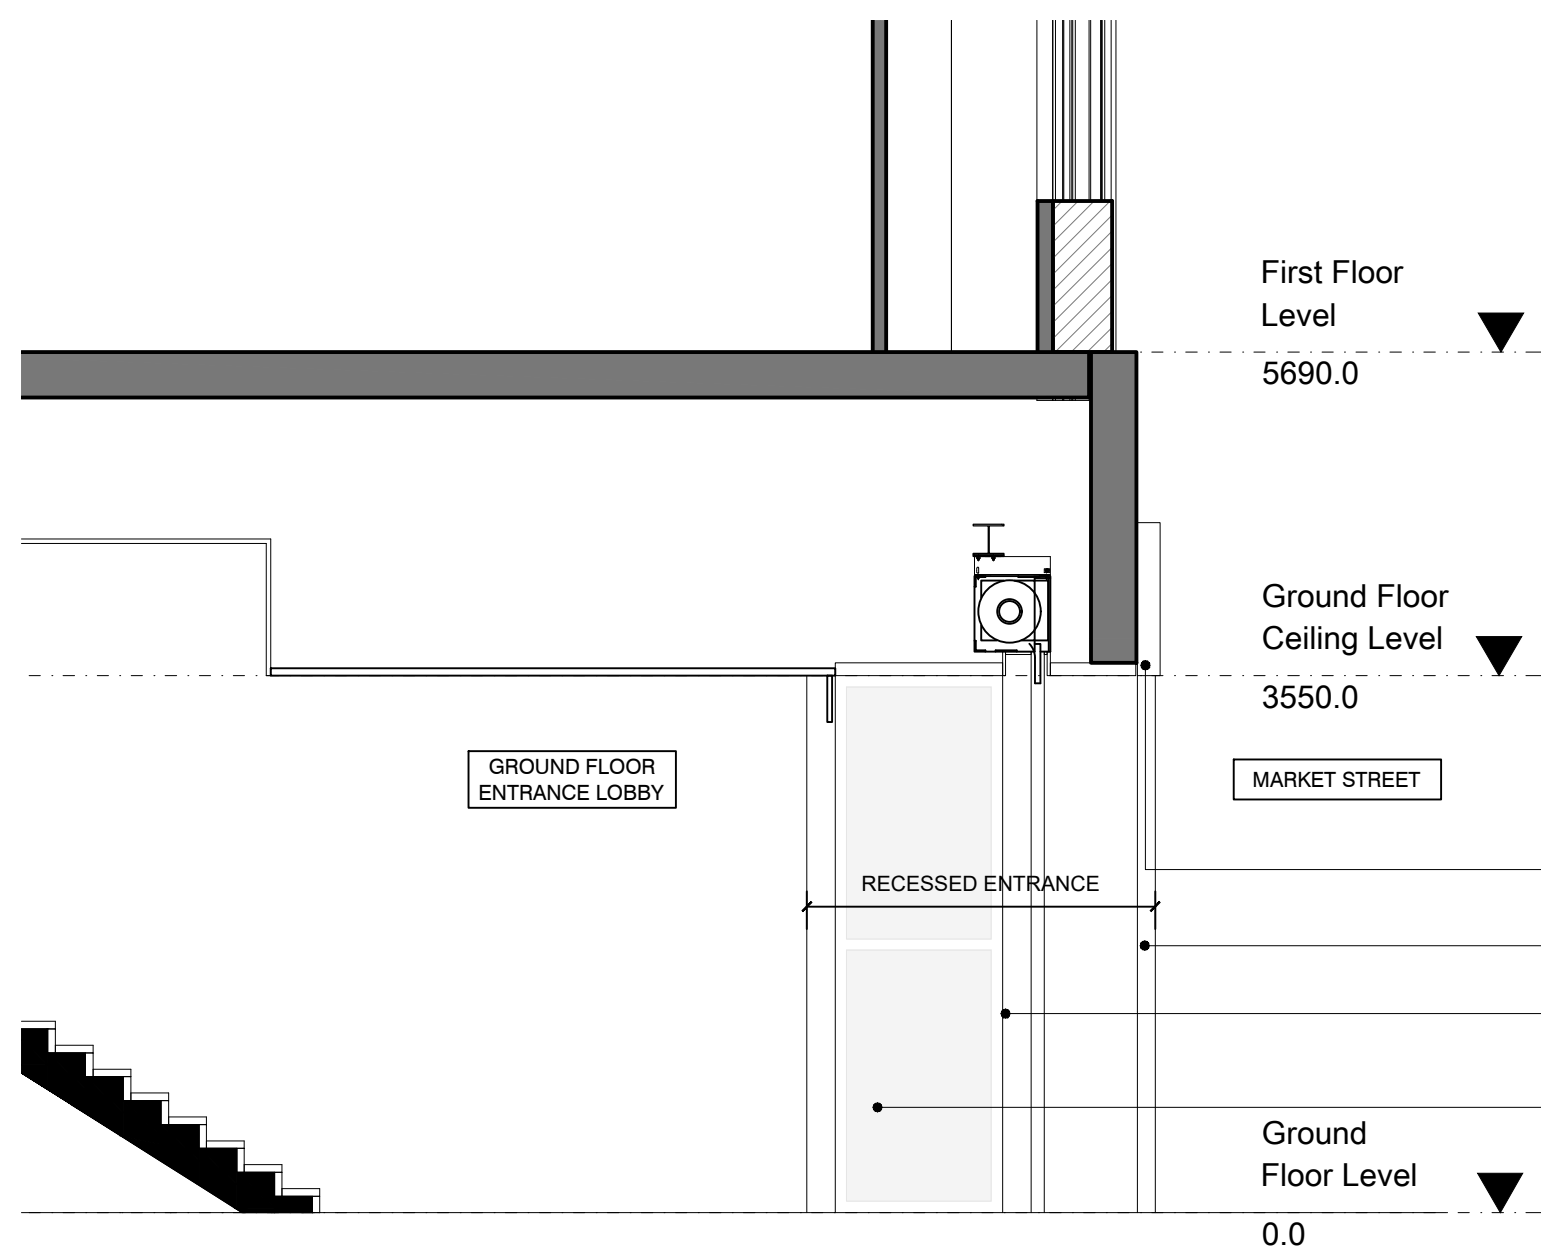

PROPOSED GROUND FLOOR PLAN
1:50

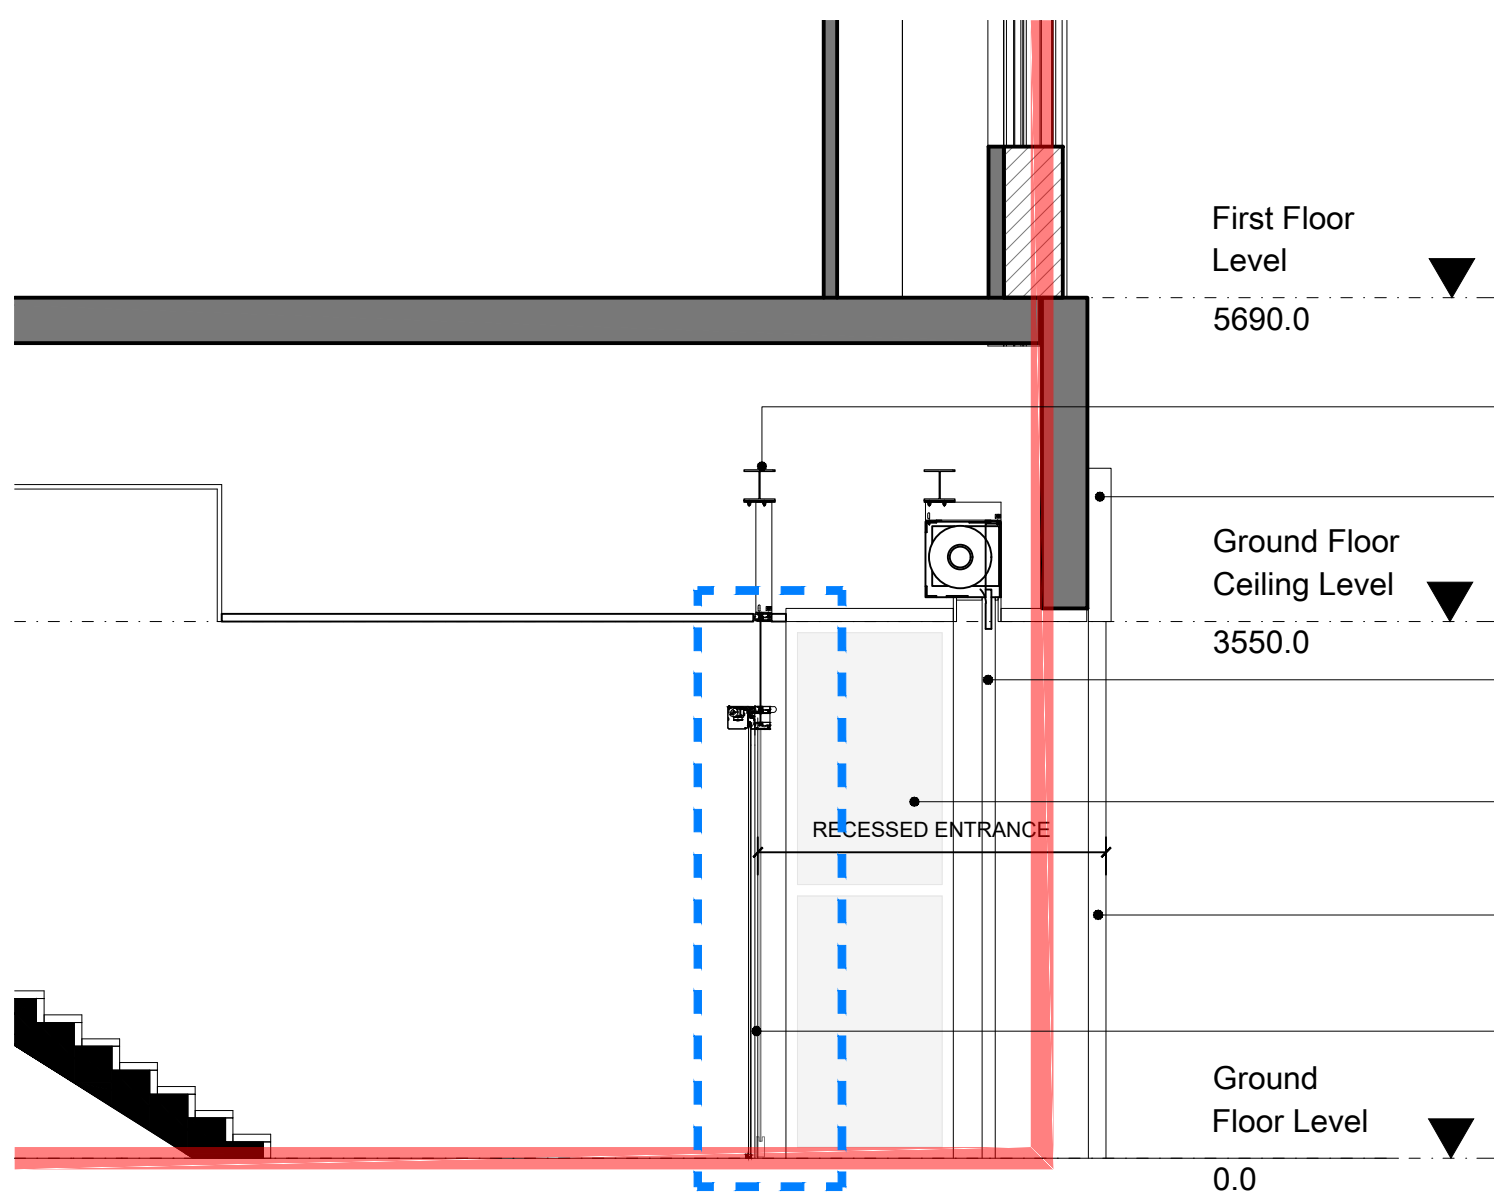

PROPOSED ENTRANCE / SHOPFRONT SECTION B
1:50

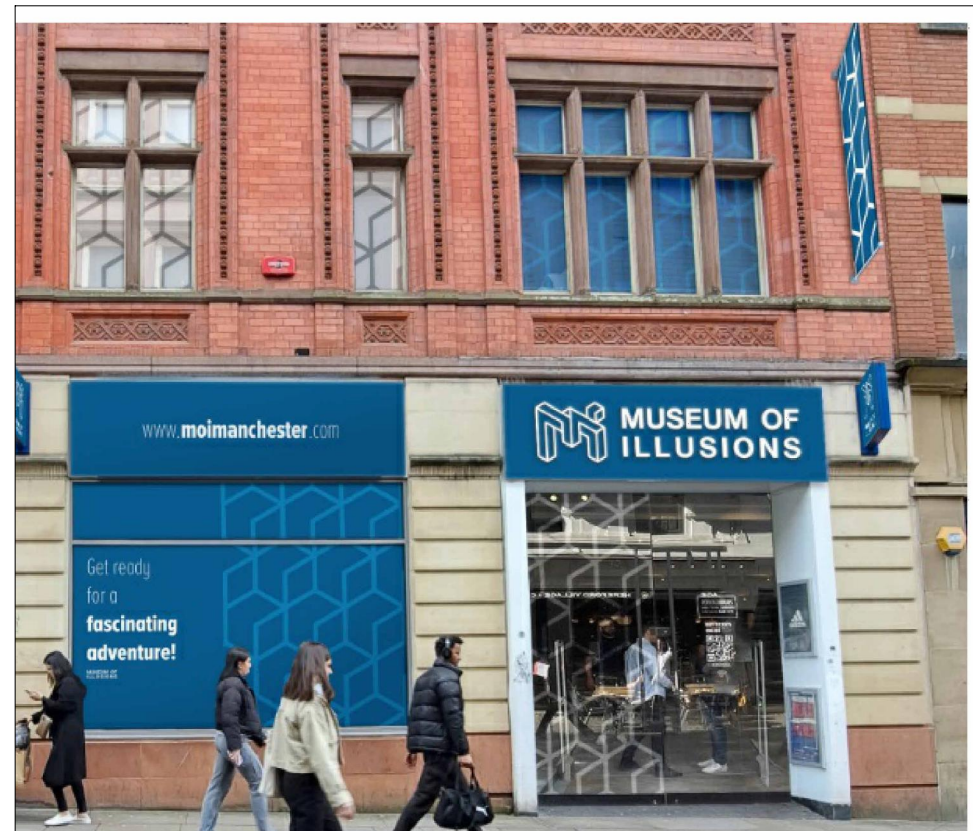

INDICATIVE MARKET STREET PHOTO MONTAGE


ENTRANCE SHOPFRONT TO BE TOUGHENED FRAMELESS GLASS WITH AUTOMATIC SLIDING DOORS AND SATIN STAINLESS STEEL PATCH FITTINGS RECESSED INTO EXISTING ENTRANCE OPENING. SUBJECT TO DETAIL DESIGN.
SHOPFRONT PROPOSED SIGNAGE ZONE DETAILED UNDER SEPARATE CONSENT TO ADVERTISE APPLICATION.

ENTRANCE SHOPFRONT TO BE TOUGHENED FRAMELESS GLASS WITH AUTOMATIC SLIDING DOORS AND SATIN STAINLESS STEEL PATCH FITTINGS RECESSED INTO EXISTING ENTRANCE OPENING. SUBJECT TO DETAIL DESIGN.
EXISTING FLANKING PRESSED FASCIA LIGHTBOX TO BE RETAINED. SIGNAGE FROM PREVIOUS TENANT TO BE REMOVED AND CLEANED.

EXISTING GALVANISED STEEL ROLLER SHUTTER TO BE RETAINED AND SERVICED. ROLLER SHUTTER TO RECEIVE DEEP CLEAN.

EXISTING PRESSED ENTRANCE FASCIA SURROUND TO BE RETAINED. CLEANED, MADE GOOD AND REDECORATED AS REQUIRED.

Do not scale from this drawing.
The contractor is to check all dimensions on site and report any discrepancies to MHA.
© 2024 Michael Hyde and Associates. All rights reserved. This drawing has been produced for Museum of Illusions for 58-66 Market Street, and is not intended for use by any other person or any other purpose.
MHA Architects is a trading name of Michael Hyde and Associates, a limited company registered in England and Wales under company number 1176991 whose registered office is at Suite 1B, 70 Spring Gardens, Manchester, M2 2BQ.

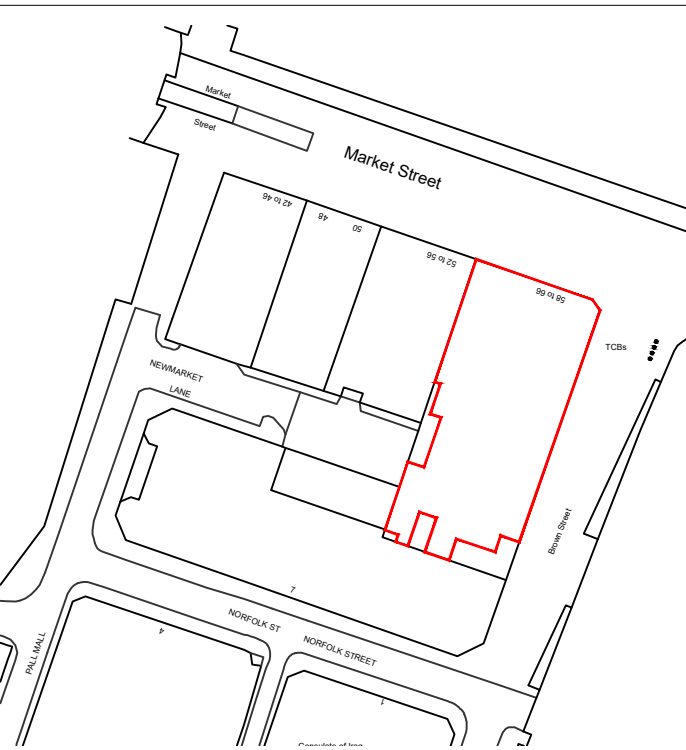

KEY SITE PLAN
1:1250

KEY
CHANGE OF USE ELEMENT
EXTERNAL ALTERATION ELEMENT

REV	DATE	DESCRIPTION	LM	LM
P1	2024-03-11	Initial Issue	LM	LM
CLIENT			DRN	CHK

Museum of Illusions

PROJECT TITLE
58-66 Market Street,
Manchester, M1 1PW
TITLE
Existing & Proposed Shopfront Sections

SUITABILITY									
For Information									
DRAWN / CHECKED									
INITIAL ISSUE DATE									
SCALE									
LM/LM	03 2024	1:100 @ A1							
DRAWING ID									
Project	Originator	Volume	Level	Type	Role	Number	Status	Revision	
1ML01	MHA	XX	XX	DR	A	SK005	S2	P1	

mha
ARCHITECTS
Suite 1B
70 Spring Gardens
Manchester
M2 2BQ
t +44 (0)161 834 1018
f +44 (0)161 834 4798
e contact@mhaarchitects.com
w www.mhaarchitects.com

