




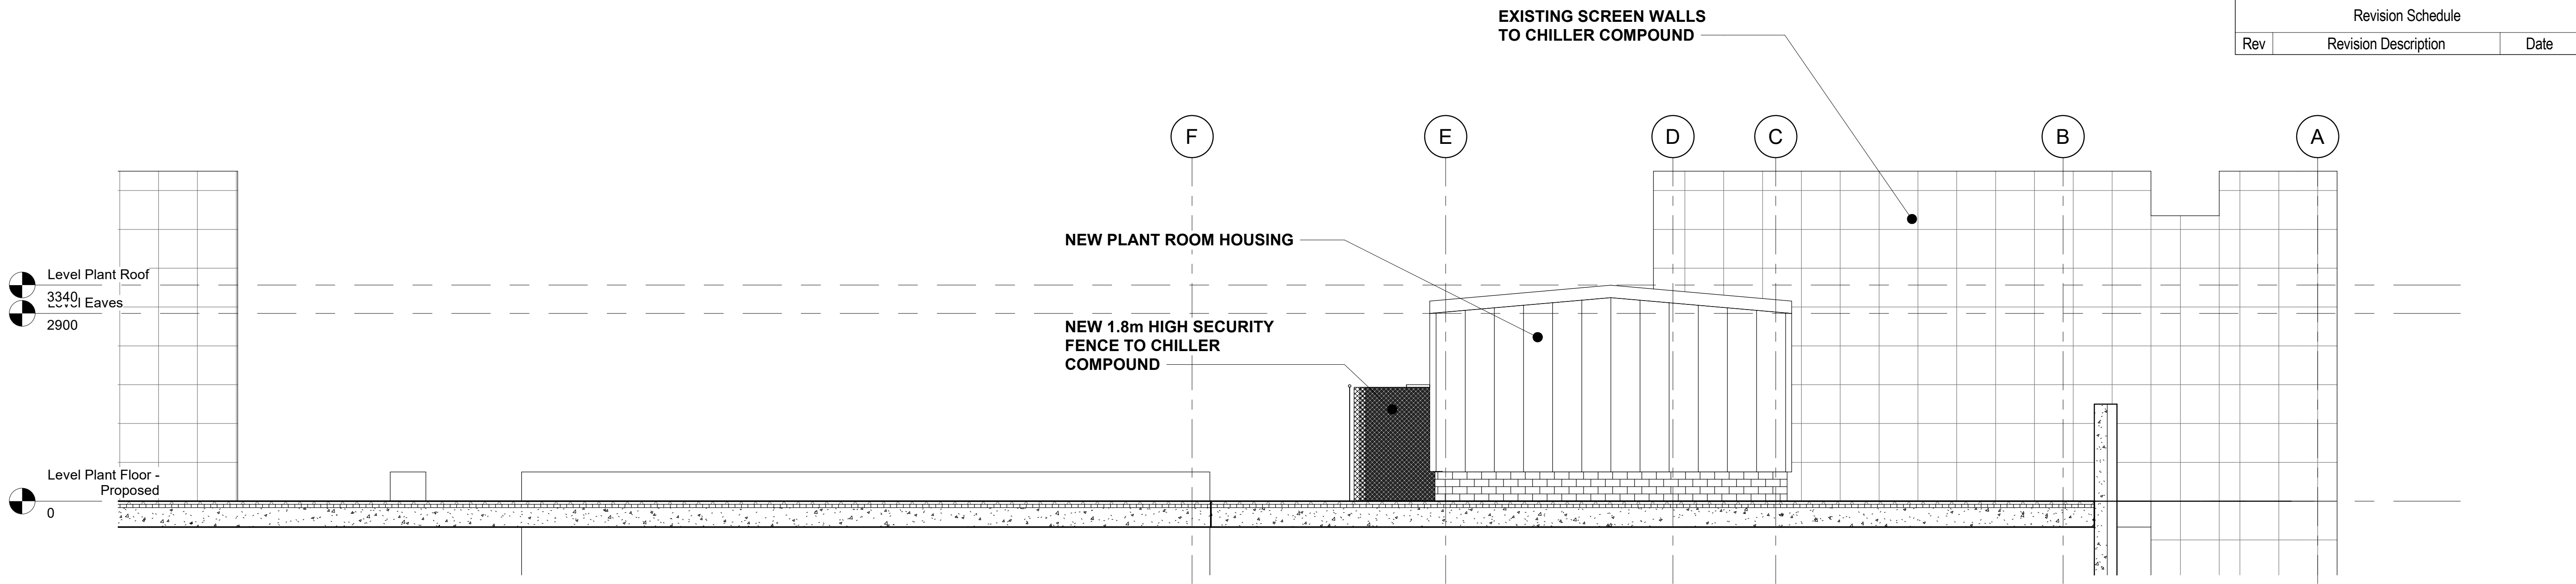

North Elevation_Proposed_Compound
1 : 50

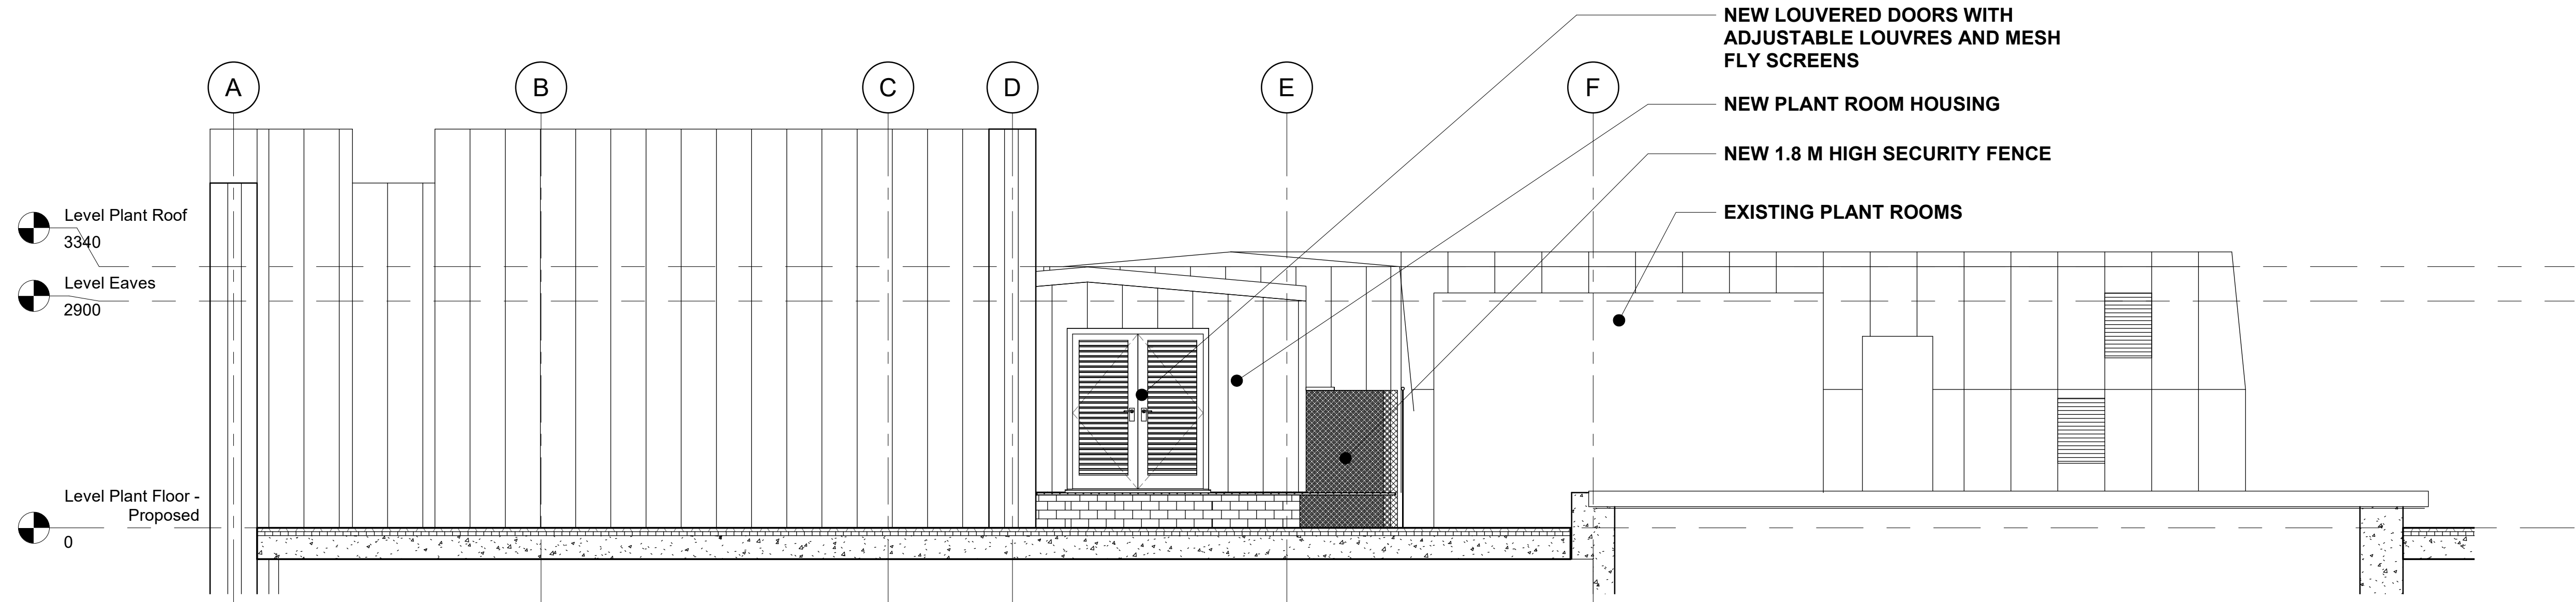

South Elevation_Proposed Compound
1 : 50

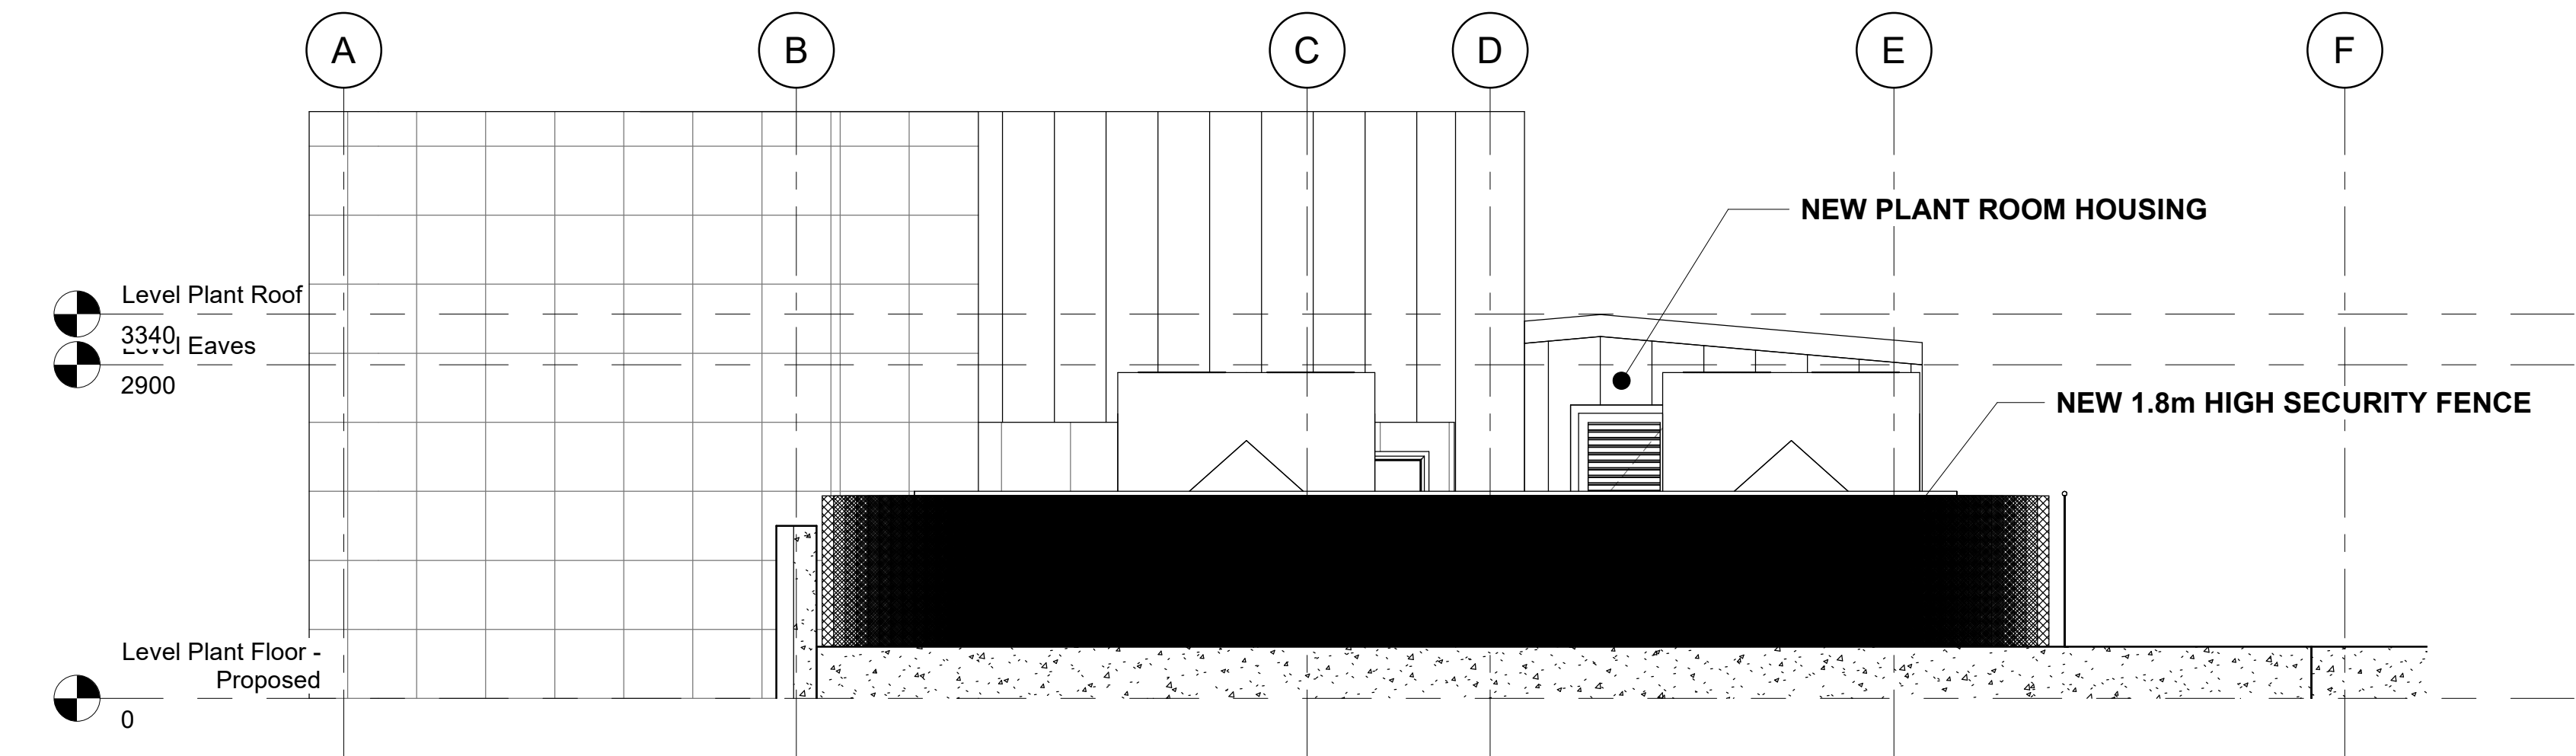

South Elevation - Proposed Compound_Fence
1 : 50

PROPOSED MATERIALS
WALLS: PROFILED METAL INSULATED PANELS,
ROOF: PROFILED METAL INSULATED PANELS

Revision Schedule		
Rev	Revision Description	Date



DO NOT SCALE

STATUS PLANNING		
PROJECT MANCHESTER CROWN COURTS CHILLER REPLACEMENT		
TITLE PROPOSED CHILLER COMPOUND - ELEVATIONS_SHEET 1		
CLIENT ONLINE FACILITIES MANAGEMENT		
DRAWN BY JC	CHECKED BY -	DATE 26/02/24
SCALE (@ A1) 1 : 50	FILE NO.	PROJECT NO. 23005
DRAWING NUMBER 2305-NAR-ZZ-RF-DR-A-21004	STATUS S4	REV