

Scale Bars		TO BE USED ONLY AS GUIDANCE	
1:100	mm	1000	2000
1:200	mm	2000	4000
1:500	M	5	10
1:1250	M	10	20


- NOTES**
- All dimensions and levels are to be checked on site.
 - Any discrepancies are to be reported to the architect before any work commences
 - This drawing shall not be scaled to ascertain any dimensions. Work to figured dimensions only.
 - This drawing shall not be reproduced without express written permission from AEW.
 - Title overlay drawings and ownership boundaries are produced using all reasonable endeavors. AEW cannot be responsible for the accuracy or scale discrepancy of base plans supplied to them.
 - All works are to be undertaken in accordance with Building Regulations and the latest British Standards.
 - All proprietary materials and products are to be used strictly in accordance with the manufacturers recommendations.
- This drawing contains the following model files: -

CDM 2015

Client notified of duties: **TBC**

Principal Designer: **TBC**

Unless noted below, all known hazards have been highlighted on the drawing.

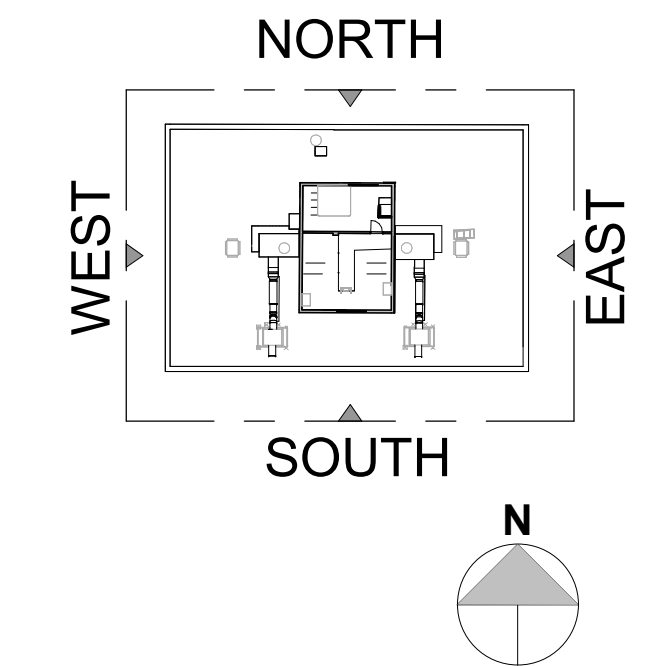


- Existing Wall
- Proposed Wall
- Flat Entrance
- Party Wall

Note:

Access was not possible for some flats and therefore the internal layout is assumed to be the same as the other tower blocks.


P02	14/12/23	Issued For Planning	BA	DJ
P01	27/10/23	Initial issue for Stage 3 Information	MH	DAL
Rev	Date	Description	Drawn by	Checked By
Status	Purpose of Issue			
S2	For Information			
drawing stage		Stage 3		
client				

The Casey Group Ltd				
project				
Newton Heath, Croydon Drive Dobson Court				
drawing title				
Dobson Court - Existing_08-11_GA Plans				
date				
27/10/23	drawn	MH		
scale @ A1	As indicated	checked	DAL	

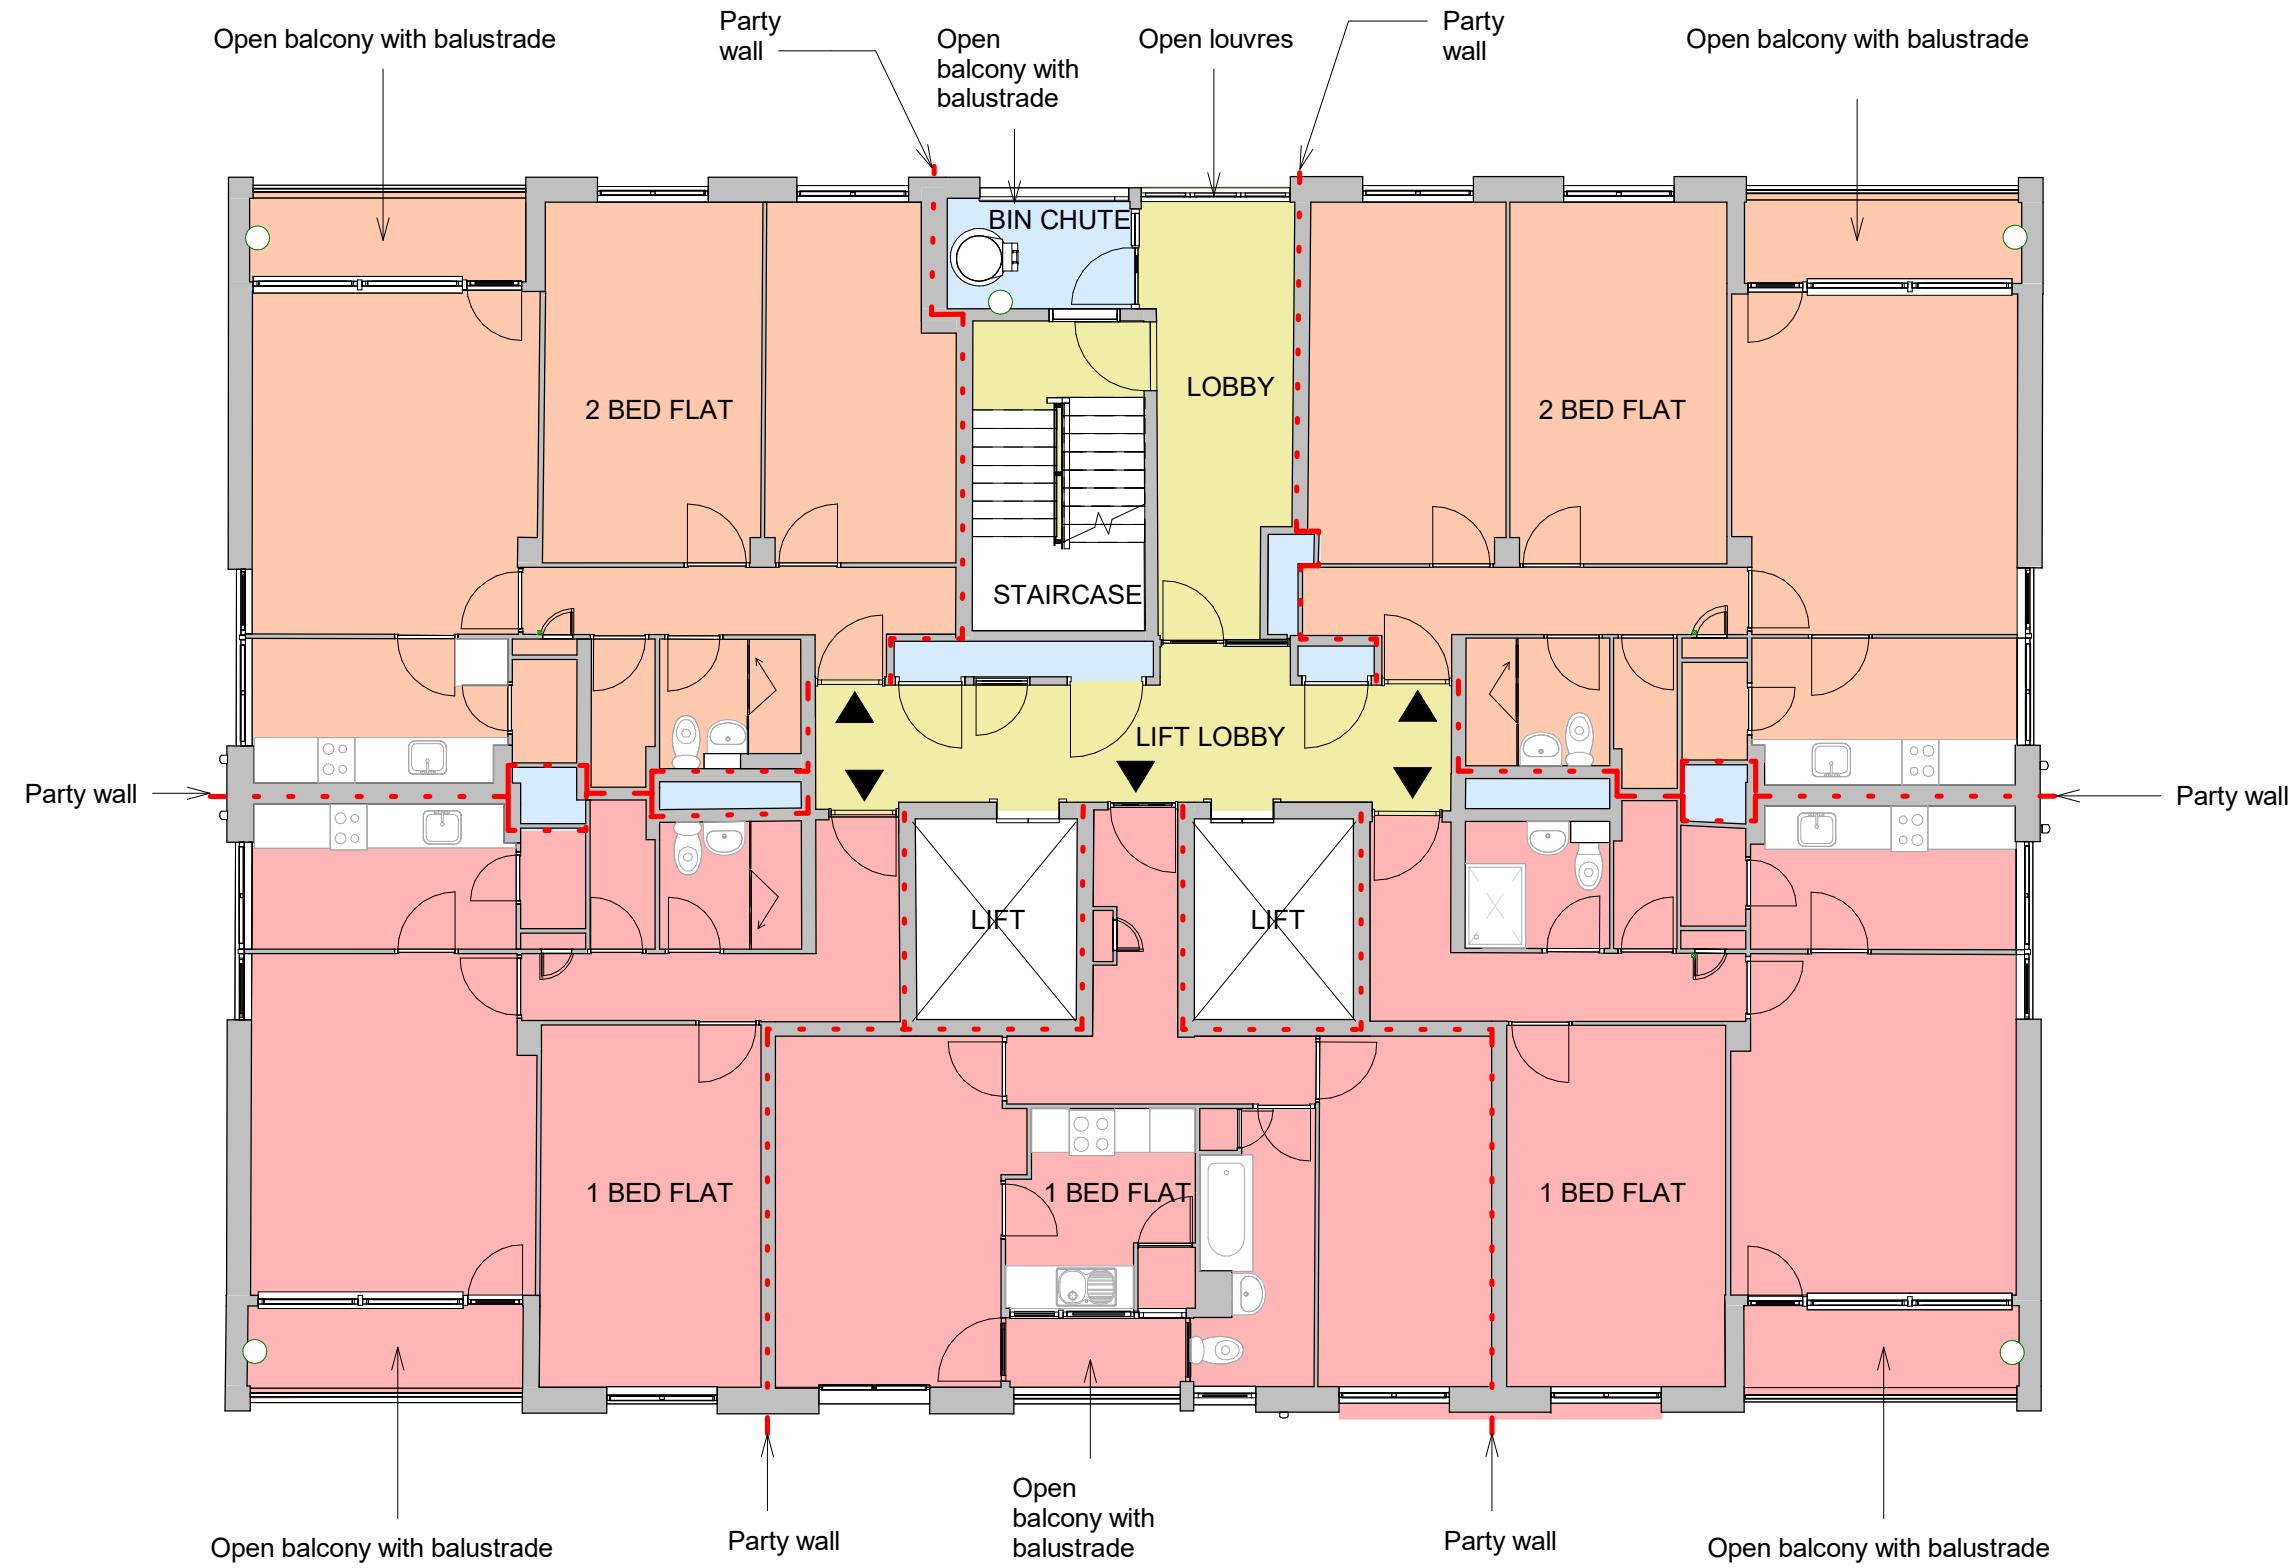


Existing 08th Floor Plan
Scale @ 1:100

- LEGEND**
- 1 BED FLAT
 - 2 BED FLAT
 - CIRCULATION
 - SERVICES/OFFICE

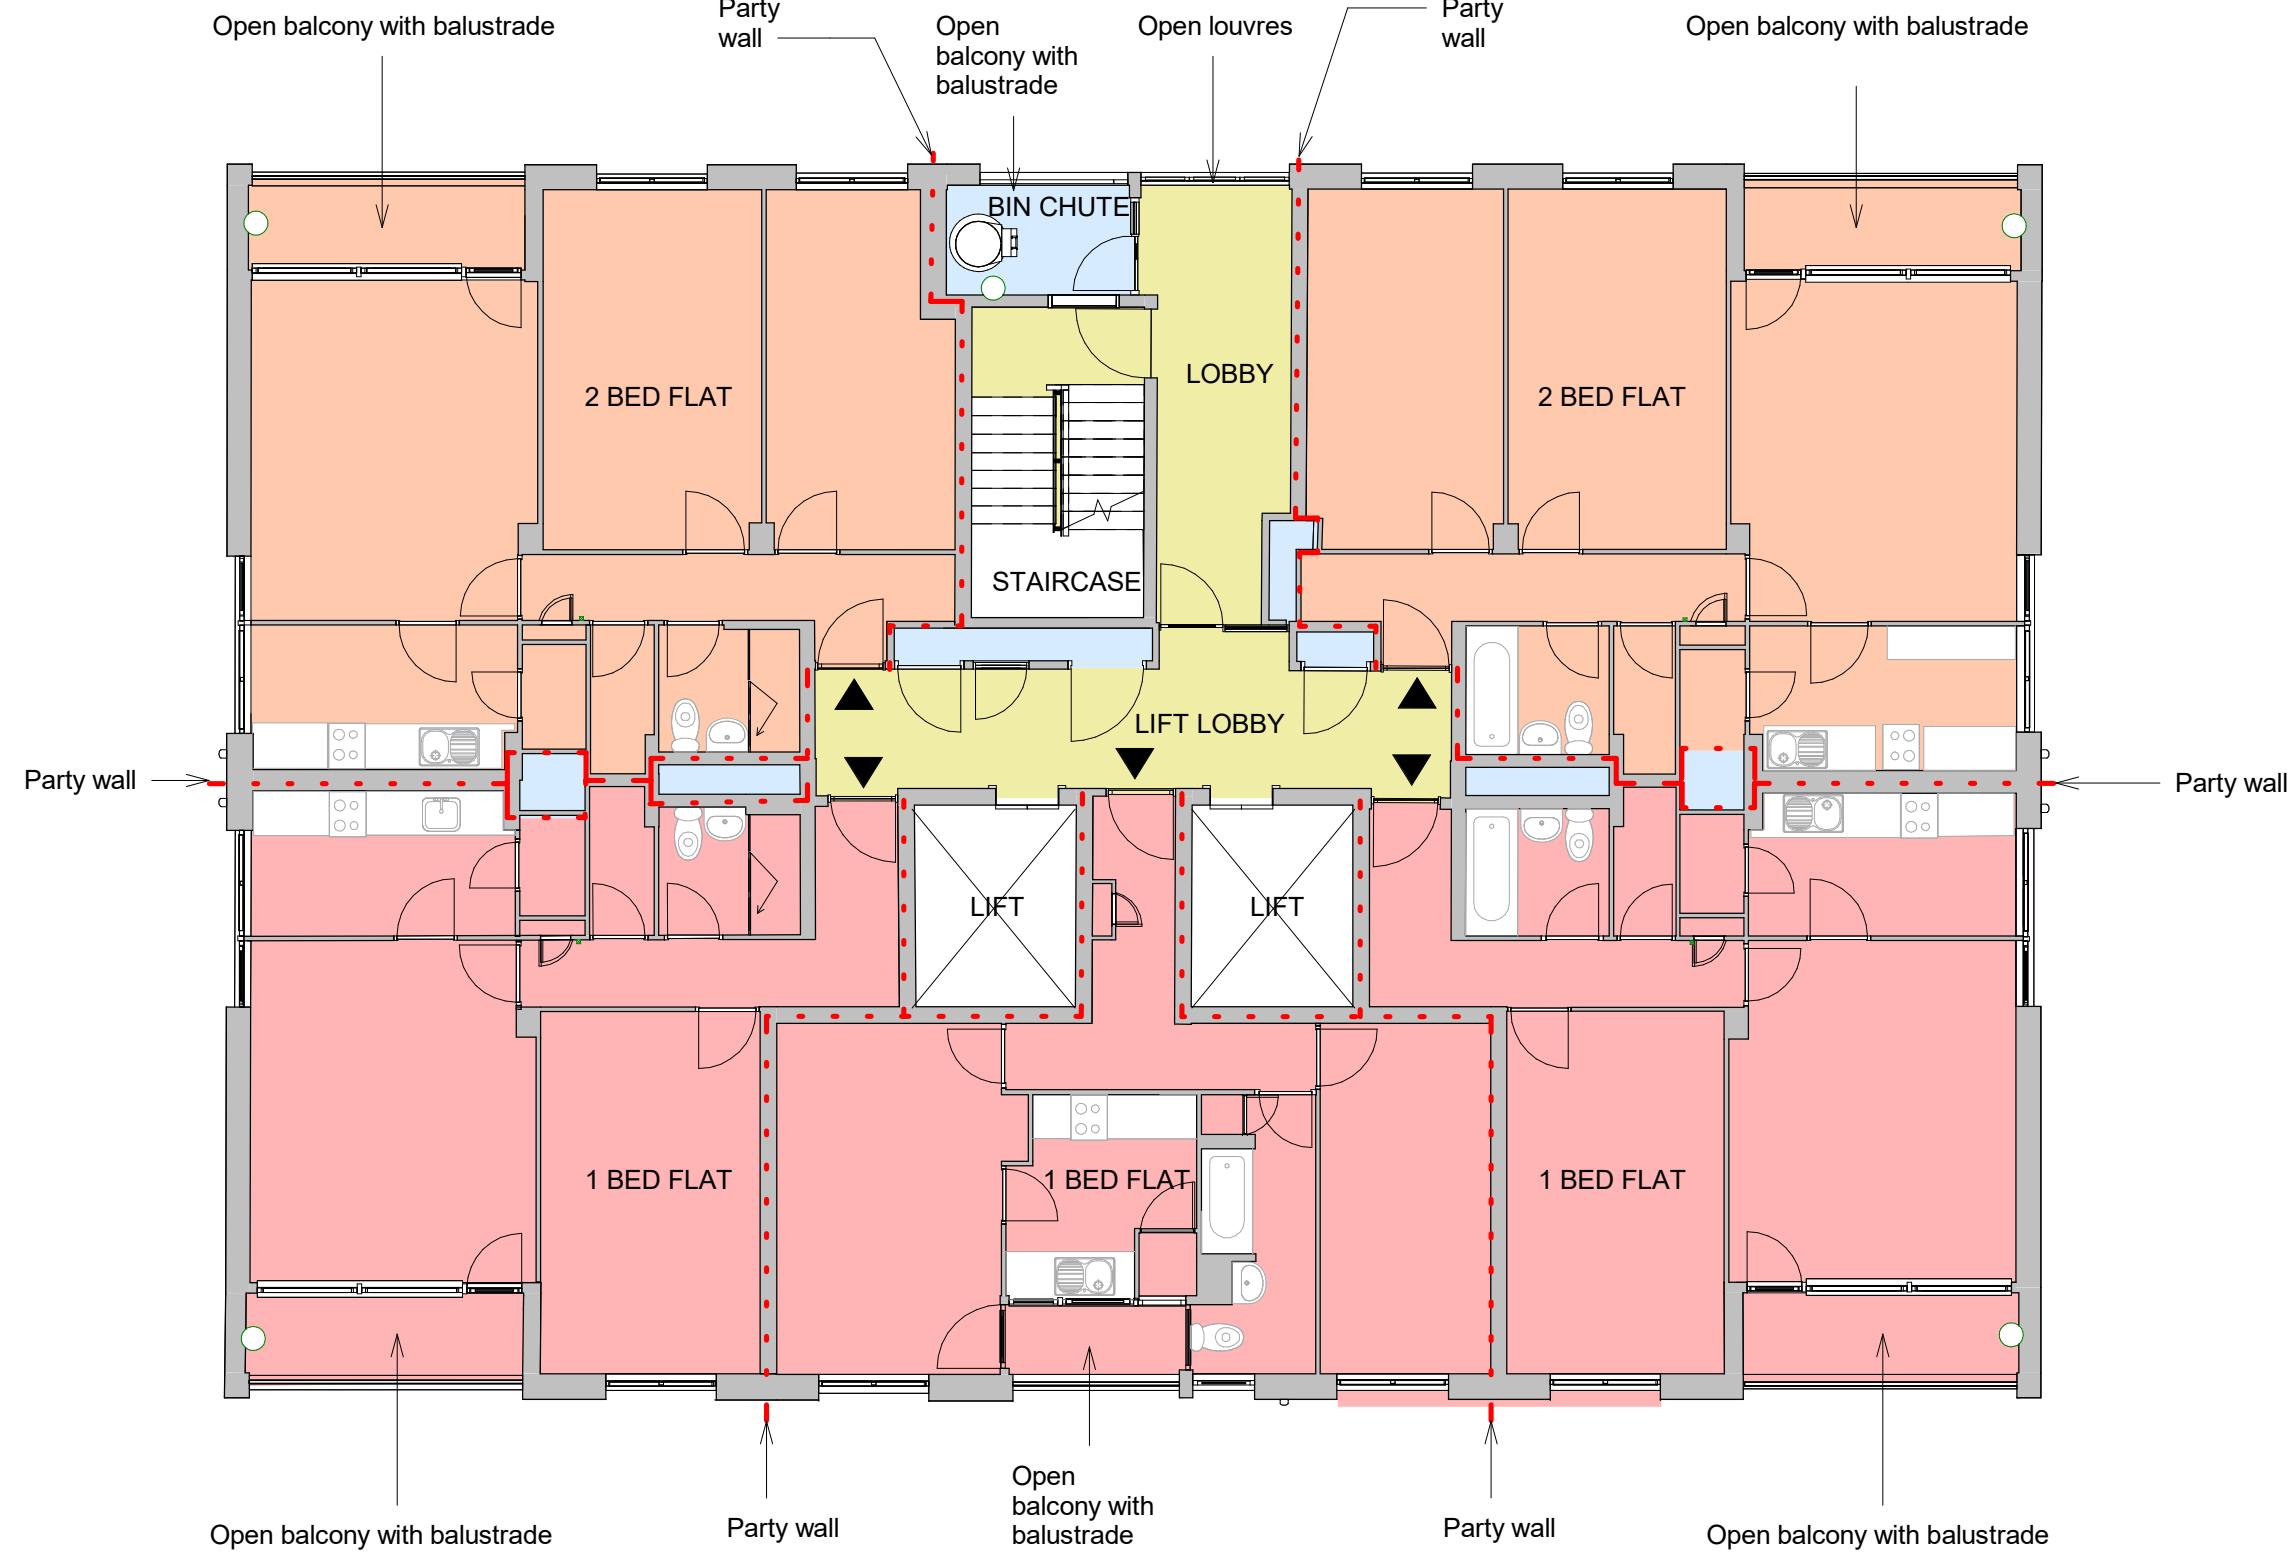


Existing 09th Floor Plan
Scale @ 1:100

- LEGEND**
- 1 BED FLAT
 - 2 BED FLAT
 - CIRCULATION
 - SERVICES/OFFICE

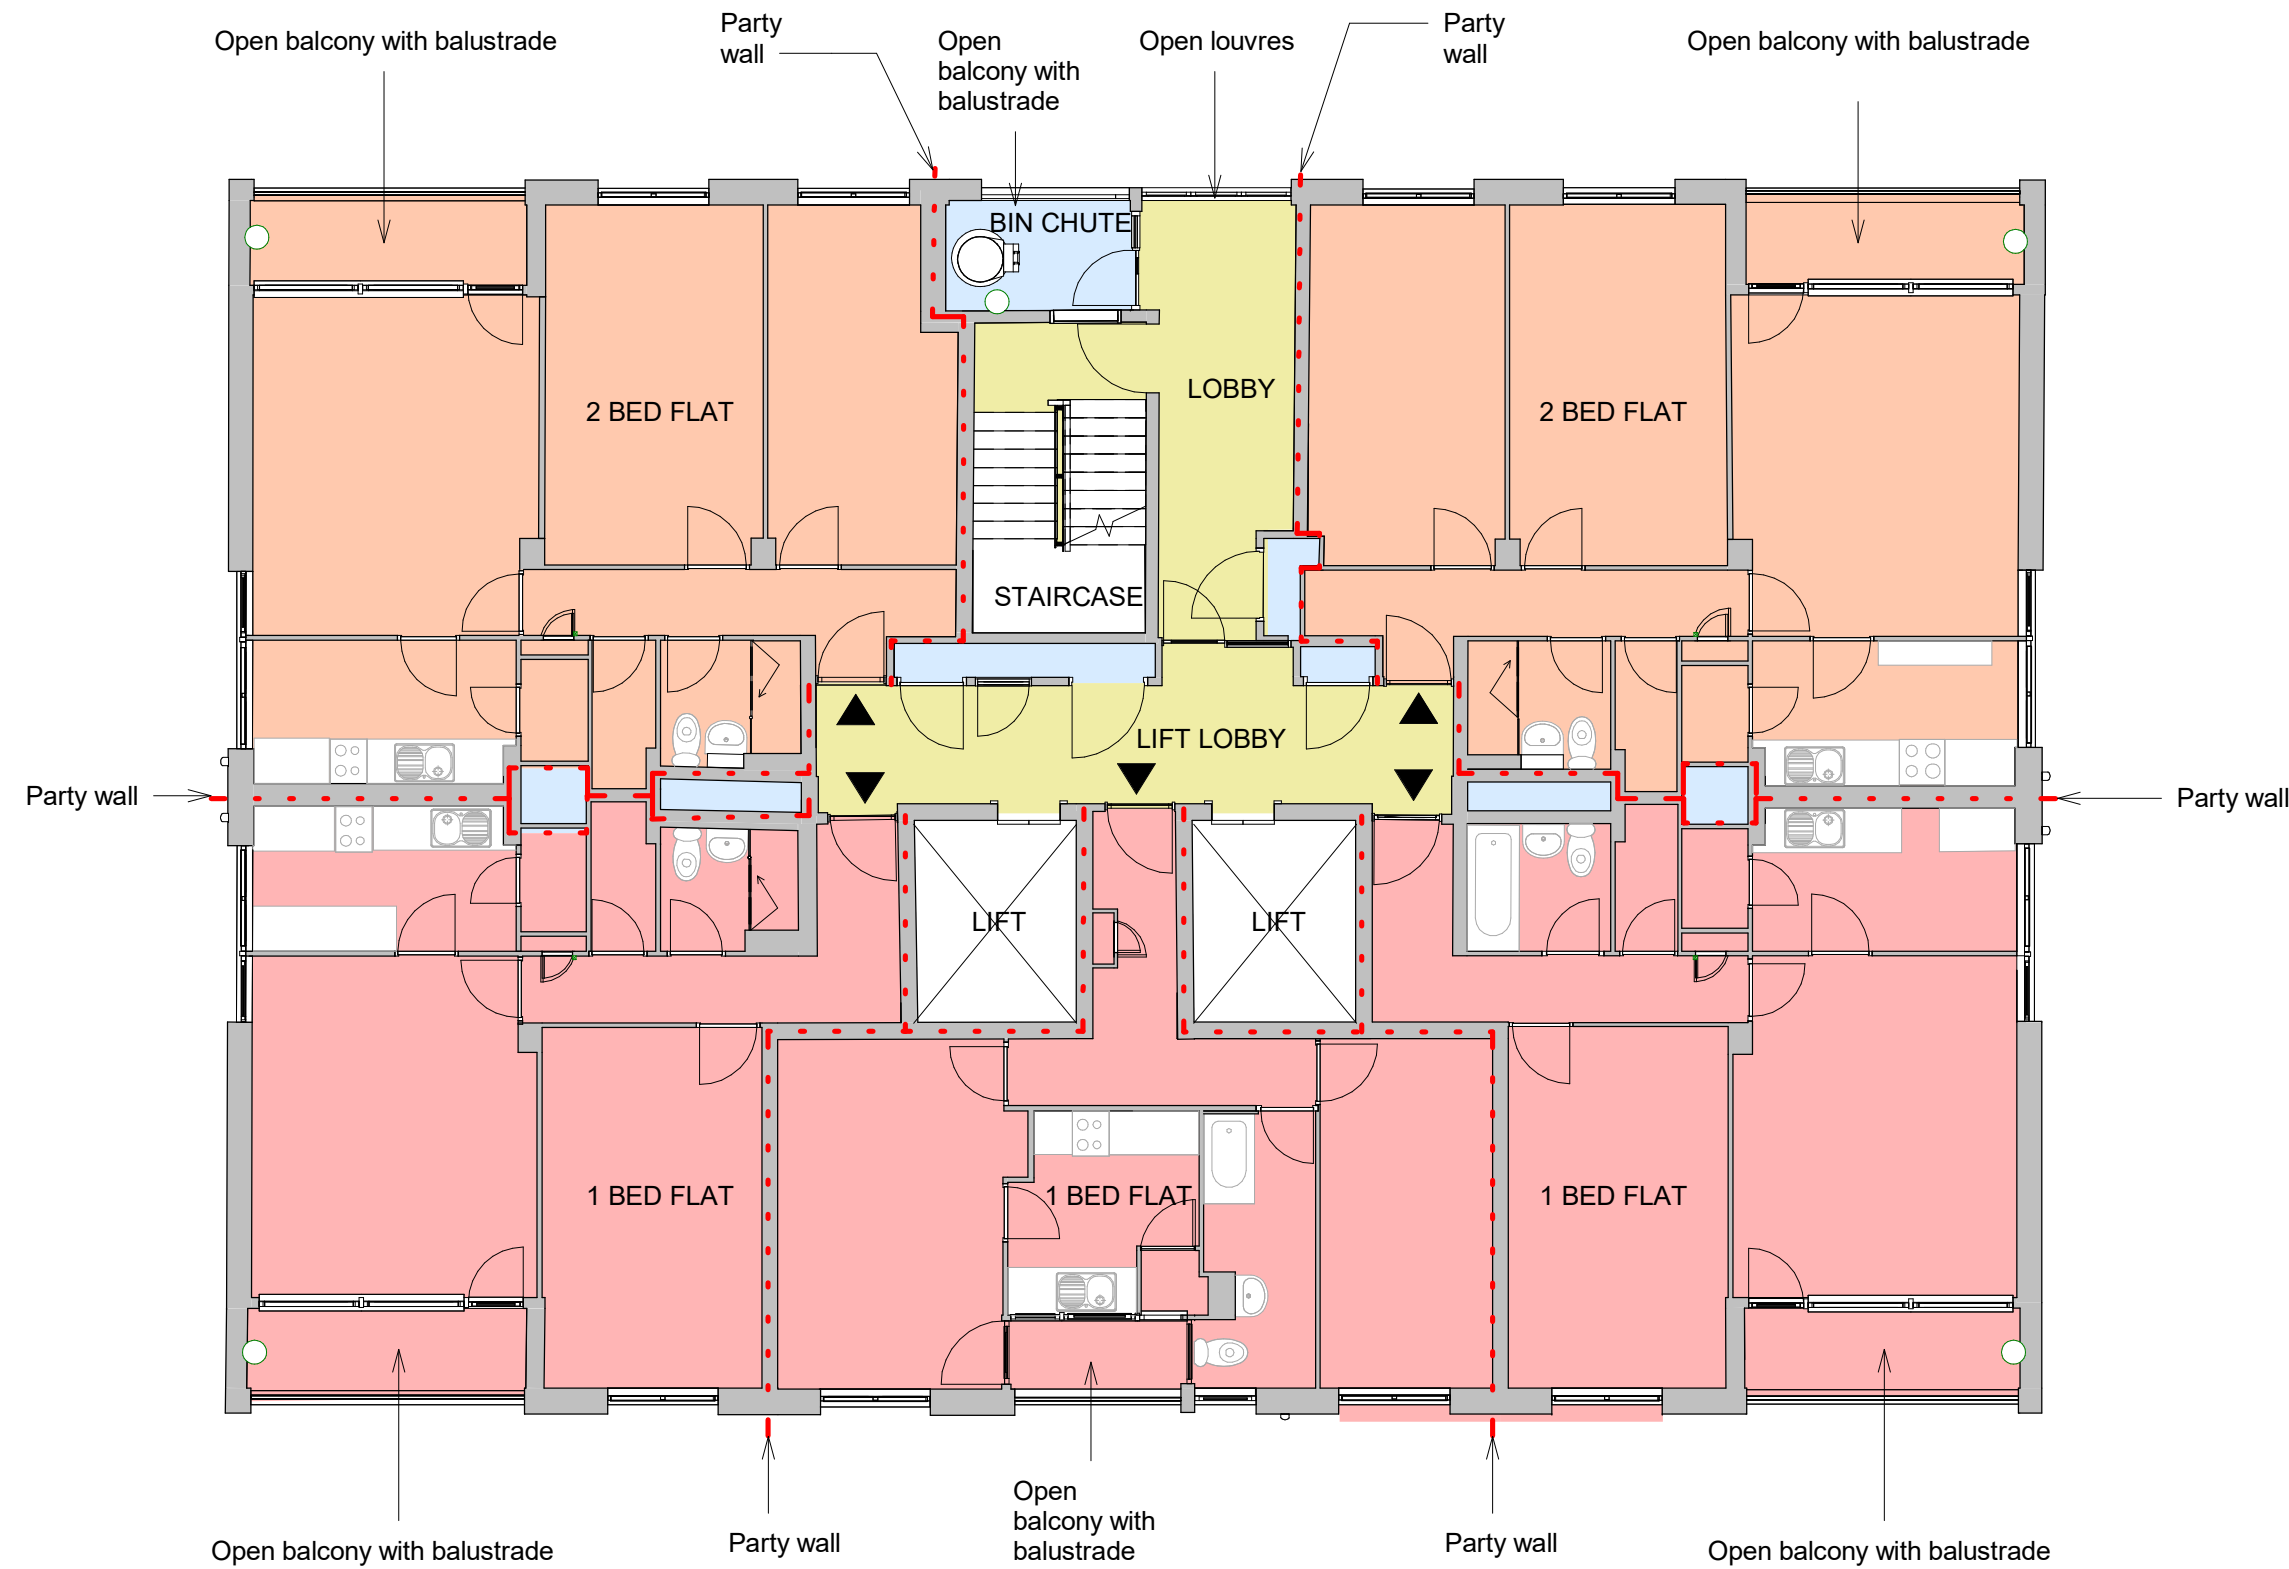

Existing 10th Floor Plan
Scale @ 1:100

- LEGEND**
- 1 BED FLAT
 - 2 BED FLAT
 - CIRCULATION
 - SERVICES/OFFICE

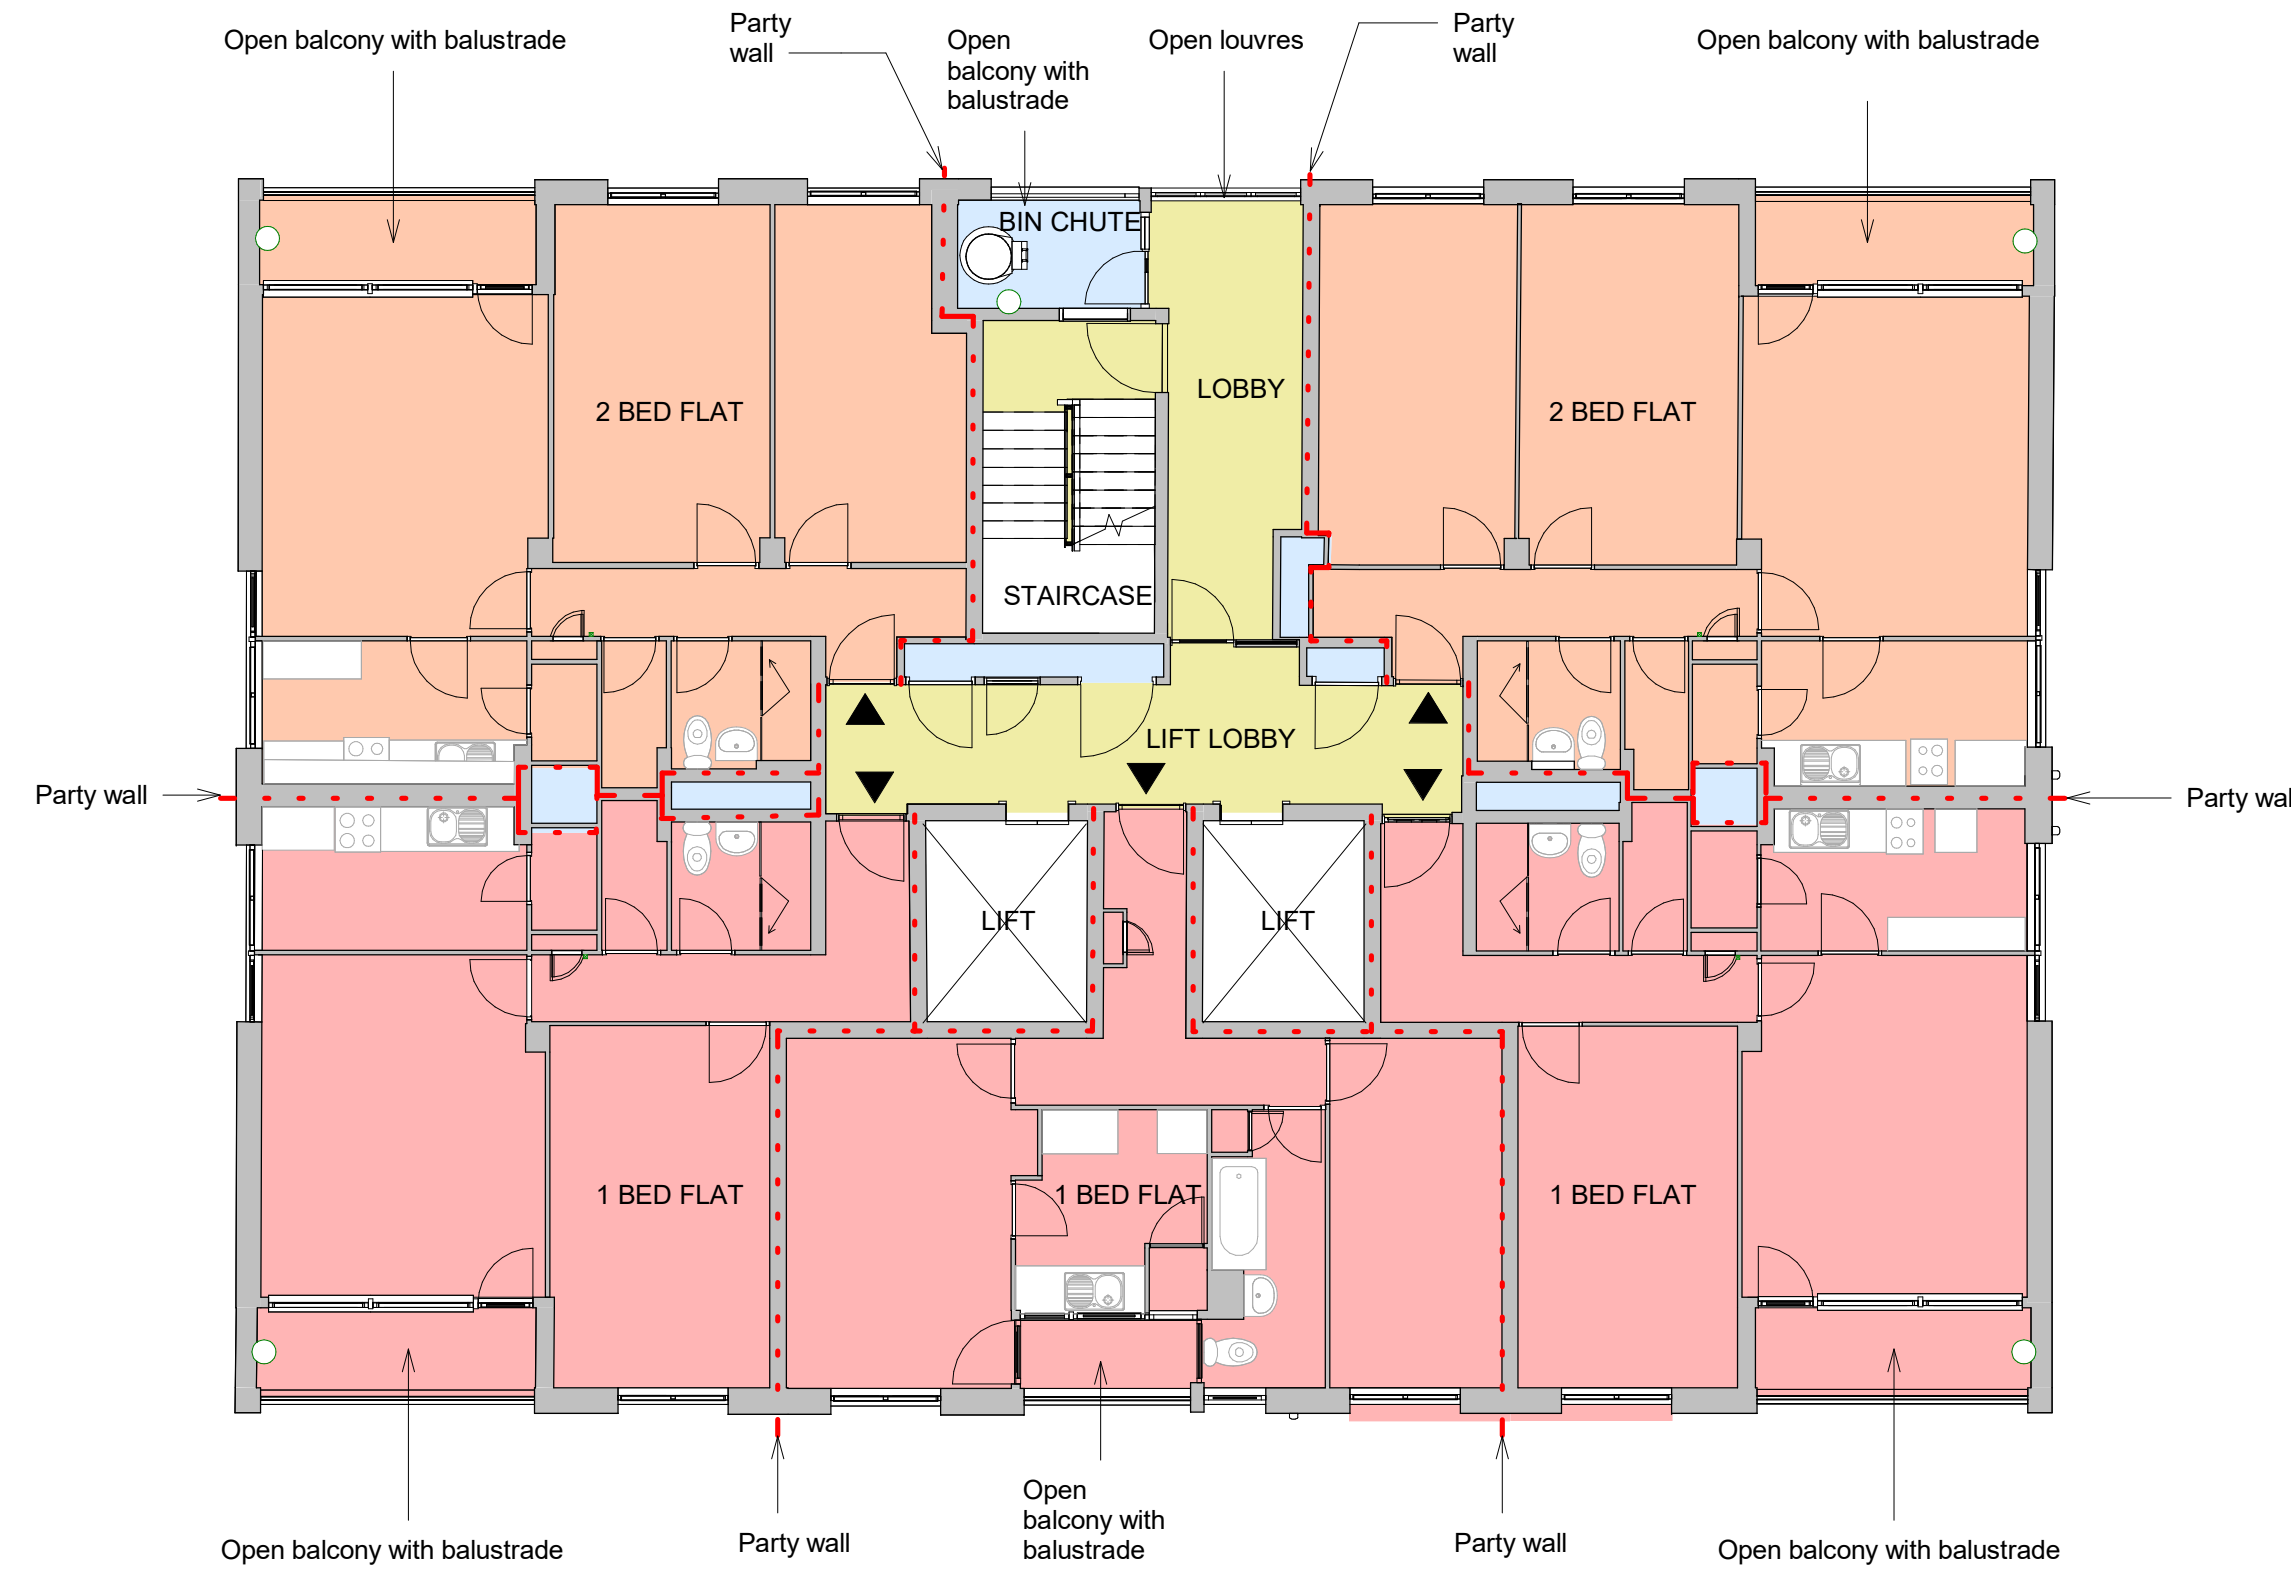

Existing 11th Floor Plan
Scale @ 1:100

- LEGEND**
- 1 BED FLAT
 - 2 BED FLAT
 - CIRCULATION
 - SERVICES/OFFICE

Rev **P02**

12732-AEW-B2-ZZ-DR-A-0582

aew architects
0161 214 4370
www.aewarchitects.com

