



THIS DRAWING IS FOR
PLANNING APPLICATION
PURPOSES ONLY


Ground Floor Plan

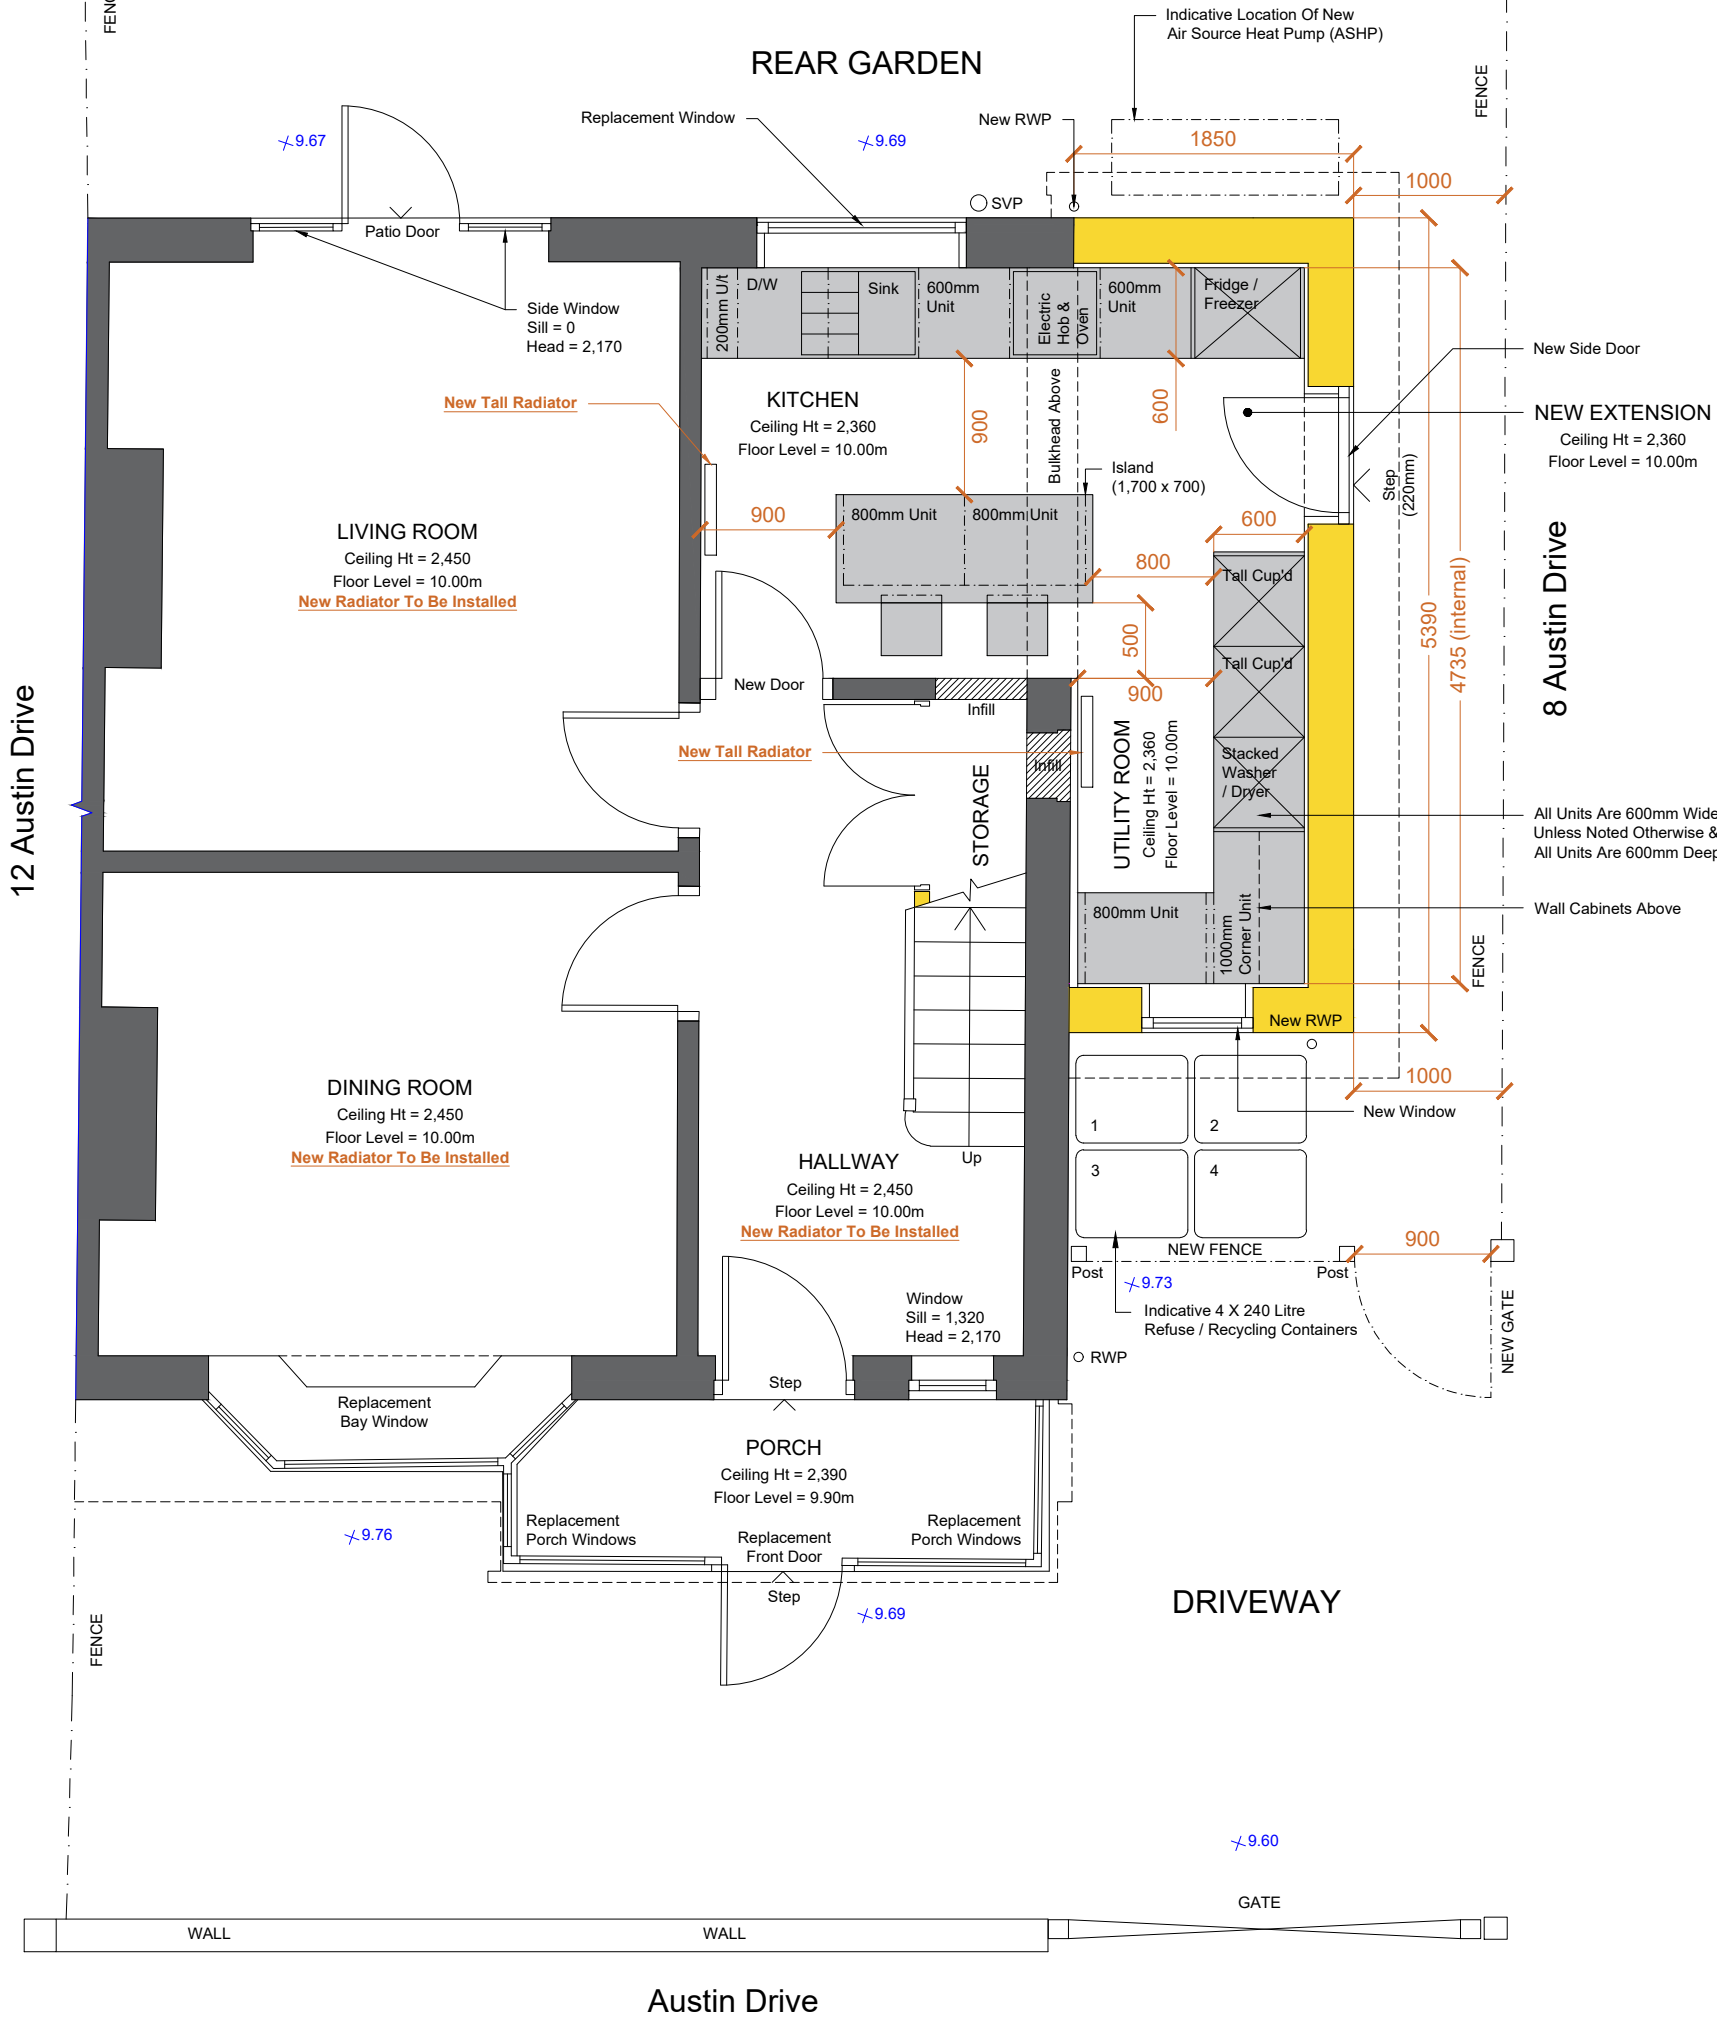

First Floor Plan

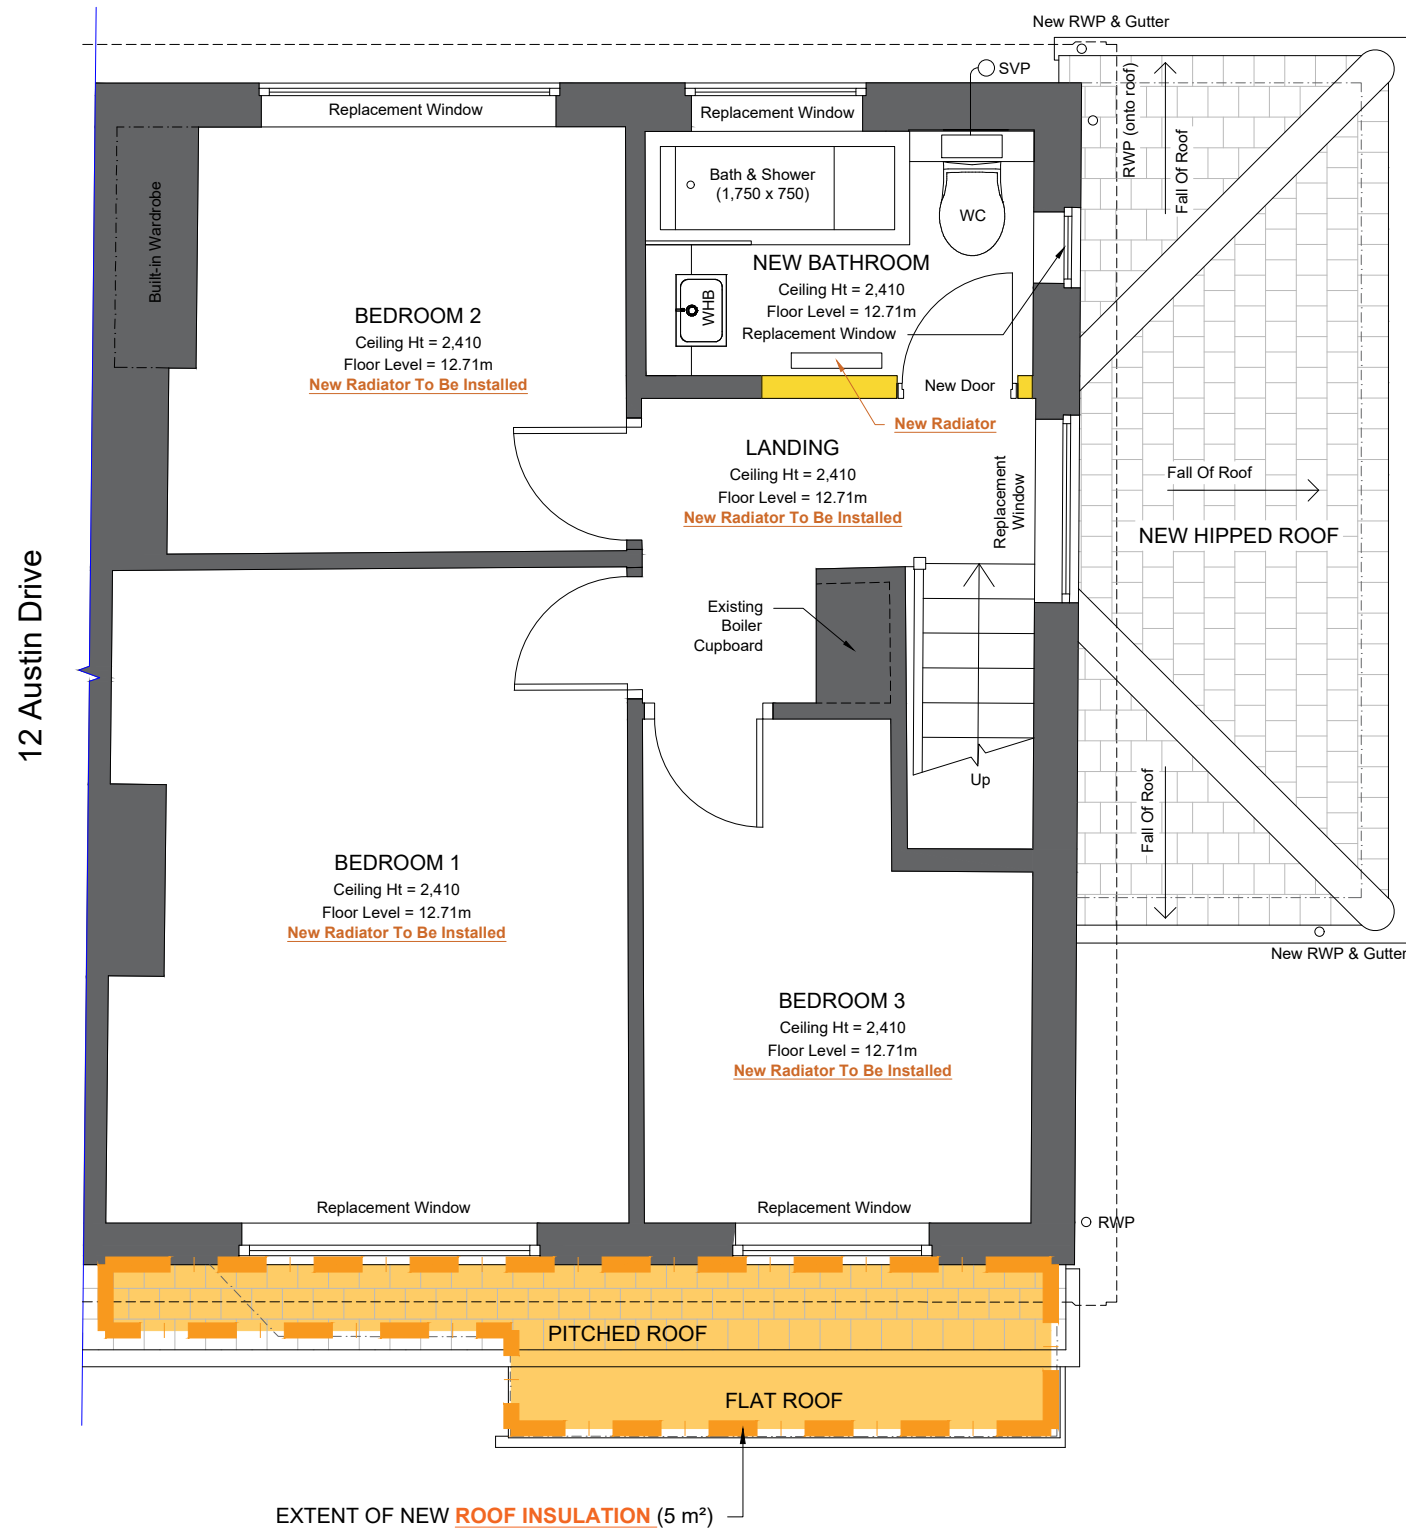

Roof Plan

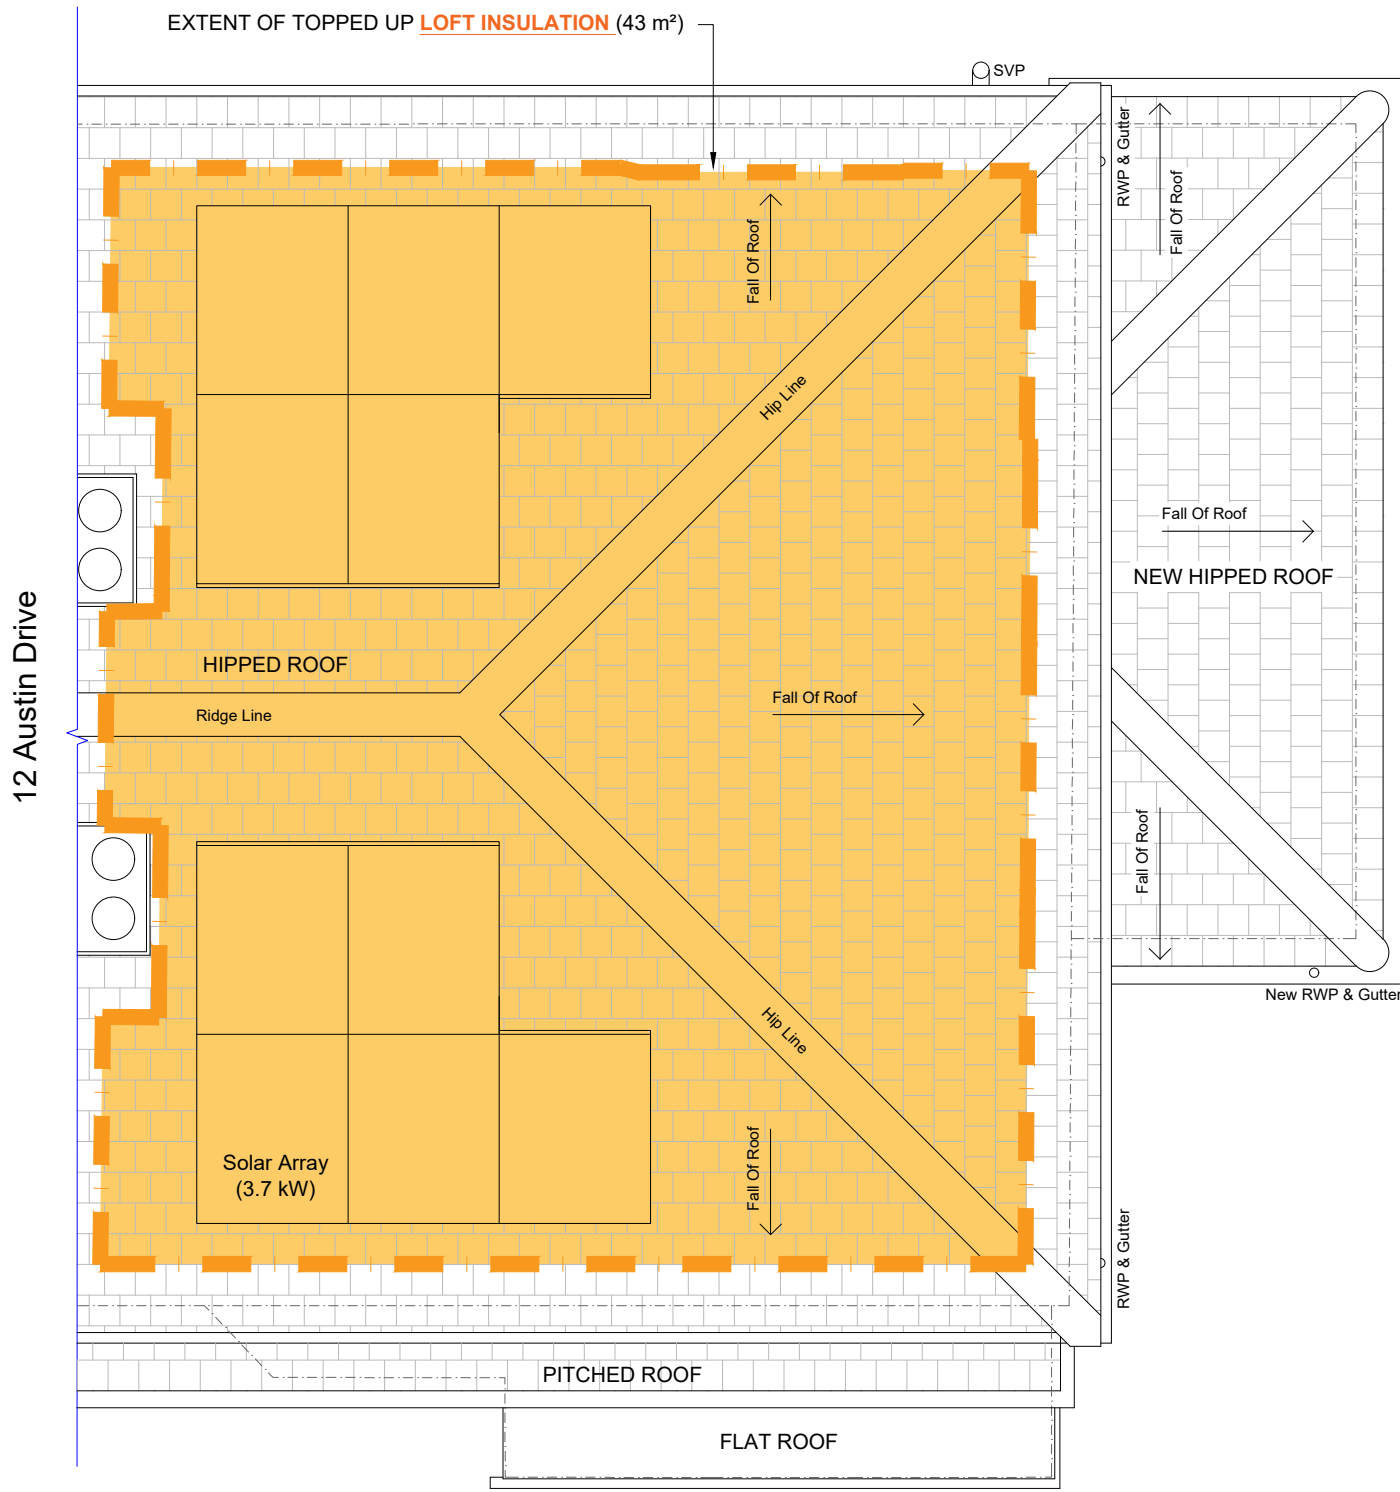

Drawing History:			
Revision	Description	Author	Date
-	Initial Issue	MW	10/07/2023
A	Revised Issue (to align with Proposed Elevations)	MW	09/08/2023
B	Lawful Development Certificate	MW	06/09/2023

This drawing is the property of Whitfield Architects and must not be reproduced without prior written agreement. This drawing is provided to scale, for design and cost estimation purposes (not for construction). Any financial decisions relating to this information must make due allowance for dimensional or area variation resulting from the design development and construction processes. We recommend that all dimensions and levels should be cross-checked on site (for construction) and any discrepancies should be reported to Whitfield Architects immediately. Design responsibility cannot be accepted for alteration to (or deviation from) this drawing without the prior acknowledgement of Whitfield Architects. Please email hello@whitfieldarchitects.com with any questions.

Project Title	
10 Austin Dr, Manchester, M20 6EG	
Drawing Title	
Proposed Floor Plans	
Project No:	
G004	Date: 10/07/2023
Drawn:	
Mark Whitfield	Scale @ A1: 1:50

Client Name	
J. & L. Brown	
Drawing Number	
P(02)01	
Revision	
B	

