



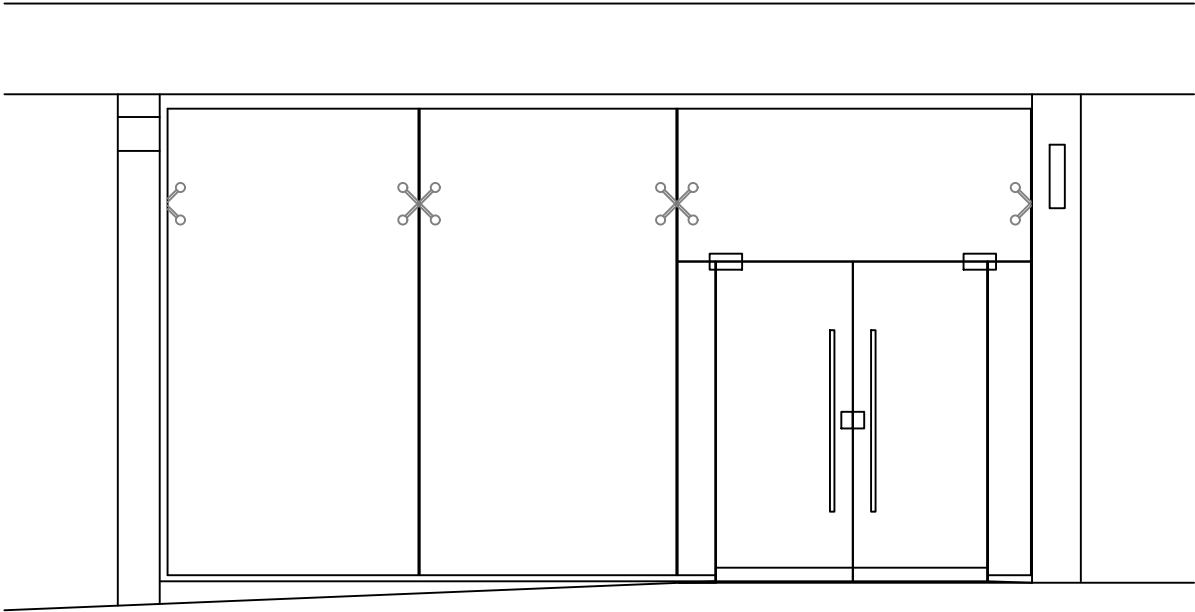

1 EXISTING FRONT ELEVATION
Scale: 1:50

 

STARBUCKS COFFEE COMPANY

2401 UTAH AVENUE SOUTH
SEATTLE, WASHINGTON 98134
(206) 318-1575

DRAWINGS AND SPECIFICATIONS ARE CONFIDENTIAL AND SHALL REMAIN THE SOLE PROPERTY OF STARBUCKS CORPORATION, WHICH IS THE OWNER OF THE COPYRIGHT IN THIS WORK. THEY SHALL NOT BE REPRODUCED (IN WHOLE OR IN PART), SHARED WITH THIRD PARTIES OR USED IN ANY MANNER ON OTHER PROJECTS OR EXTENSIONS TO THIS PROJECT WITHOUT THE PRIOR WRITTEN CONSENT OF STARBUCKS CORPORATION. THESE DRAWINGS AND SPECIFICATIONS ARE INTENDED TO EXPRESS DESIGN INTENT FOR A PROTOTYPICAL STARBUCKS STORE (WHICH IS SUBJECT TO CHANGE AT ANYTIME) AND DO NOT REFLECT ACTUAL SITE CONDITIONS. NEITHER PARTY SHALL HAVE ANY OBLIGATION NOR LIABILITY TO THE OTHER (EXCEPT STATED ABOVE) UNTIL A WRITTEN AGREEMENT IS FULLY EXECUTED BY BOTH PARTIES.

STARBUCKS TEMPLATE VERSION EMEA 2019_01

ARCHITECT OF RECORD

THIS DRAWING IS A DESIGN DEVELOPMENT DOCUMENT. SITE SPECIFIC MODIFICATIONS MADE UNDER THE RESPONSIBLE CHARGE OF THE ARCHITECT AND/OR ENGINEER-OF-RECORD WILL BE REQUIRED PRIOR TO USING THIS DOCUMENT FOR BIDDING, PERMITTING, OR CONSTRUCTION.

PROJECT NAME:
MANCHESTER PICCADILLY STN APPROACH

PROJECT ADDRESS:
UK
MANCHESTER
UNIT 5, GATEWAY HOUSE PICCADILLY, M1 2GH

STORE # 78321
PROJECT # 99074-001
PLAYBOOK FORMAT TAKE AWAY

INITIAL ISSUE DATE 08/12/23
DESIGN MANAGER RAY MORGAN
PROJECT DESIGNER ROBERTA CIUSA
CHECKED BY

REVISION SCHEDULE

REV	DATE	BY	DESCRIPTION

SHEET TITLE:

Existing Exterior Elevations

SCALE: AS SHOWN (@A3)

S7.1

DESIGN DEVELOPMENT ONLY - NOT INTENDED FOR CONSTRUCTION