


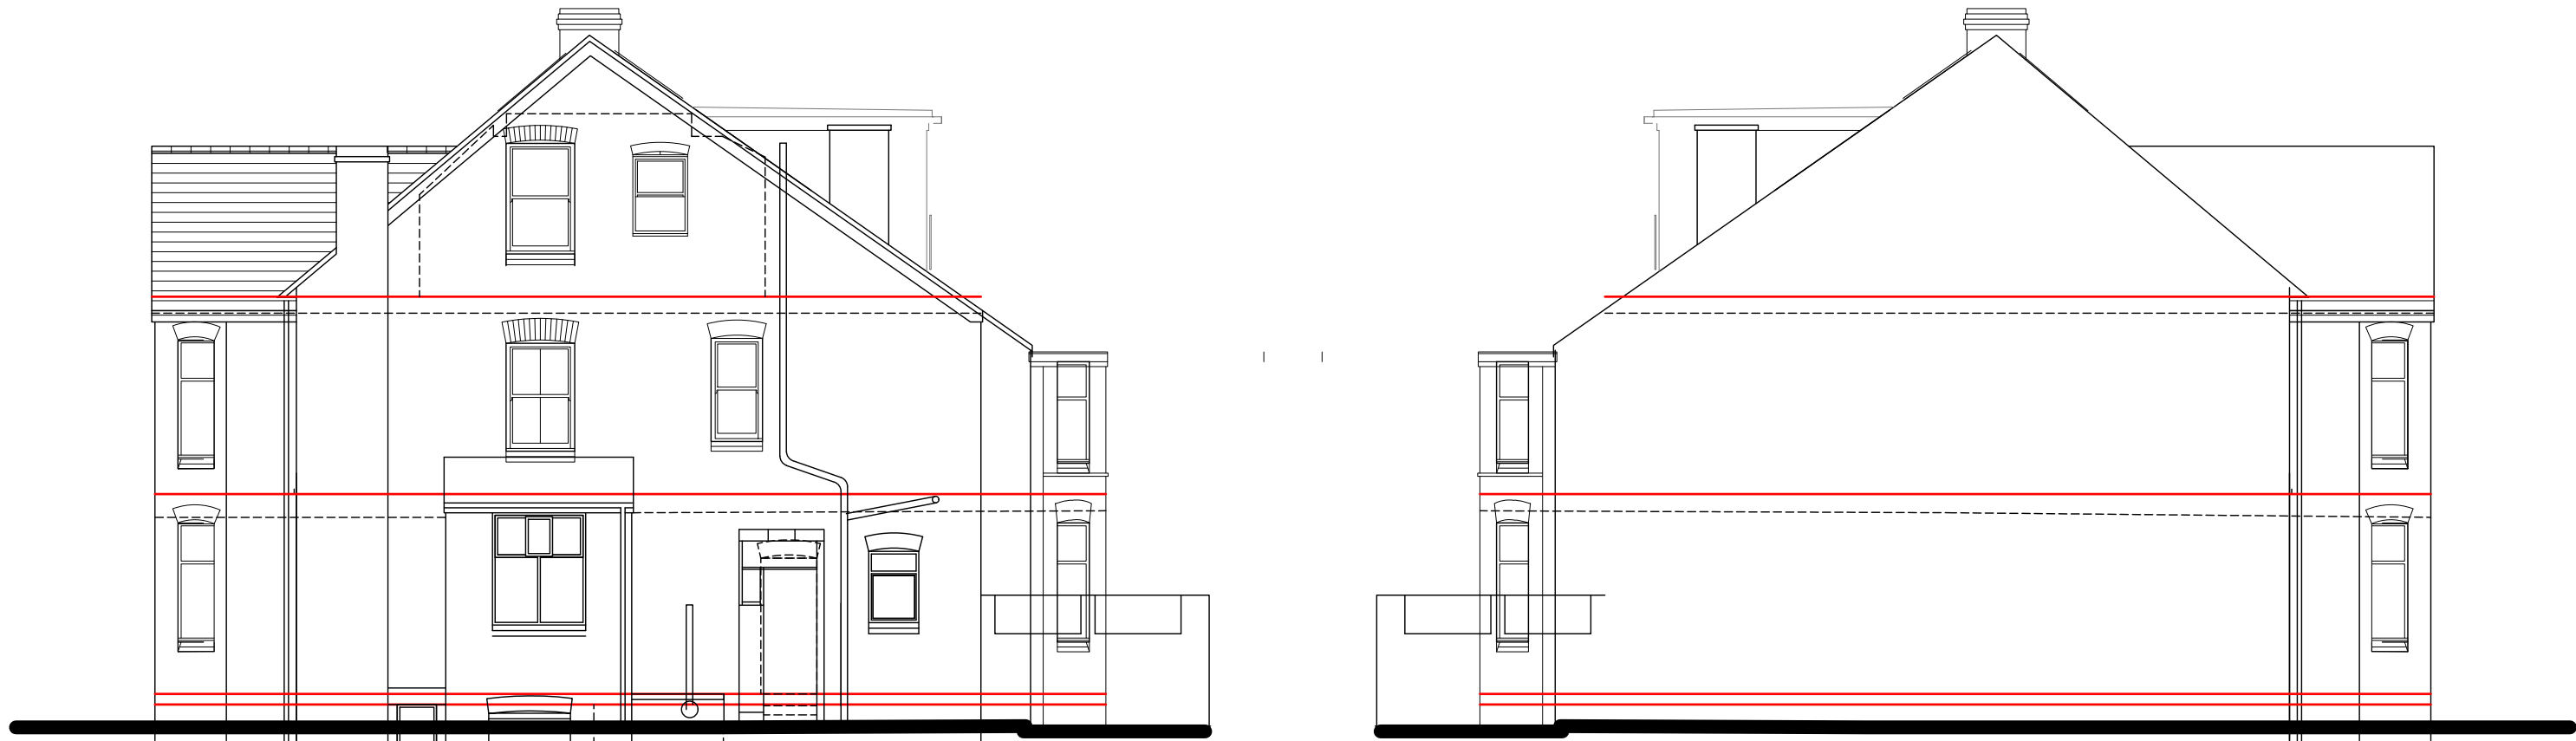

SIDE ELEVATION AS EXISTING

SIDE ELEVATION AS EXISTING



REAR ELEVATION AS EXISTING

External finishes:
Natural slates to pitched roof
Smooth red facing brick to front elevation
Common brick to side rear elevations
White painted timber framed windows
Black upvc fascias, bargeboards
Black upvc rainwater goods

Simon R Miles
Chartered Architect
Didsbury
Manchester
T: 07778 137830
E: srmilesarchitect@gmail.com

Revision	Date	Revision note
----------	------	---------------

Notes

Project :
39 Victoria Ave Didsbury
Title :
Elevations as existing
Drawing number :
23 410 PL101
Client :
Mr & Mrs Cavet

Scale :
100@A3
Date :
07.12.2023
CAD Ref :
23 410
Drawn by :
SRM



Do not scale. Contractors must check all dimensions on site before preparing production drawings or commencing any work. This drawing and its design is the copyright of S.R.Miles Ltd and may not be reproduced in any form whatsoever without their prior express written consent.