
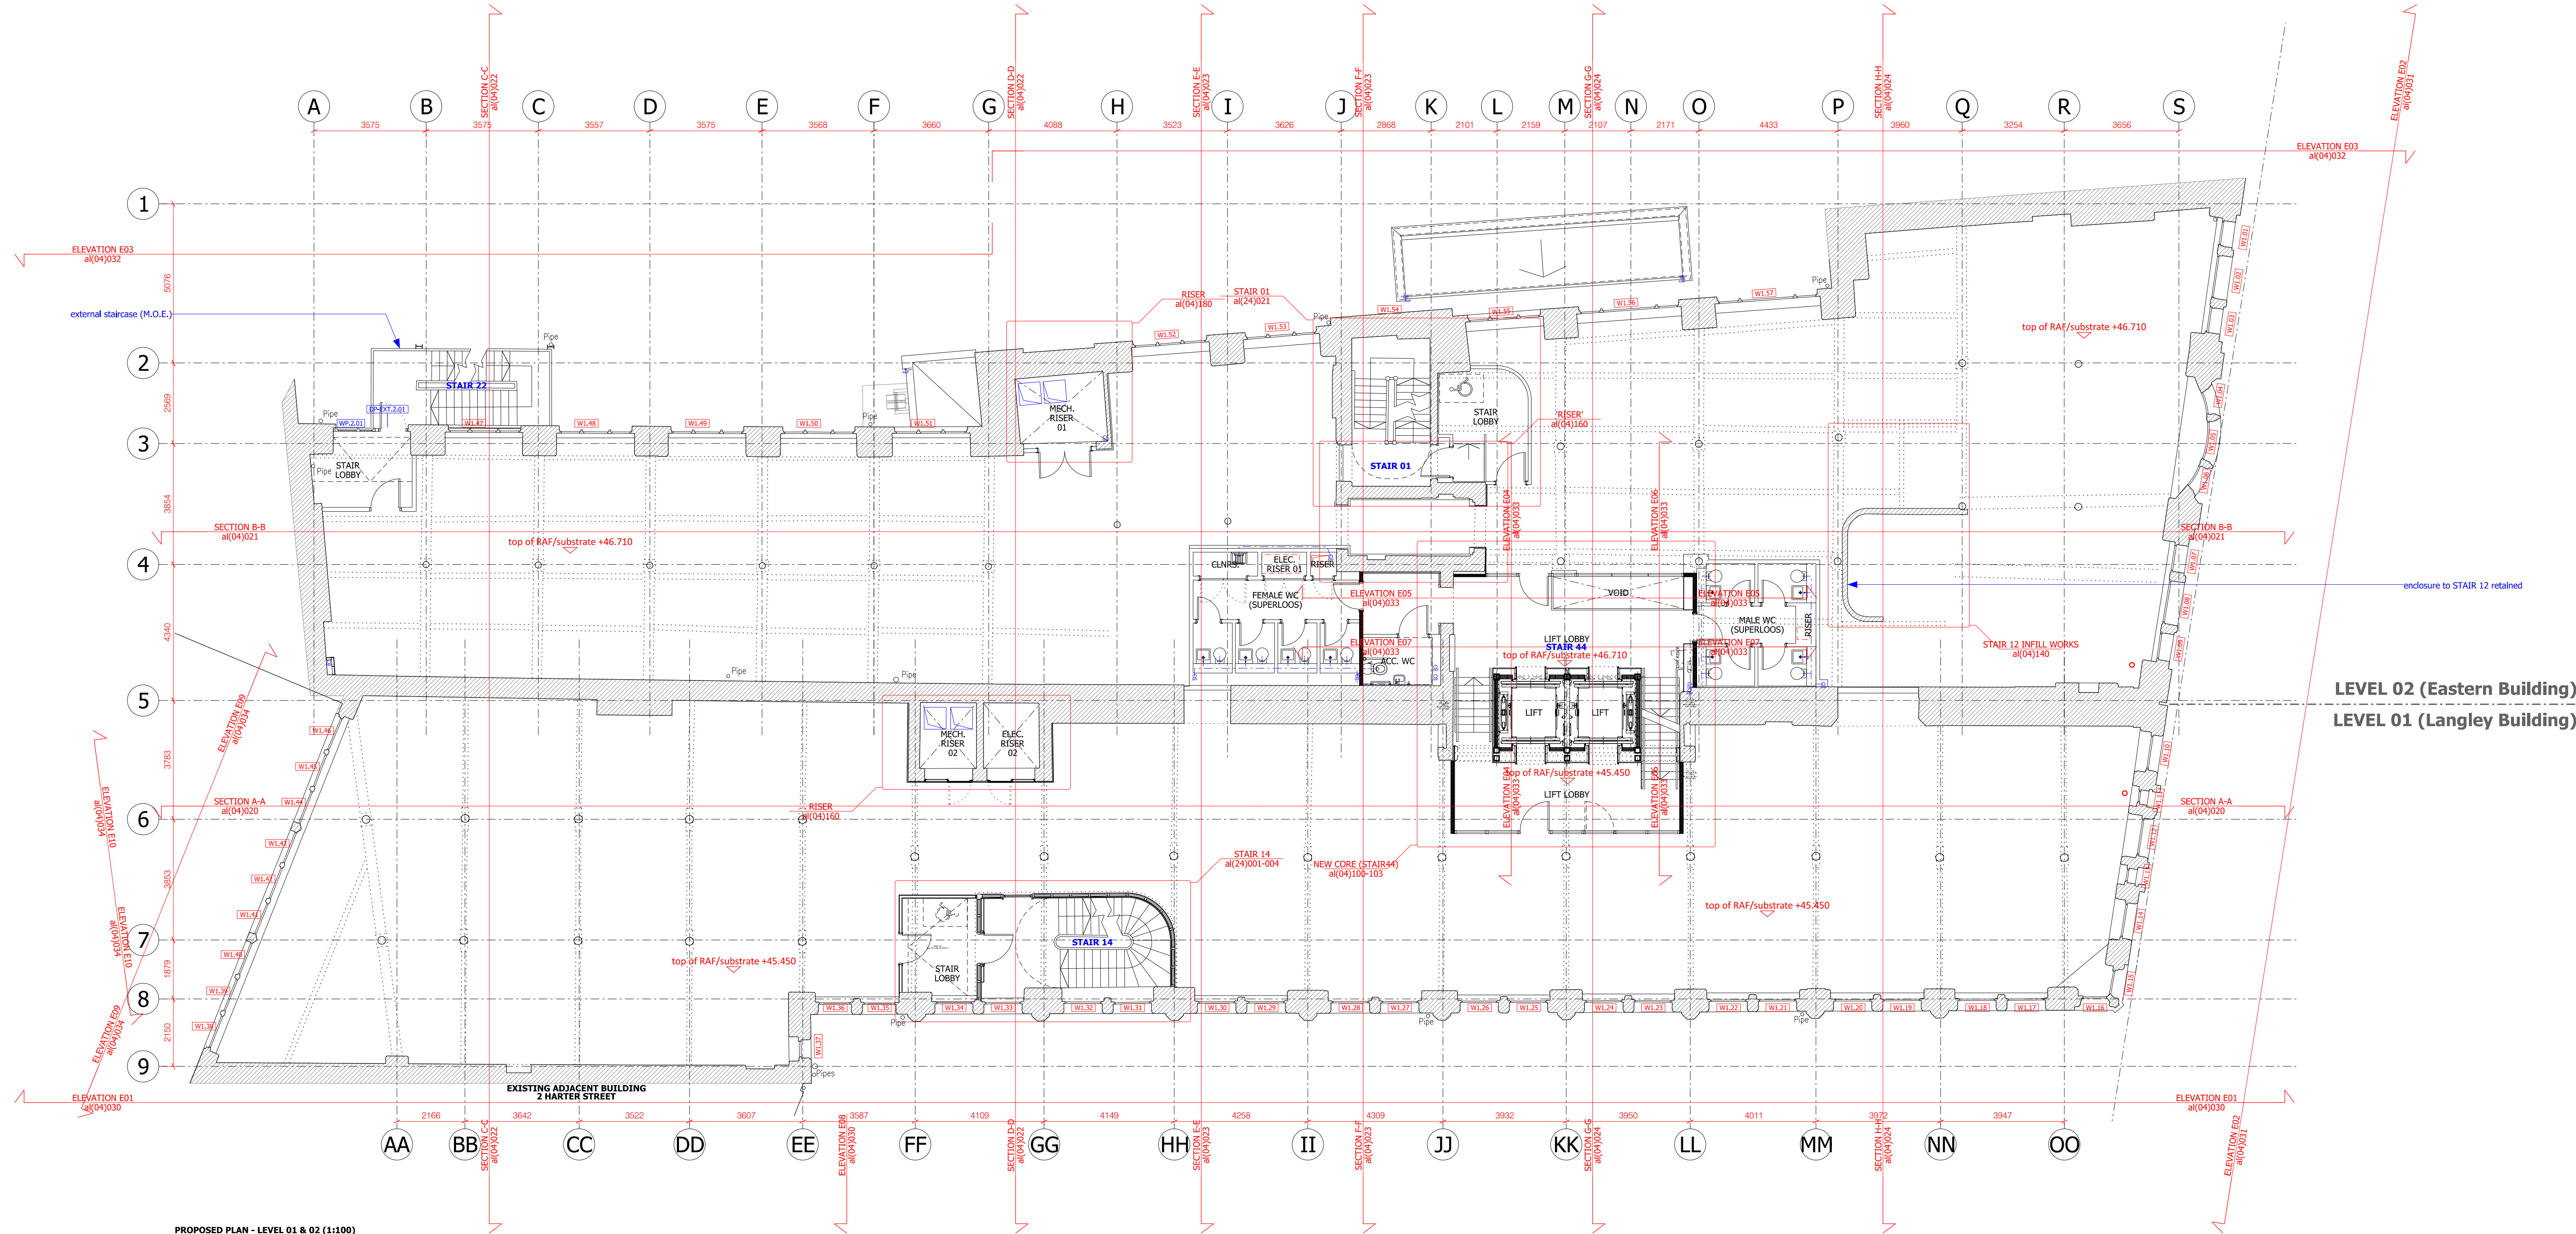


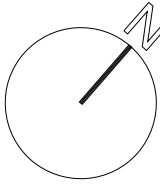

PROPOSED SITE PLAN - DRAWING a(04)002
PROPOSED GA PLANS - DRAWINGS a(04)010-018
PROPOSED GA SECTIONS - DRAWINGS a(04)020-024
PROPOSED GA ELEVATIONS - DRAWINGS a(04)030-034

PROPOSED REFLECTED CEILING PLANS - REFER TO a(45) series DRAWINGS
PROPOSED FLOOR FINISHES PLANS - REFER TO a(43) series DRAWINGS
PROPOSED INTERNAL WALLS TREATMENT - REFER TO a(22) series DRAWINGS

ALL DIMENSIONS TO BE CHECKED ON SITE
PRIOR TO CONSTRUCTION/ERECTION.

bridge
architects

address 14 Old Mill Street, Manchester, M4 6DZ
directors Russell Bridge RIBA ARB Victoria Hilton ARB

phone 0161 679 2828
company # 07793934

web www.bridgearchitects.com
email info@bridgearchitects.com

revision notes

project 40-46 Princess Street
client Wittington Investment Properties
job no. 0247
drawing no. a(04)013

drawing title
drawing scale
drawing created
drawing rev

Proposed GA Plan: Level 01 & 02
1:100 @ A1; 1:200 @ A3
July 2020
P01

PLANNING

bridge
architects

Do not scale from this drawing - use figured dimensions only.
This design and drawing is the copyright of bridge architects Ltd and
may not be reproduced in any form without prior written consent.
Issue of the drawing does not impart any real or implied copyright licence.