



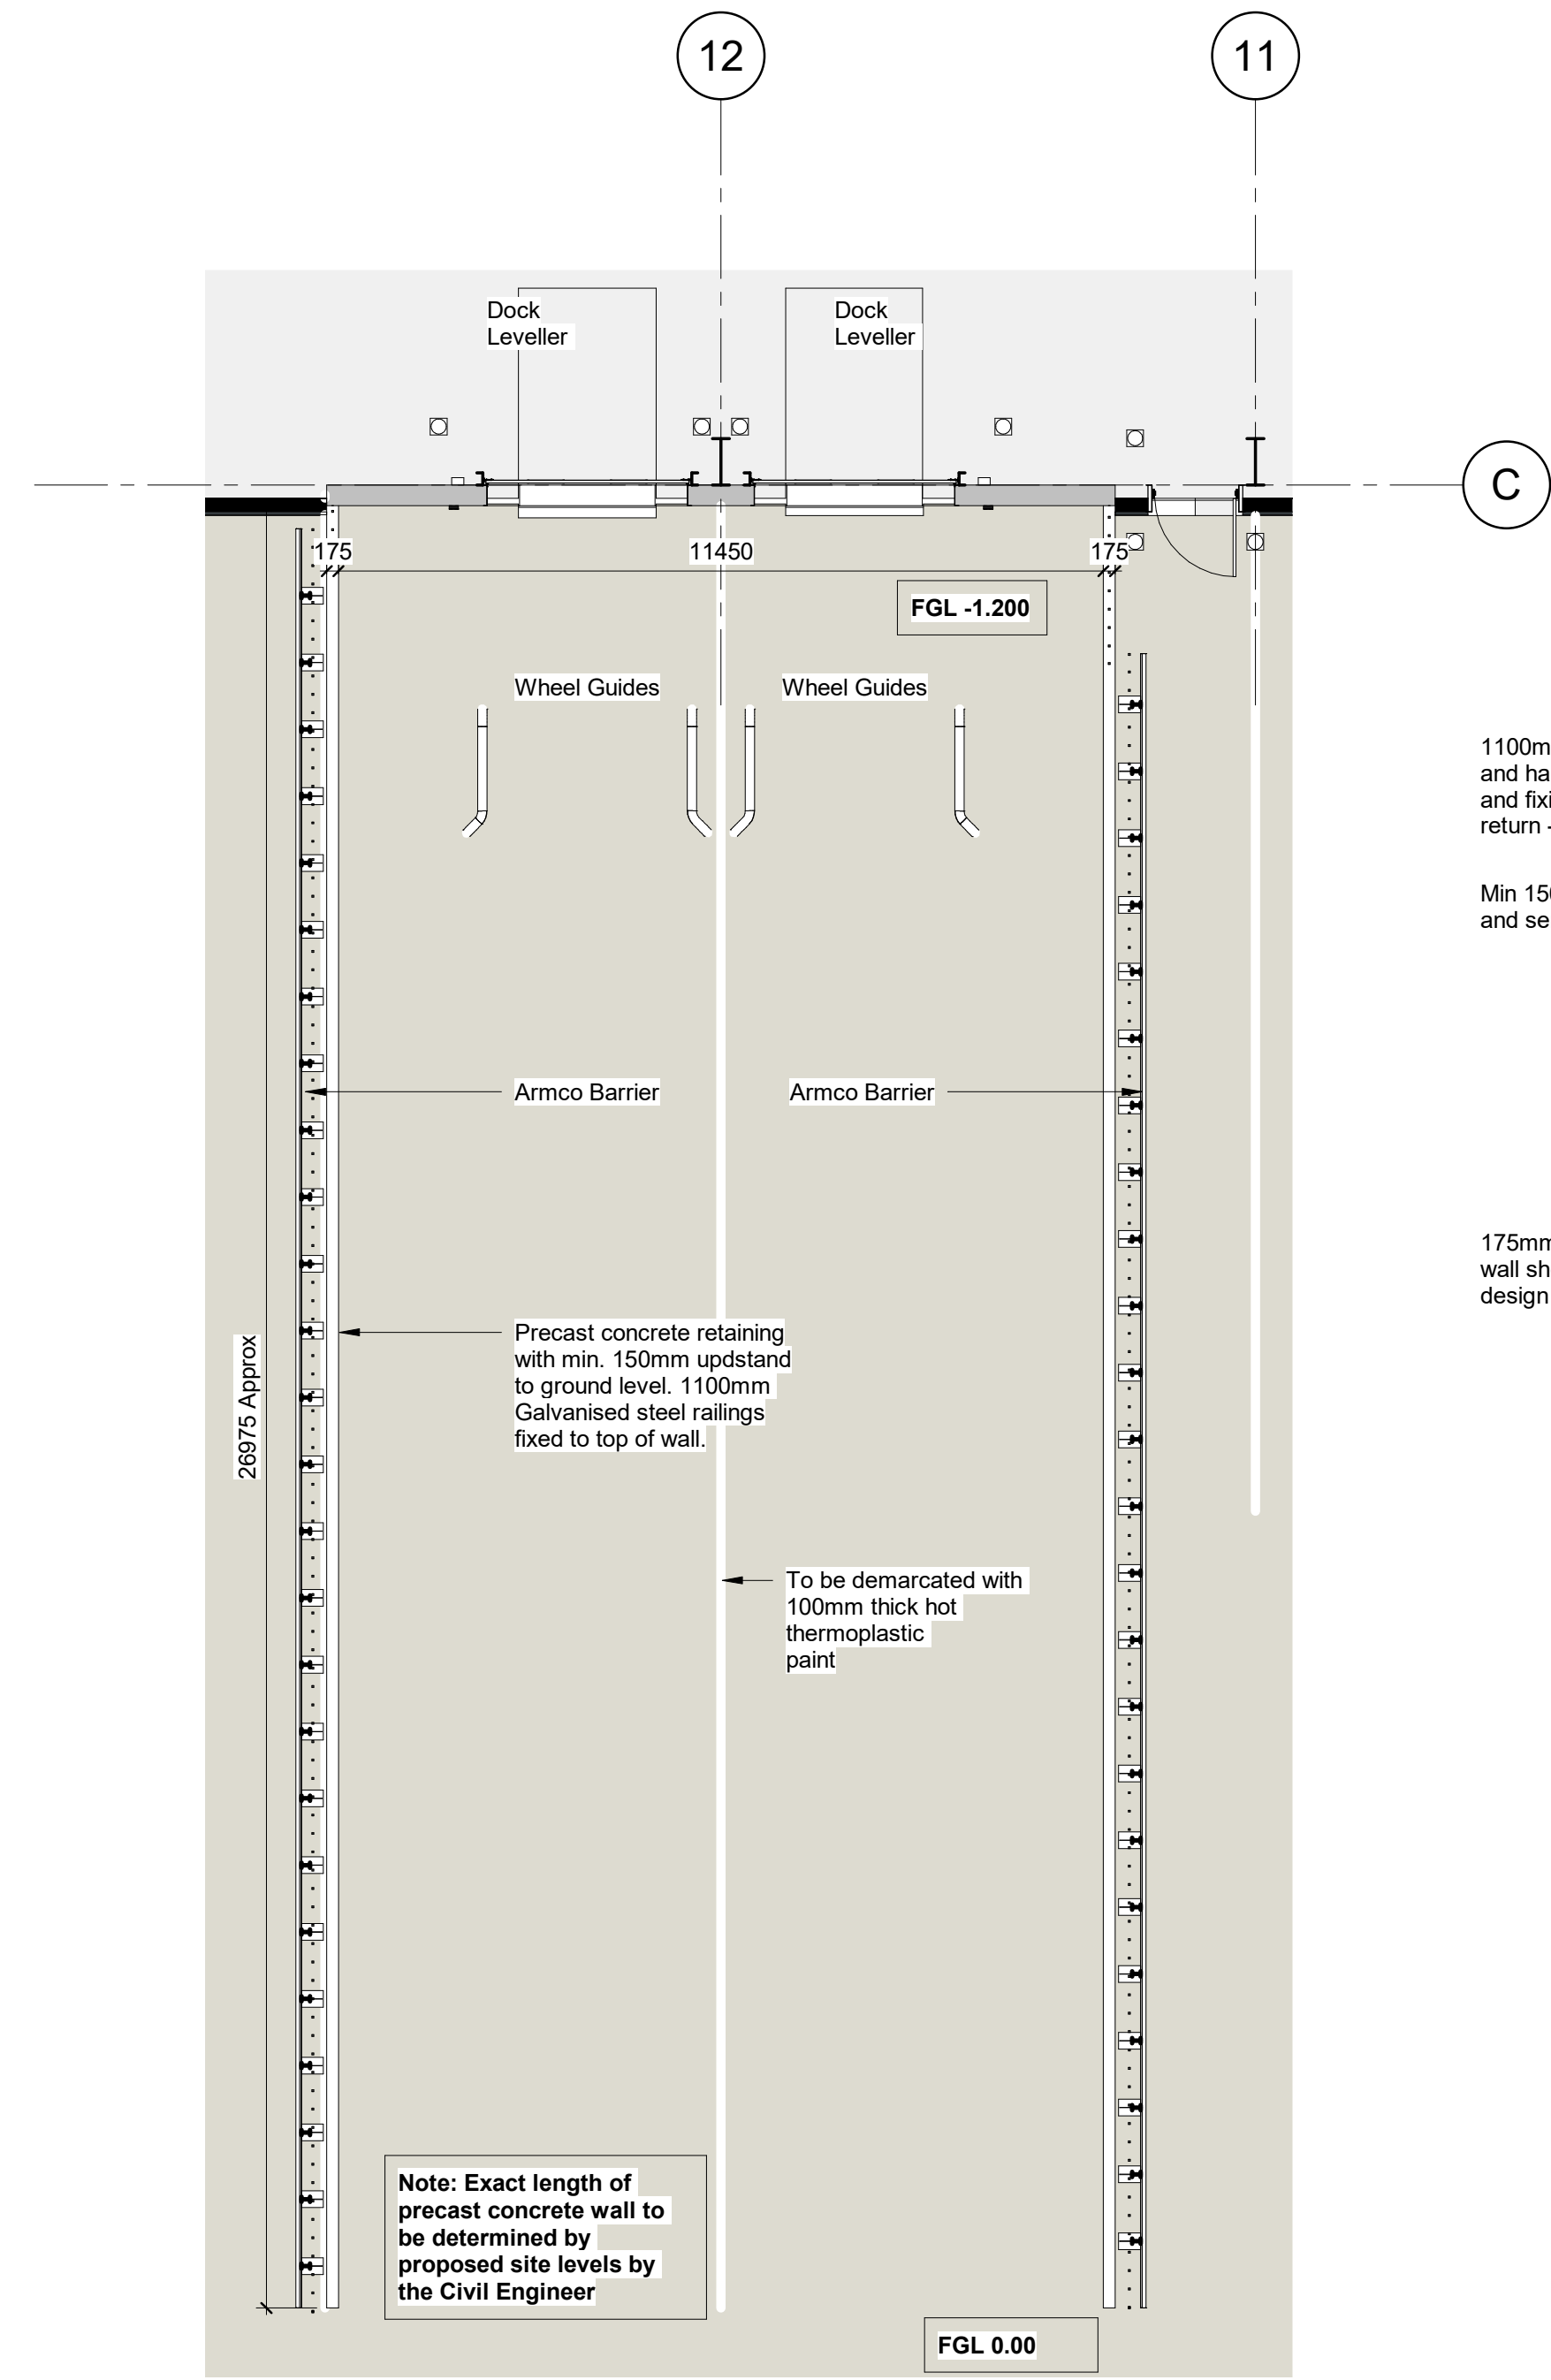


Retaining Wall Set Out
1 : 100

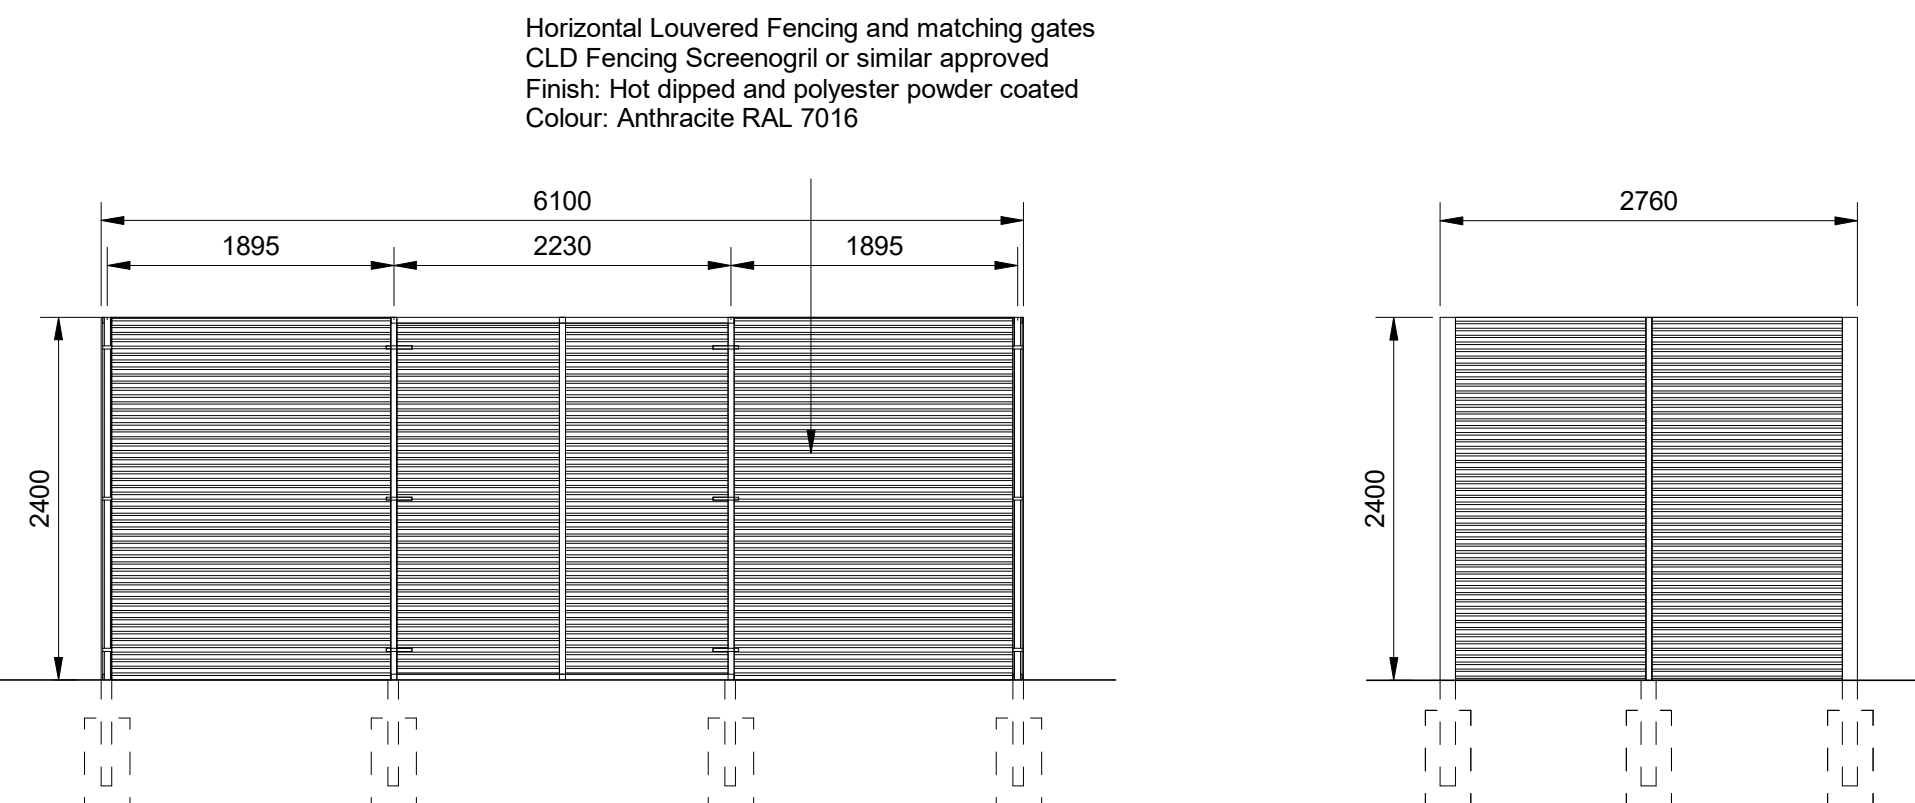


Refuse Area - Front Elevation
1 : 50

Side Elevation
1 : 50

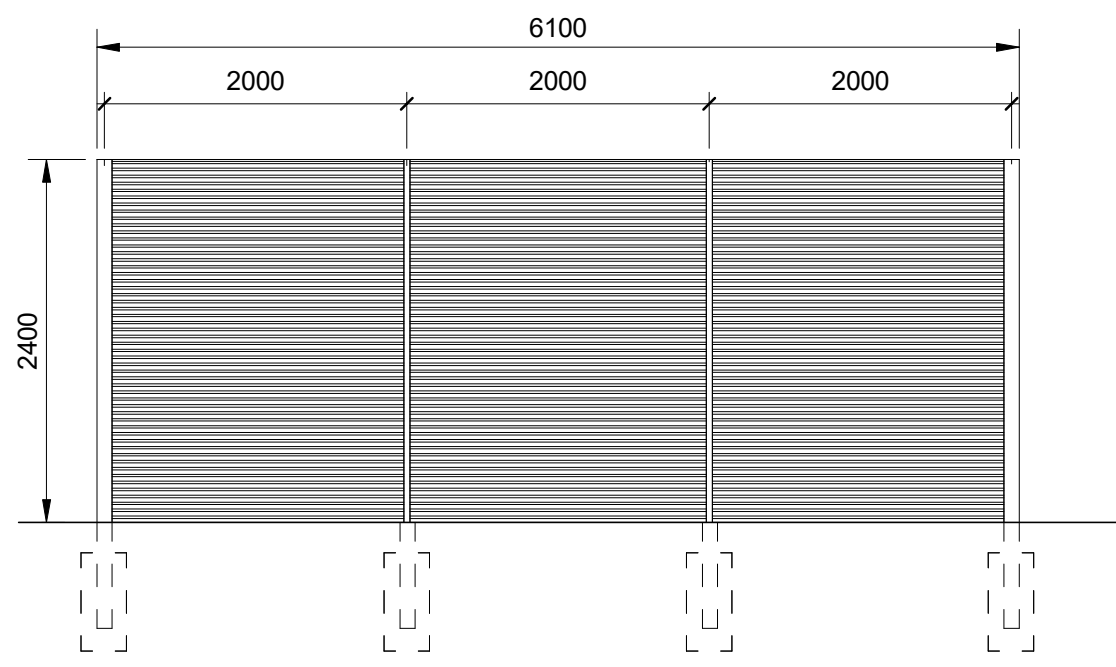


Refuse Area - Rear Elevation
1 : 50


Side Elevation 2
1 : 50

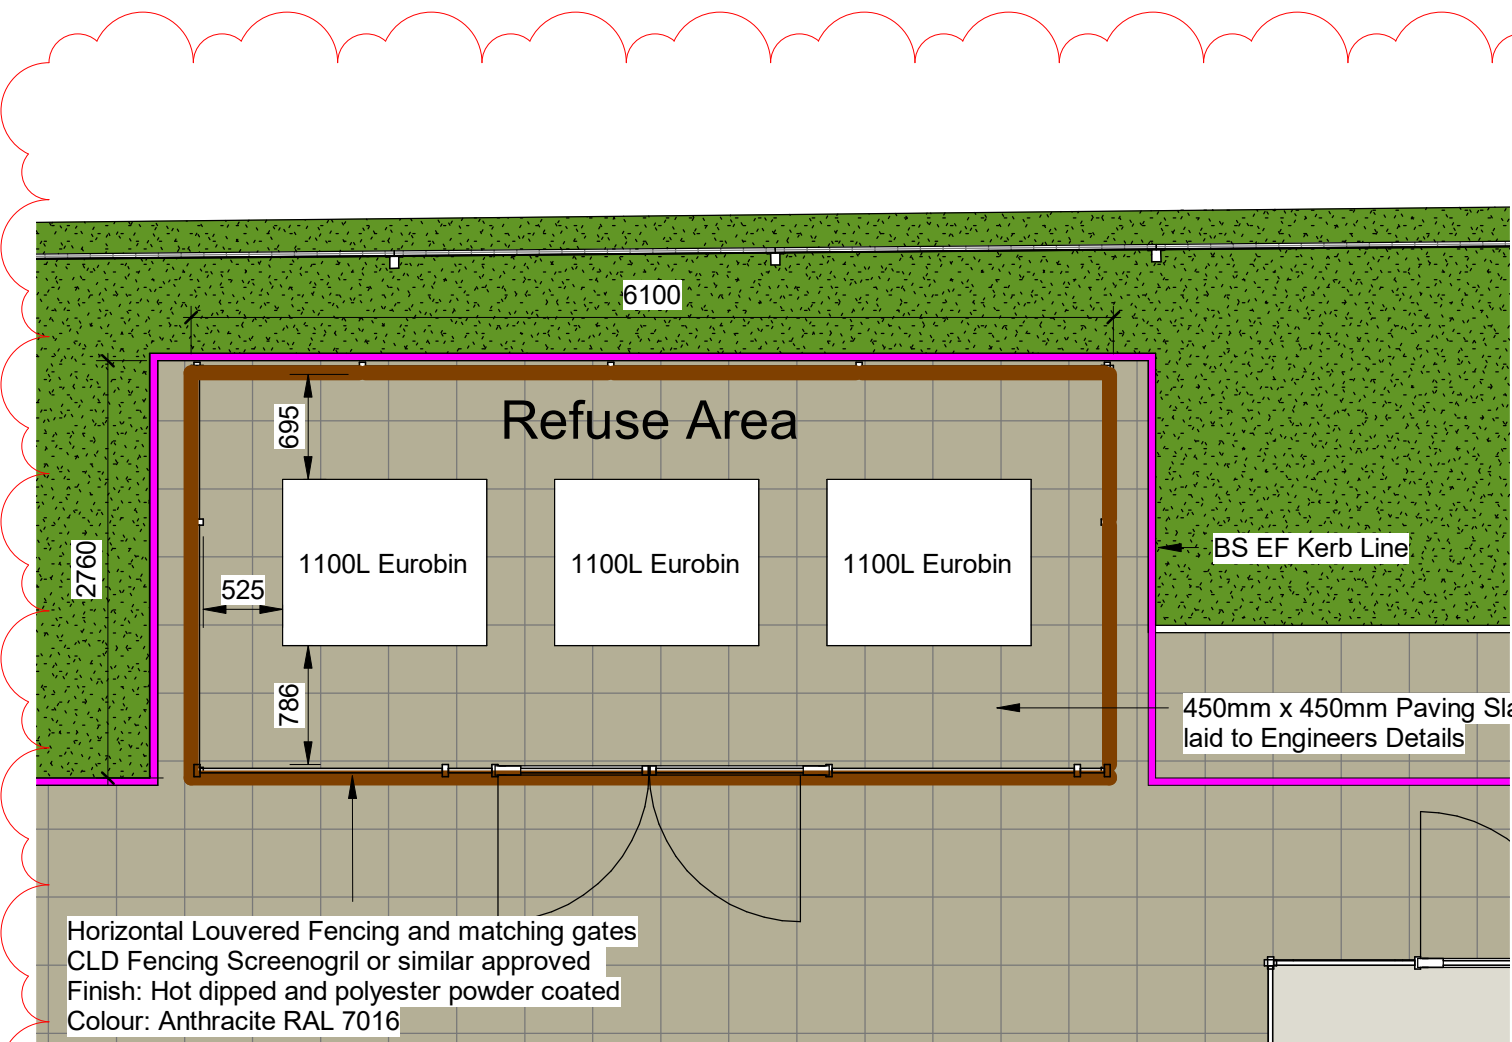

Refuse Area - Plan Layout
1 : 50

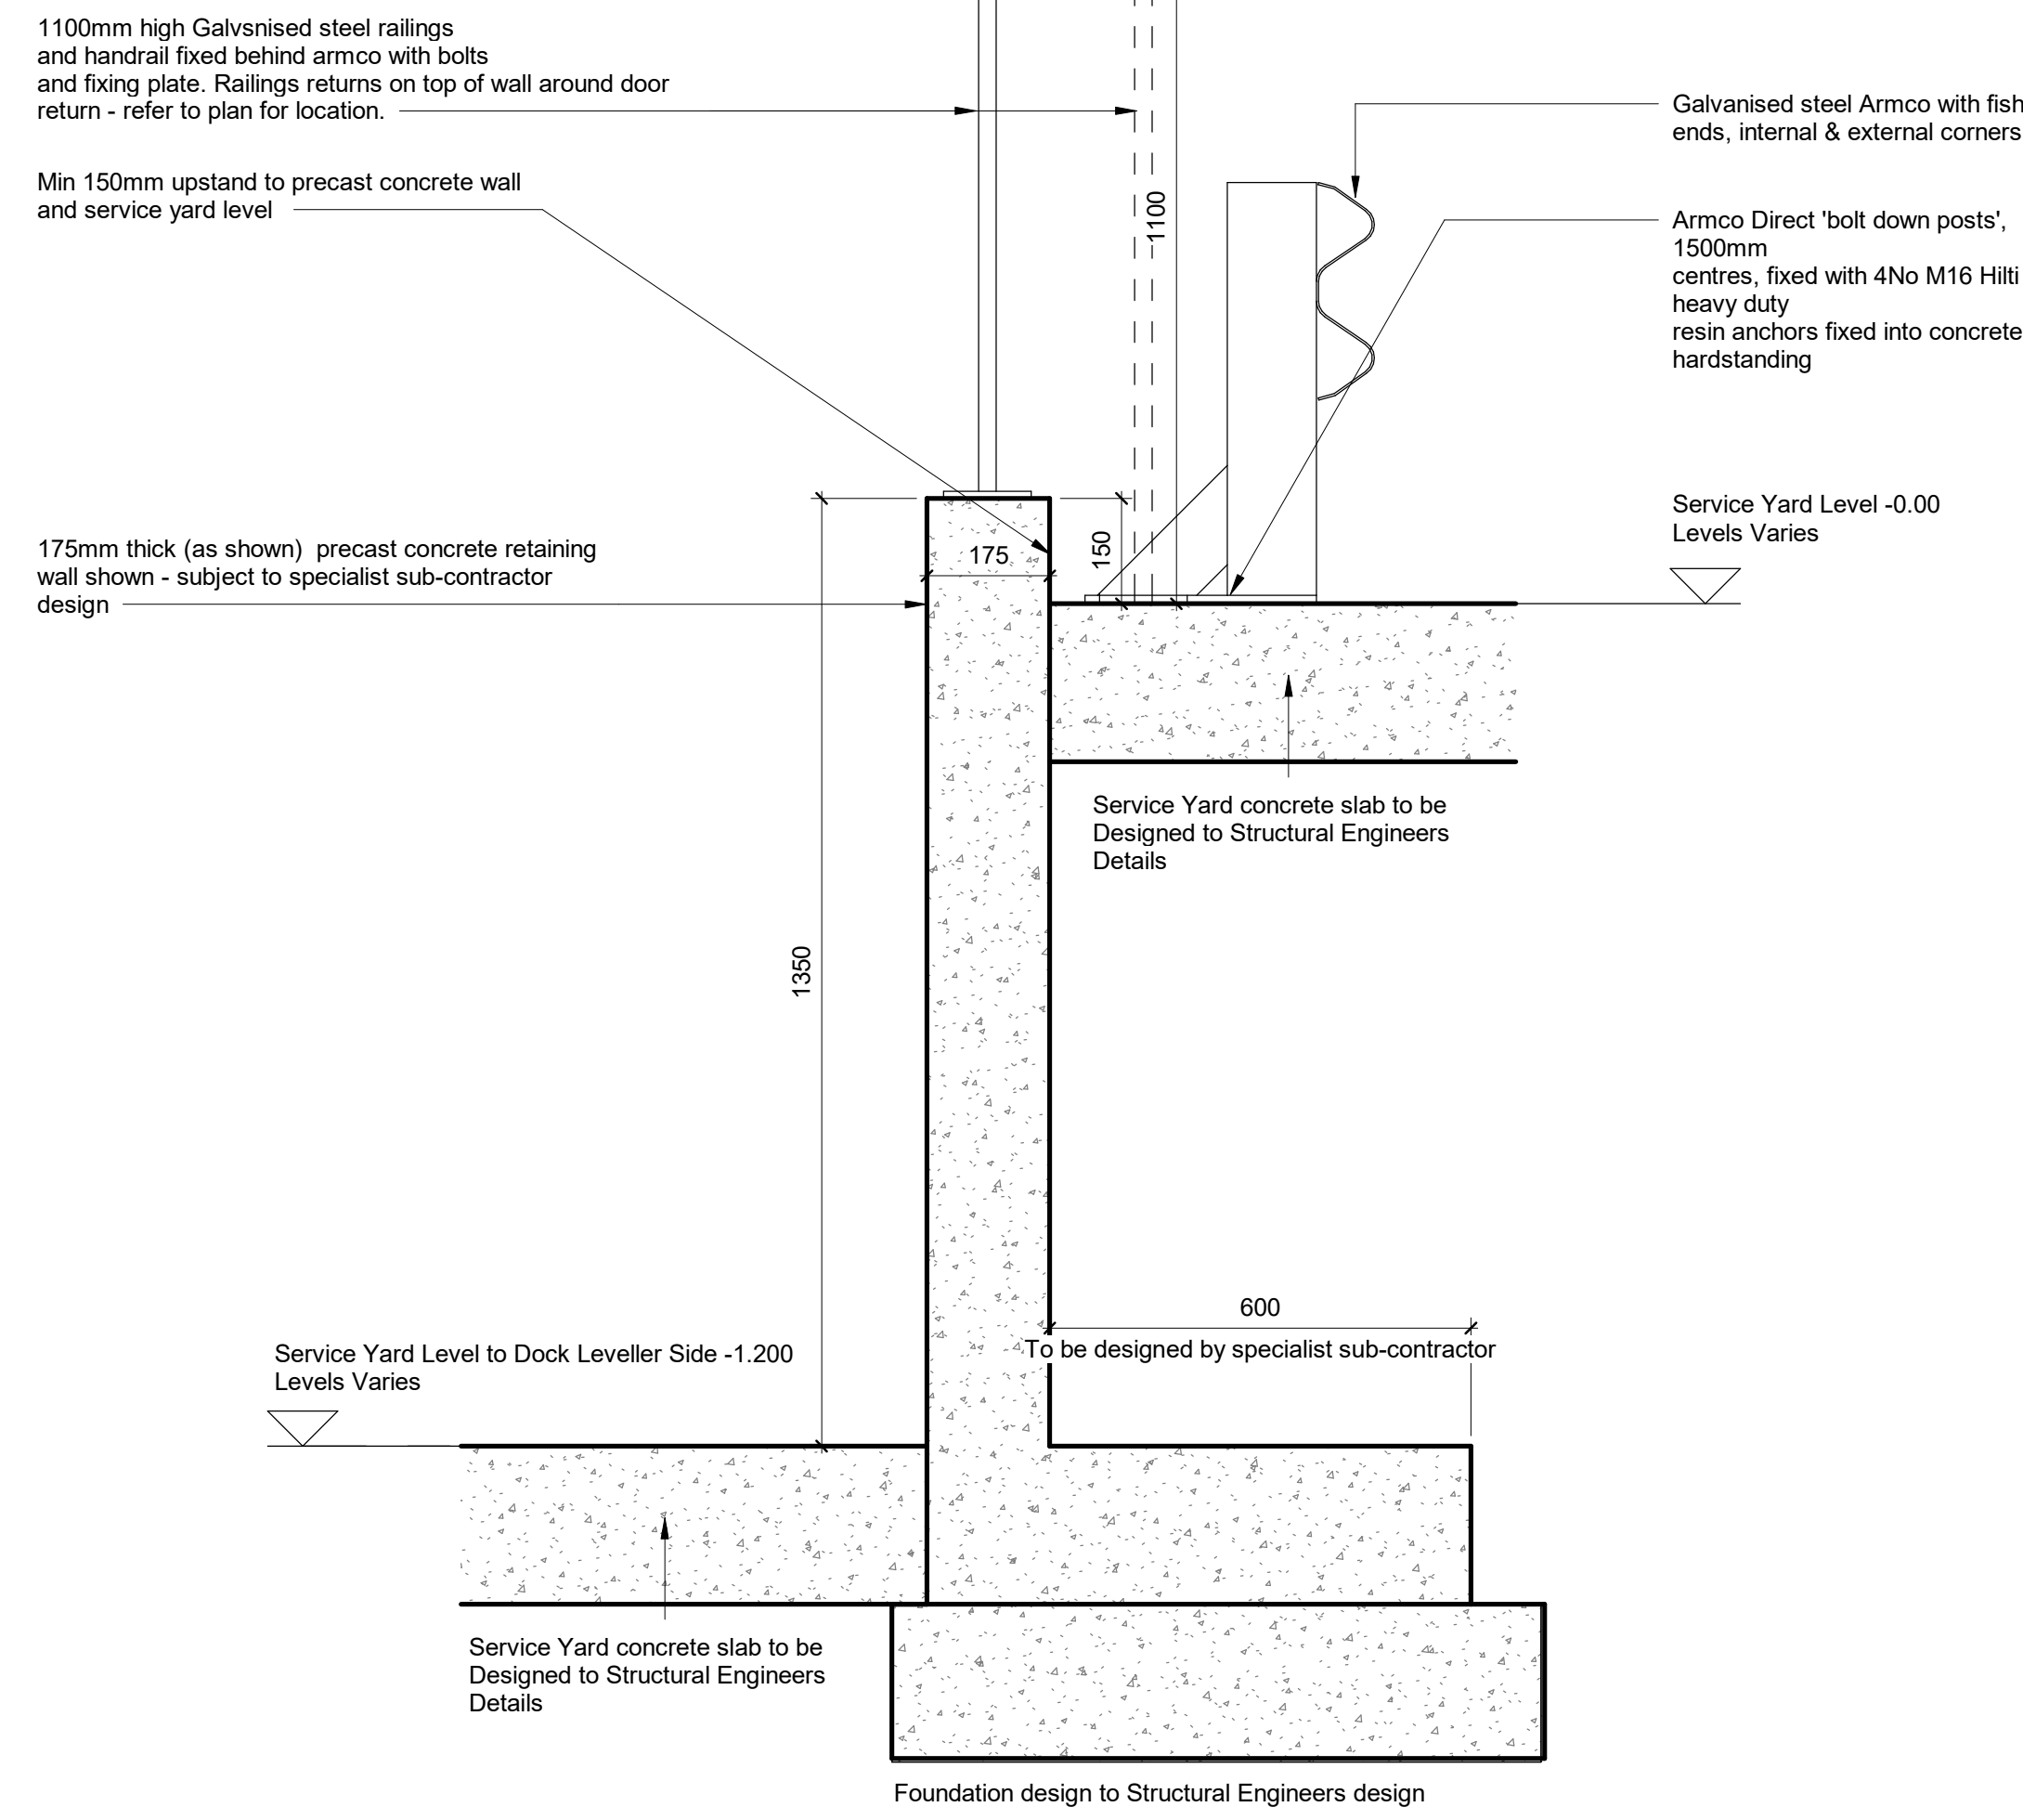


Retaining Wall Detail
1 : 10

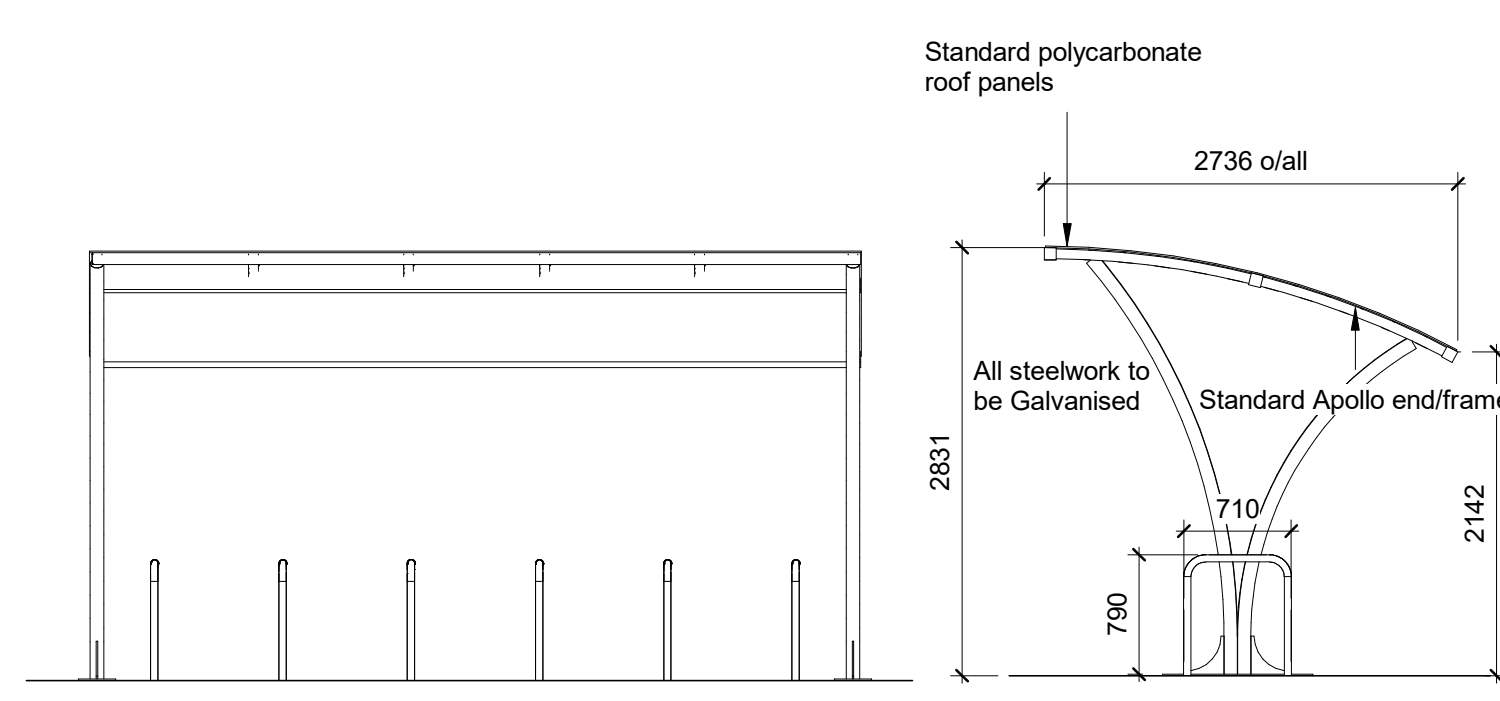


Cycle Shelter - Front Elevation
1 : 50


Cycle Shelter - Section
1 : 50

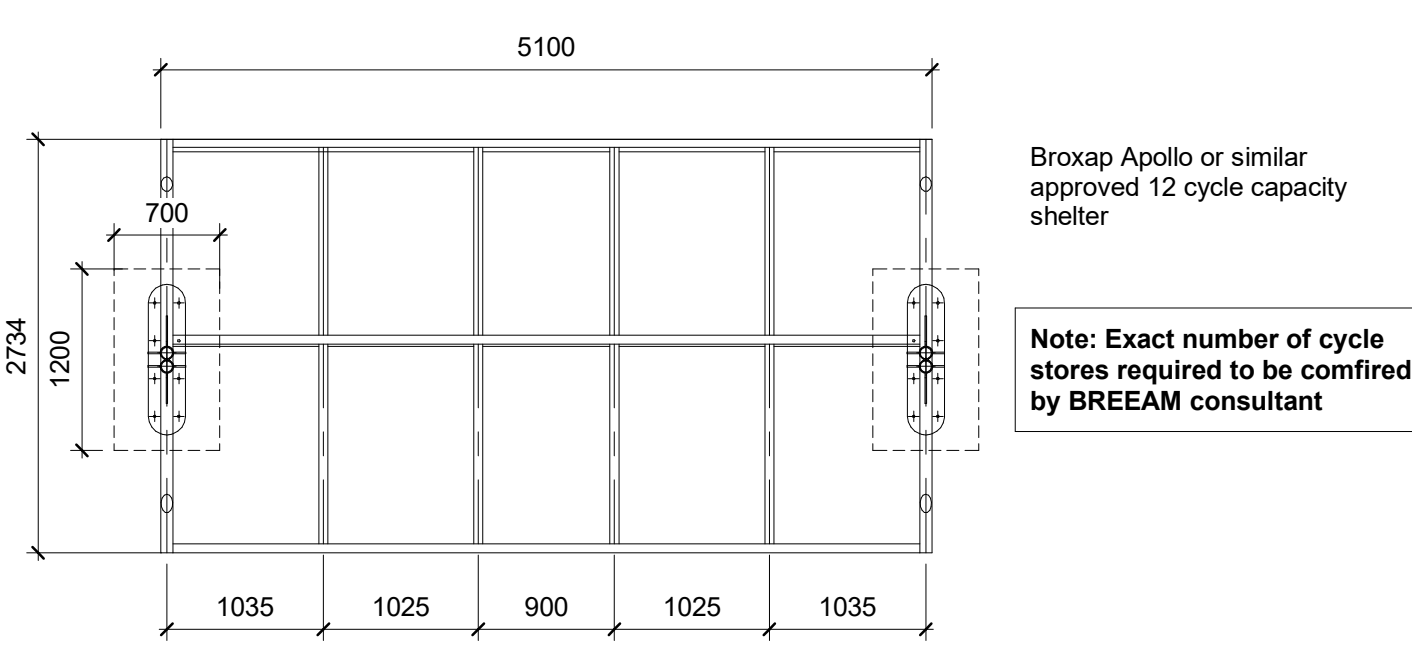


Cycle Shelter Roof
1 : 50

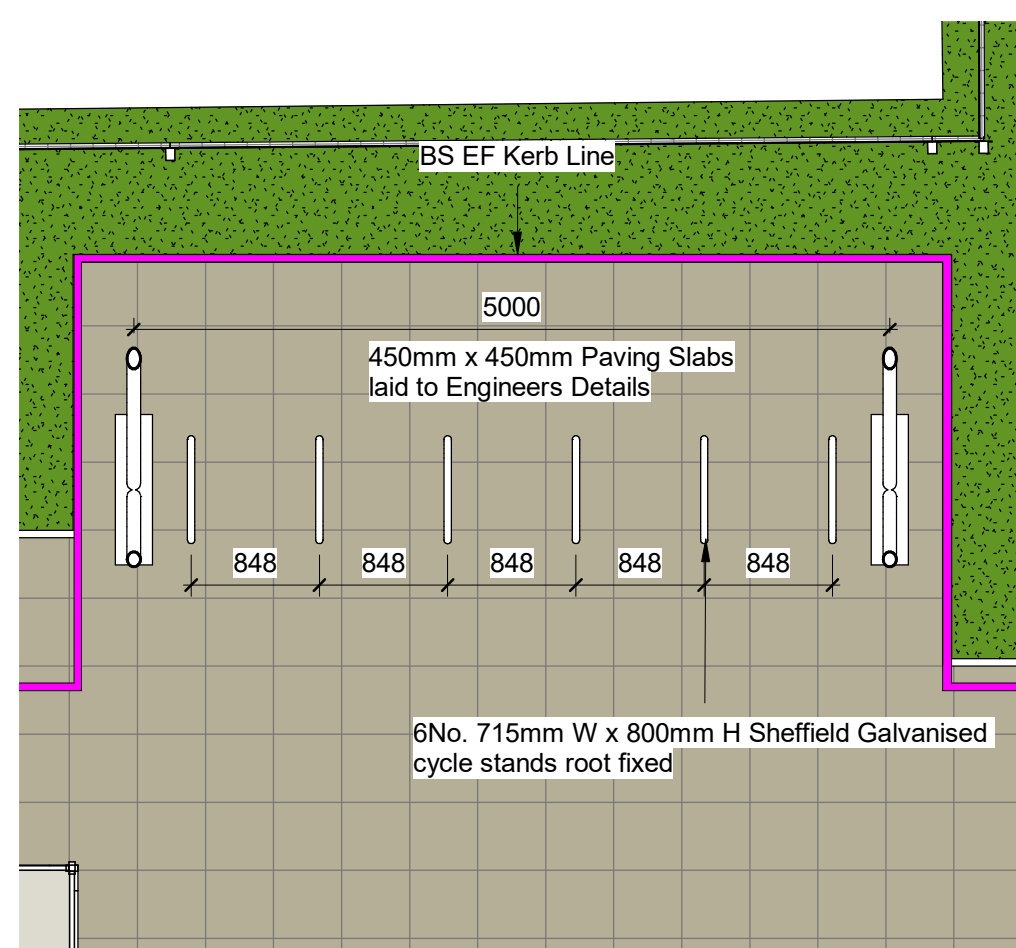


Cycle Store - Plan Layout
1 : 50

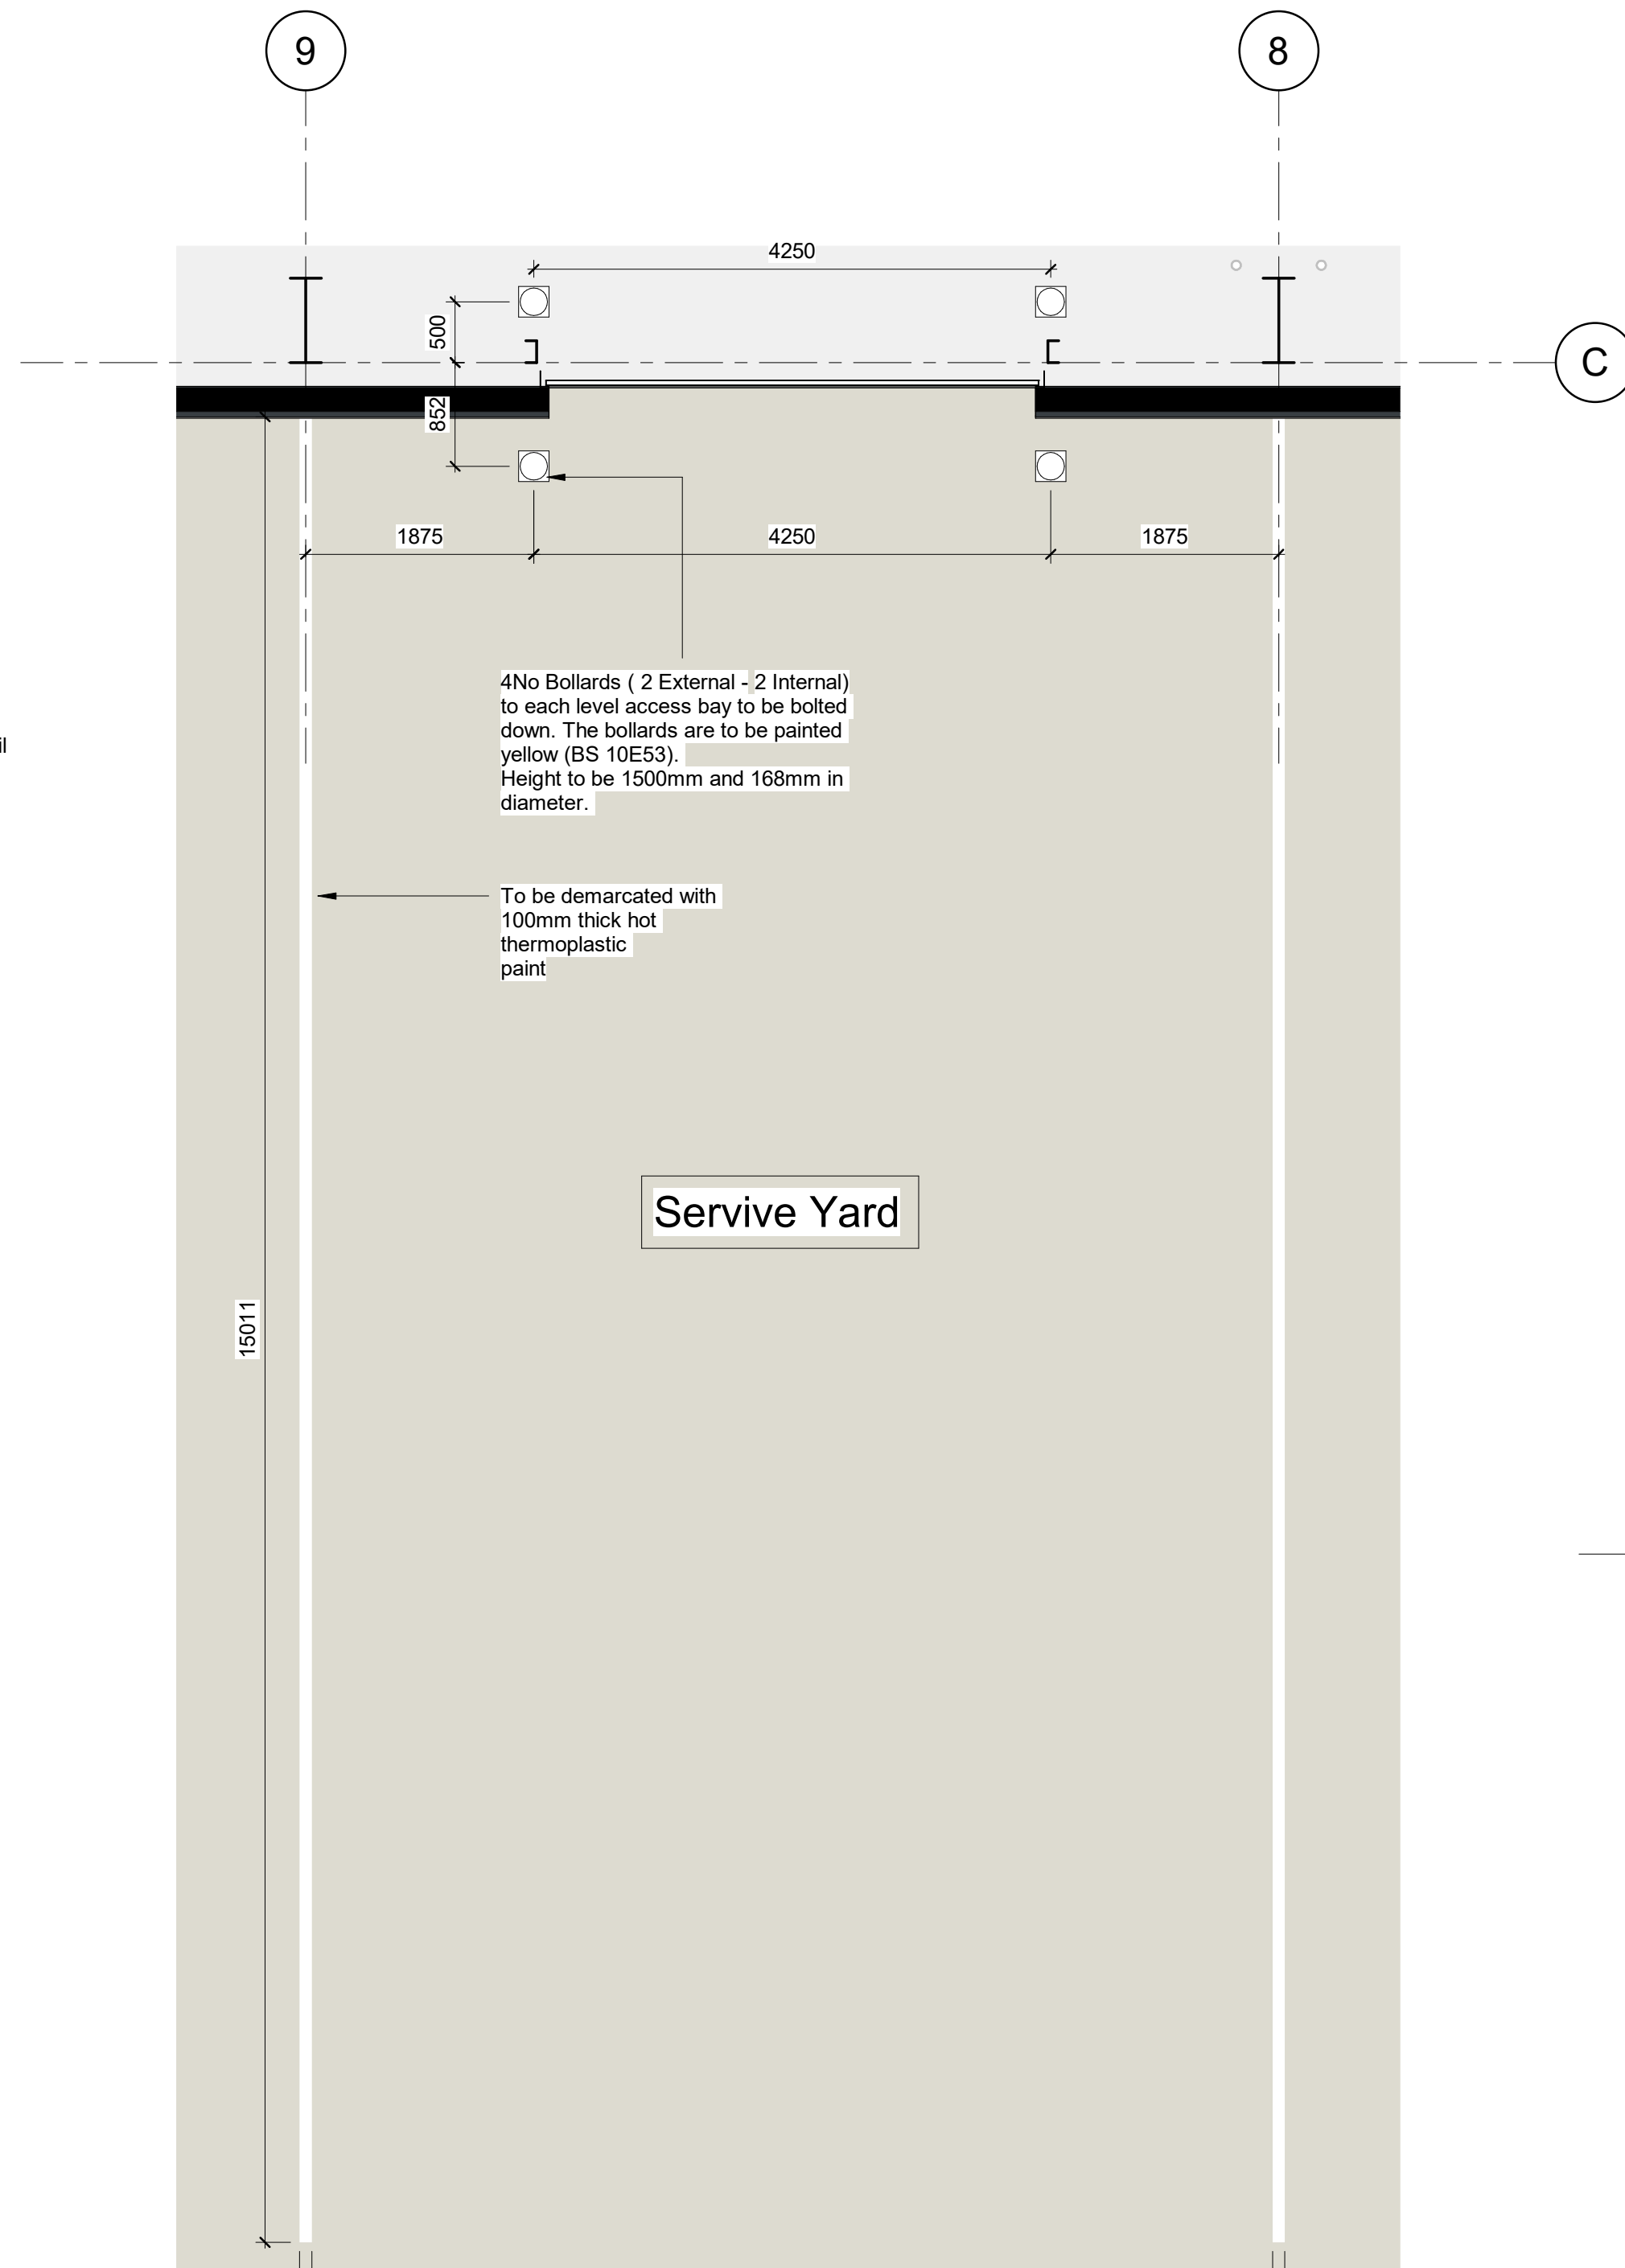


Level Access Door
1 : 50

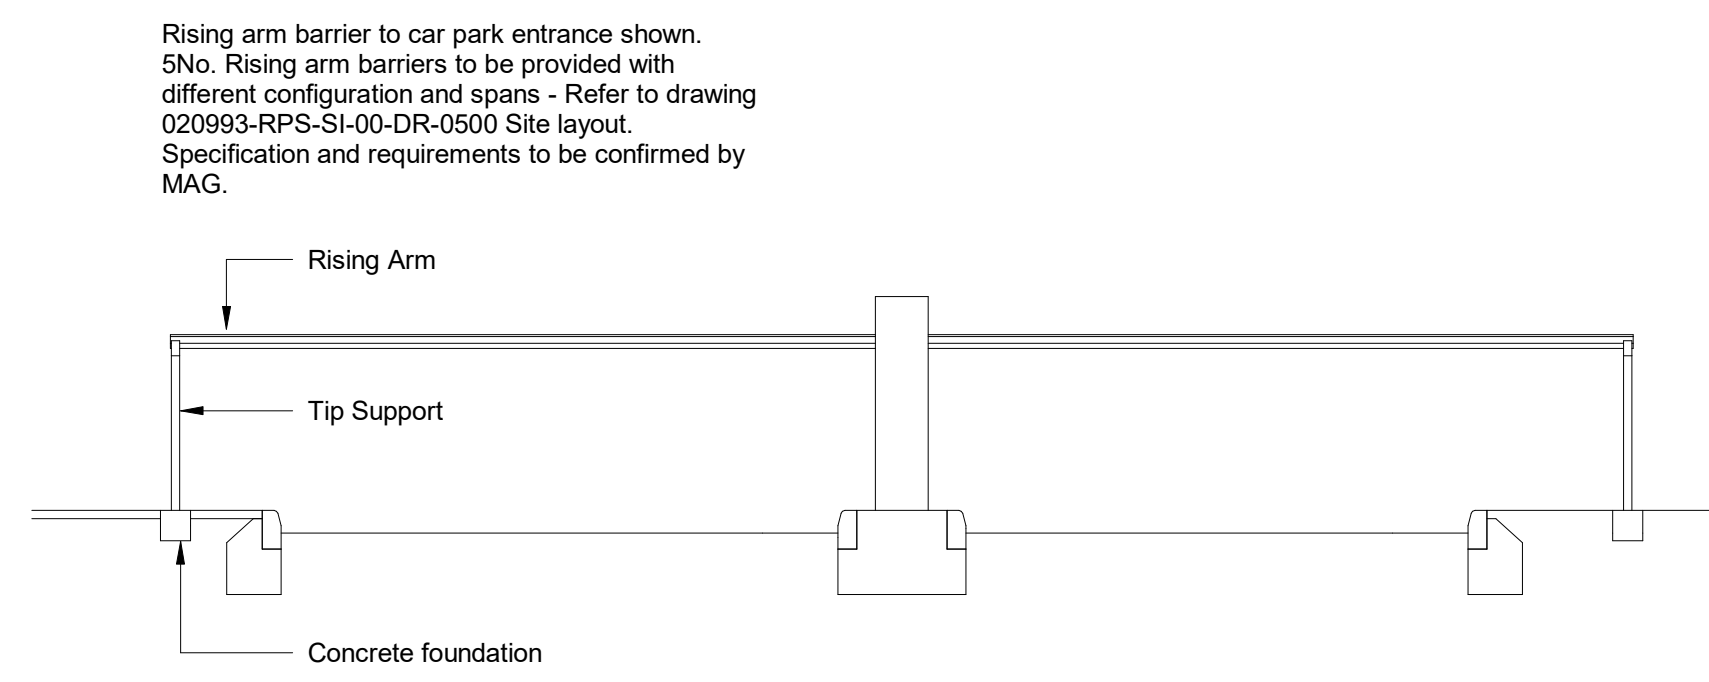


Rising Arm Example -Front Elevation
1 : 50

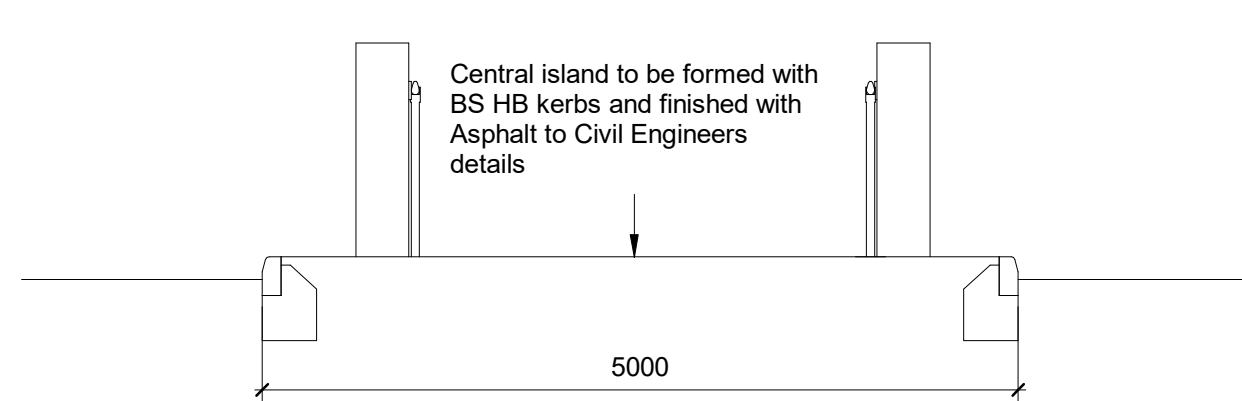


Rising Arm Example - Side Elevation
1 : 50

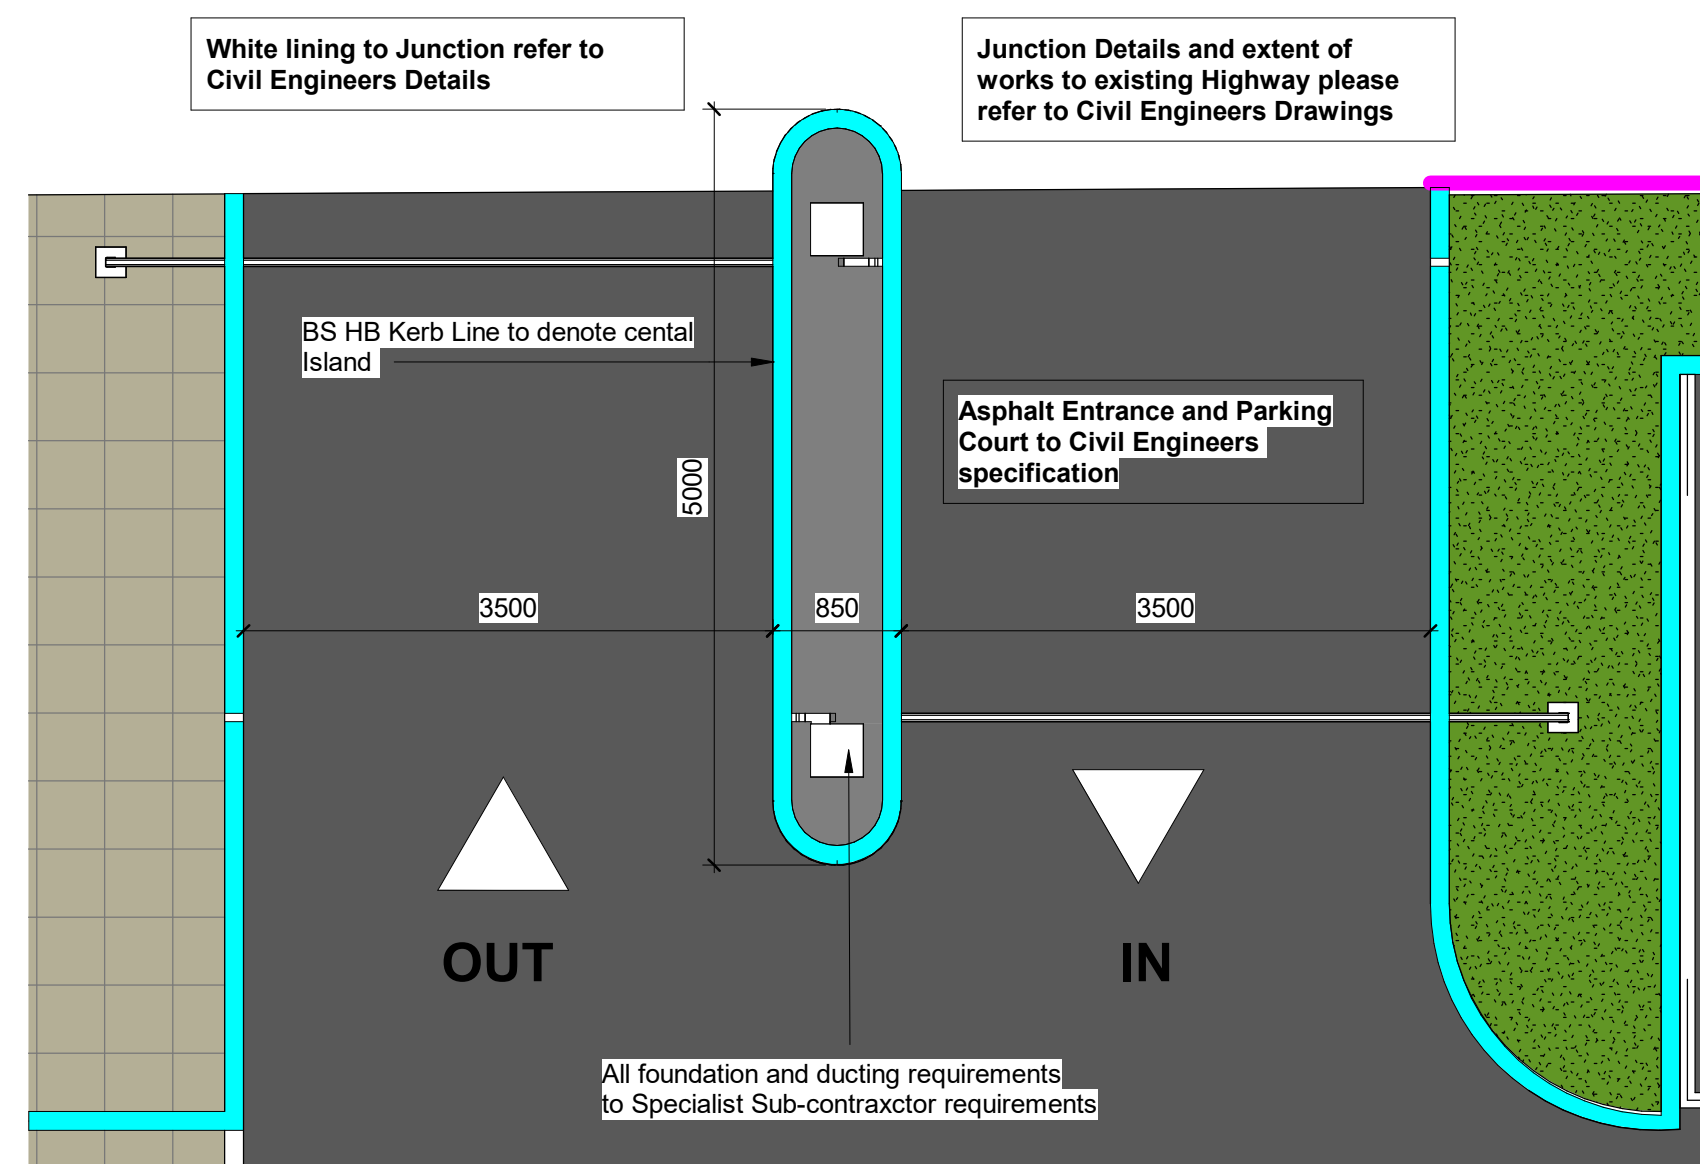


Rising Arm Example - Plan Layout
1 : 50

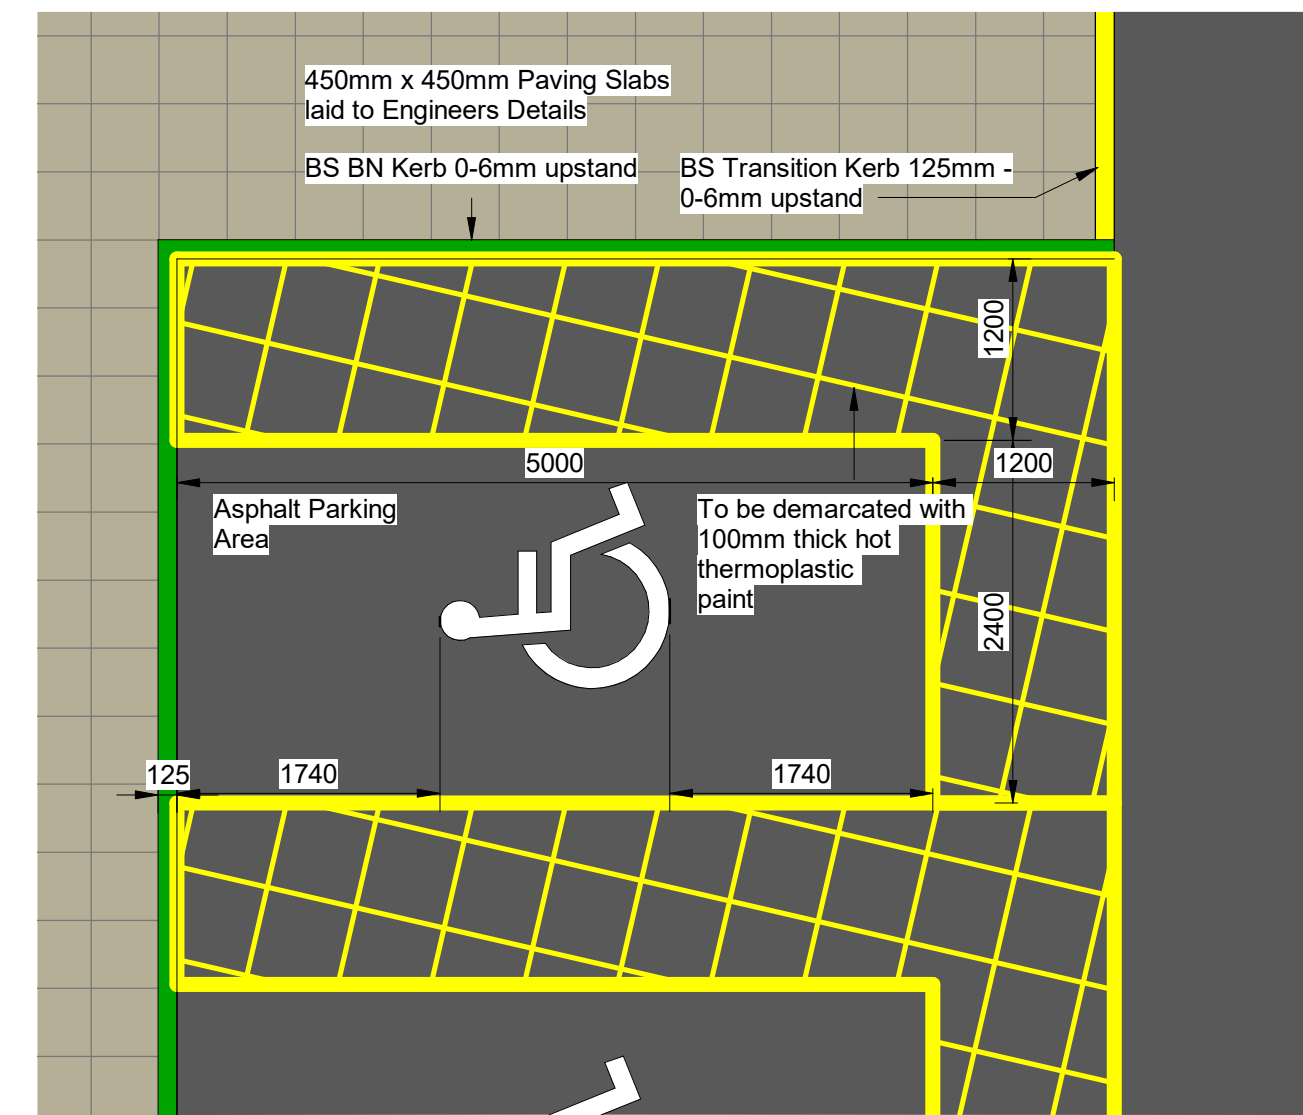


Disabled Bay Details
1 : 50

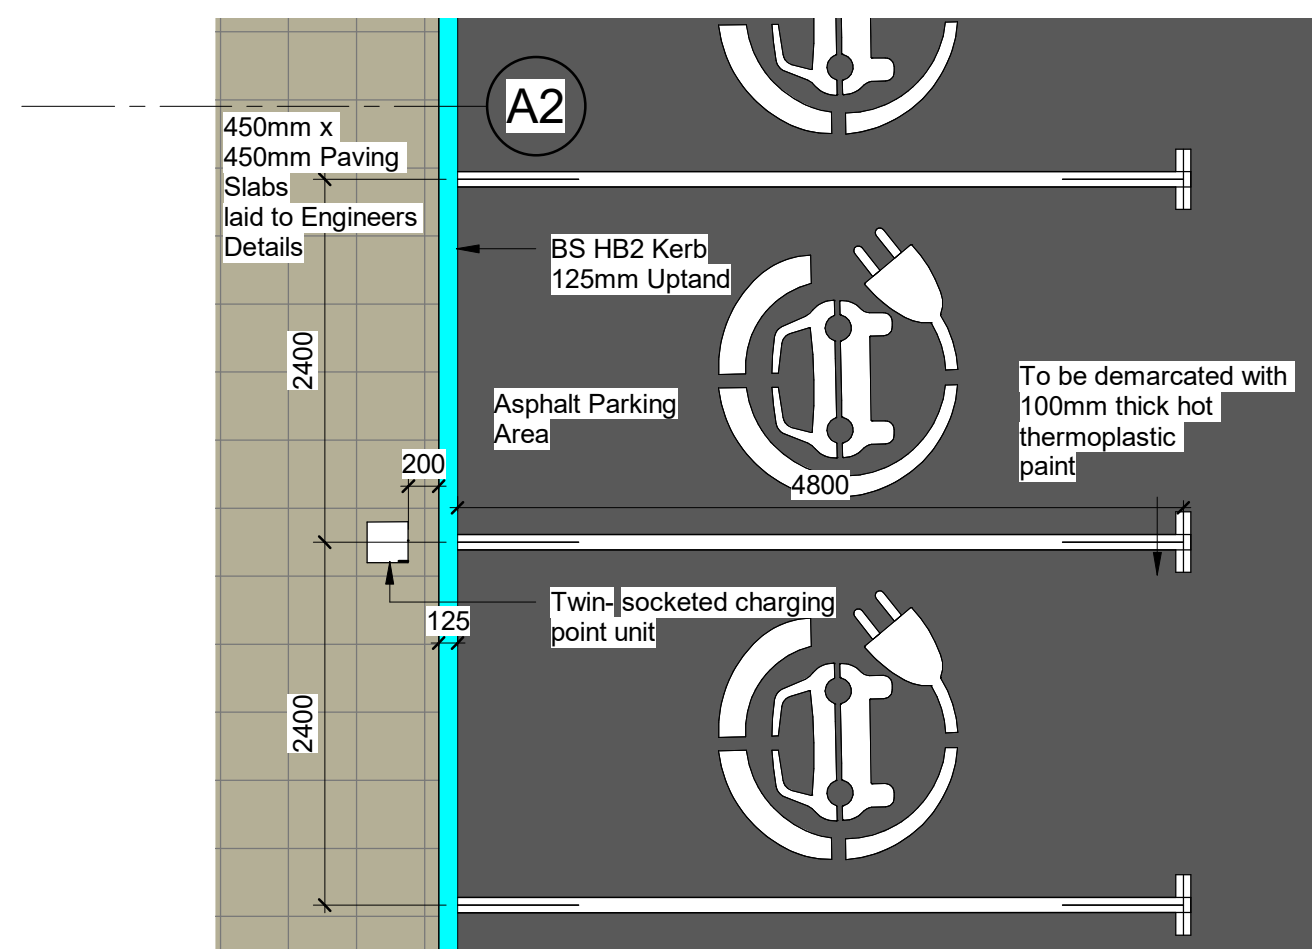


EV Charging Bay
1 : 50

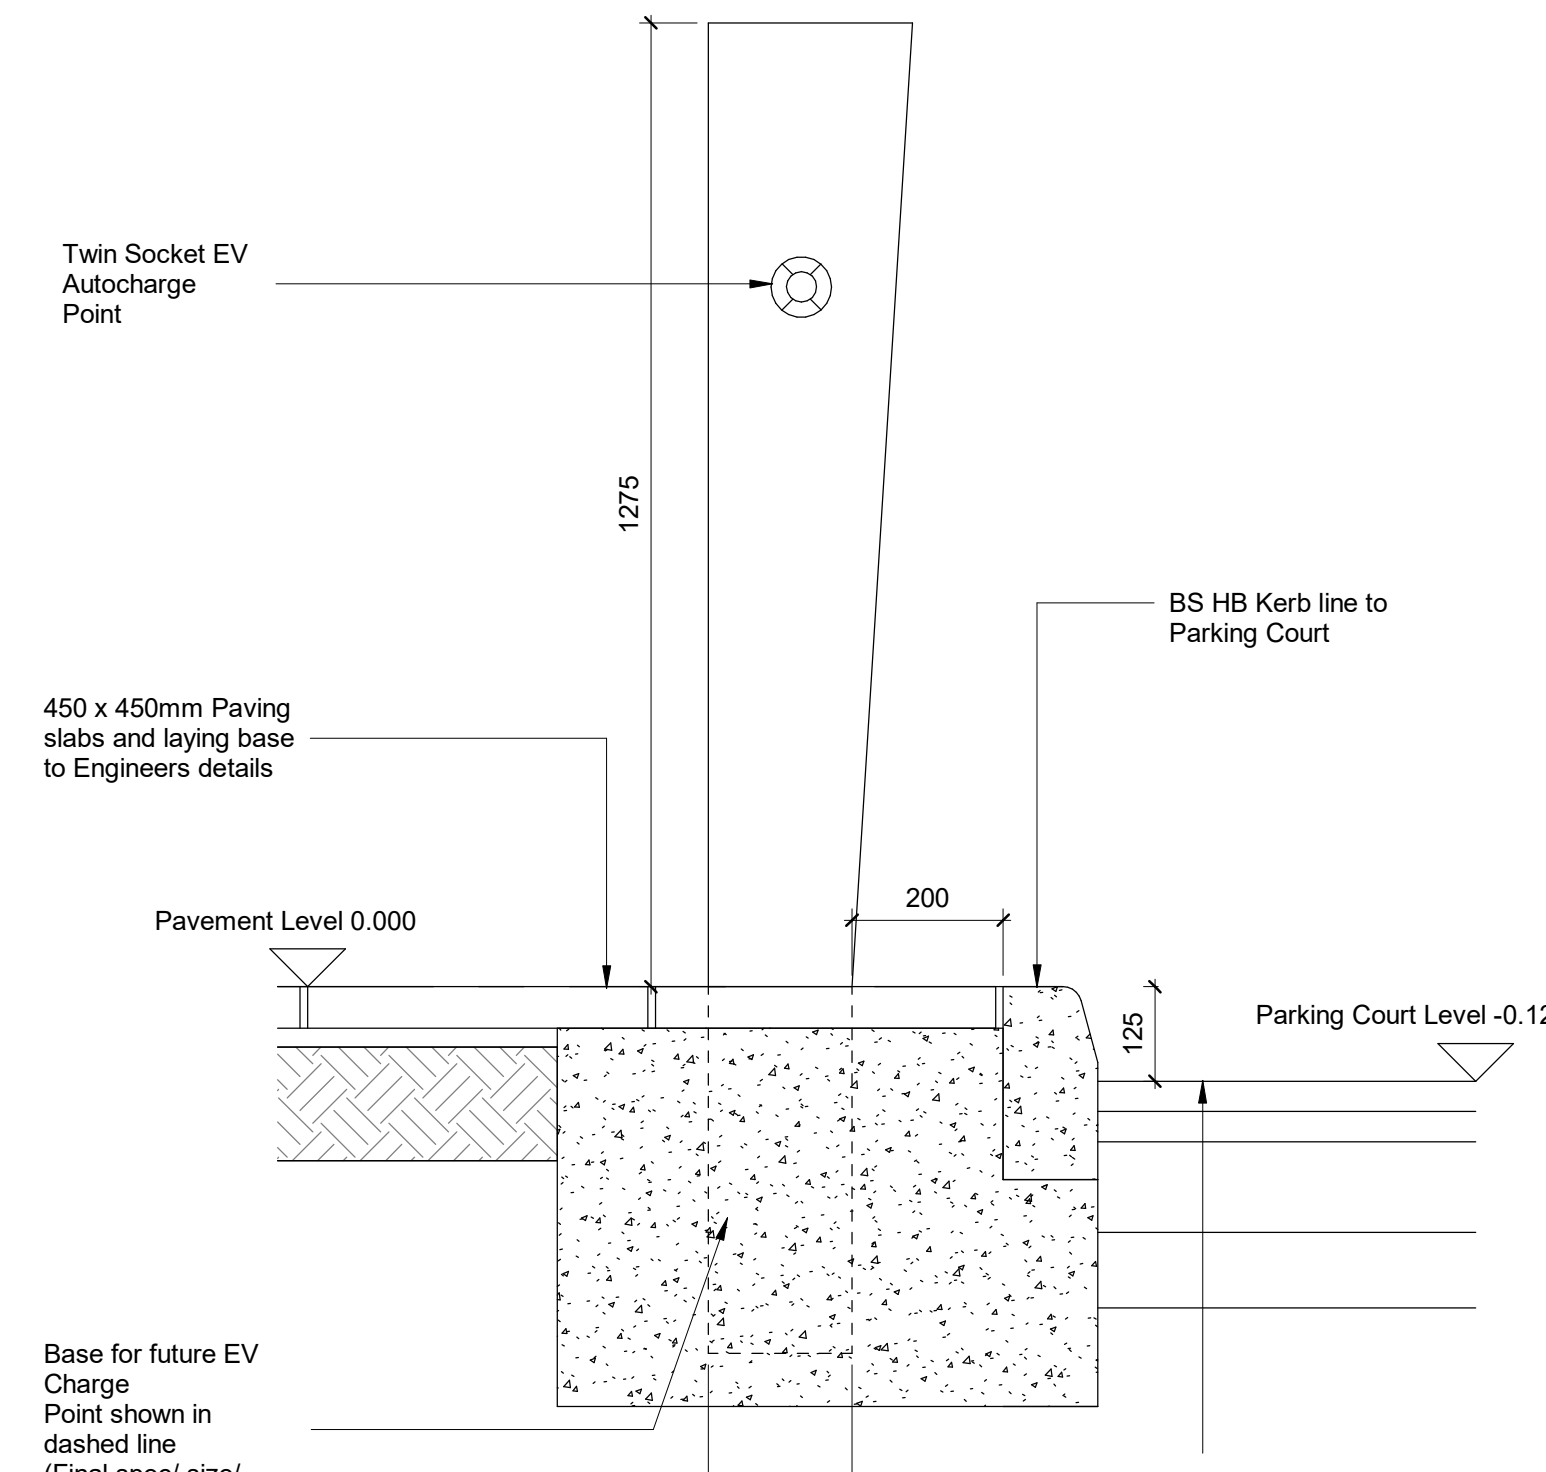


Pavement/ Parking Court Detail
1 : 10

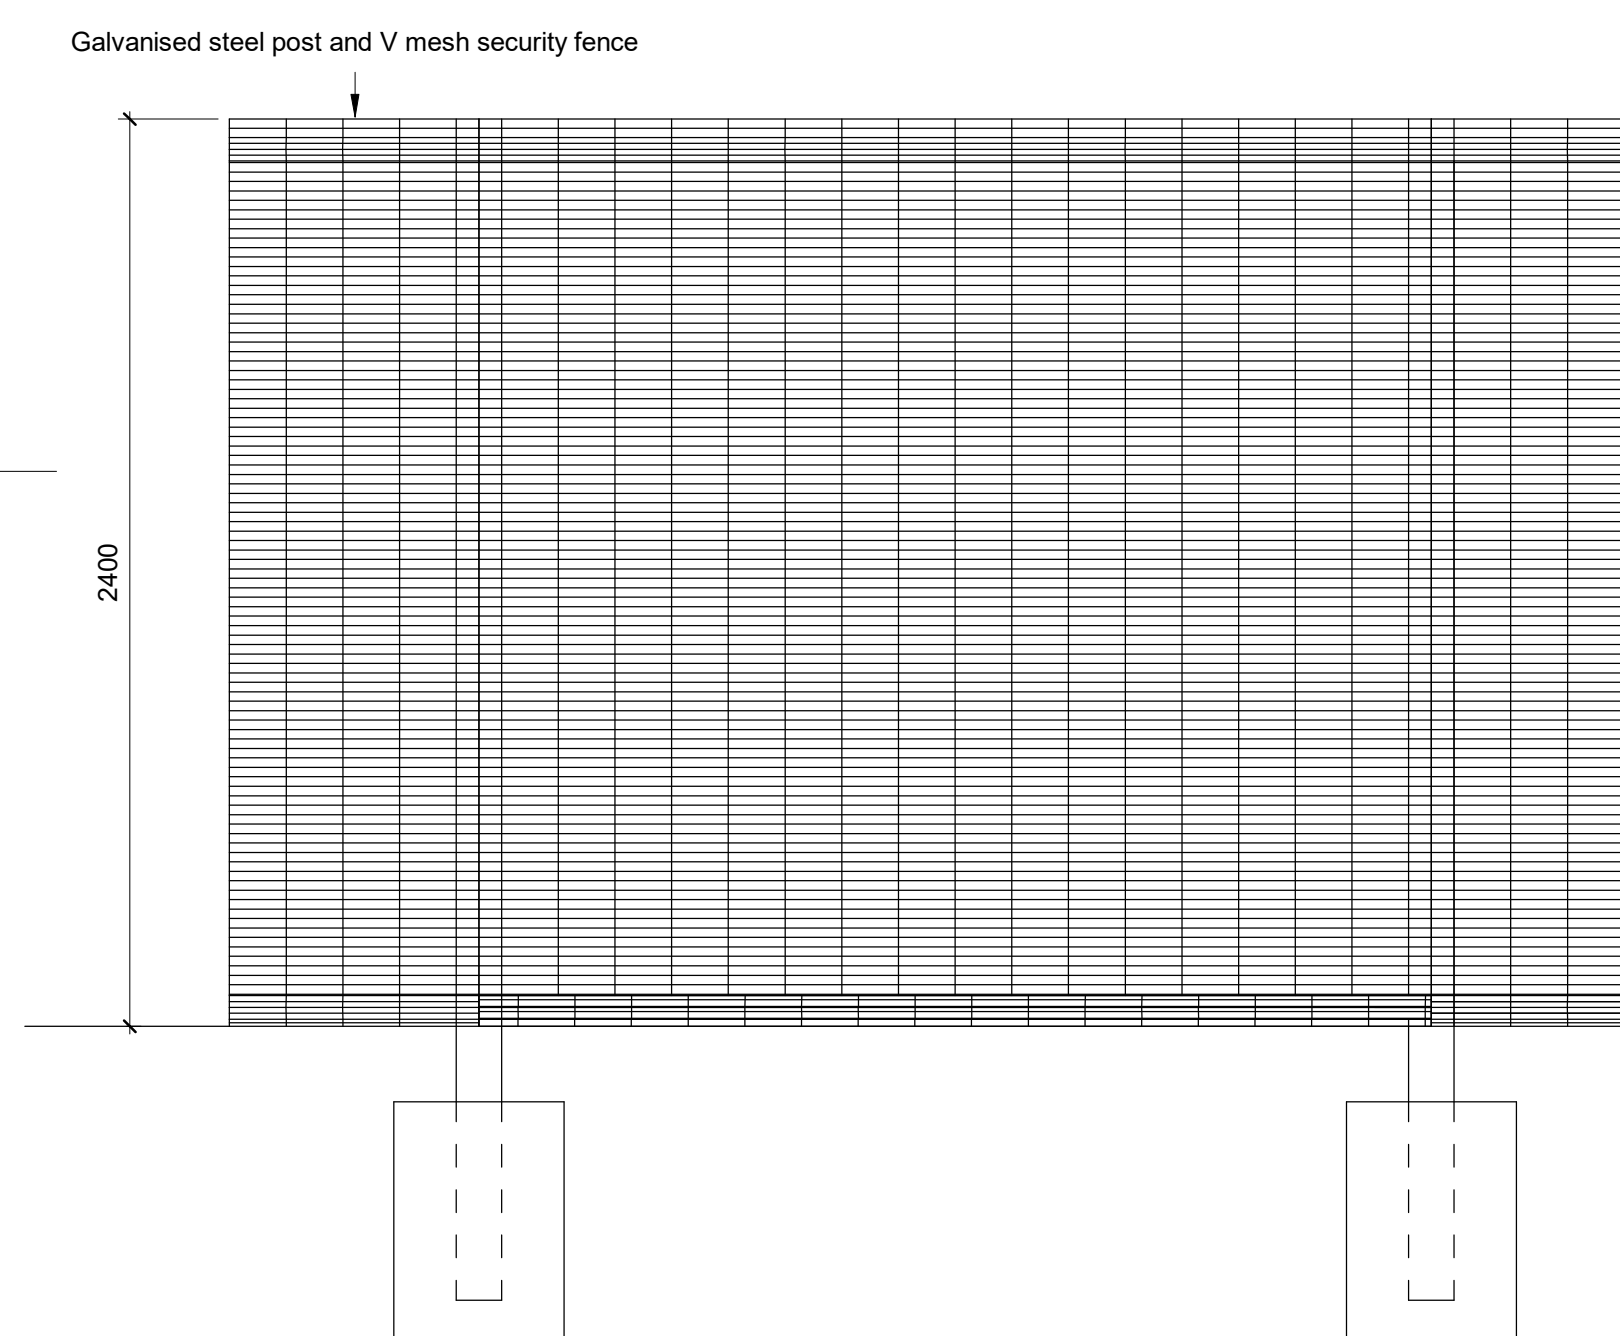

Security Fence Elevation
1 : 20

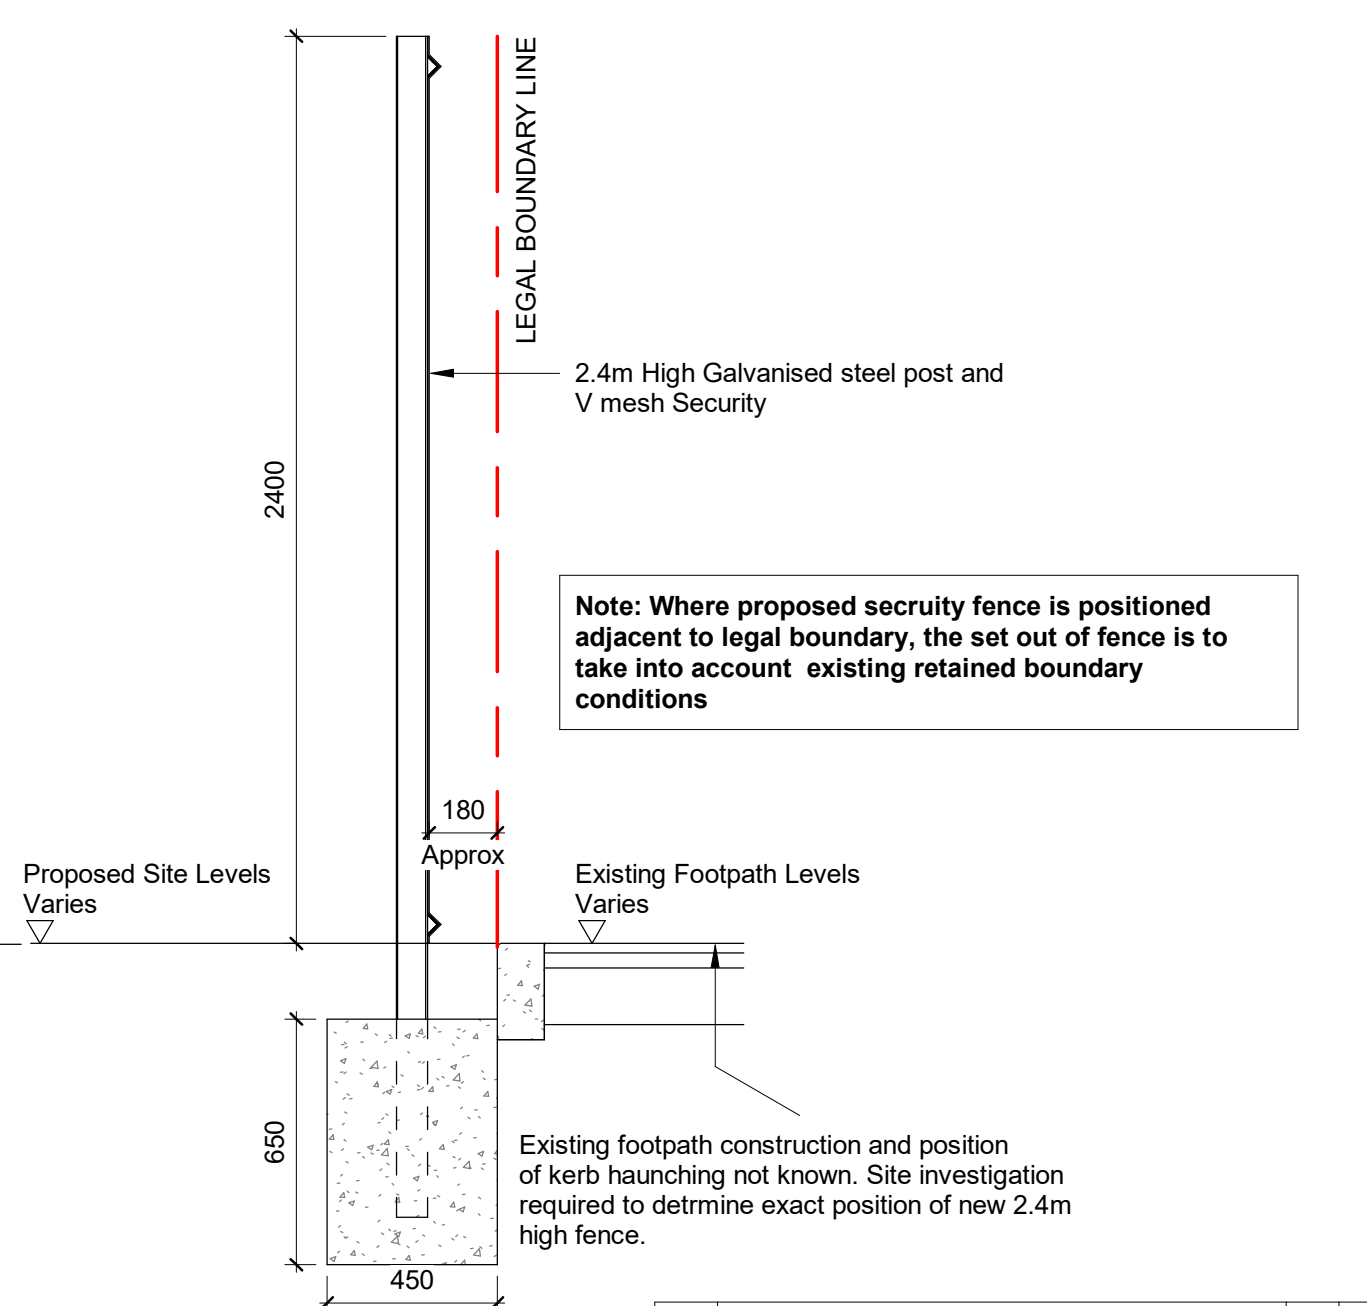

Security Fence Detail
1 : 20

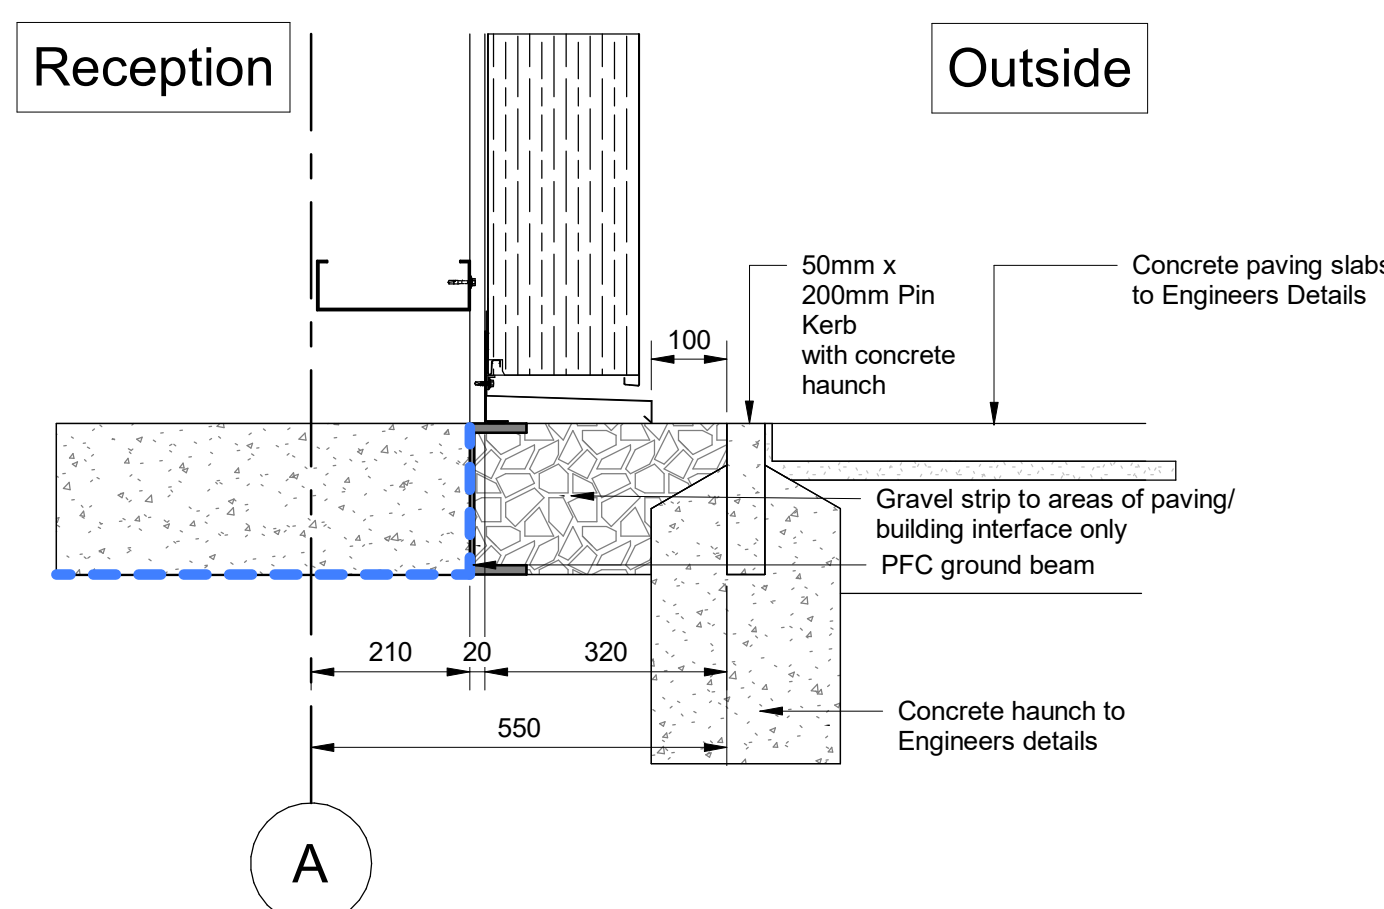


Building/ Paving Interface Detail
1 : 10

© 2023 RPS Group

Notes

- This drawing has been prepared in accordance with the scope of RPS's appointment with its client and is subject to the terms and conditions of that appointment. RPS accepts no liability for any use of this document other than by its client and only for the purposes for which it was prepared and provided.
- If received electronically it is the recipient's responsibility to print to correct scale. Only written dimensions should be used.
- This drawing should be read in conjunction with all other relevant drawings and specifications.

Key Plan

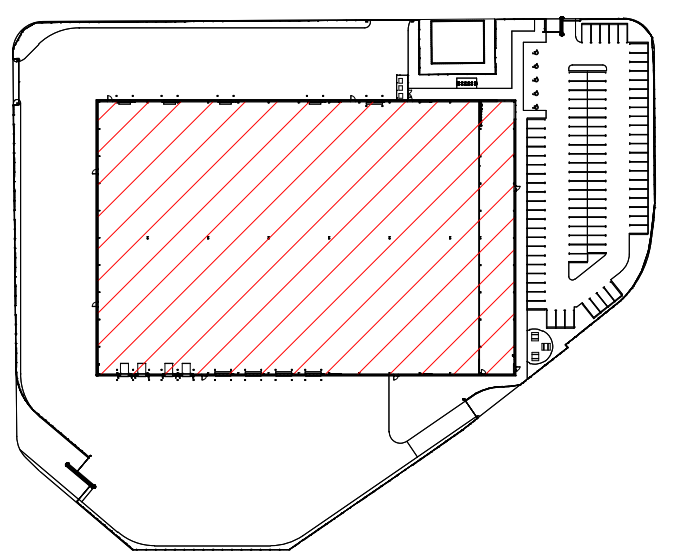

PD4	European logo added as per AY request received 04.01.24	AM	AM	05/01/24
PD3	Revised tender submission as per C11 request received 26.10.23	AM	ET	08/12/23
PD2	Refuse enclosure specification updated.	SC	AM	10/10/23
PD1	CAT A Stage 3 Issue	AM	SC	14/07/23
Rev	Description	By	Apr	Date

rps MAKING COMPLEX EASY

A TETRA TECH COMPANY

Sherwood House, Sherwood Avenue,
Newark, Nottinghamshire, NG24 1DQ
T: 01638 655 700 E: enquiries@rpsgroup.com

Client

COLUMBIA THREADNEEDLE
INVESTMENTS

Project

Box 4

Title

Site Details

RPS Project Number

Scale

As indicated

Date Created

08/07/23

Task Team Manager

Information Author

SBC

Task Information Manager

AM

Status

S2 (Suitable for Information)

Revision

P04

Document Number

020993-RPS-SI-00-DR-A-0501

Project Code - Originator - V04/Style - Level/Location - Type - Role - Drawing Number

rpsgroup.com