



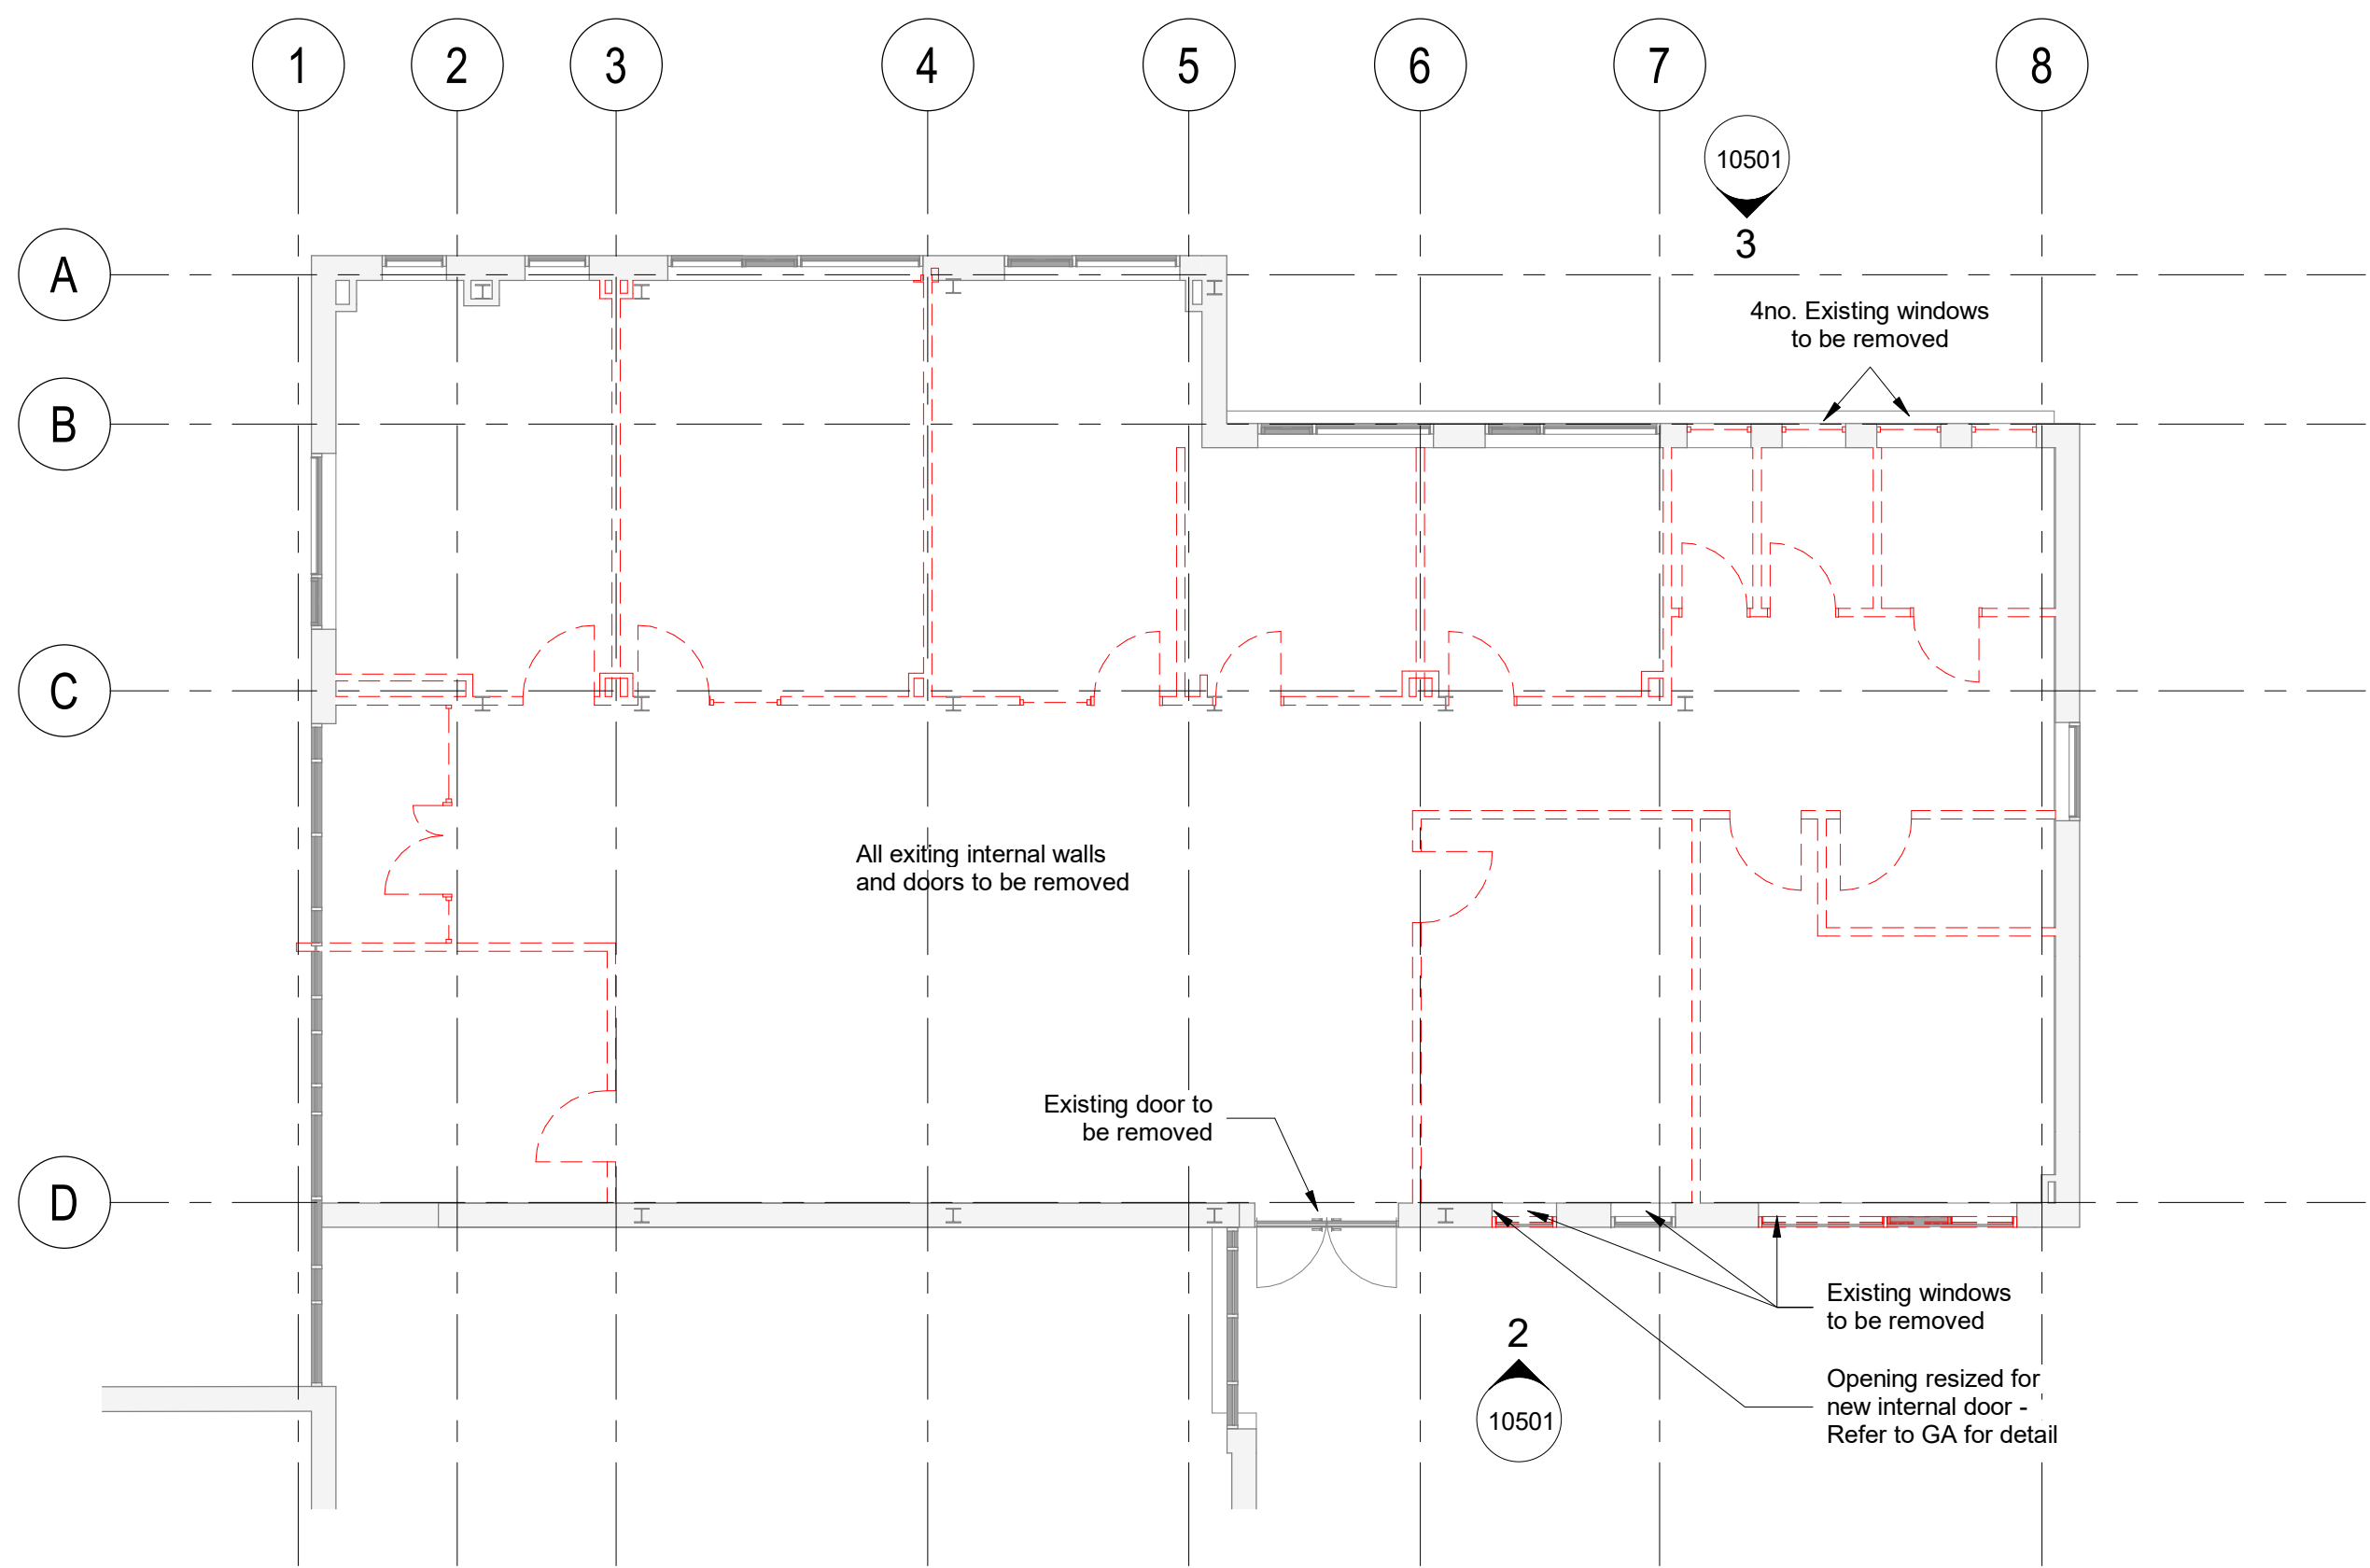

1 Demolition Ground Floor Plan
1 : 100 @ A1

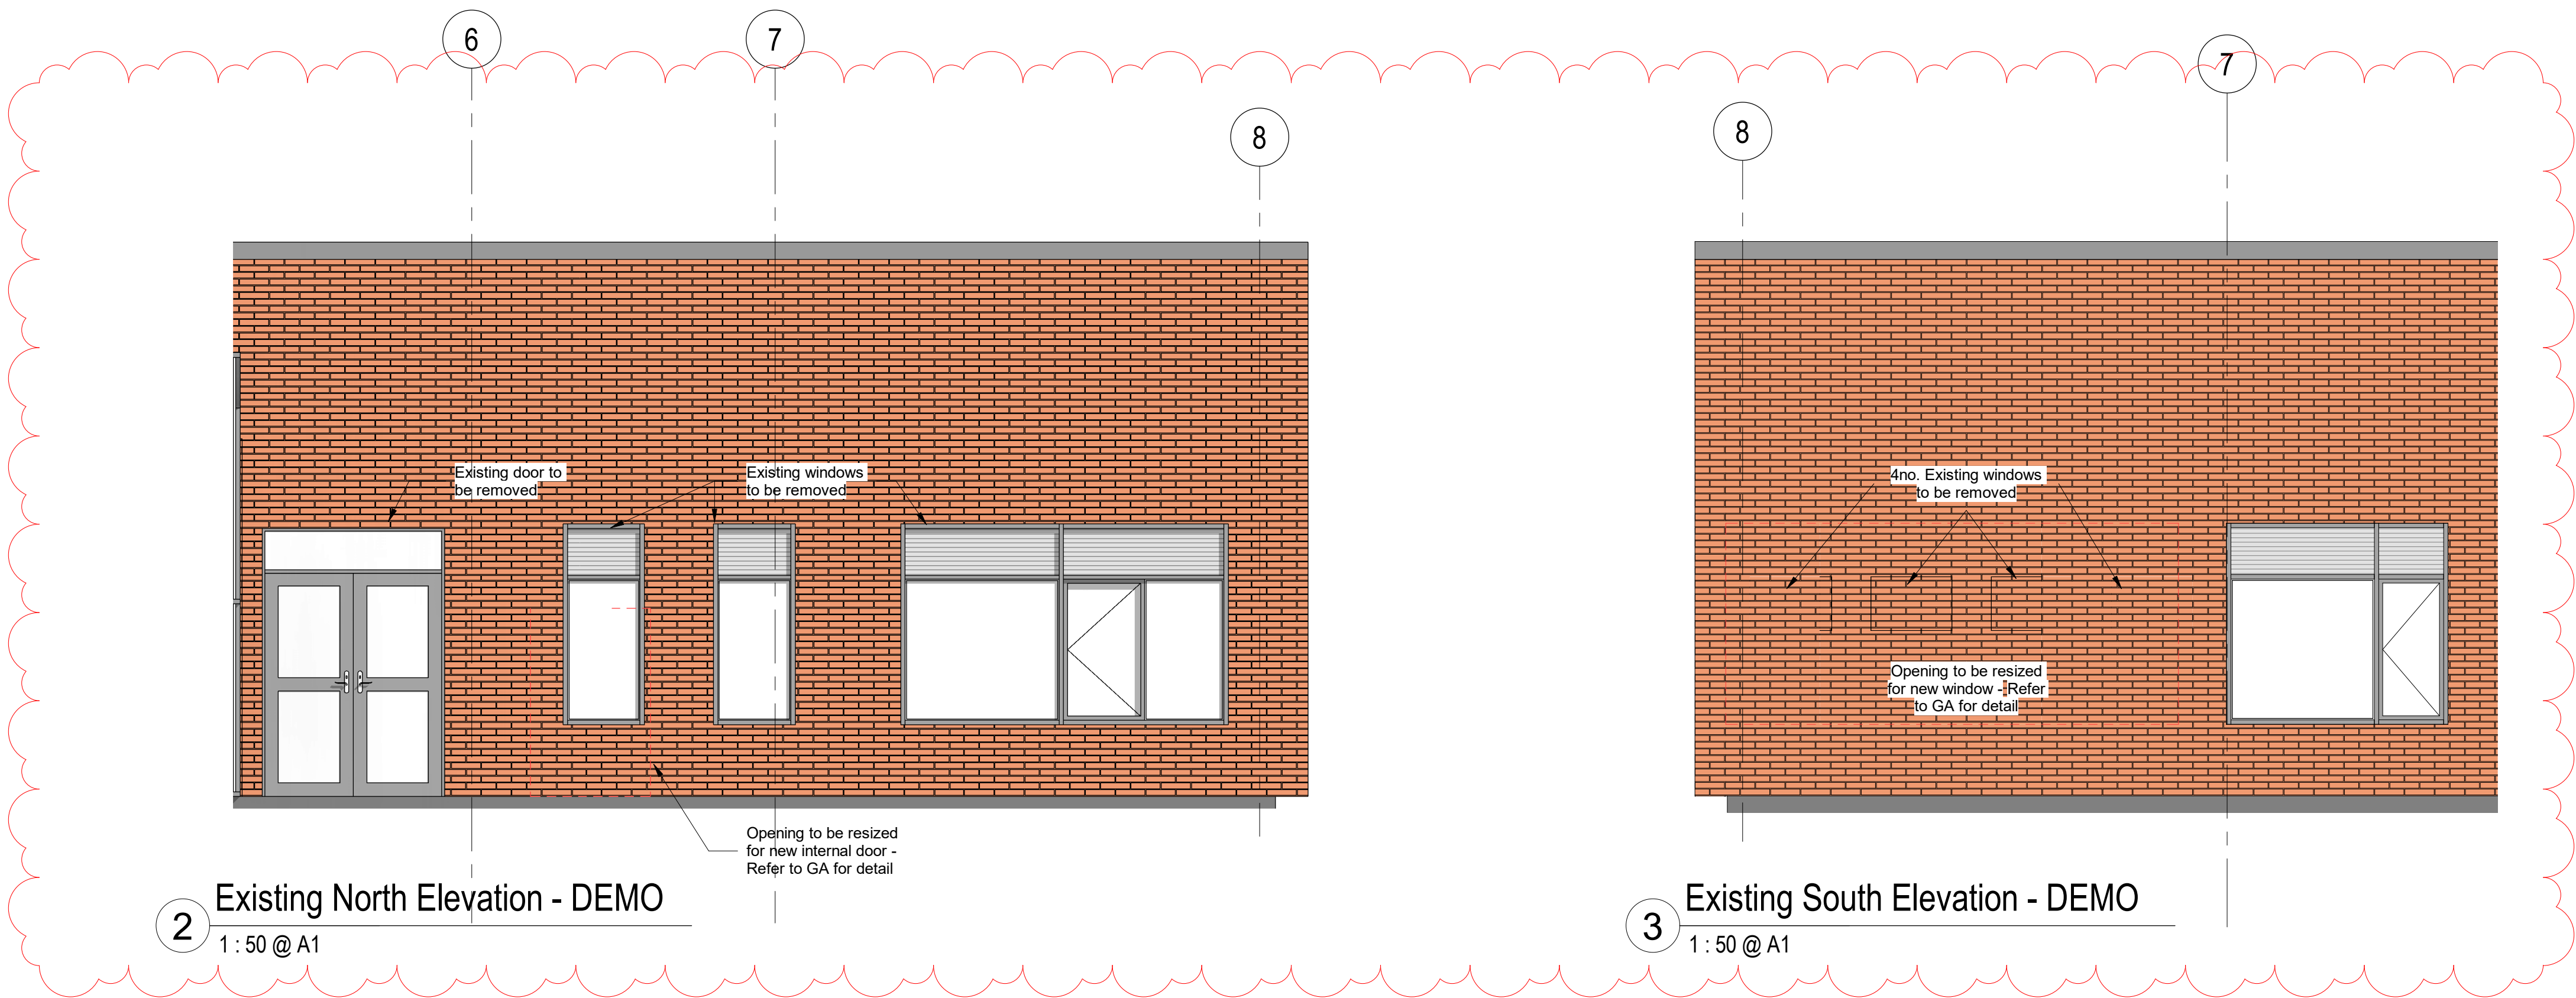

2 Existing North Elevation - DEMO
1 : 50 @ A1

3 Existing South Elevation - DEMO
1 : 50 @ A1

P03	Issue for Planning	19/12/23	JP	PEH
P02	Elevations Added	06/11/23	AL	PEH
P01	Initial Issue for Comment	27/10/23	CB	PEH

Revision	Description	Date	Drawn	Checked
----------	-------------	------	-------	---------

Halliday Meecham Architects Limited

111 Piccadilly Manchester M1 2HY
+44 (0)161 661 5566

4 Devonshire Street London W1W 5DT
+44 (0)203 440 5175

hma@hallidaymeecham.com
www.hallidaymeecham.com



Client:	Abraham Moss Community School				
Project:	DT Abraham Moss				
Phase/ Location:	Crescent Rd, Crumpsall, Manchester M8 5UF				
Drawing:	Proposed Demolition Drawings				
Scale @ A1	Scale @ A3	Date:	Drawn:	Checked:	Job No.
1:100	1:50	27/06/23	JP	PEH	5667
Drawing No. AM-10501					
Scale / Suitability:					Status:
Initial Status					S0
Drawing Ref.					Revision:
5667-HMA-AM-00-DR-A-10501					P03