



All dimensions are to be checked on site, any discrepancies are to be reported to the Architect before work commences. Do not scale from this drawing.

This drawing is to be read in conjunction with all relevant consultants and specialists drawings / documents, any discrepancies are to be reported to the Architect before the affected work commences.

All structural components shown are indicative only. Details / calculations of structural members are to be provided by the Structural Engineer.

This drawing is copyright.

A	First Issue	16/08/2024
B	Amendments to lightwells, bin stores, bike stores per LPA comment's received 21/01/2025	22/01/2025

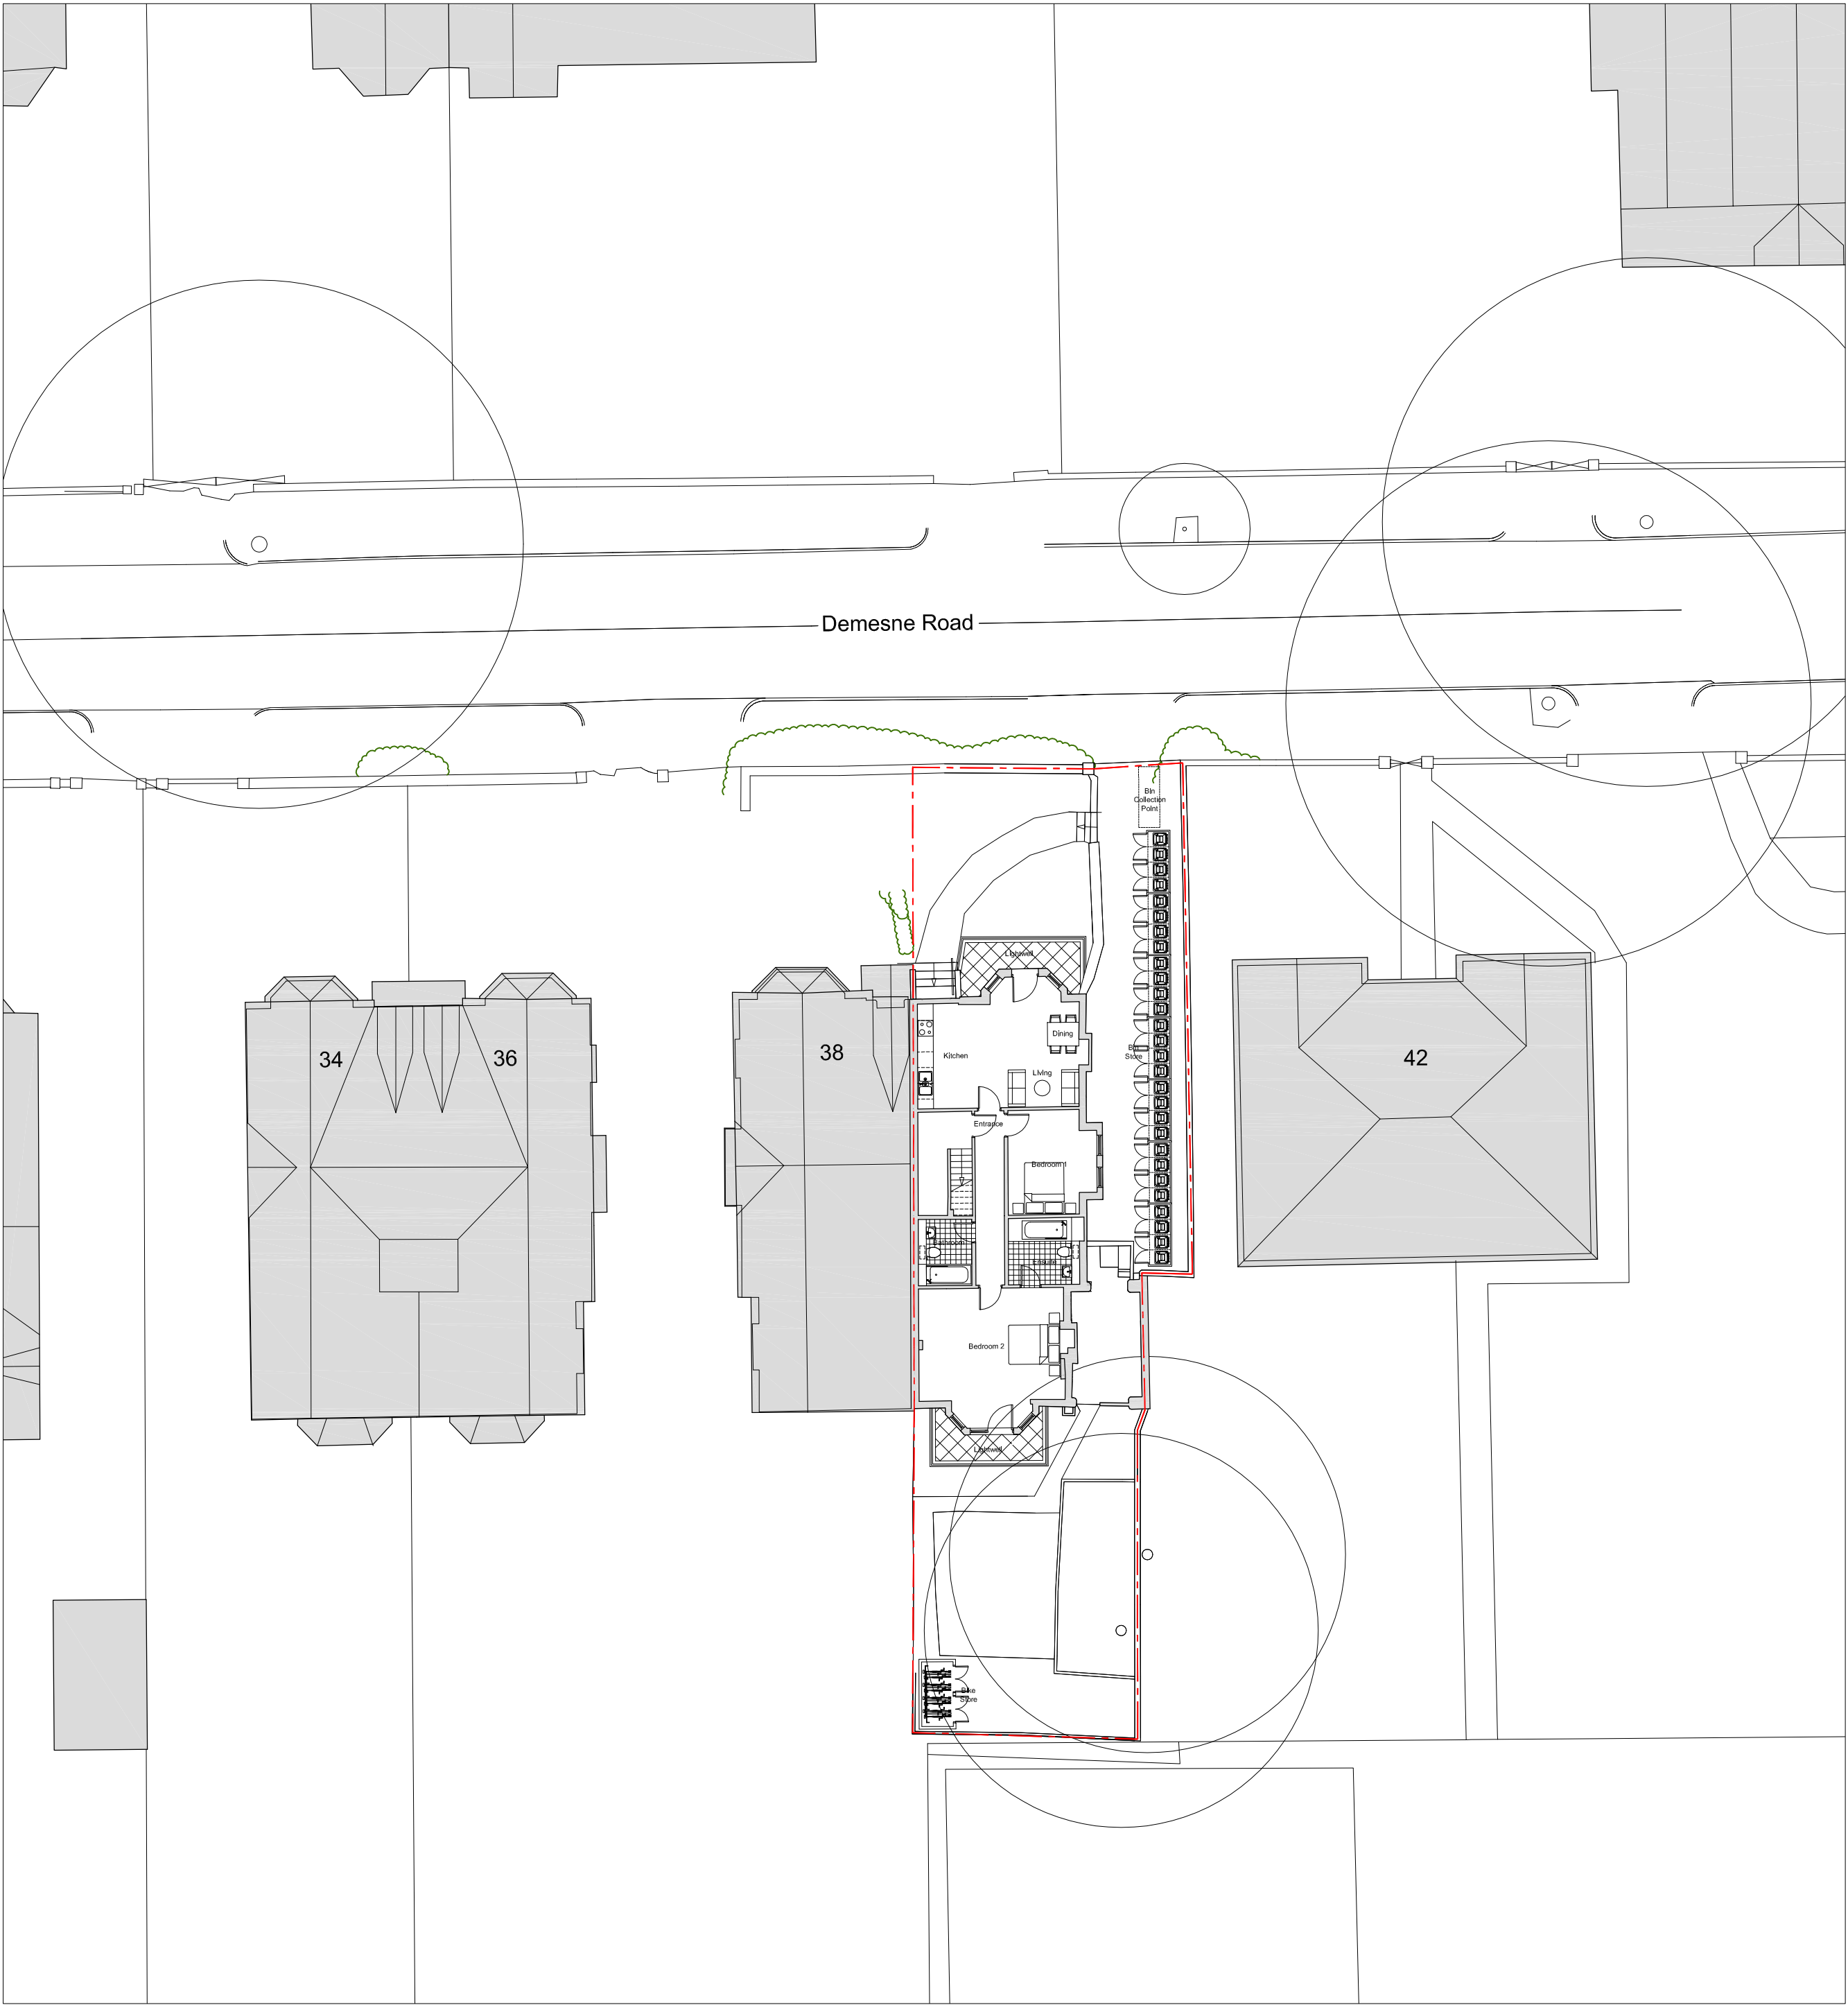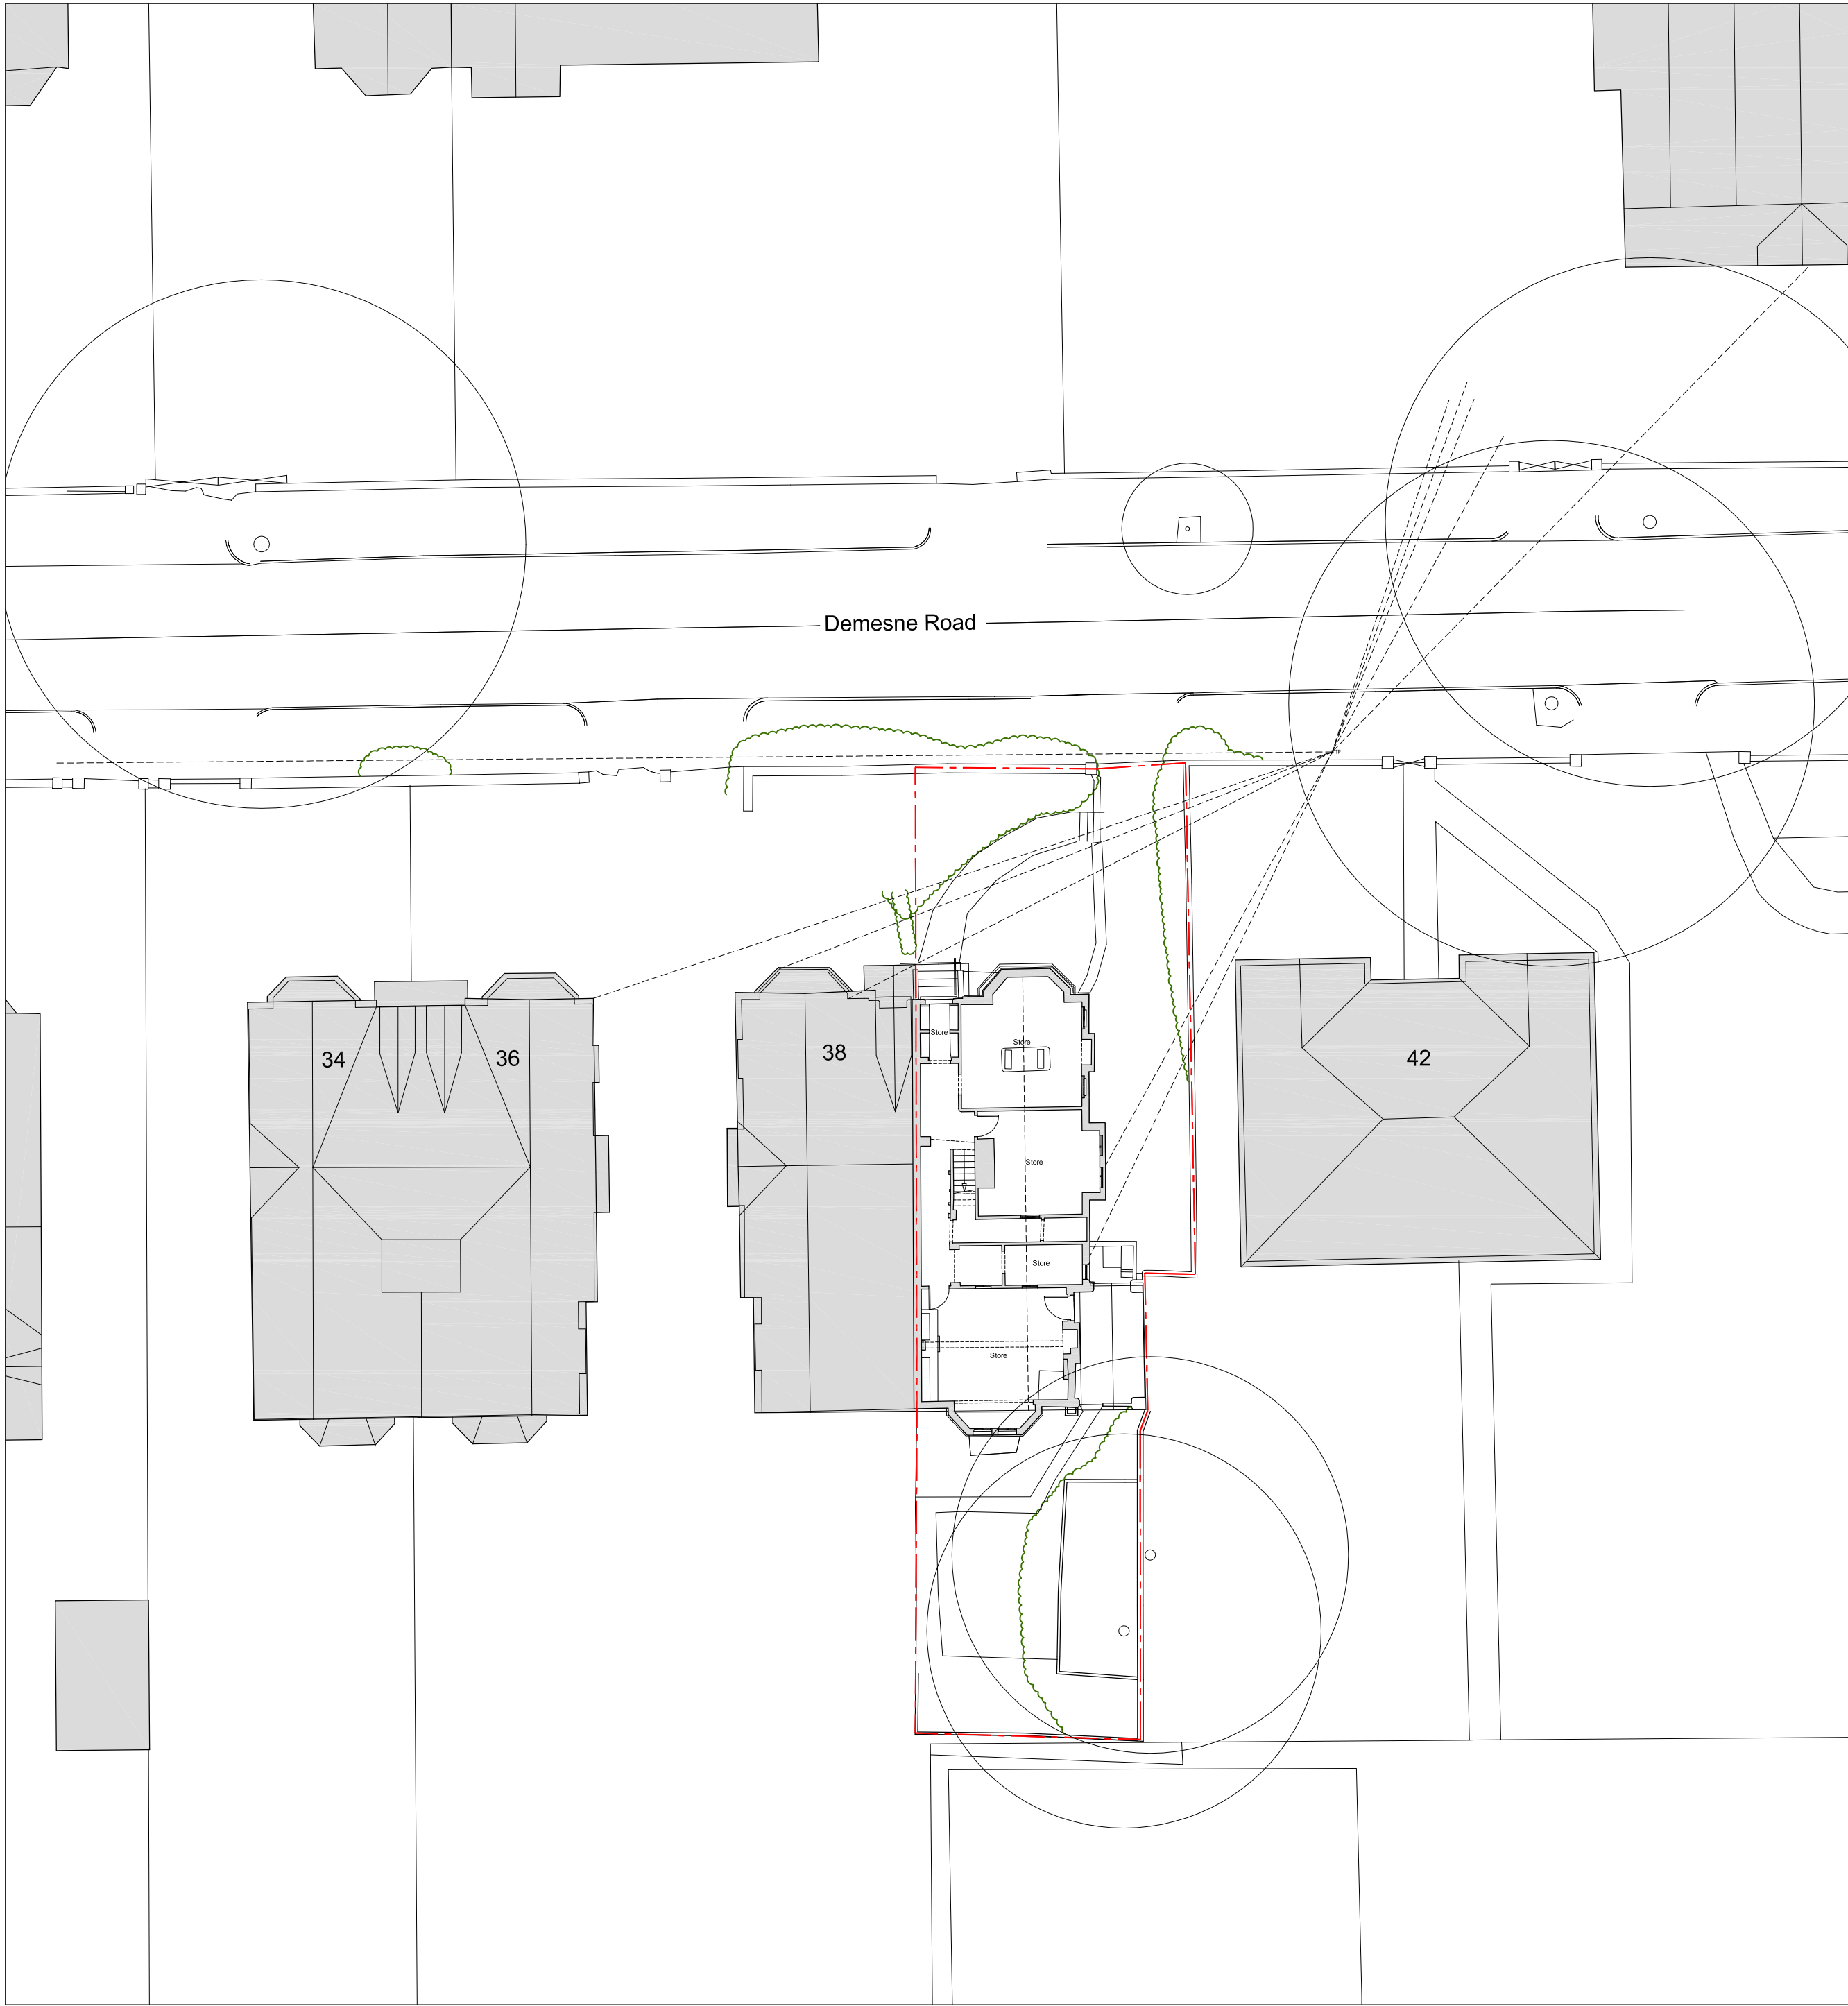

T+A Tang & Associates Ltd
Chartered Architects

Tel : 0161 877 9587 10/F, 1 City Approach, Albert Street,
Eccles, Manchester, M30 0BS, UK
e-mail: barrytang@tangassociates.co.uk

Client:
BOS3 Manchester Limited

Project:
40 Demesne Road, Manchester M16 8HJ

Drawing Title:
Existing & Proposed Site Plans

Scale: **1:200 @ A1** Date: **August 2024**

Drawing No: **9861/101** Revision: **B**