


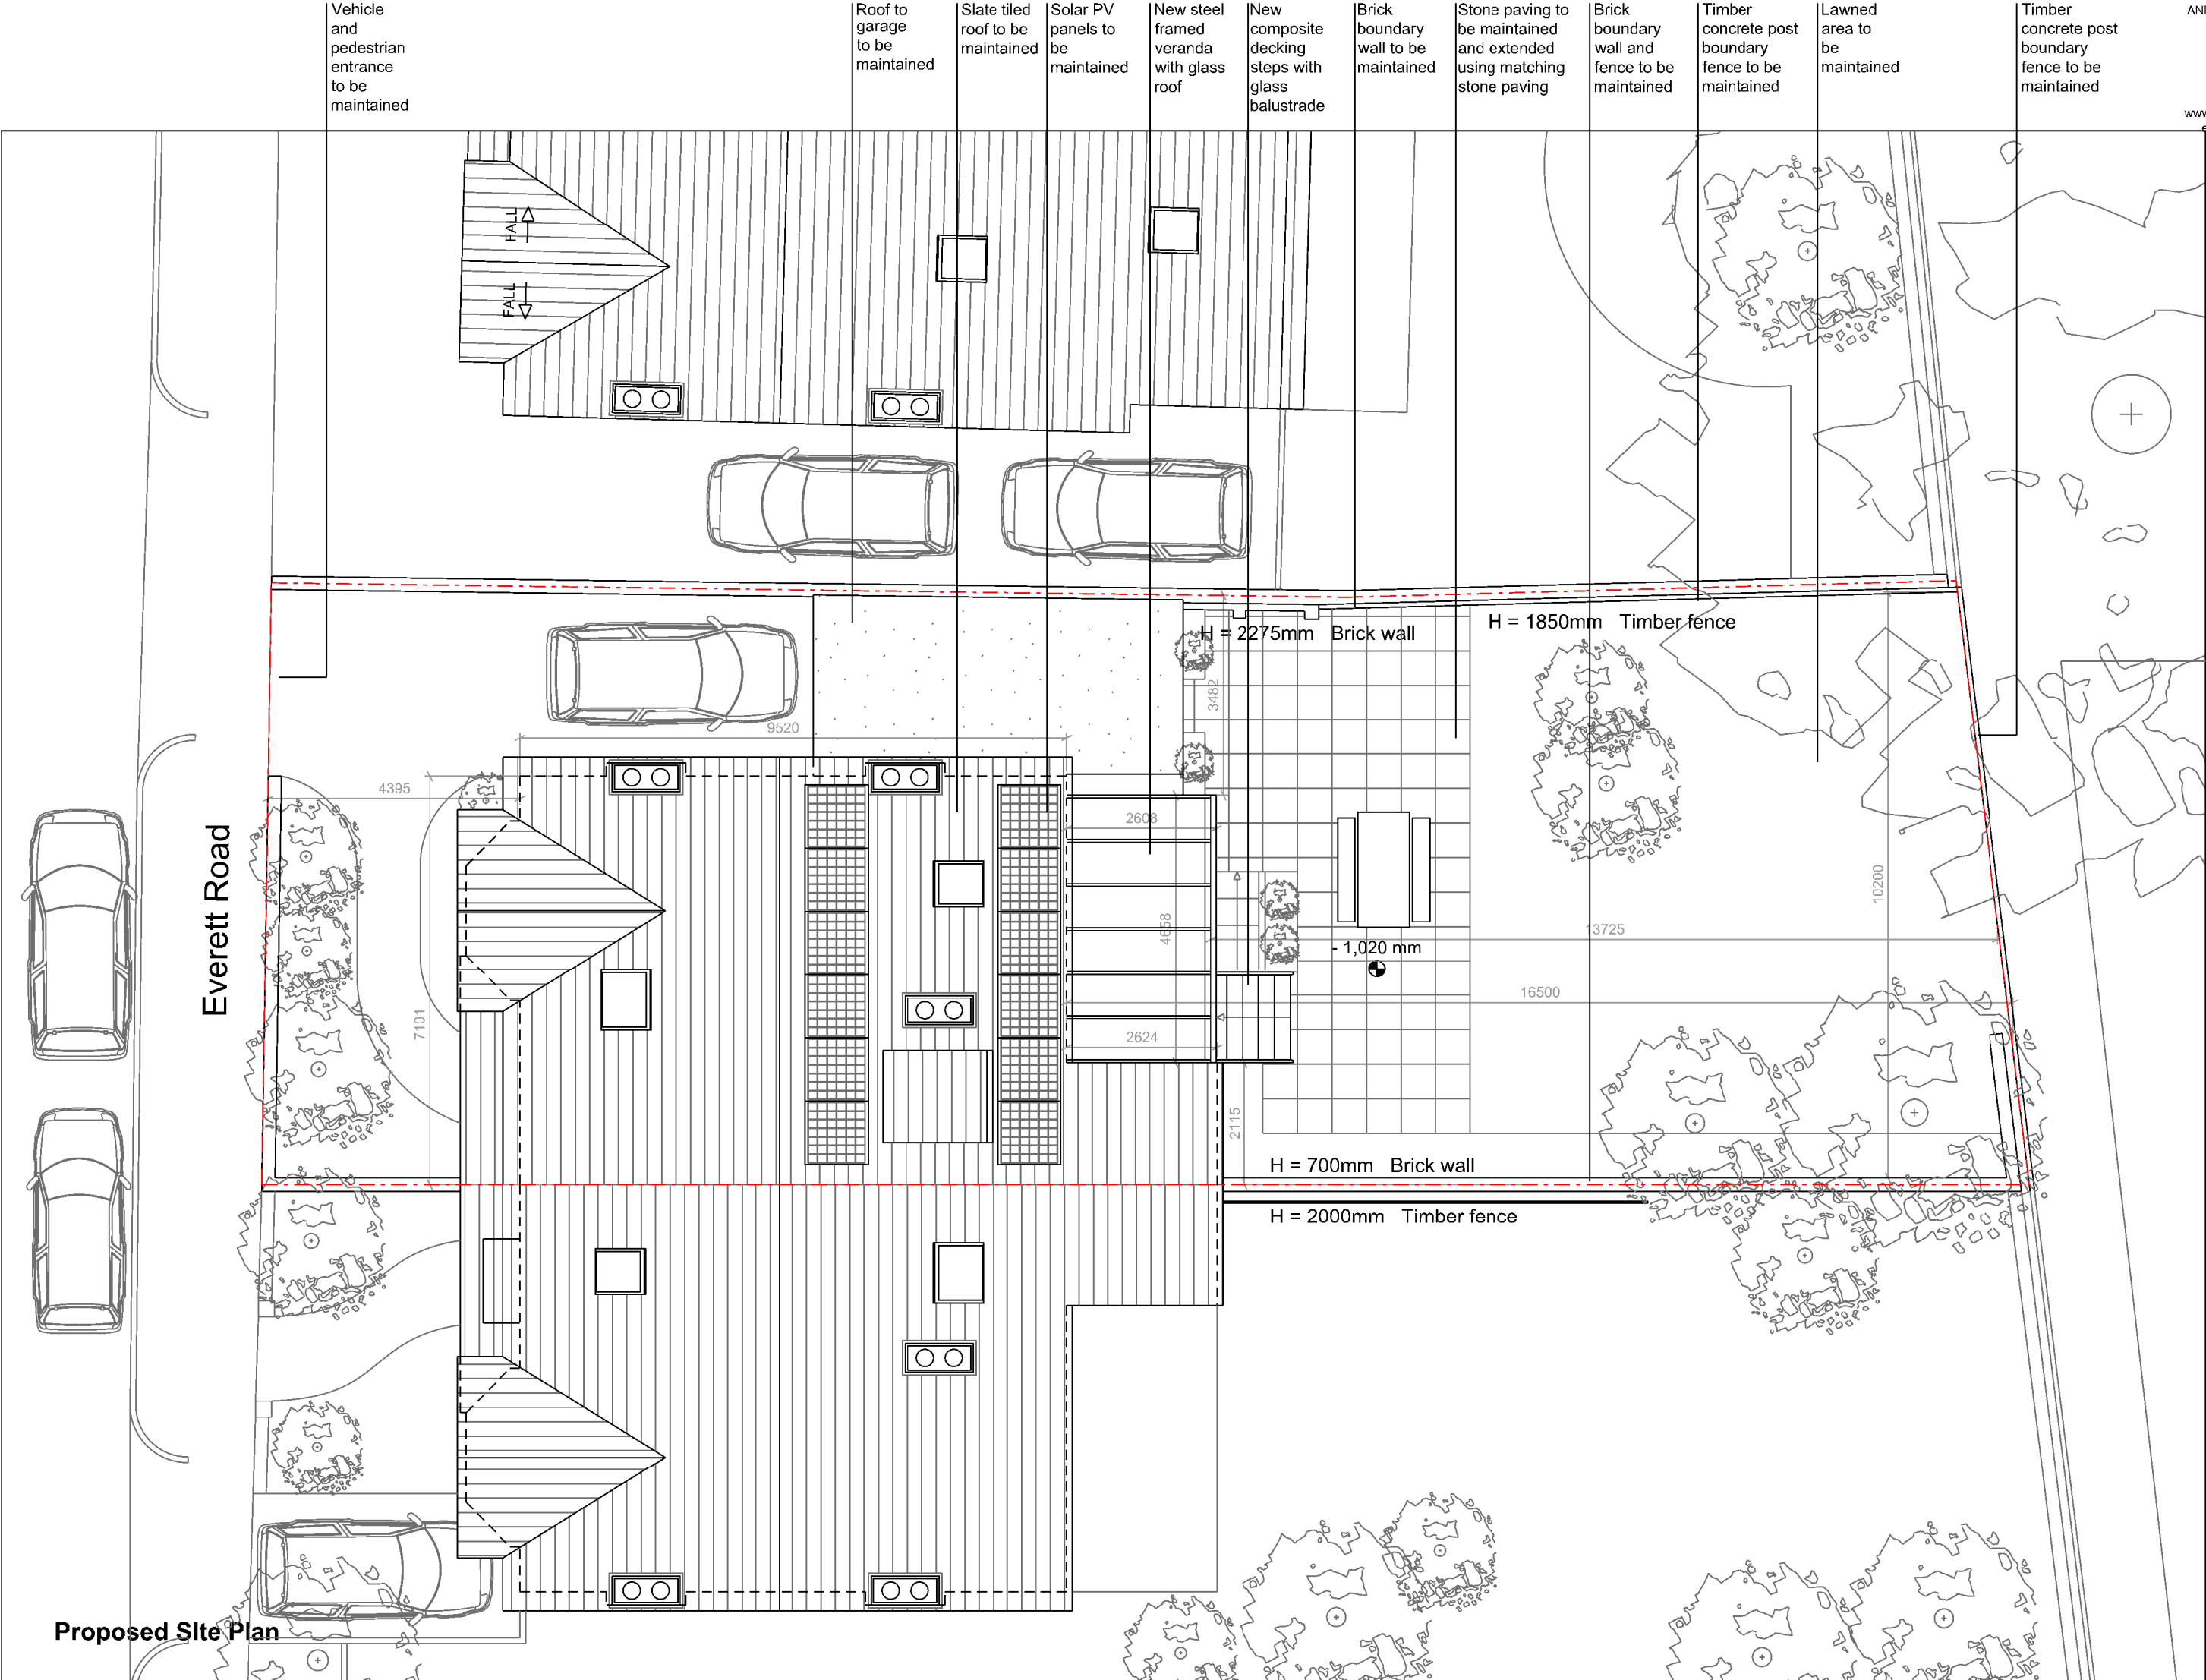

Rev/Date



Do not scale
this design and drawing
is the copyright of
Andrew Wallace Architects
and Interior Designers and
may not be reproduced
in any form whatsoever
without his prior express
written consent



Job number
249

Drawing number
P.03GA.P000

Title
Proposed Ground Floor Plan


Scale
1:50@A3

Issue for



Date
23.02.23



Rev/Date

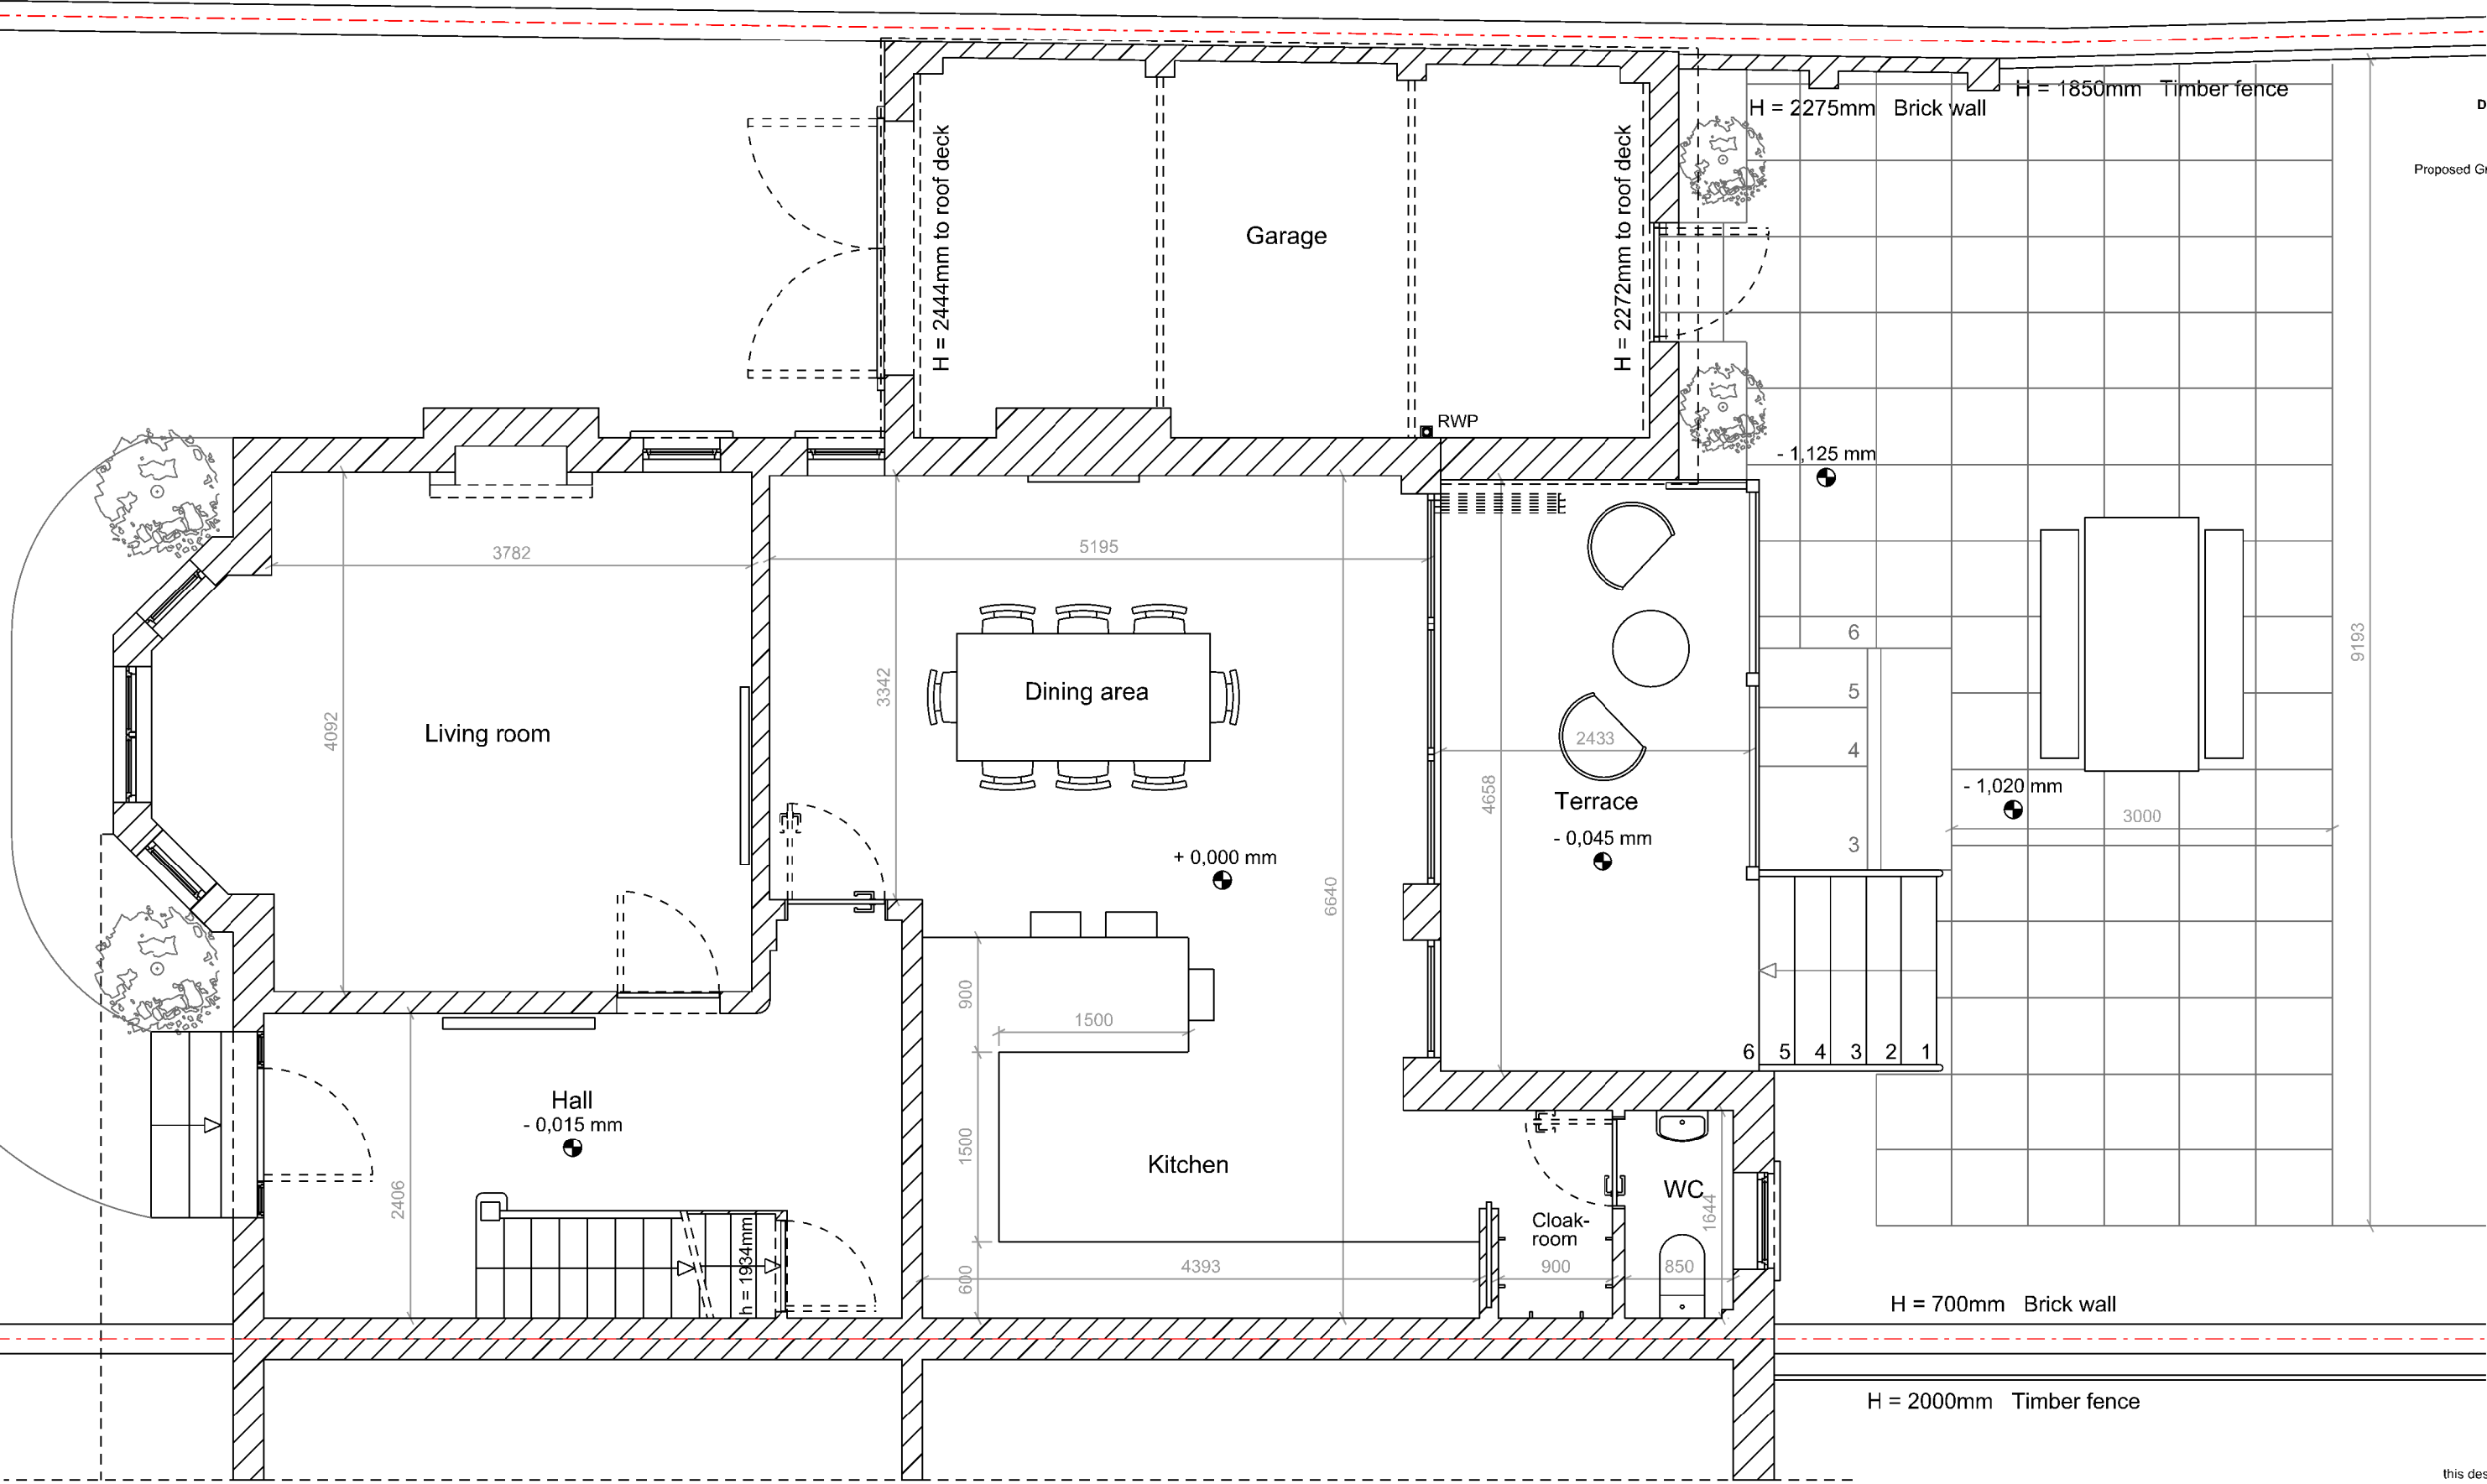


Proposed Ground Floor Plan

 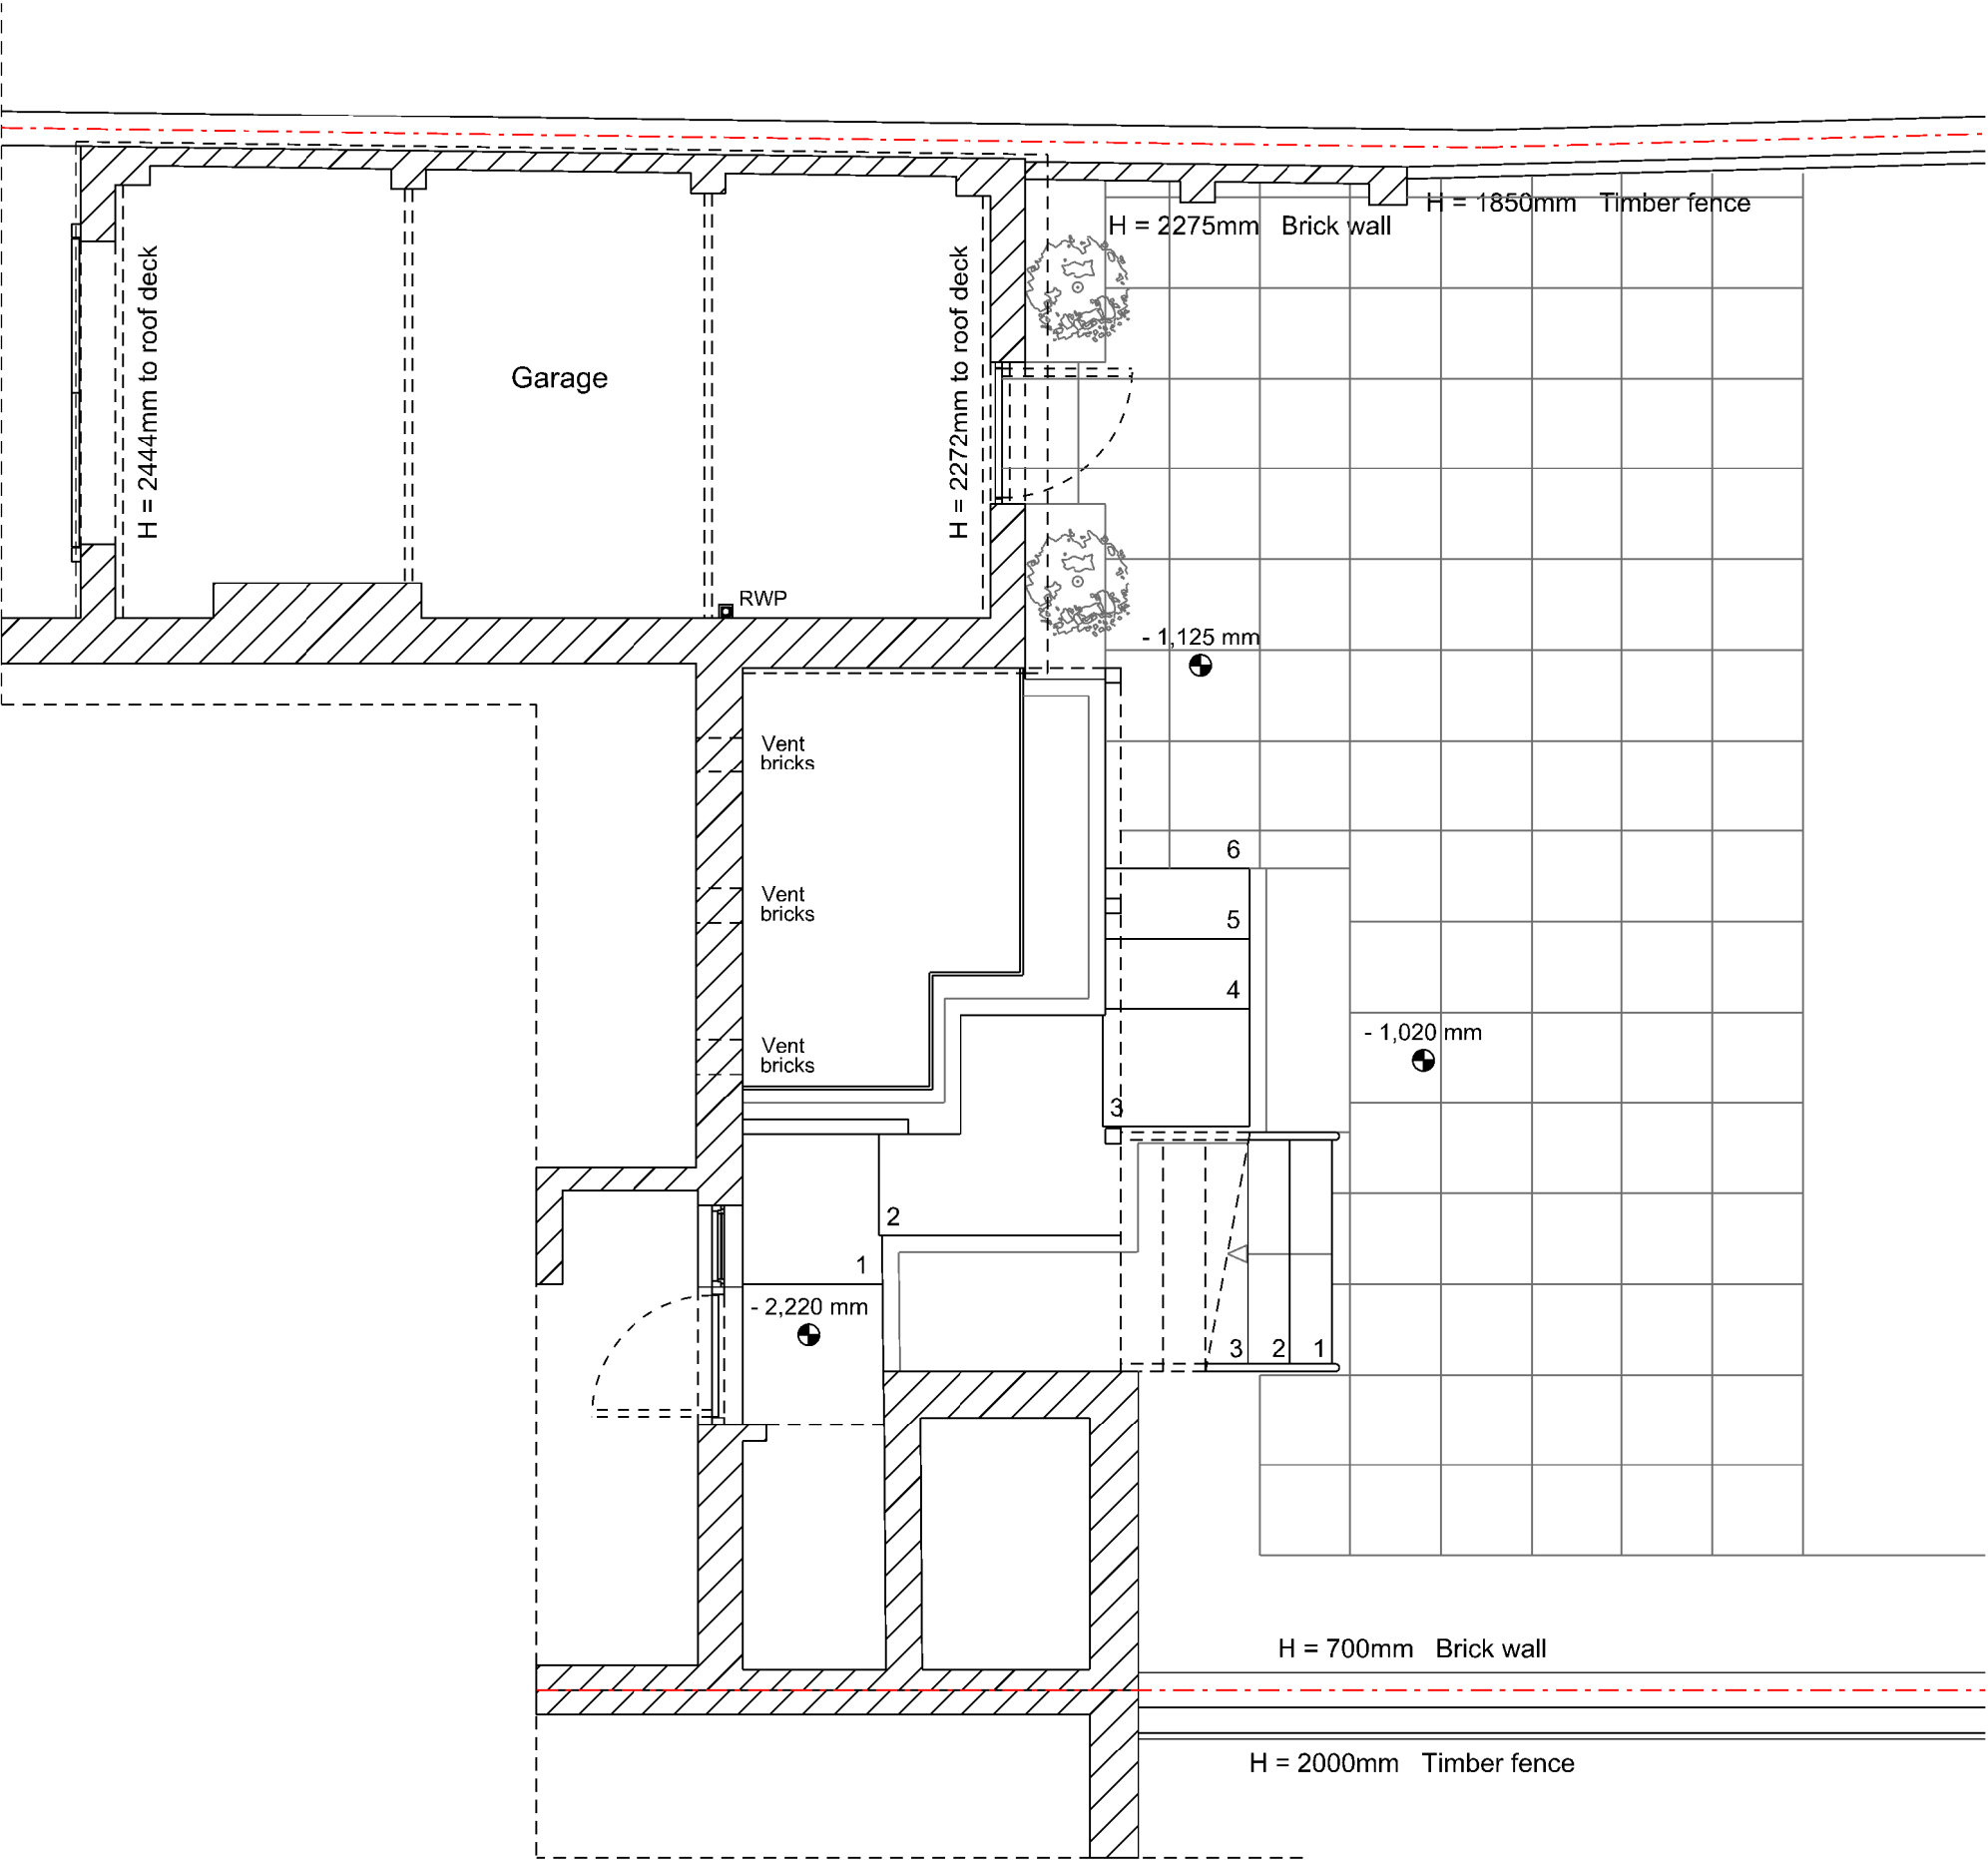


Proposed Basement Part Plan

Proposed Rear Elevation

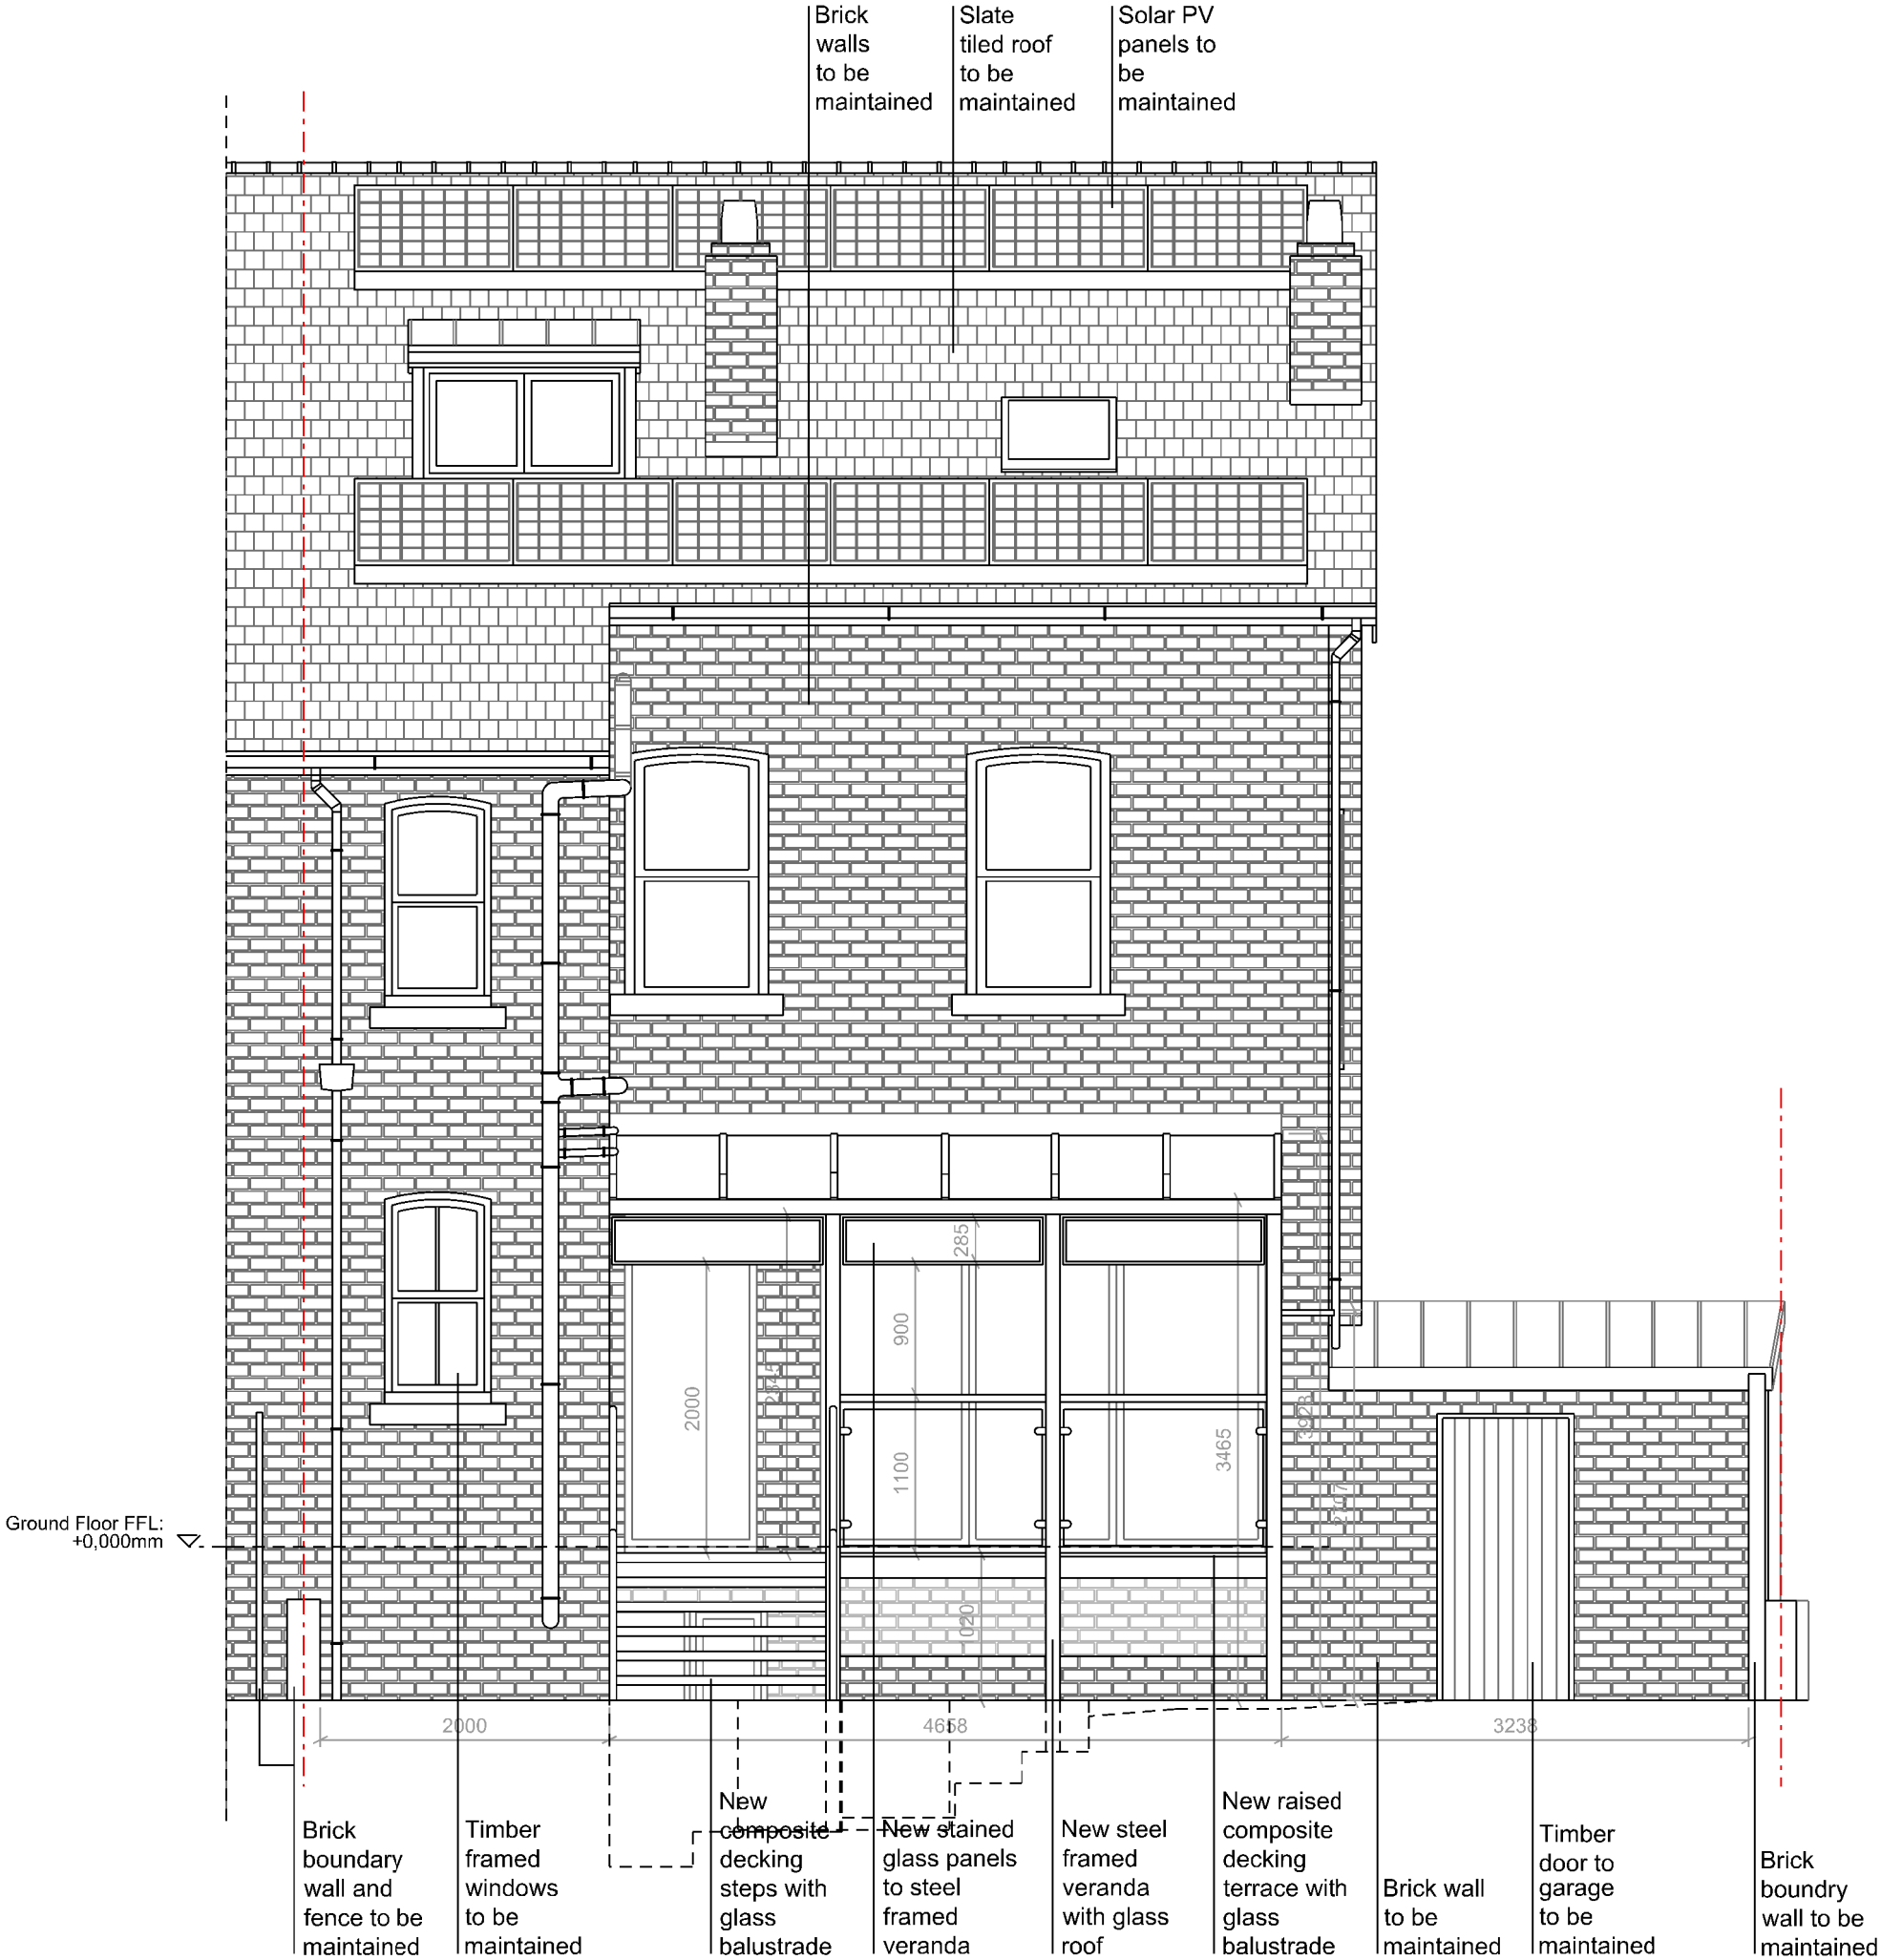

Proposed Rear Elevation
(veranda and terrace omitted)

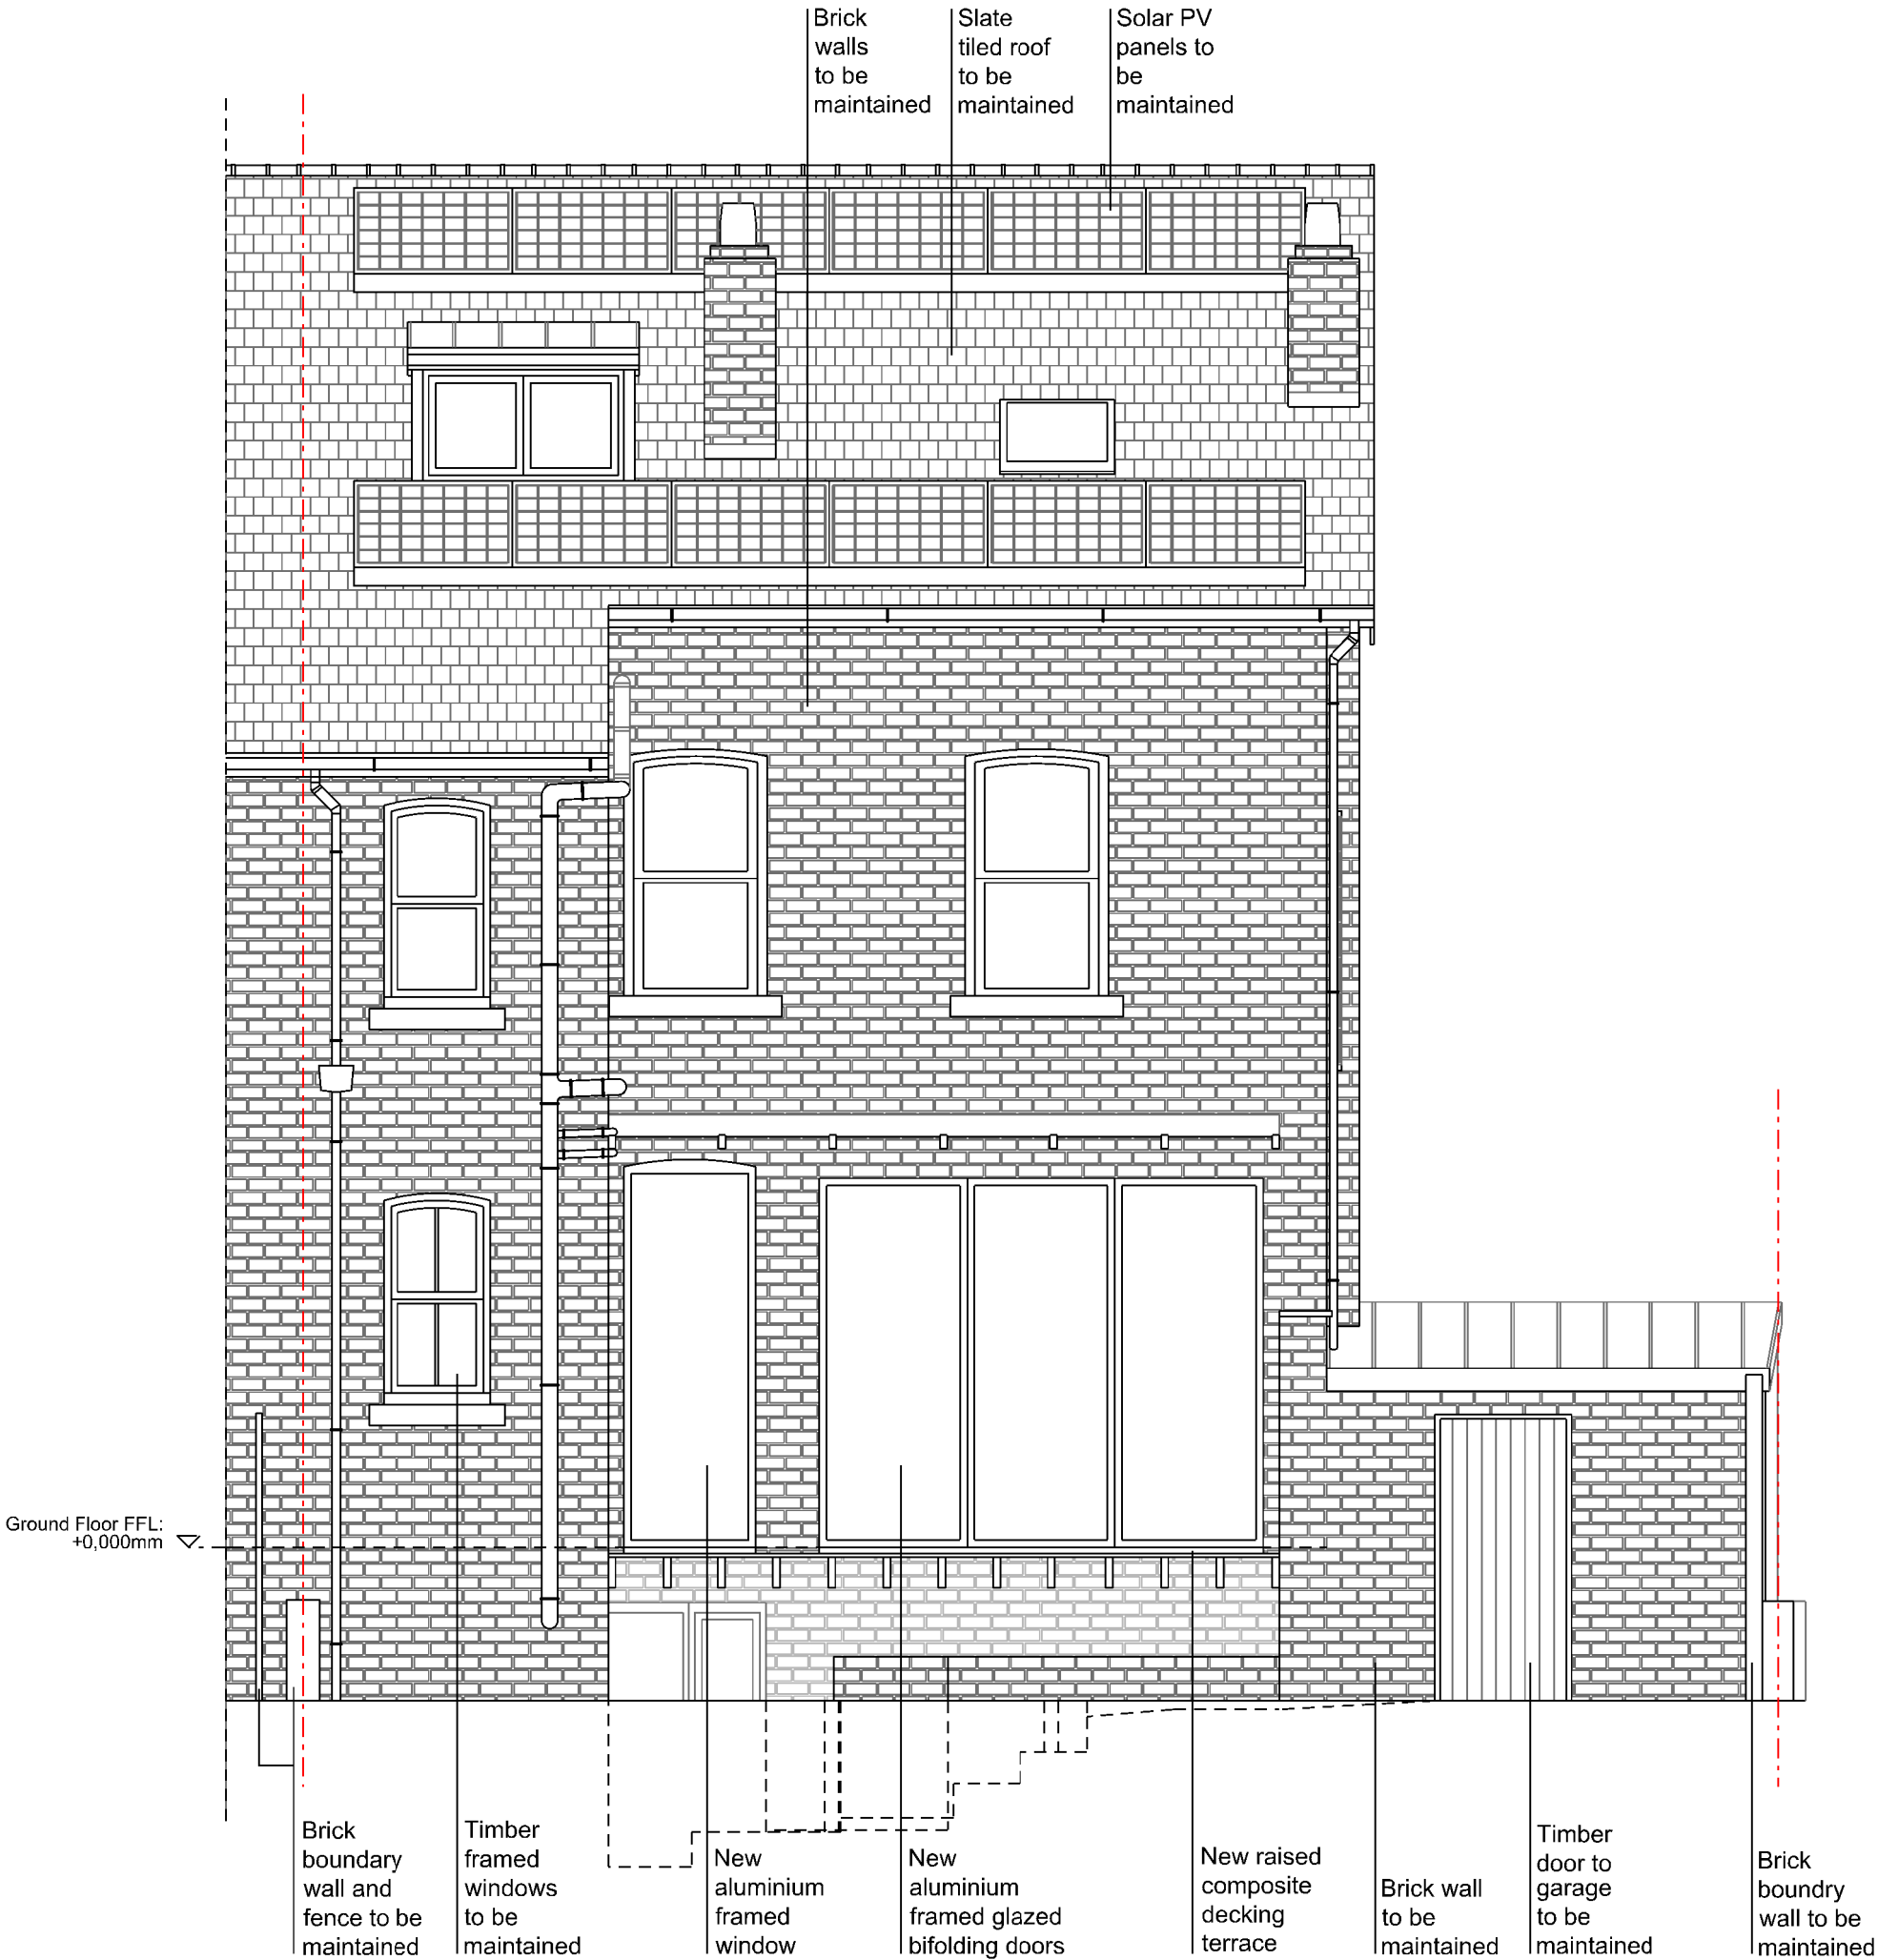

Existing Side Elevation

