



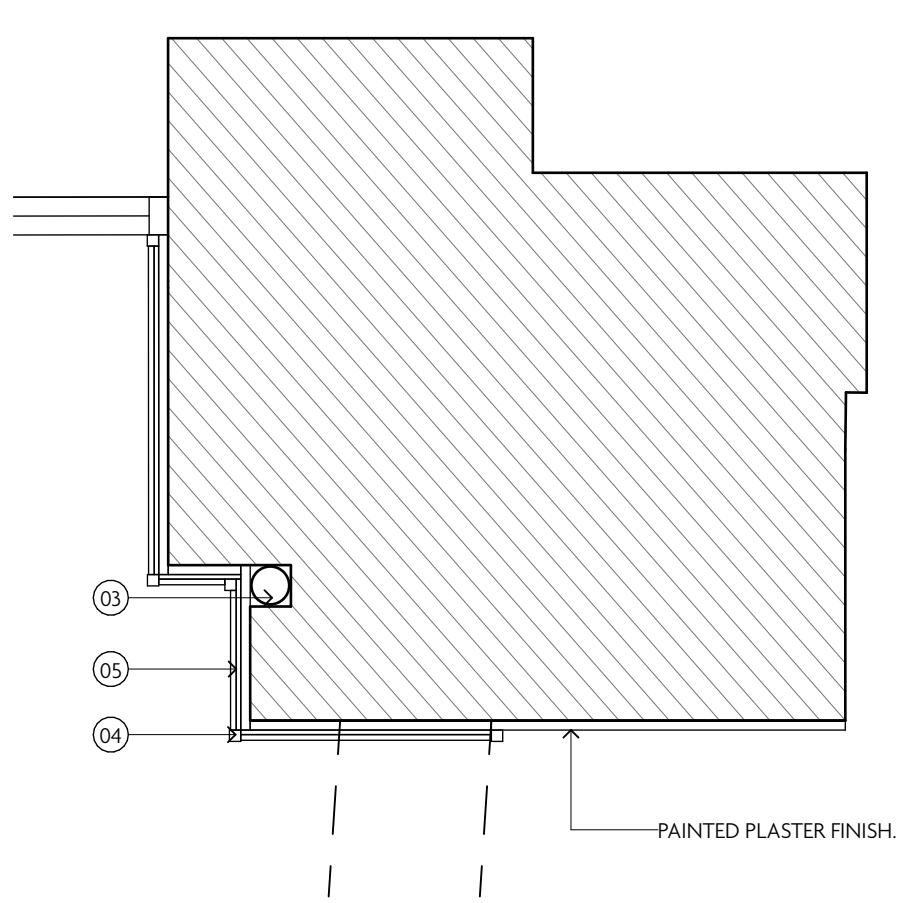


PHOTOGRAPHS SHOWING EXISTING WALL TREATMENT

A PART PLAN
1:20 @ A1

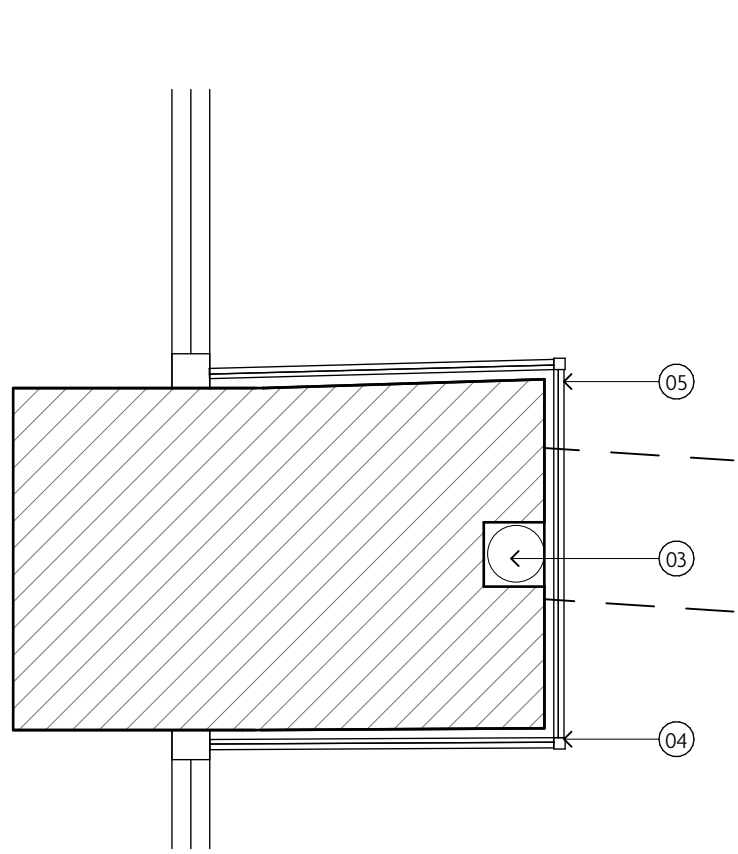


PHOTOGRAPH SHOWING EXISTING WALL TREATMENT

B PART PLAN
1:20 @ A1

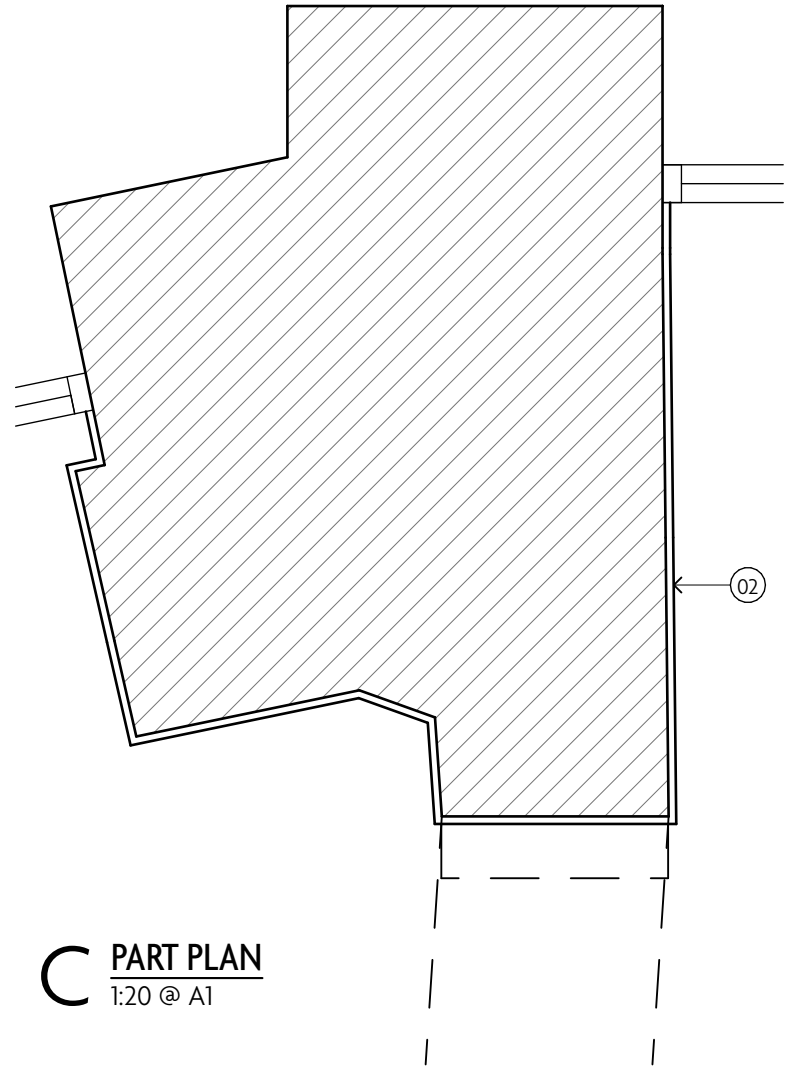


PHOTOGRAPHS SHOWING EXISTING WALL TREATMENT


C PART PLAN
1:20 @ A1

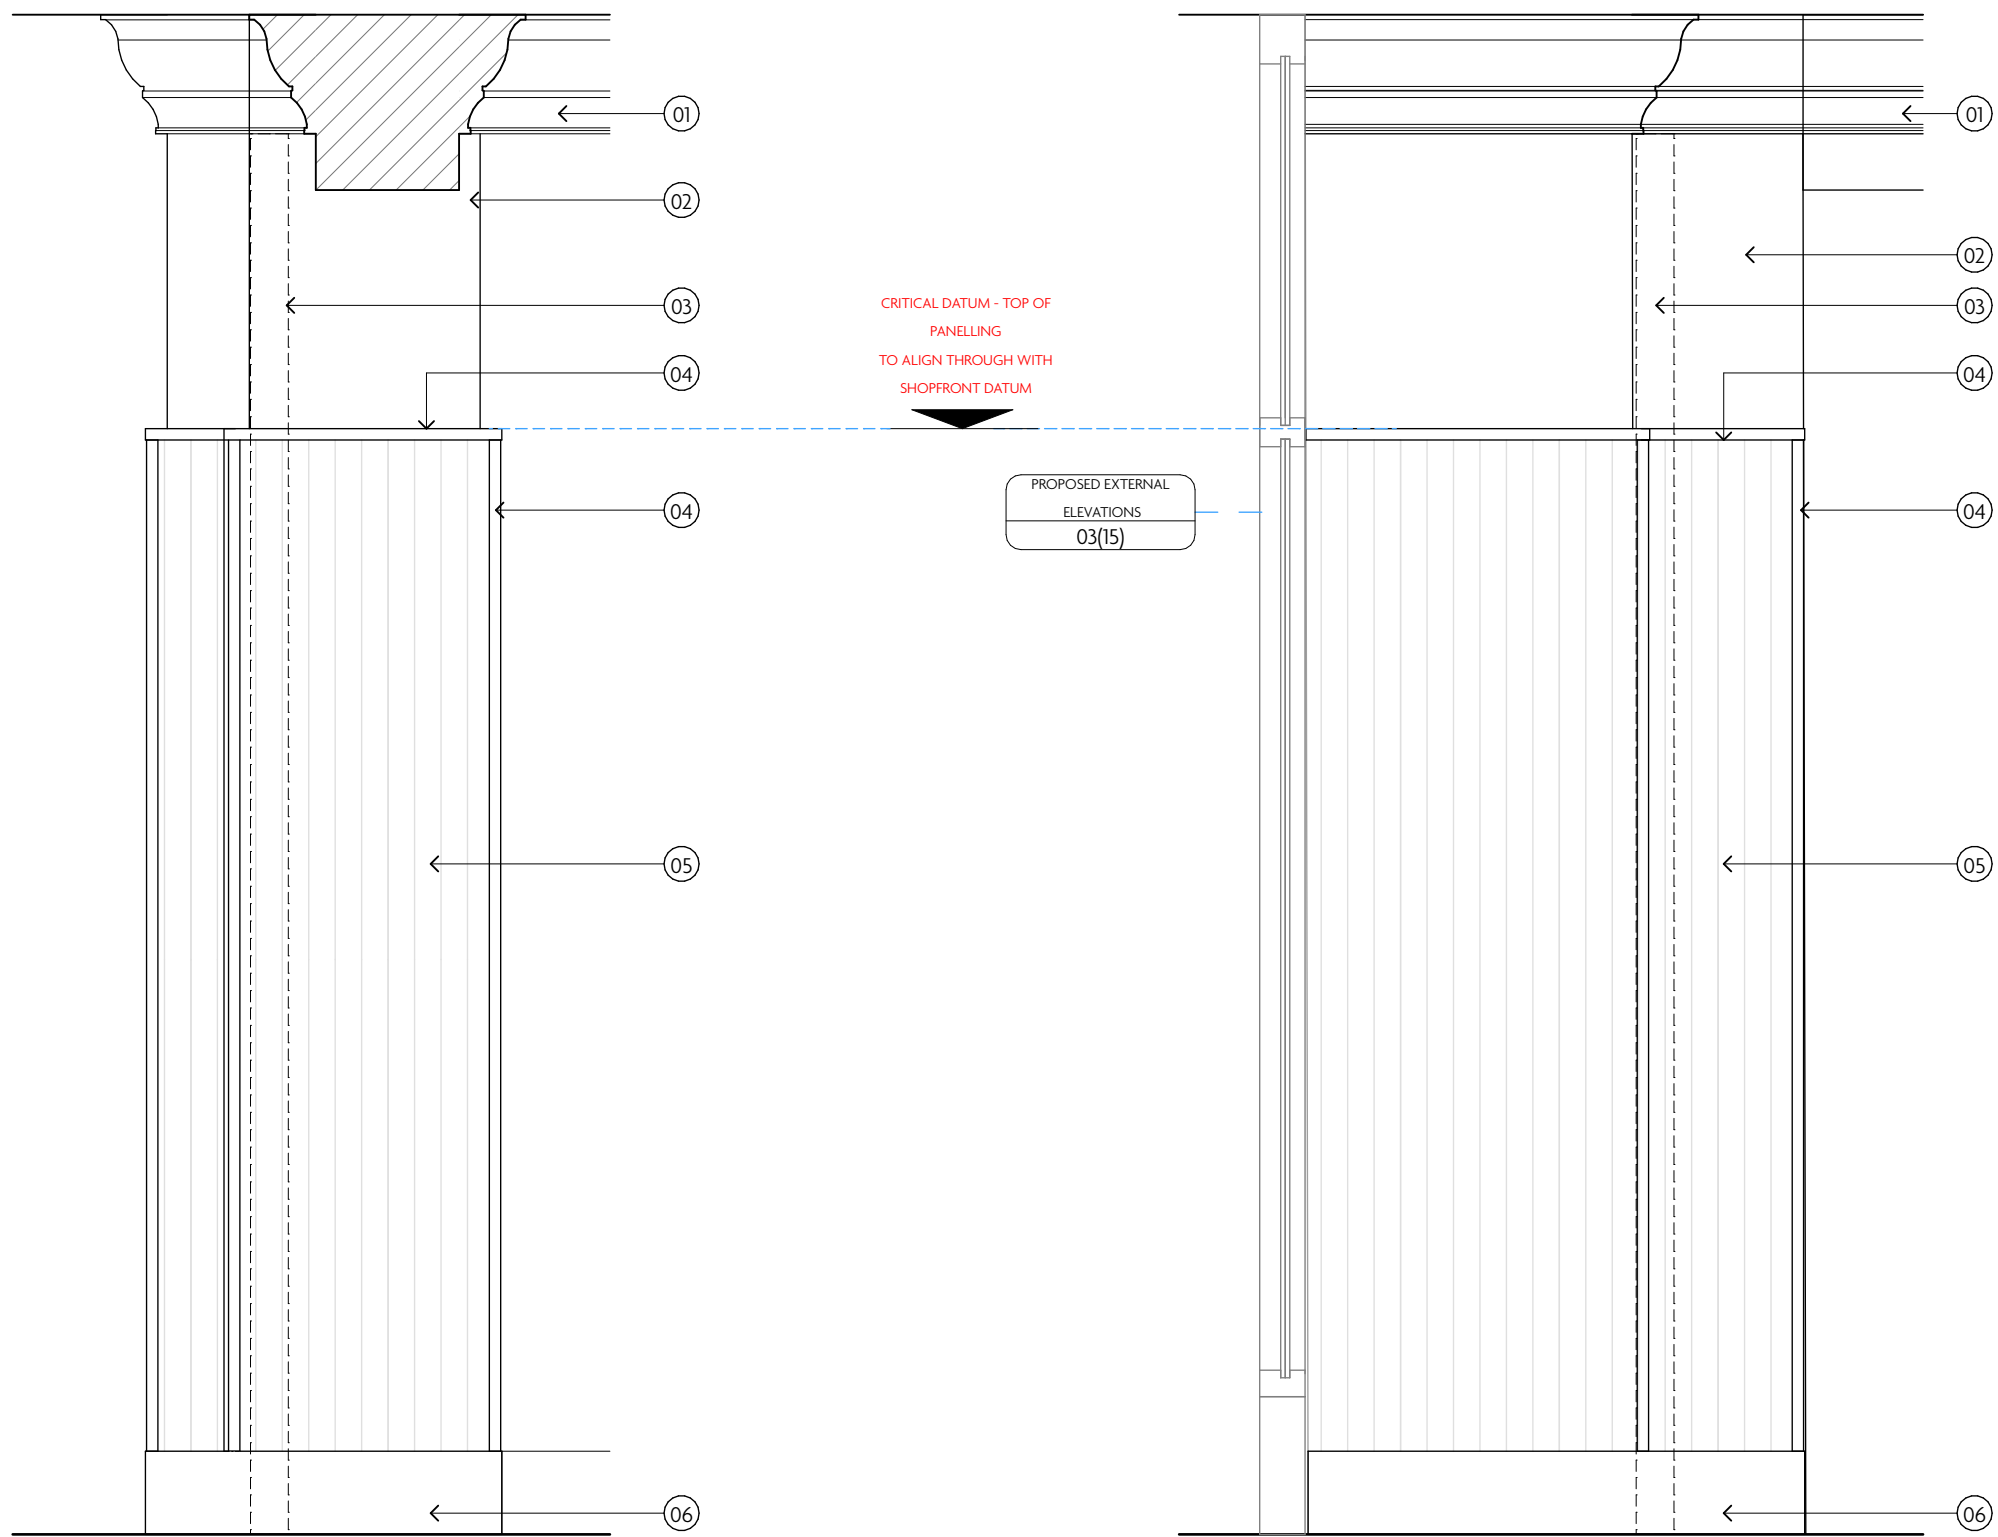


A FRONT ELEVATION
1:20 @ A1

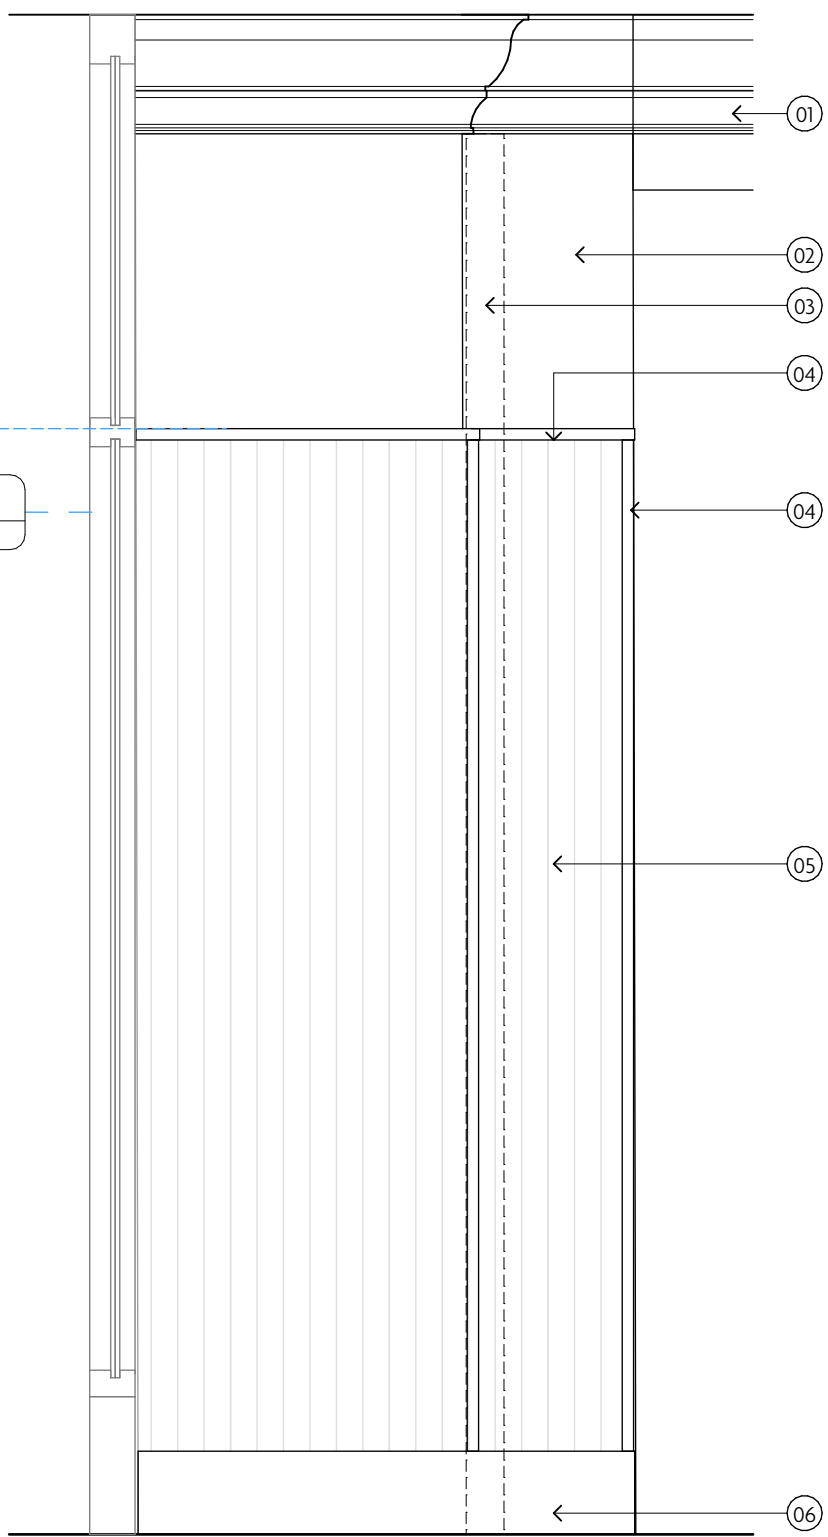


A SIDE ELEVATION
1:20 @ A1

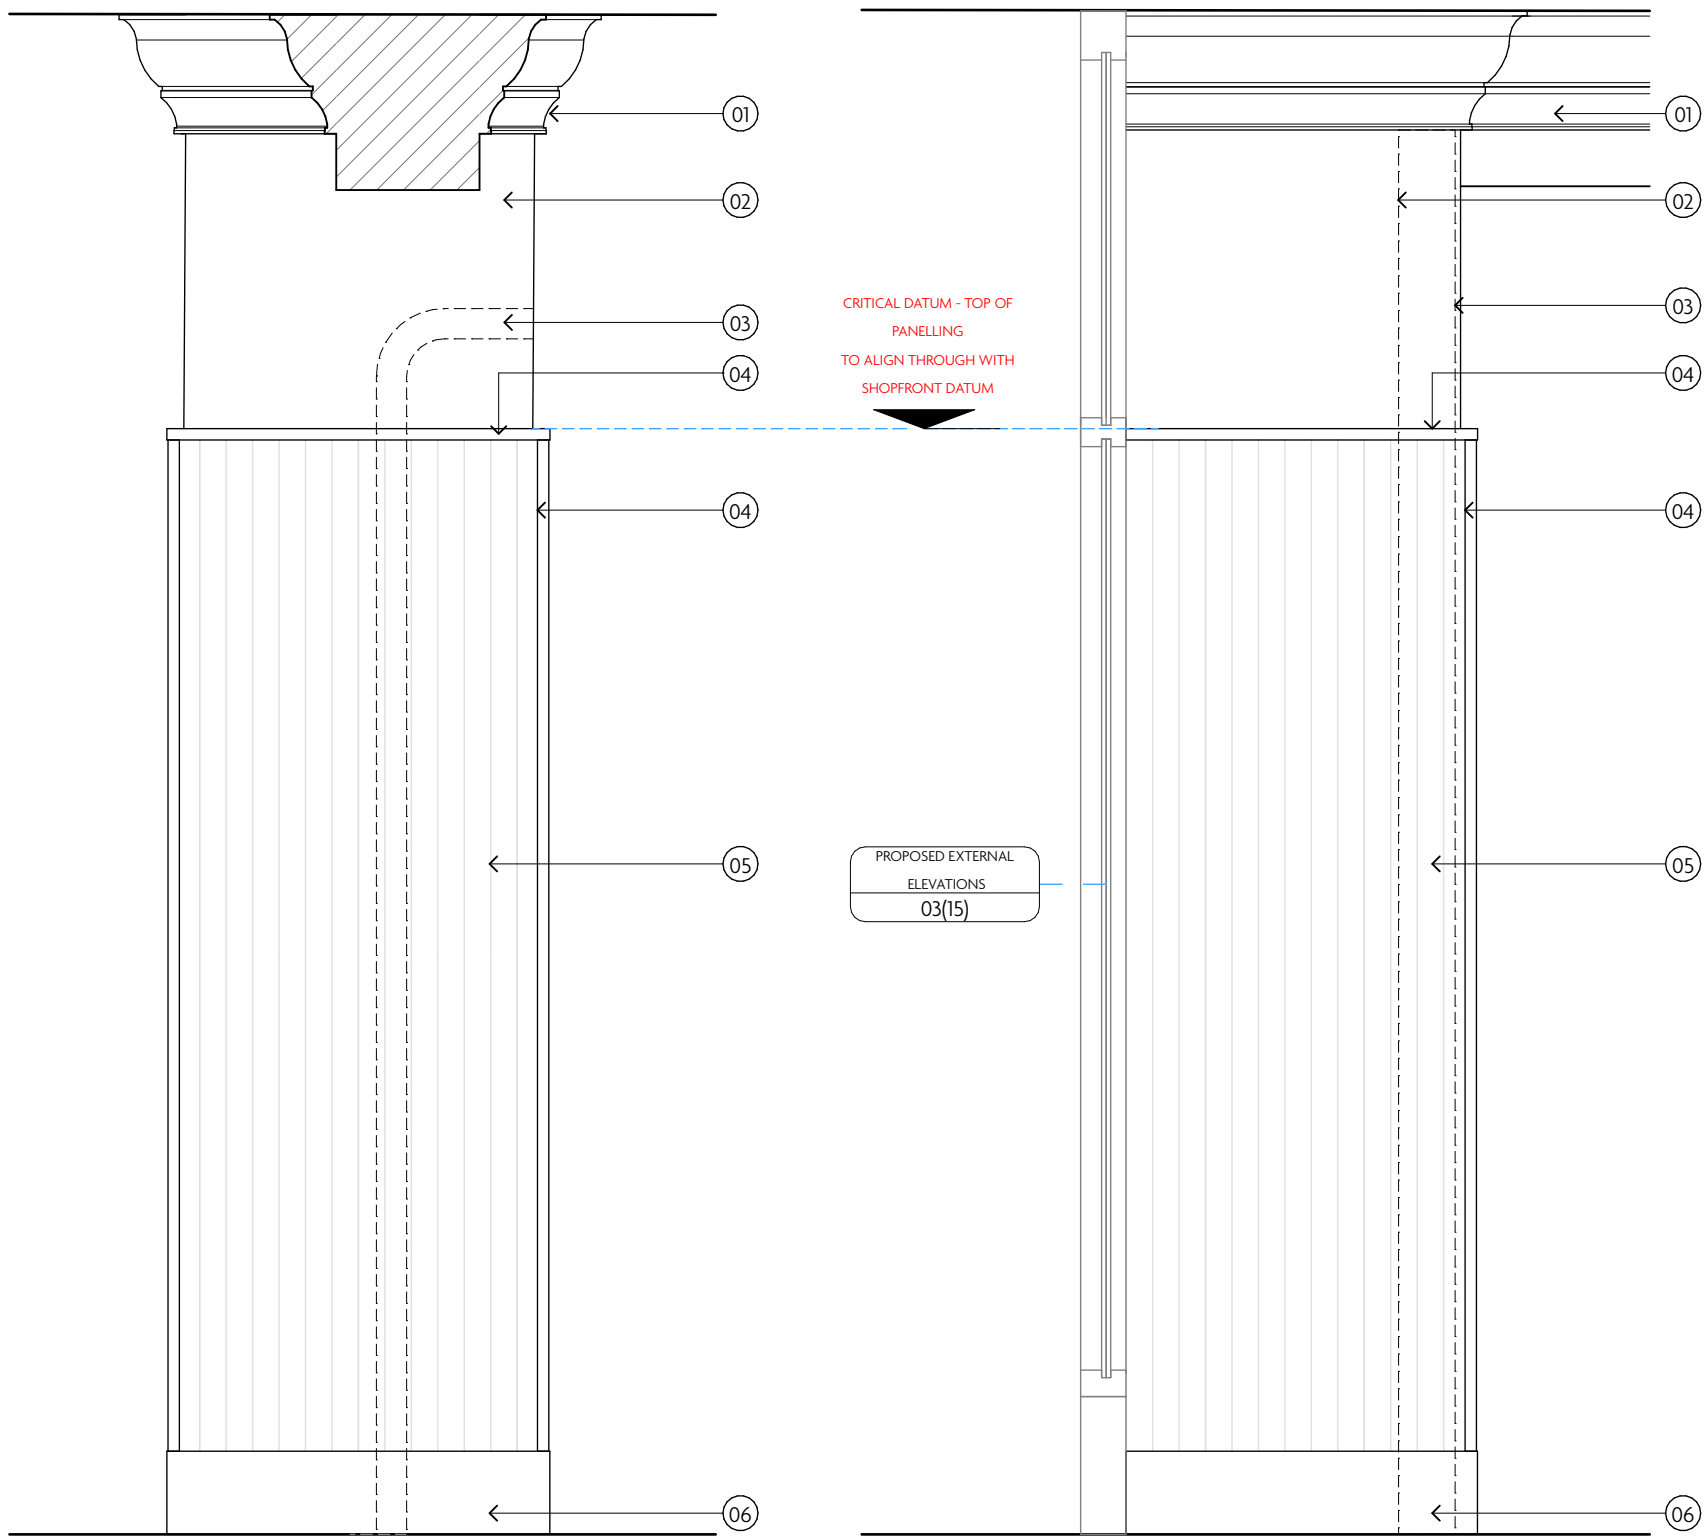


B FRONT ELEVATION
1:20 @ A1

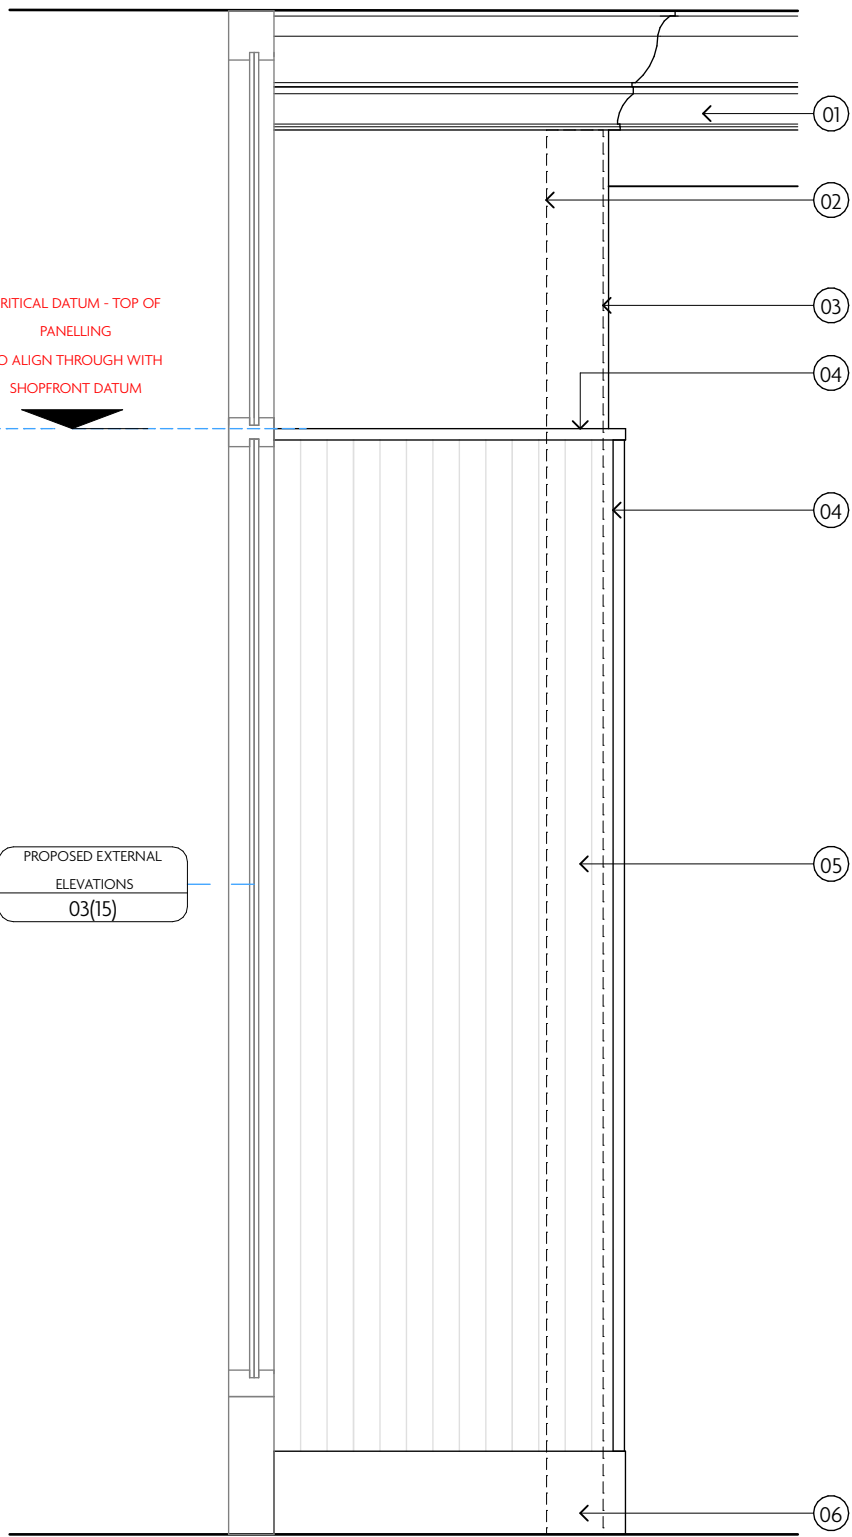

B SIDE ELEVATION
1:20 @ A1

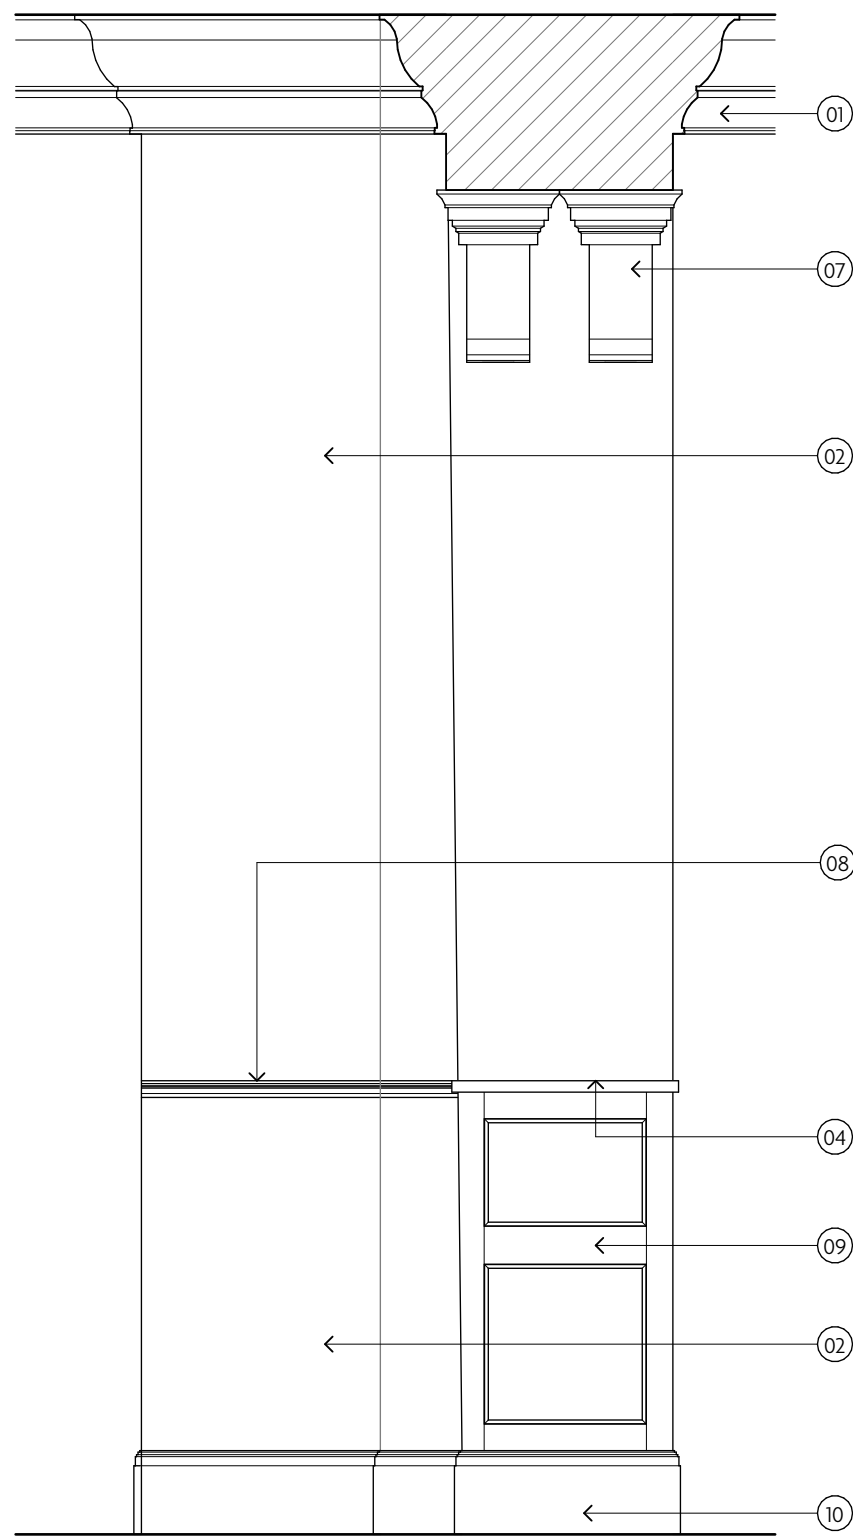

C FRONT ELEVATION
1:20 @ A1

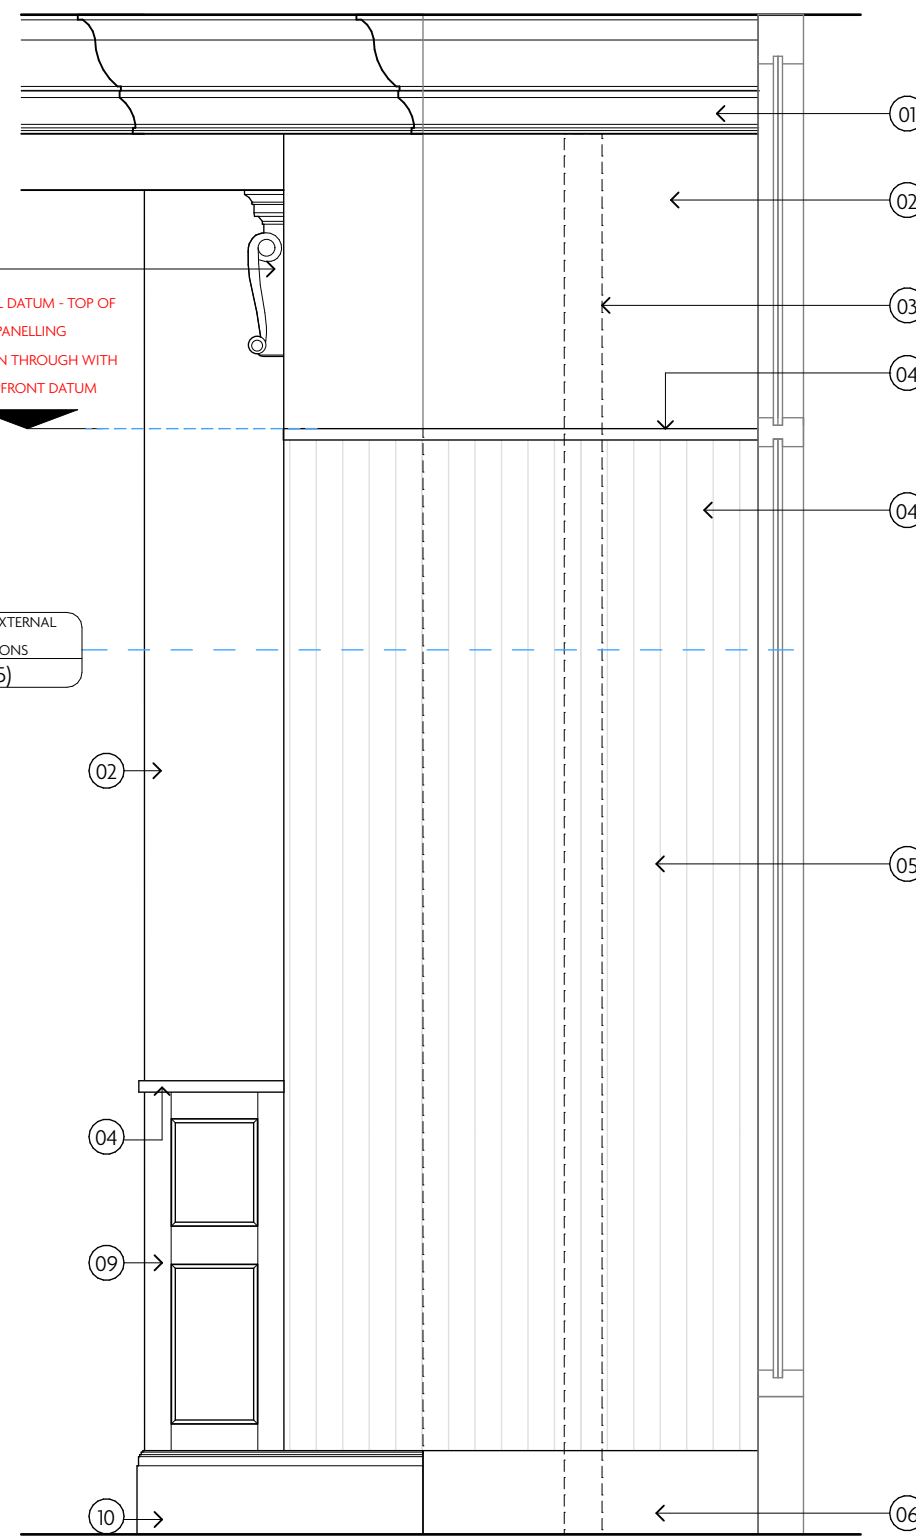

C SIDE ELEVATION
1:20 @ A1

DETAIL DRAWING NOTES:	
01 EXISTING CORNICE TO BE REPAIRED. TEMPLATE TO BE TAKEN OF CORNICE AND REPRODUCED IN TRADITIONAL FIBRE REINFORCED PLASTER FOR REINSTATEMENT IN VARIOUS LOCATIONS AS SHOWN	08 EXISTING DADO RAIL TO BE RETAINED
02 LIME PLASTER RENDER TO BE REINSTATED / REPAIRED	09 ORIGINAL SOFTWOOD PANELLING TO BE REPAIRED AND MADE GOOD WHERE REQUIRED, TO RECEIVE PAINT FINISH.
03 RAINWATER PIPE (RWP) TO BE REPLACED	10 EXISTING SKIRTING TO BE REPAIRED, TO RECEIVE PAINT FINISH
04 30MM X 30MM SQUARE SOFTWOOD TIMBER BEAD	
05 15MM X 70MM BESPOKE TONGUE AND GROOVE SOFTWOOD PANELLING TO BE FIXED ON SOFTWOOD GROUNDS, FIXED INTO MORTAR JOINT TO MASONRY, TO RECEIVE PAINT FINISH.	
06 SOFTWOOD PAINTED SKIRTING	
07 PLASTER CORBELS TO BE REPAIRED / REPLACED. TEMPLATE TO BE TAKEN OF CORBELS AND REPRODUCED AS REQUIRED WITH TRADITIONAL FIBRE REINFORCED MOULDING PLASTER	

REV DATE REASON

REV DATE REASON

NOTES

Do not scale from this drawing. All dimensions to be checked on site prior to any manufacture and construction.

Macaulay Sinclair

PROJECT Flat Iron, Manchester

TITLE Wall Treatments

SCALE @ A1 1:100 / 1:20

DATE 24/10/2023

DRAWN BY GT

PROJ NO. 3809

DWG NO. 03(29)

STATUS

REV

PLANNING

Copyright Reserved

4

+44 (0)1115 950 7313
STUDIO@MACAULAYSINCLAIR.COM
MACAULAYSINCLAIR.COM