
 


NORMAN ROAD

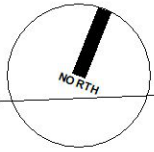

48

50

52

GARDEN to 48

GARDEN to 50

ancillary accommodation

29

0m 4m 8m 10m

D@C DESIGN
ARCHITECTURE & PLANNING
0776 452 3545 0161 425 3934

CLIENT: Mr H RAHMAN

SCALE: 1:1250 & 1:200 @ A3

DATE: Oct 2023

DRAWING: LOCATION & EXISTING SITE PLAN


JOB TITLE: Remodel and Conversion to four Flats _ 48 Norman Road, M14 5LE

All Dimensions should be checked on site.
Do not scale this drawing for fabrication.
Any drawing errors should be brought to the attention of the architect.
COPYRIGHT DaC Design

REVISIONS:


REV: DETAILS OF REVISION

DATE

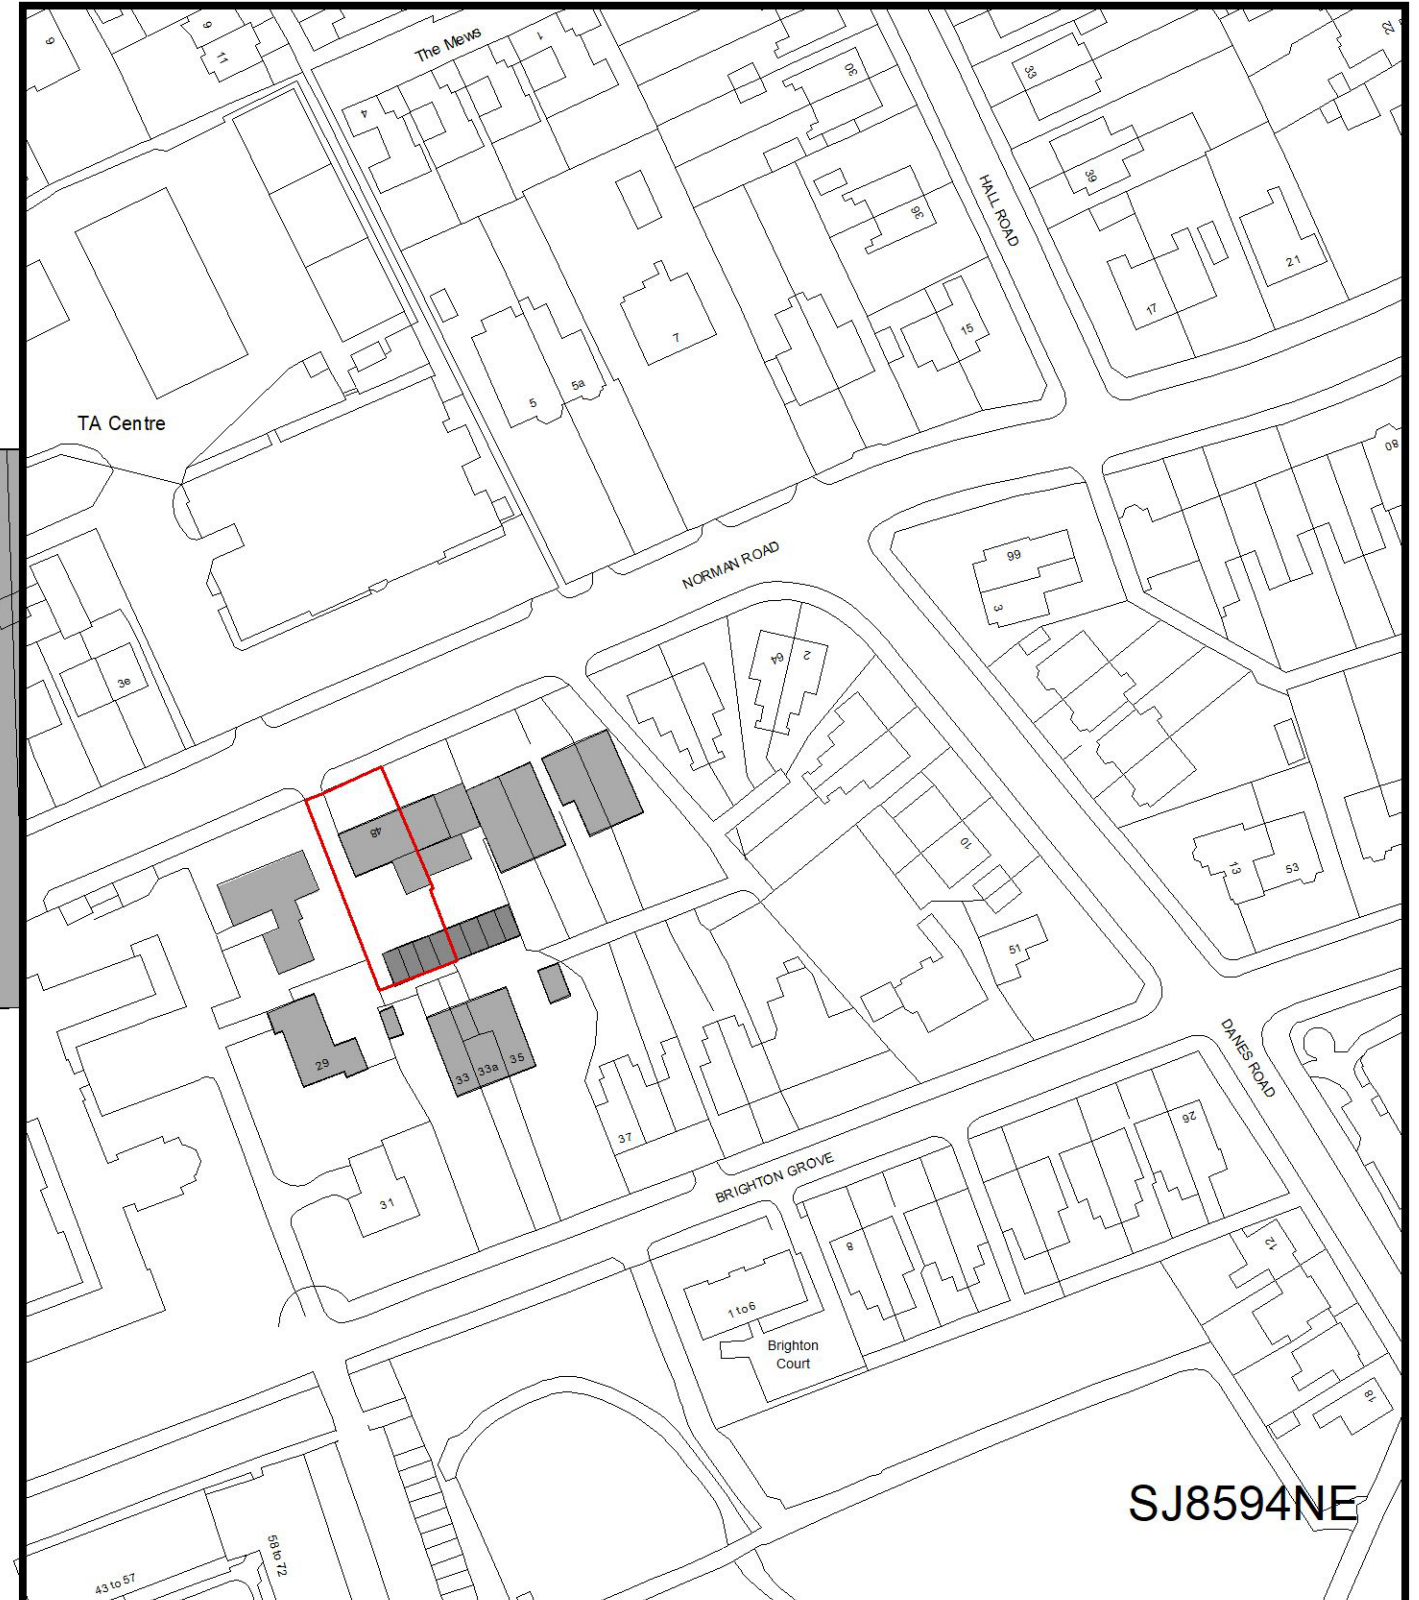

SJ8594NE

LOCATION PLAN 1:1250

 

Rev A : Conversion changed to 4 Flats rather than 2 houses - Oct 23

P01A