



00-112 WC - ADB Activities Schedule										
ADB Code	ADB Room Name	ADB HBN Area	Area	ADB Activities	ADB Personnel	ADB Ceiling Height	ADB Planning Relationships	ADB Notes	ADB Doorsets	ADB Finishes Notes
V1010	WC ambulant	2 m²	3.5 m²	1) Toilet may be used by ambulant person. 2) hand rinse basin may be used.	1 x staff intermittent use	2400		The following items are shown on the drawing but are optional: 1) A bin for the disposal of sanitary towels is only required in female WCs. the shelf next to the basin. Configuration, glazing, fire rating, security, etc. to be determined by Project Team Refer to HBN 00-04 (May 2007) for effective clear door widths. 1 x doorset 1 x personnel access (900mm) - see HBN 00-02 Requirement for fudge protection when areas used by children		Finishes to comply with Performance Requirements for Building Elements Used in
										55 dB

00-112 WC - Sanitaryware Schedule		
ADB Code	Equipment Schedule	Count
1		
SAN03	[PS unit comprising EB03101] Concept Cube 40cm handrim washbasin, 1 taphole with overflow, 800x315(A) Consign single-lever basin-mixer with pop-up waste, E013101) Wall-fung set, 880x60(A) Trap 1 1/4" metal bottle, 75mm seal, outlet screwed 1 1/4" BSP male with compression nut and plug.	1
SAN11	[PS unit comprising EB47501] Concept wall hung toilet bowl with Aquabide technology, E772501) Concept toilet seat and cover, slim with quick release, slow close, Gelbent Sigma 01 WC Actuator, S202401) Conceals 2 1/4" fire control, dual flush valve, top inlet, internal overflow and alternative height plastic flushhands, E006001) Support frame with bolts for wall mounted toilet bowls	1


00-112 WC - Component Schedule		
ADB Code	Equipment Schedule	Count
1		
MIR002	MIRROR, Full height 1500x1300W	1
2		
DIS013	DISPENSER, paper towel, wall mounted	1
DIS015	DISPENSER, toilet paper, dispense individual sheets, wall mounted	1
DIS024	DISPENSER, soap, wall mounted	1
DRY001	Hand dryer (electric - proximity sensor) - User tested	1
3		
BN020	BN, disposal, seated, foot operated, normal 400x150W 4800	1
HOL003	HOLDER, sack, 75 ltrs, Black Lid, Foot Operated, Fixed body, silent closing	1

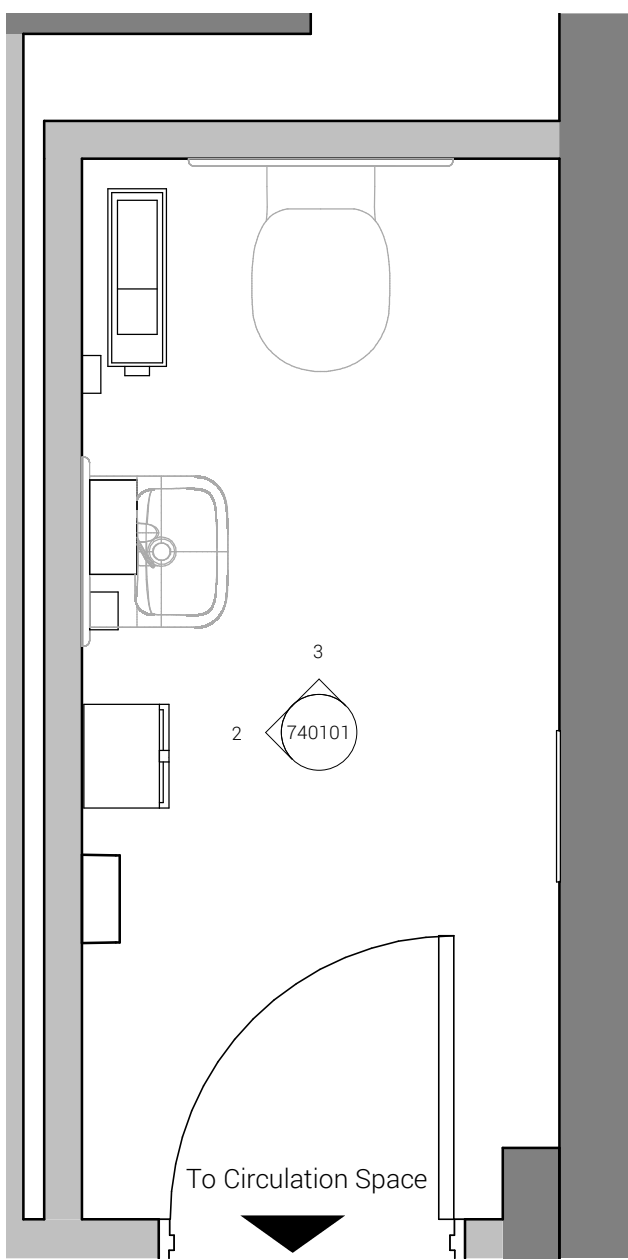


WC 2 - GA Plan
1 : 20

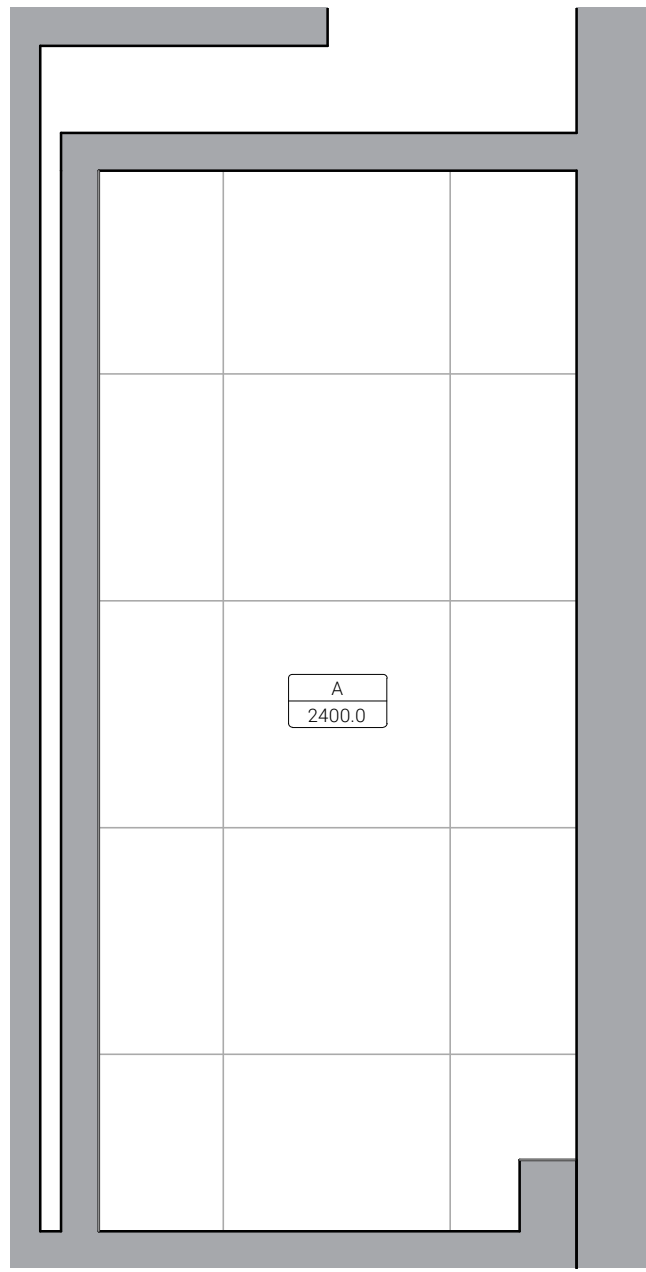


WC 2 - Ceiling Plan
1 : 20

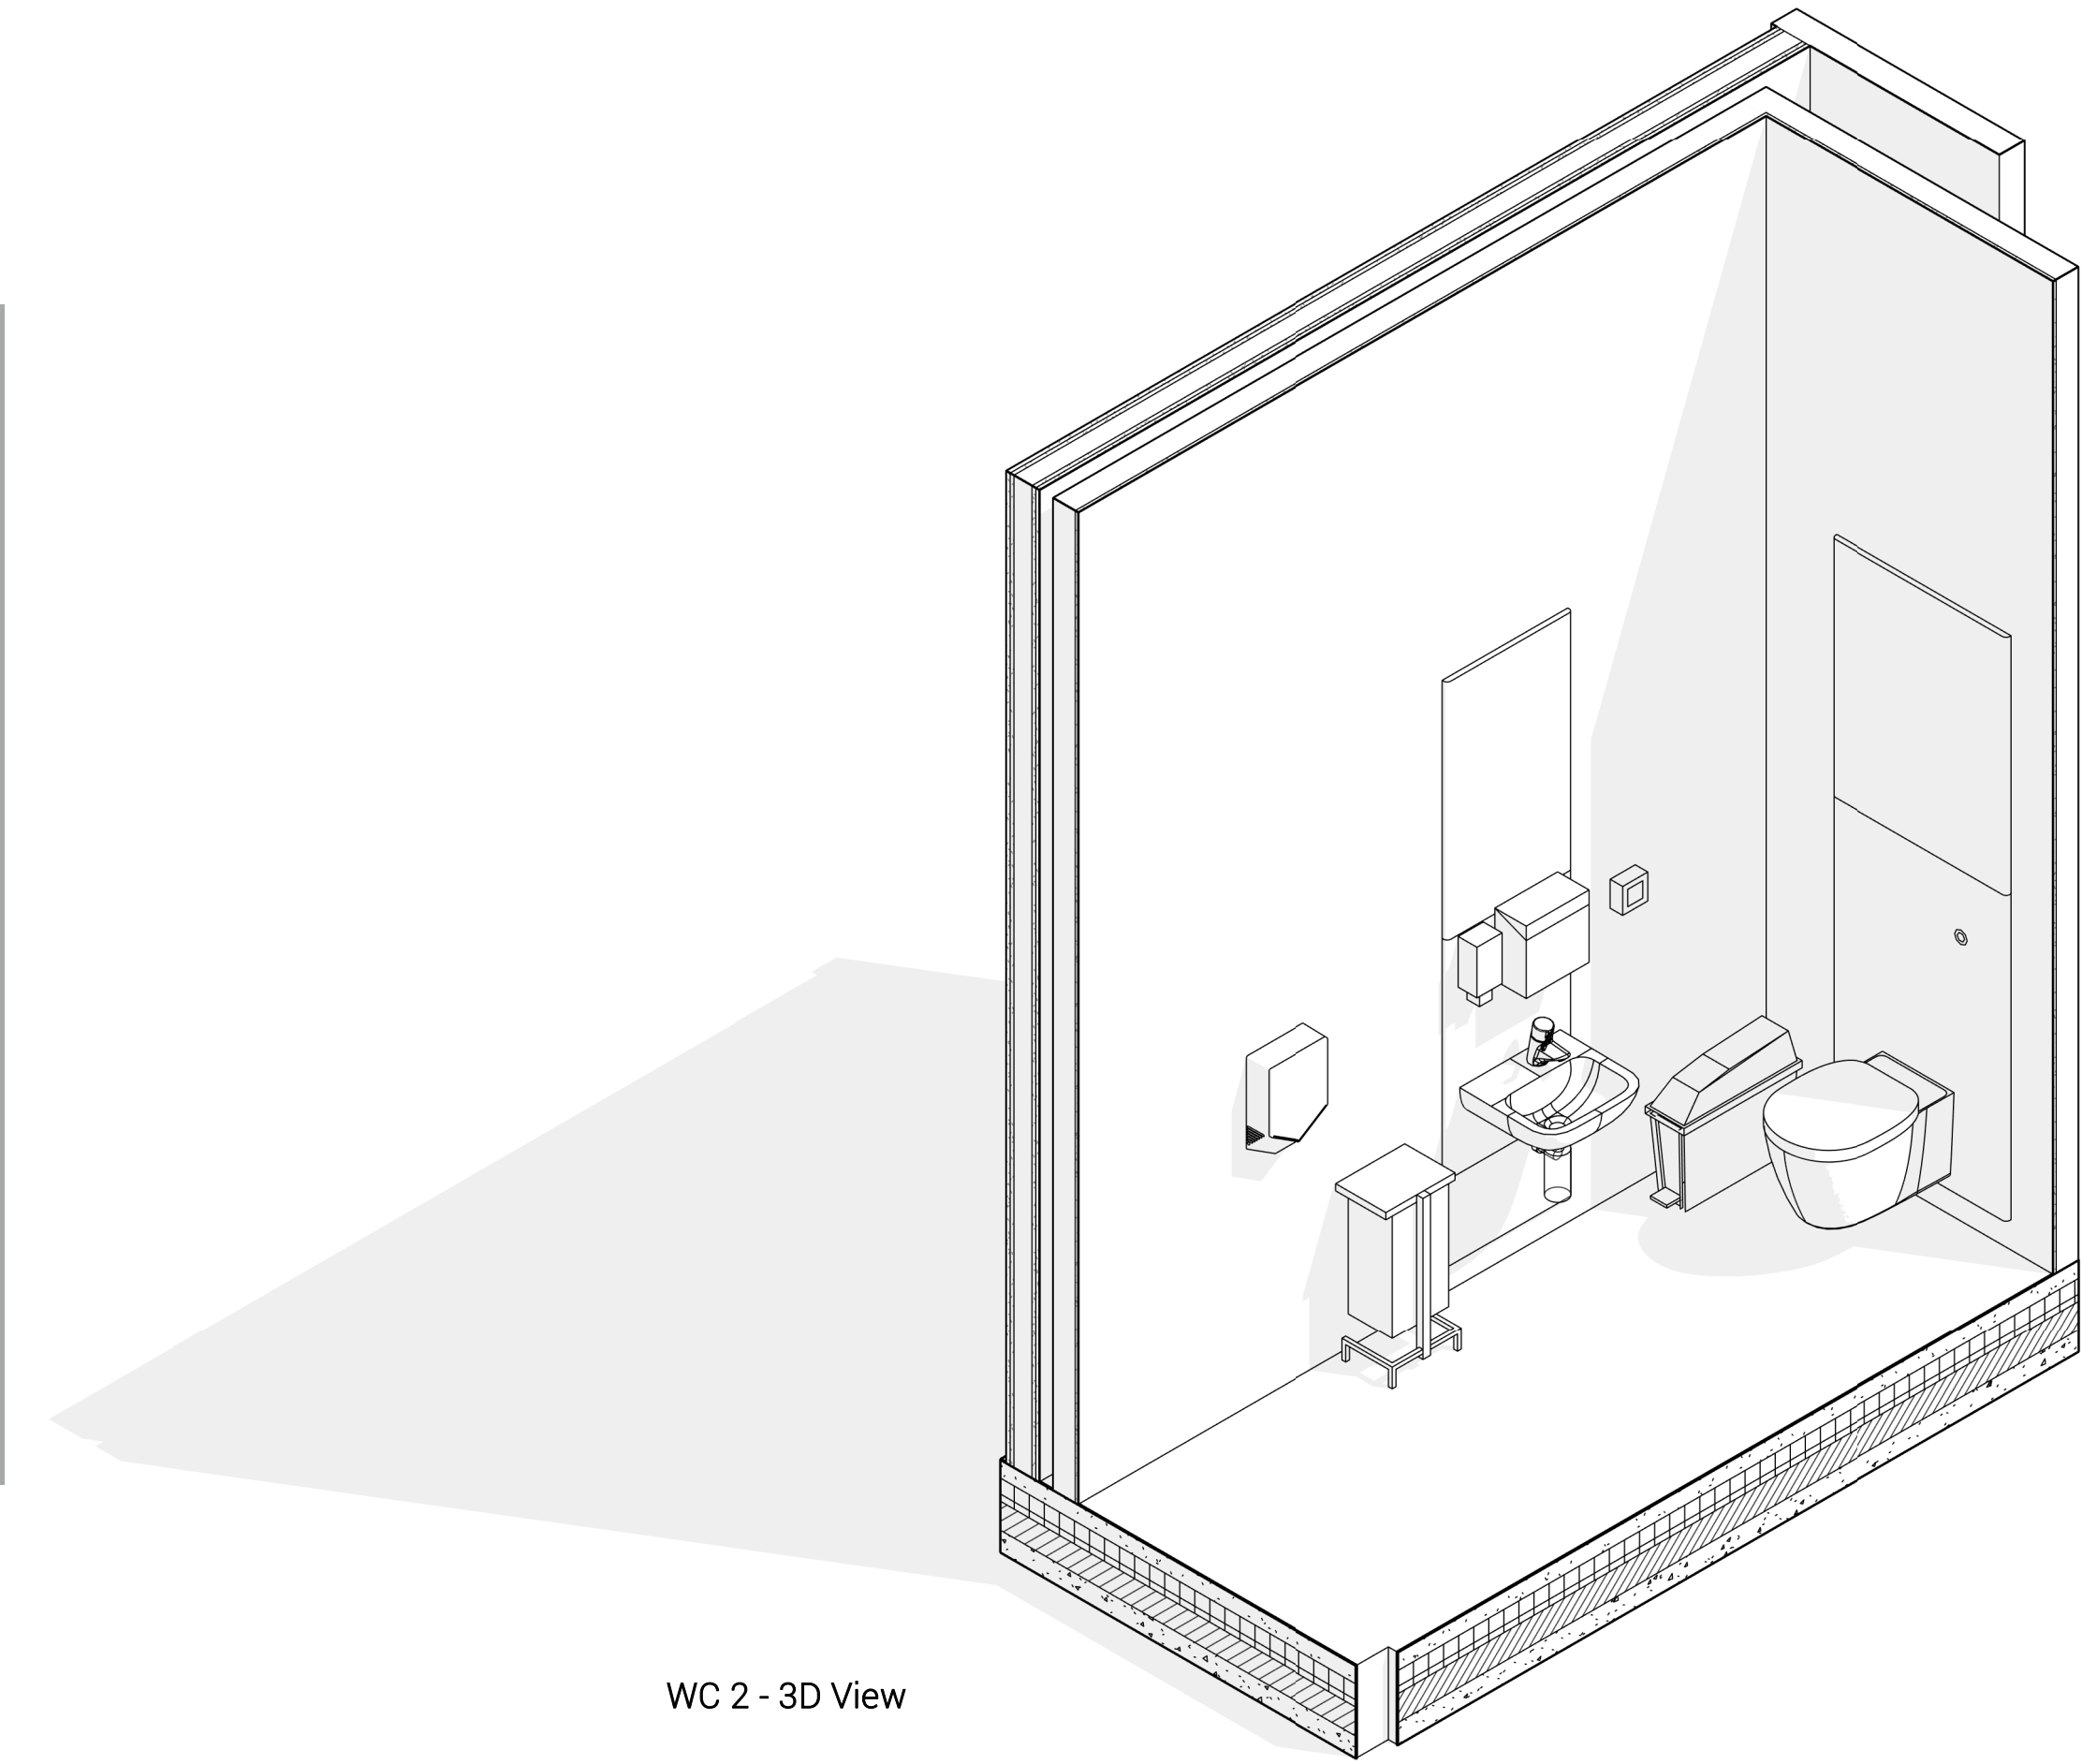


WC 2 - 3D View

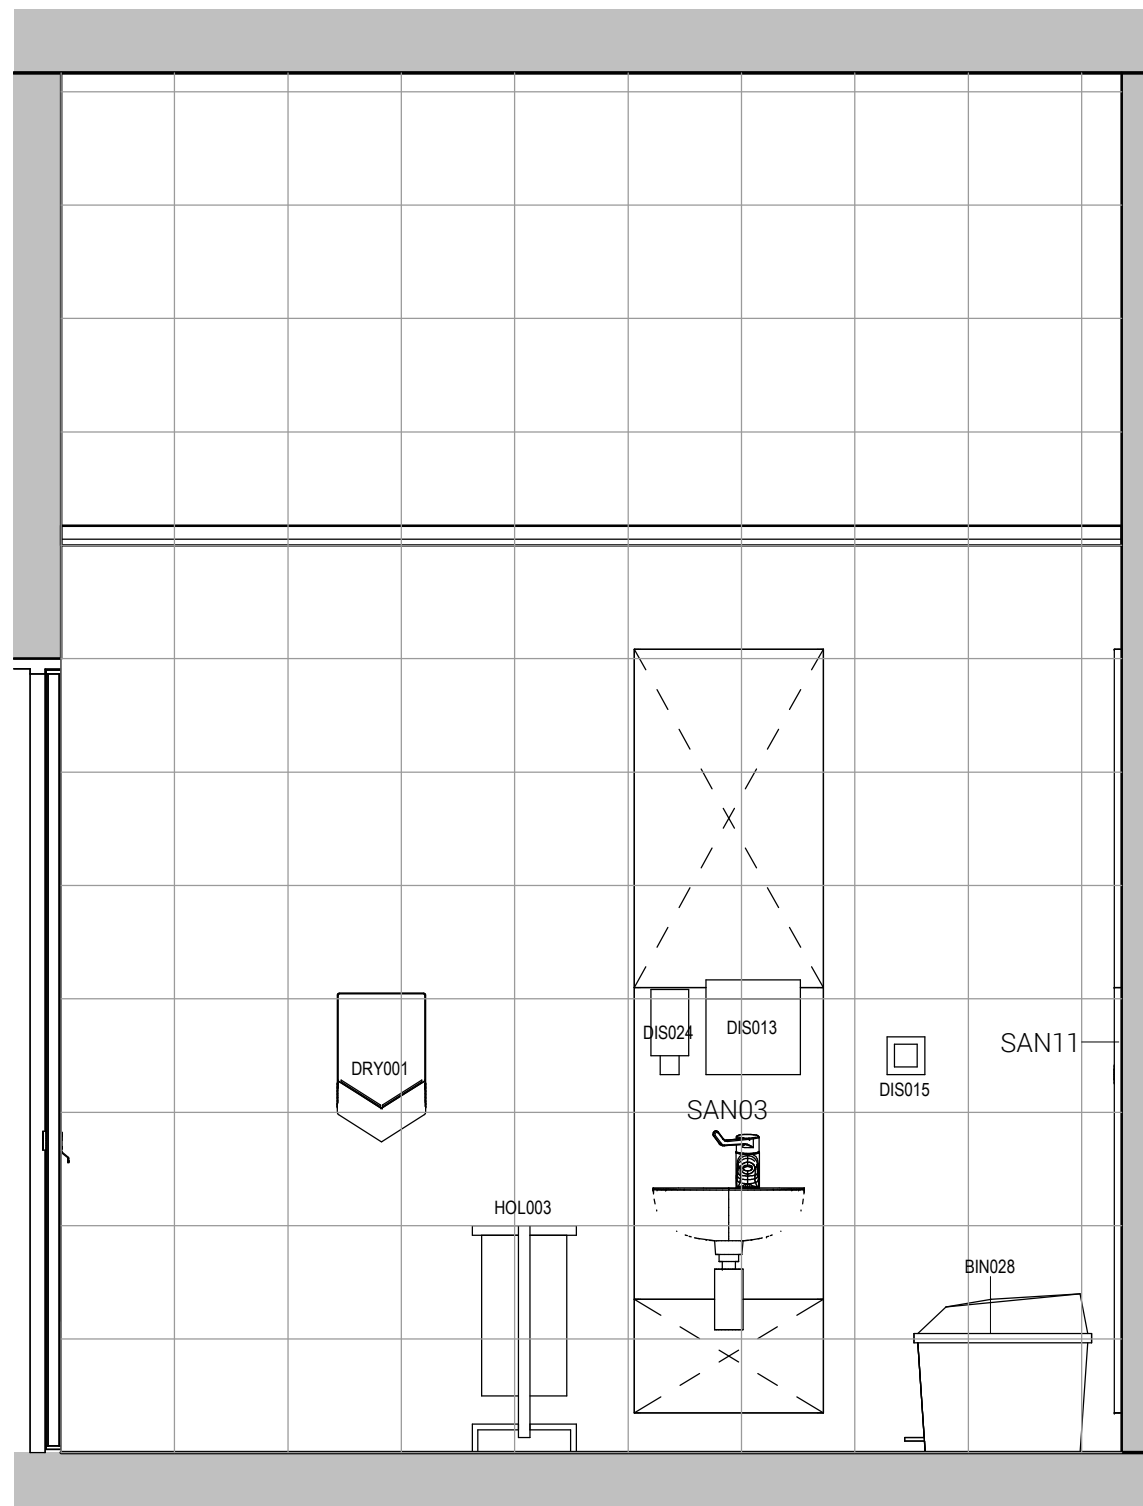


WC 2 - Elevation 1
1 : 20

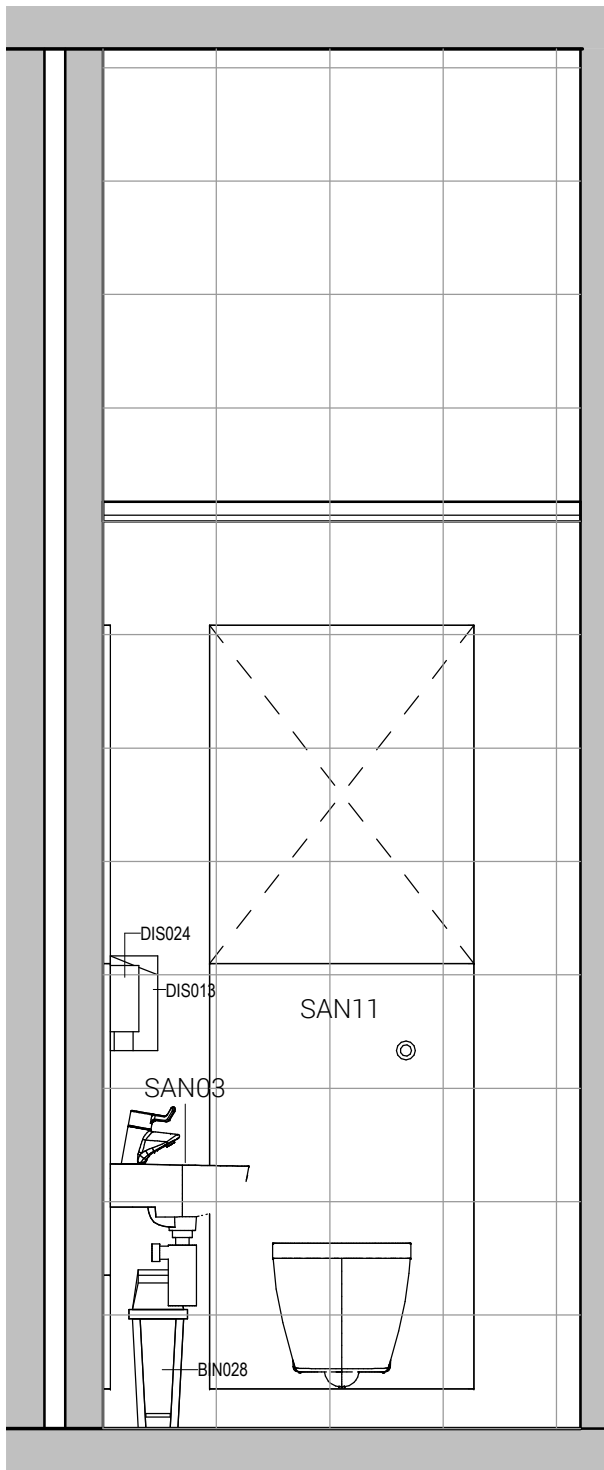

WC 2 - Elevation 2
1 : 20

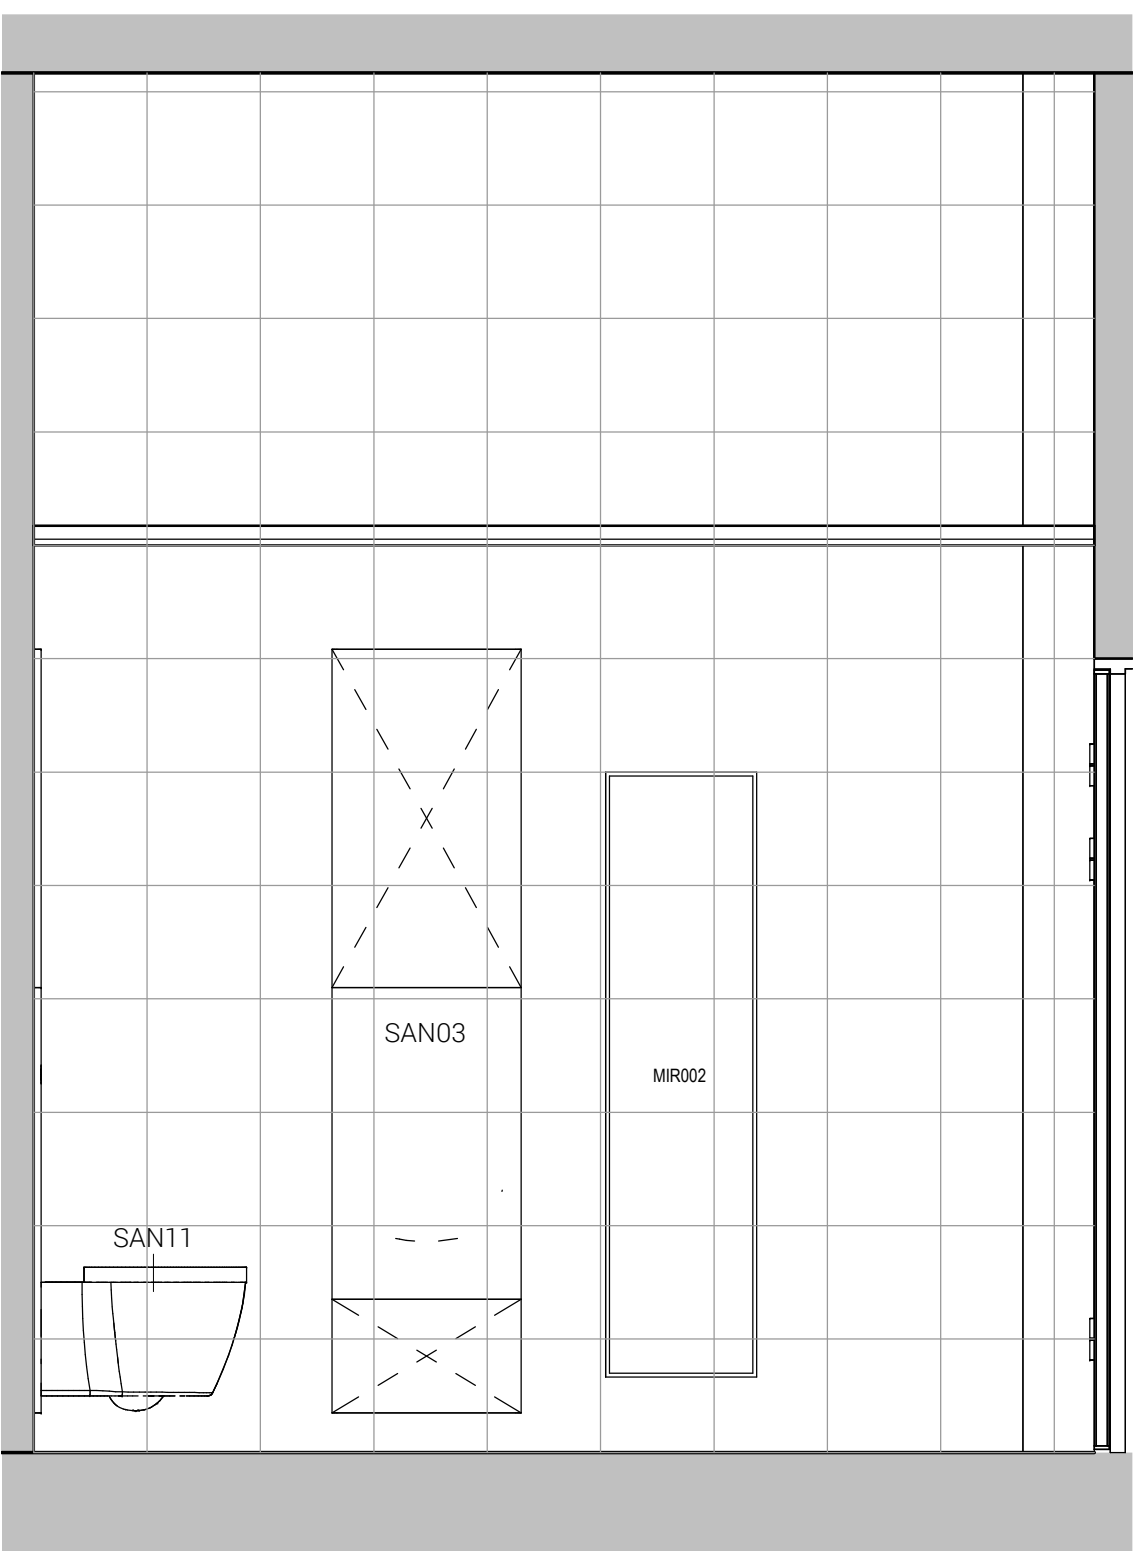

WC 2 - Elevation 3
1 : 20

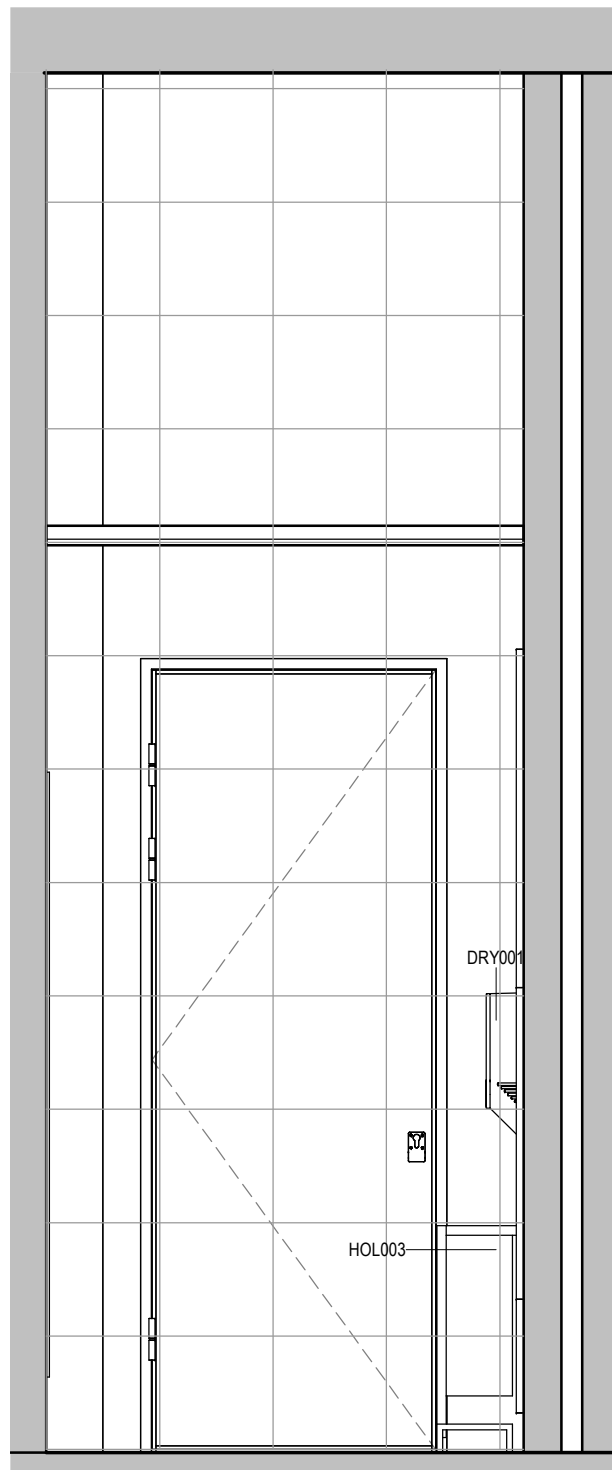

WC 2 - Elevation 4
1 : 20

GENERAL NOTES:

DAY Architectural Ltd accepts no responsibility for any costs, losses or claims whatsoever arising from these drawings, specifications and related documents unless there is full compliance with the Client or any third-party use of the following:
1. All boundaries, dimensions and levels are to be checked on site before construction and any discrepancies reported to the Architect / Designer.
2. Partial Service: Any discrepancies with site or other information is to be advised to the Architect / Designer and direction and / or approval is to be sought before the implementation of the detail.
3. Block and site plans are reproduced under license from the Ordnance Survey.
4. Do not scale the drawing.
5. For the purposes of coordination, all relevant parties must check this information prior to implementation and report any discrepancies to the Architect / Designer.

CLIENT

Manchester University NHS FT

DRAWING

R.00.112 - WC

SCALE

1 : 20 @ A0

FIRST ISSUED

21/07/23

PROJECT

1449-23

CLIENT REF

WUTH

DRAWN BY

OC

CHECKED BY

SM

ORIGIN

DAY

VOLUME

XX

LEVEL

00

TYPE

DR

ROLE

A

NUMBER

77-0012

REVISION

B

SUBMITALITY

S2 - FOR INFORMATION

B

First Issue

02.09.23

CAB

A

S2 - Issued for Review and Comment

16.08.23

AH

REV

DESCRIPTION

DATE

REV BY

Information contained on this drawing is the sole copyright of DAY Architectural Ltd, and is not to be reproduced without their permission.

DAY

DAY Architectural Ltd
Studio 1, Lancaster Buildings
77 Deansgate, Manchester, M2
3PP
T: 0161 634 9700
W: www.day-architectural.com