

Vehicle and pedestrian entrance

Roof to garage

Slate tiled roof

Solar PV panels

Raised timber terrace, balustrade and steps

Brick boundary wall

Stone paving

Brick boundary wall and fence

Timber concrete post boundary fence

Lawned area

Timber concrete post boundary fence

ANDREW WALLACE ARCHITECTS
+ INTERIOR DESIGNERS

The old bakery
Vicker grove, West didsbury
Manchester, M20 1LJ

www.andrewwallacearchitects.co.uk
e: info@awallacearchitects.co.uk

t: 0161 448 0483
f: 0161 445 1635

Job number
249

Drawing number
E.02LD.P001

Title
Existing Site Plan

Scale
1:100 @ A3

Issue for

Date
23.02.23


Rev/Date



Do not scale
this design and drawing
is the copyright of
Andrew Wallace Architects
and Interior Designers and
may not be reproduced
in any form whatsoever
without his prior express
written consent


Everett Road


Existing Site Plan

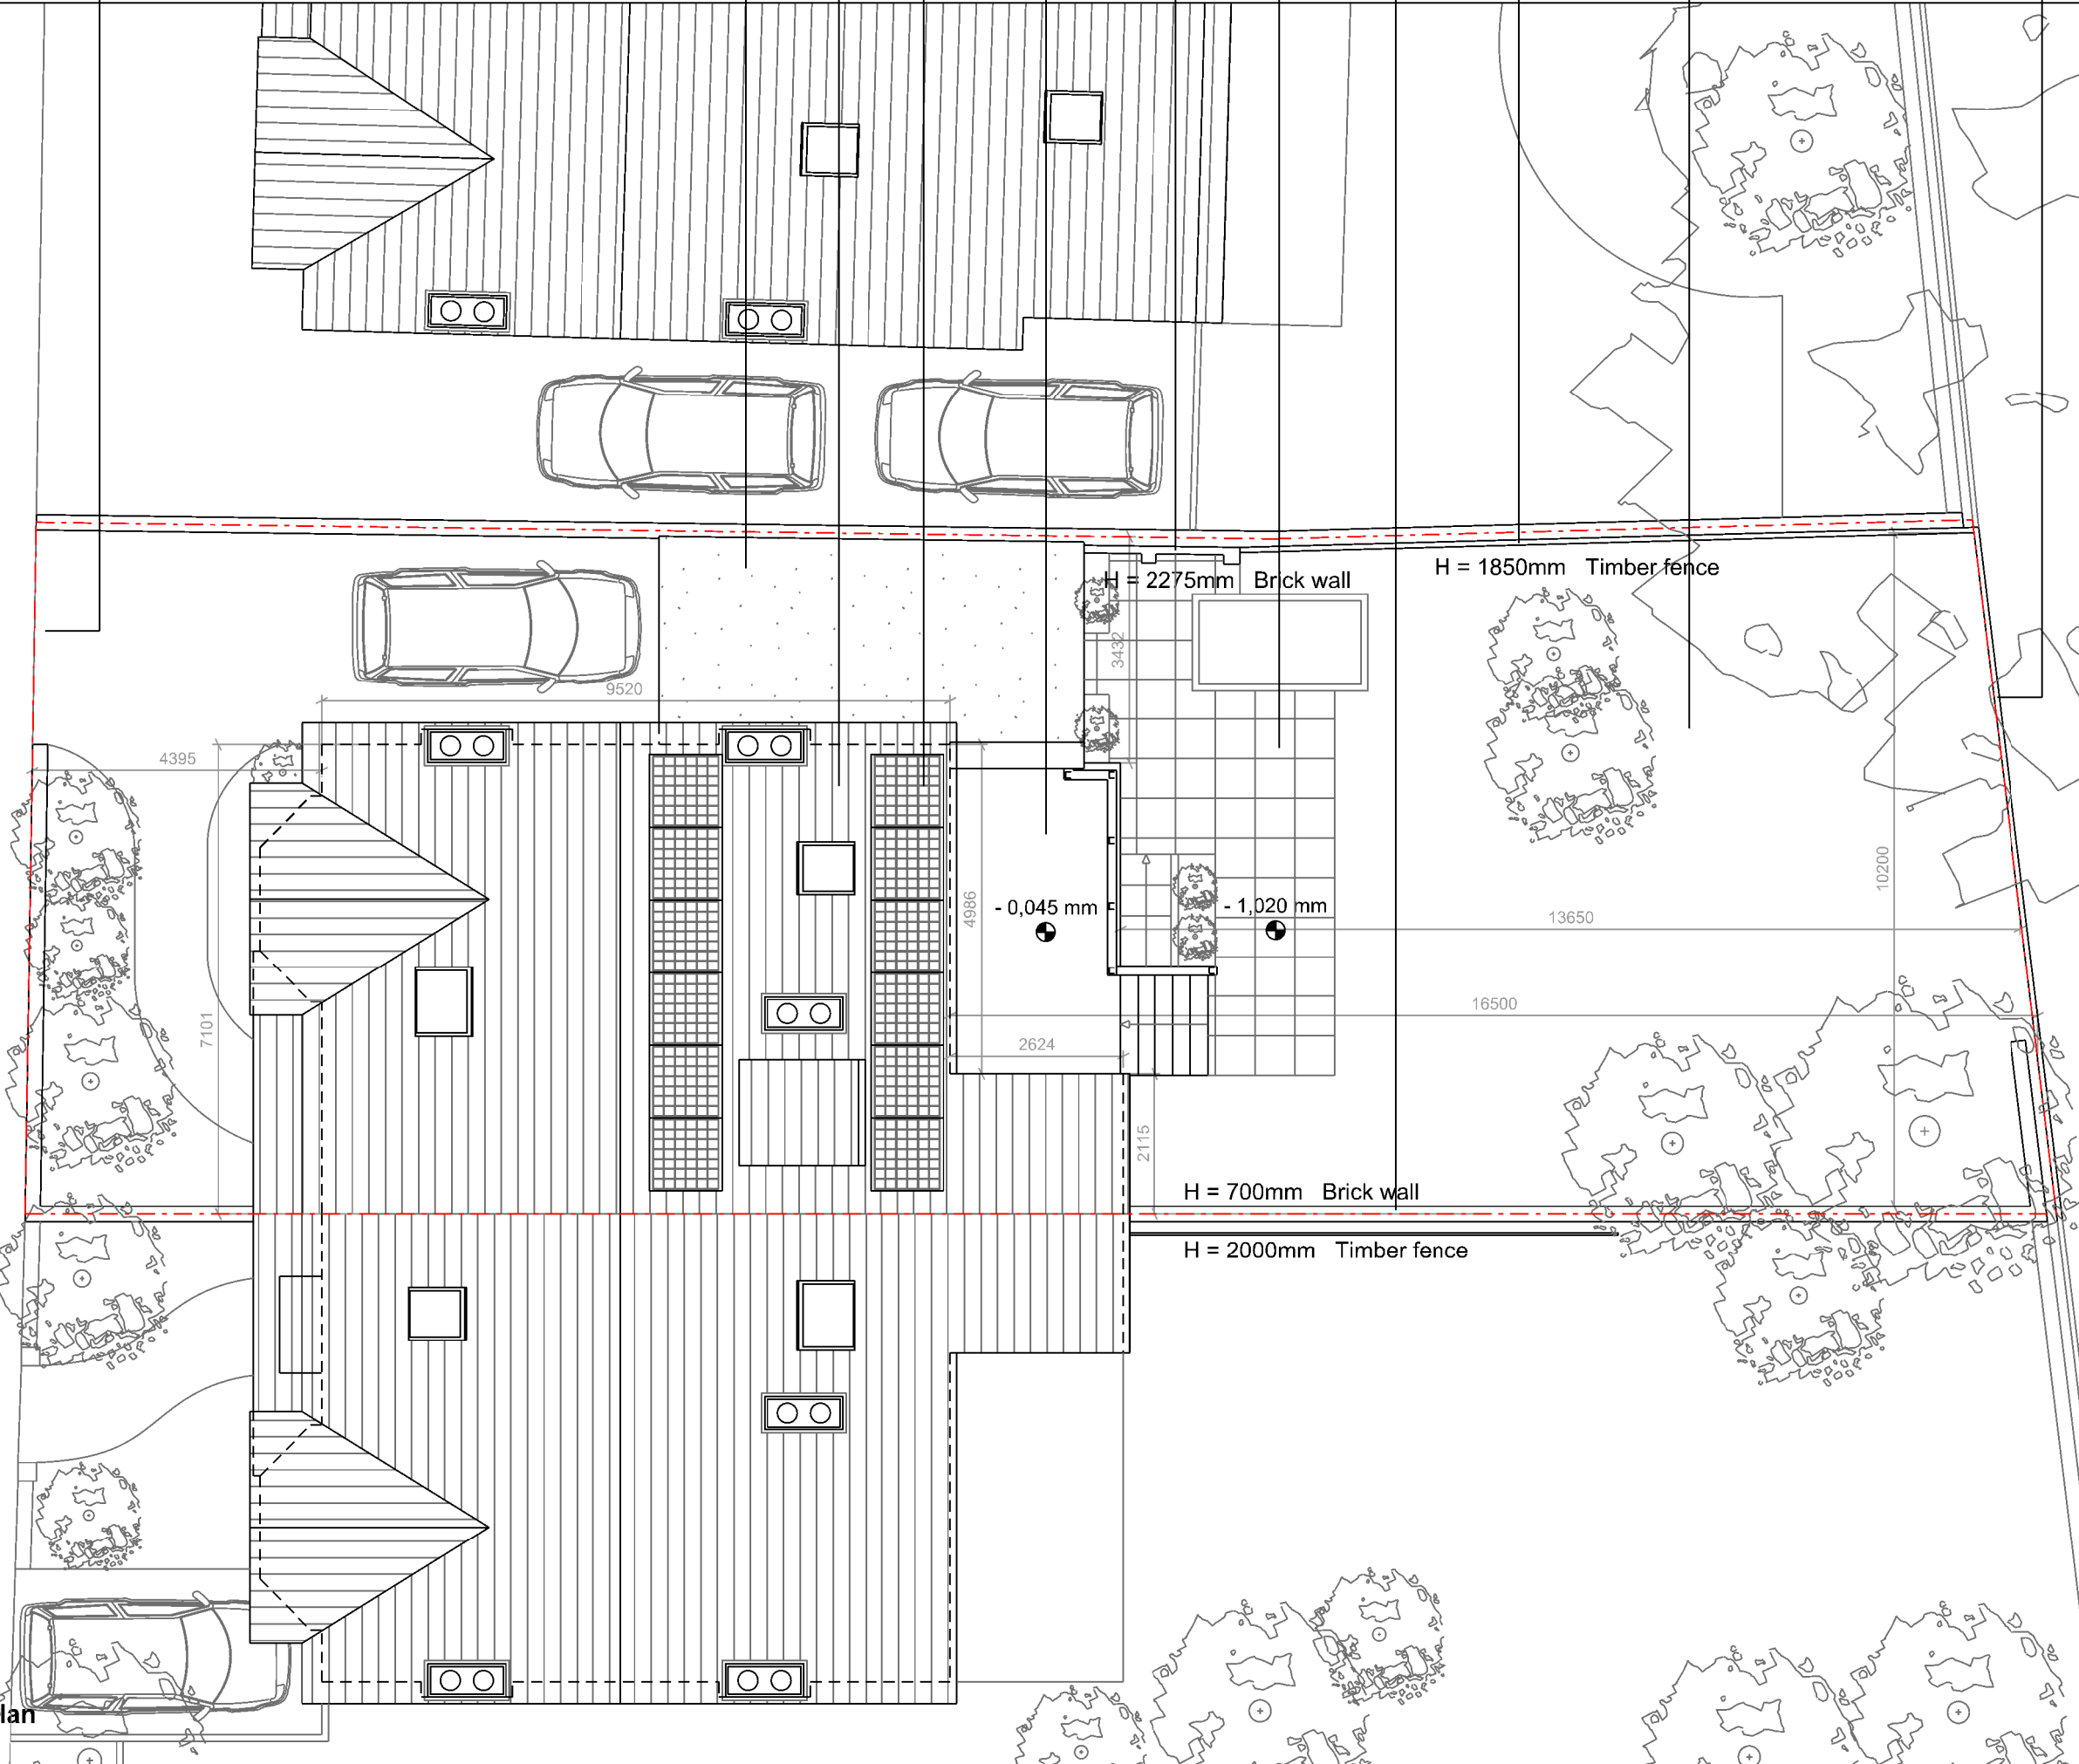




Existing Ground Floor Plan

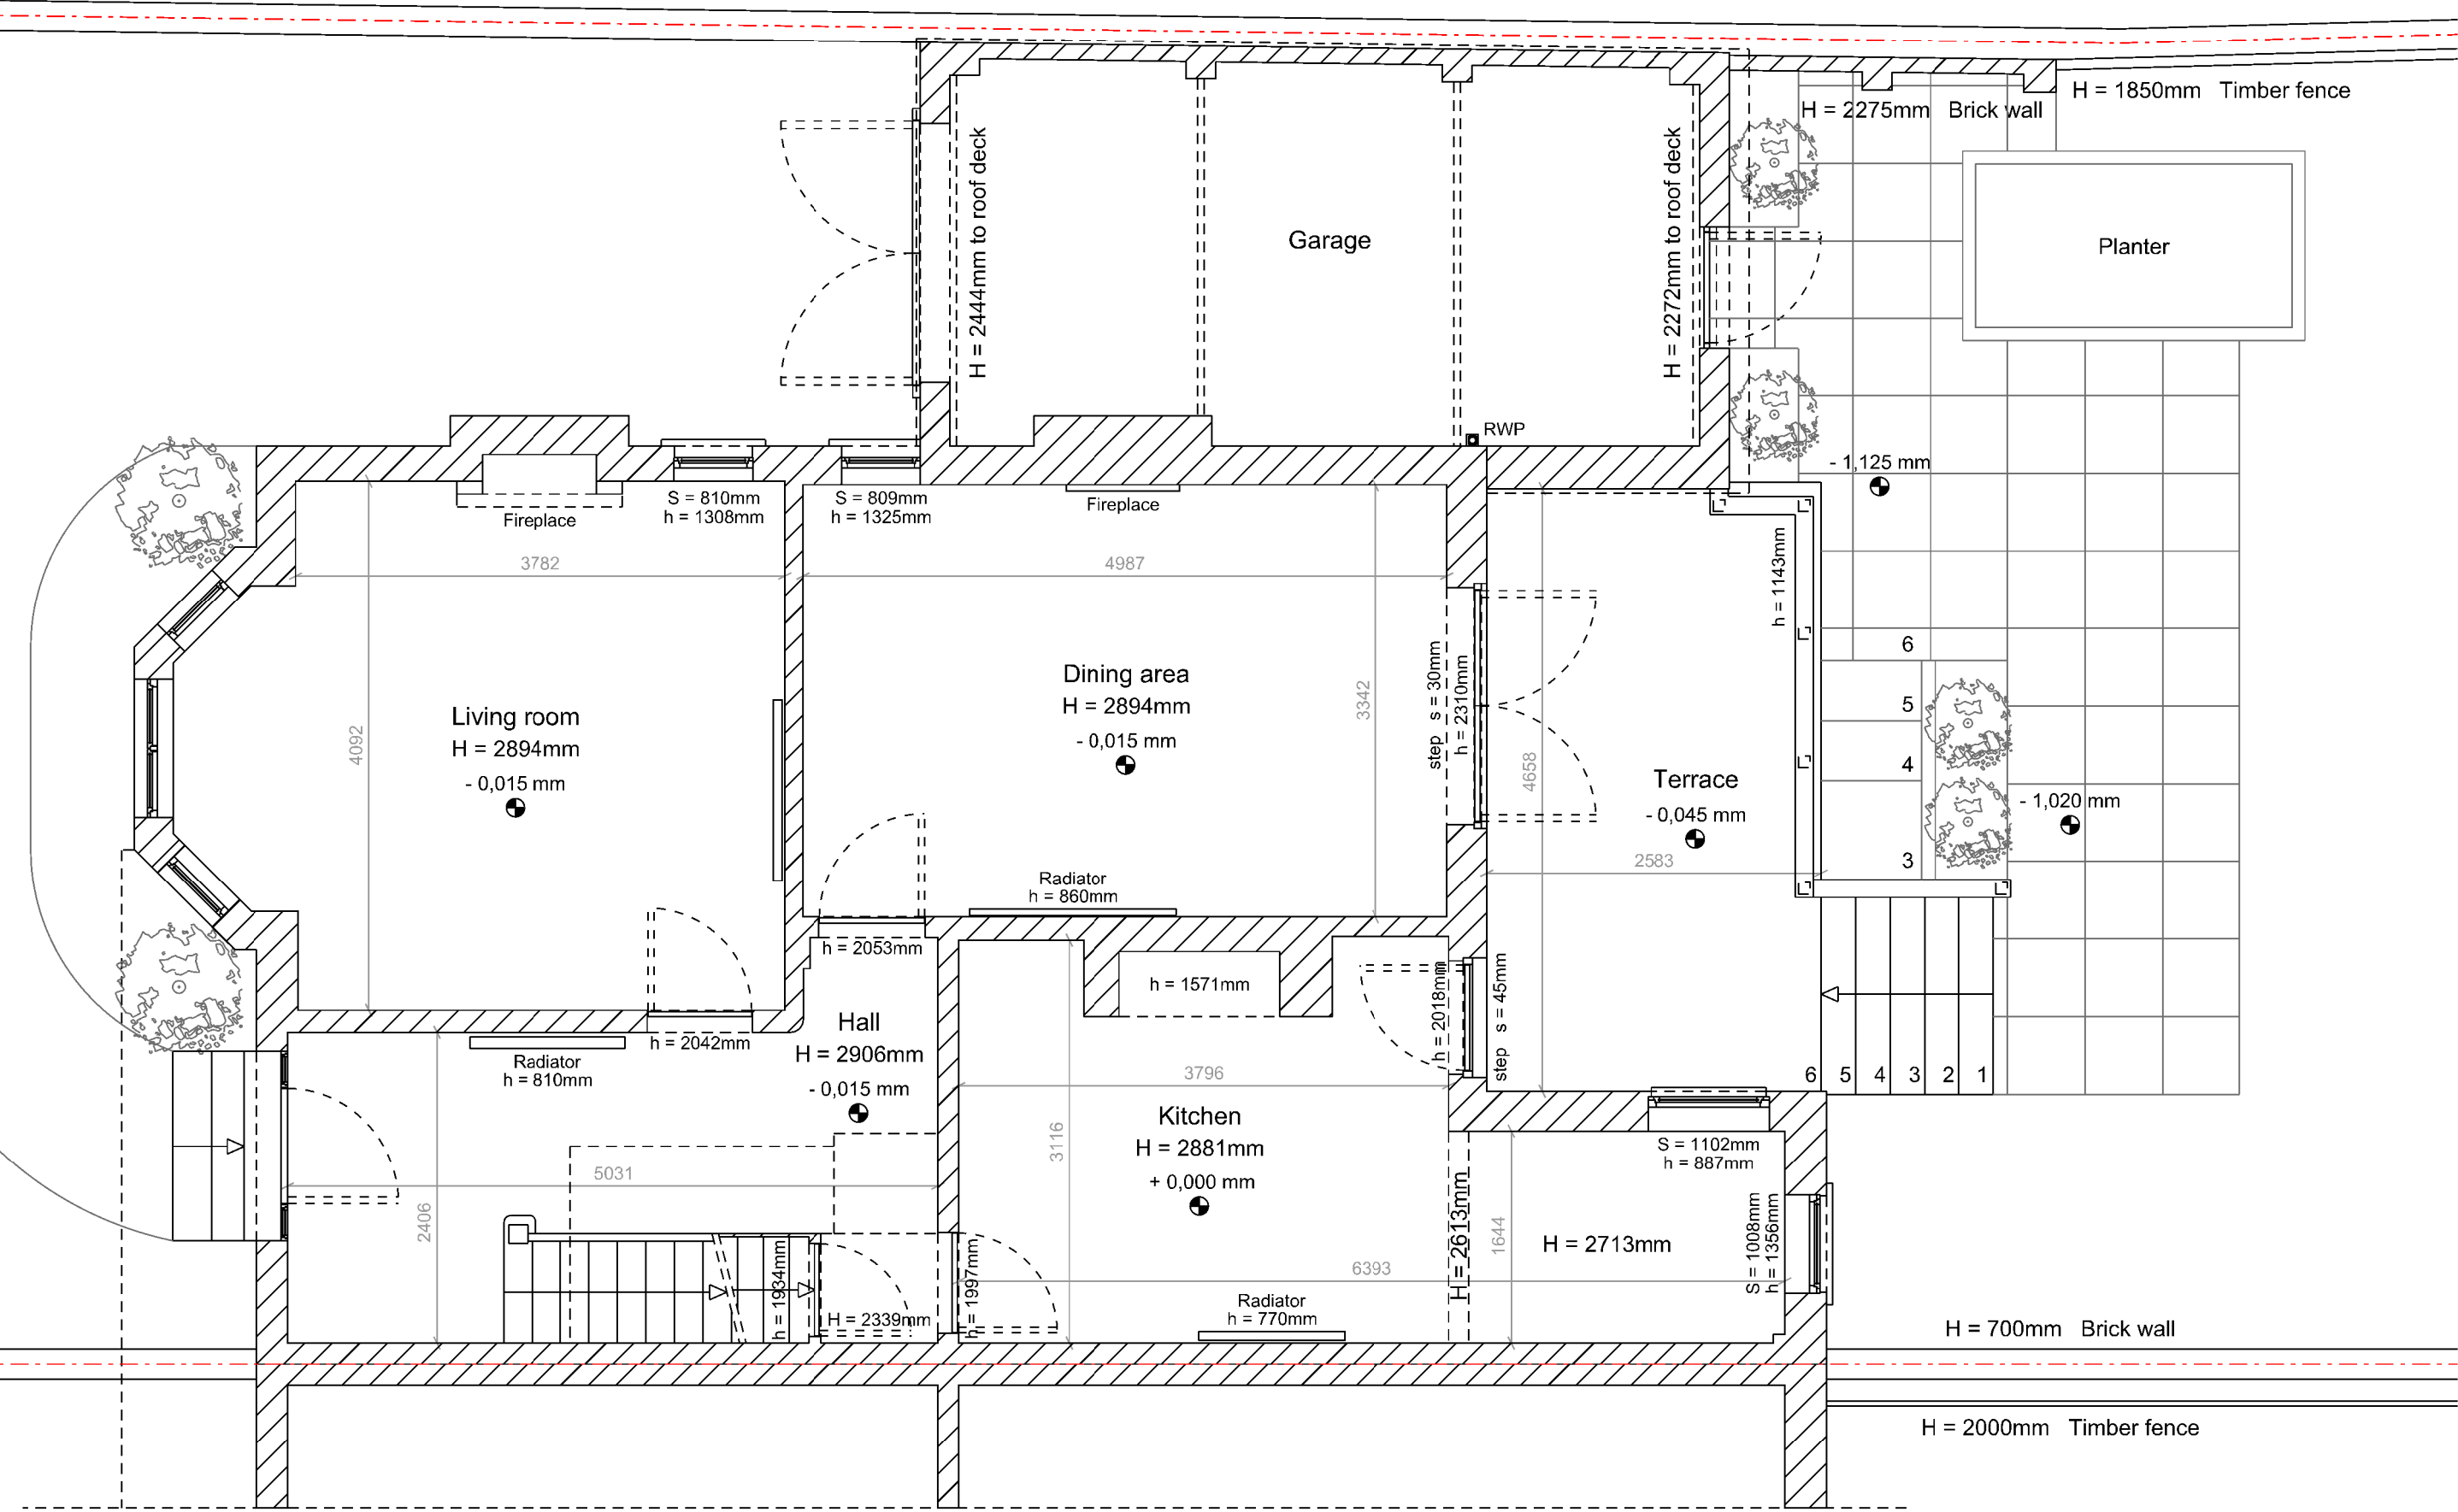

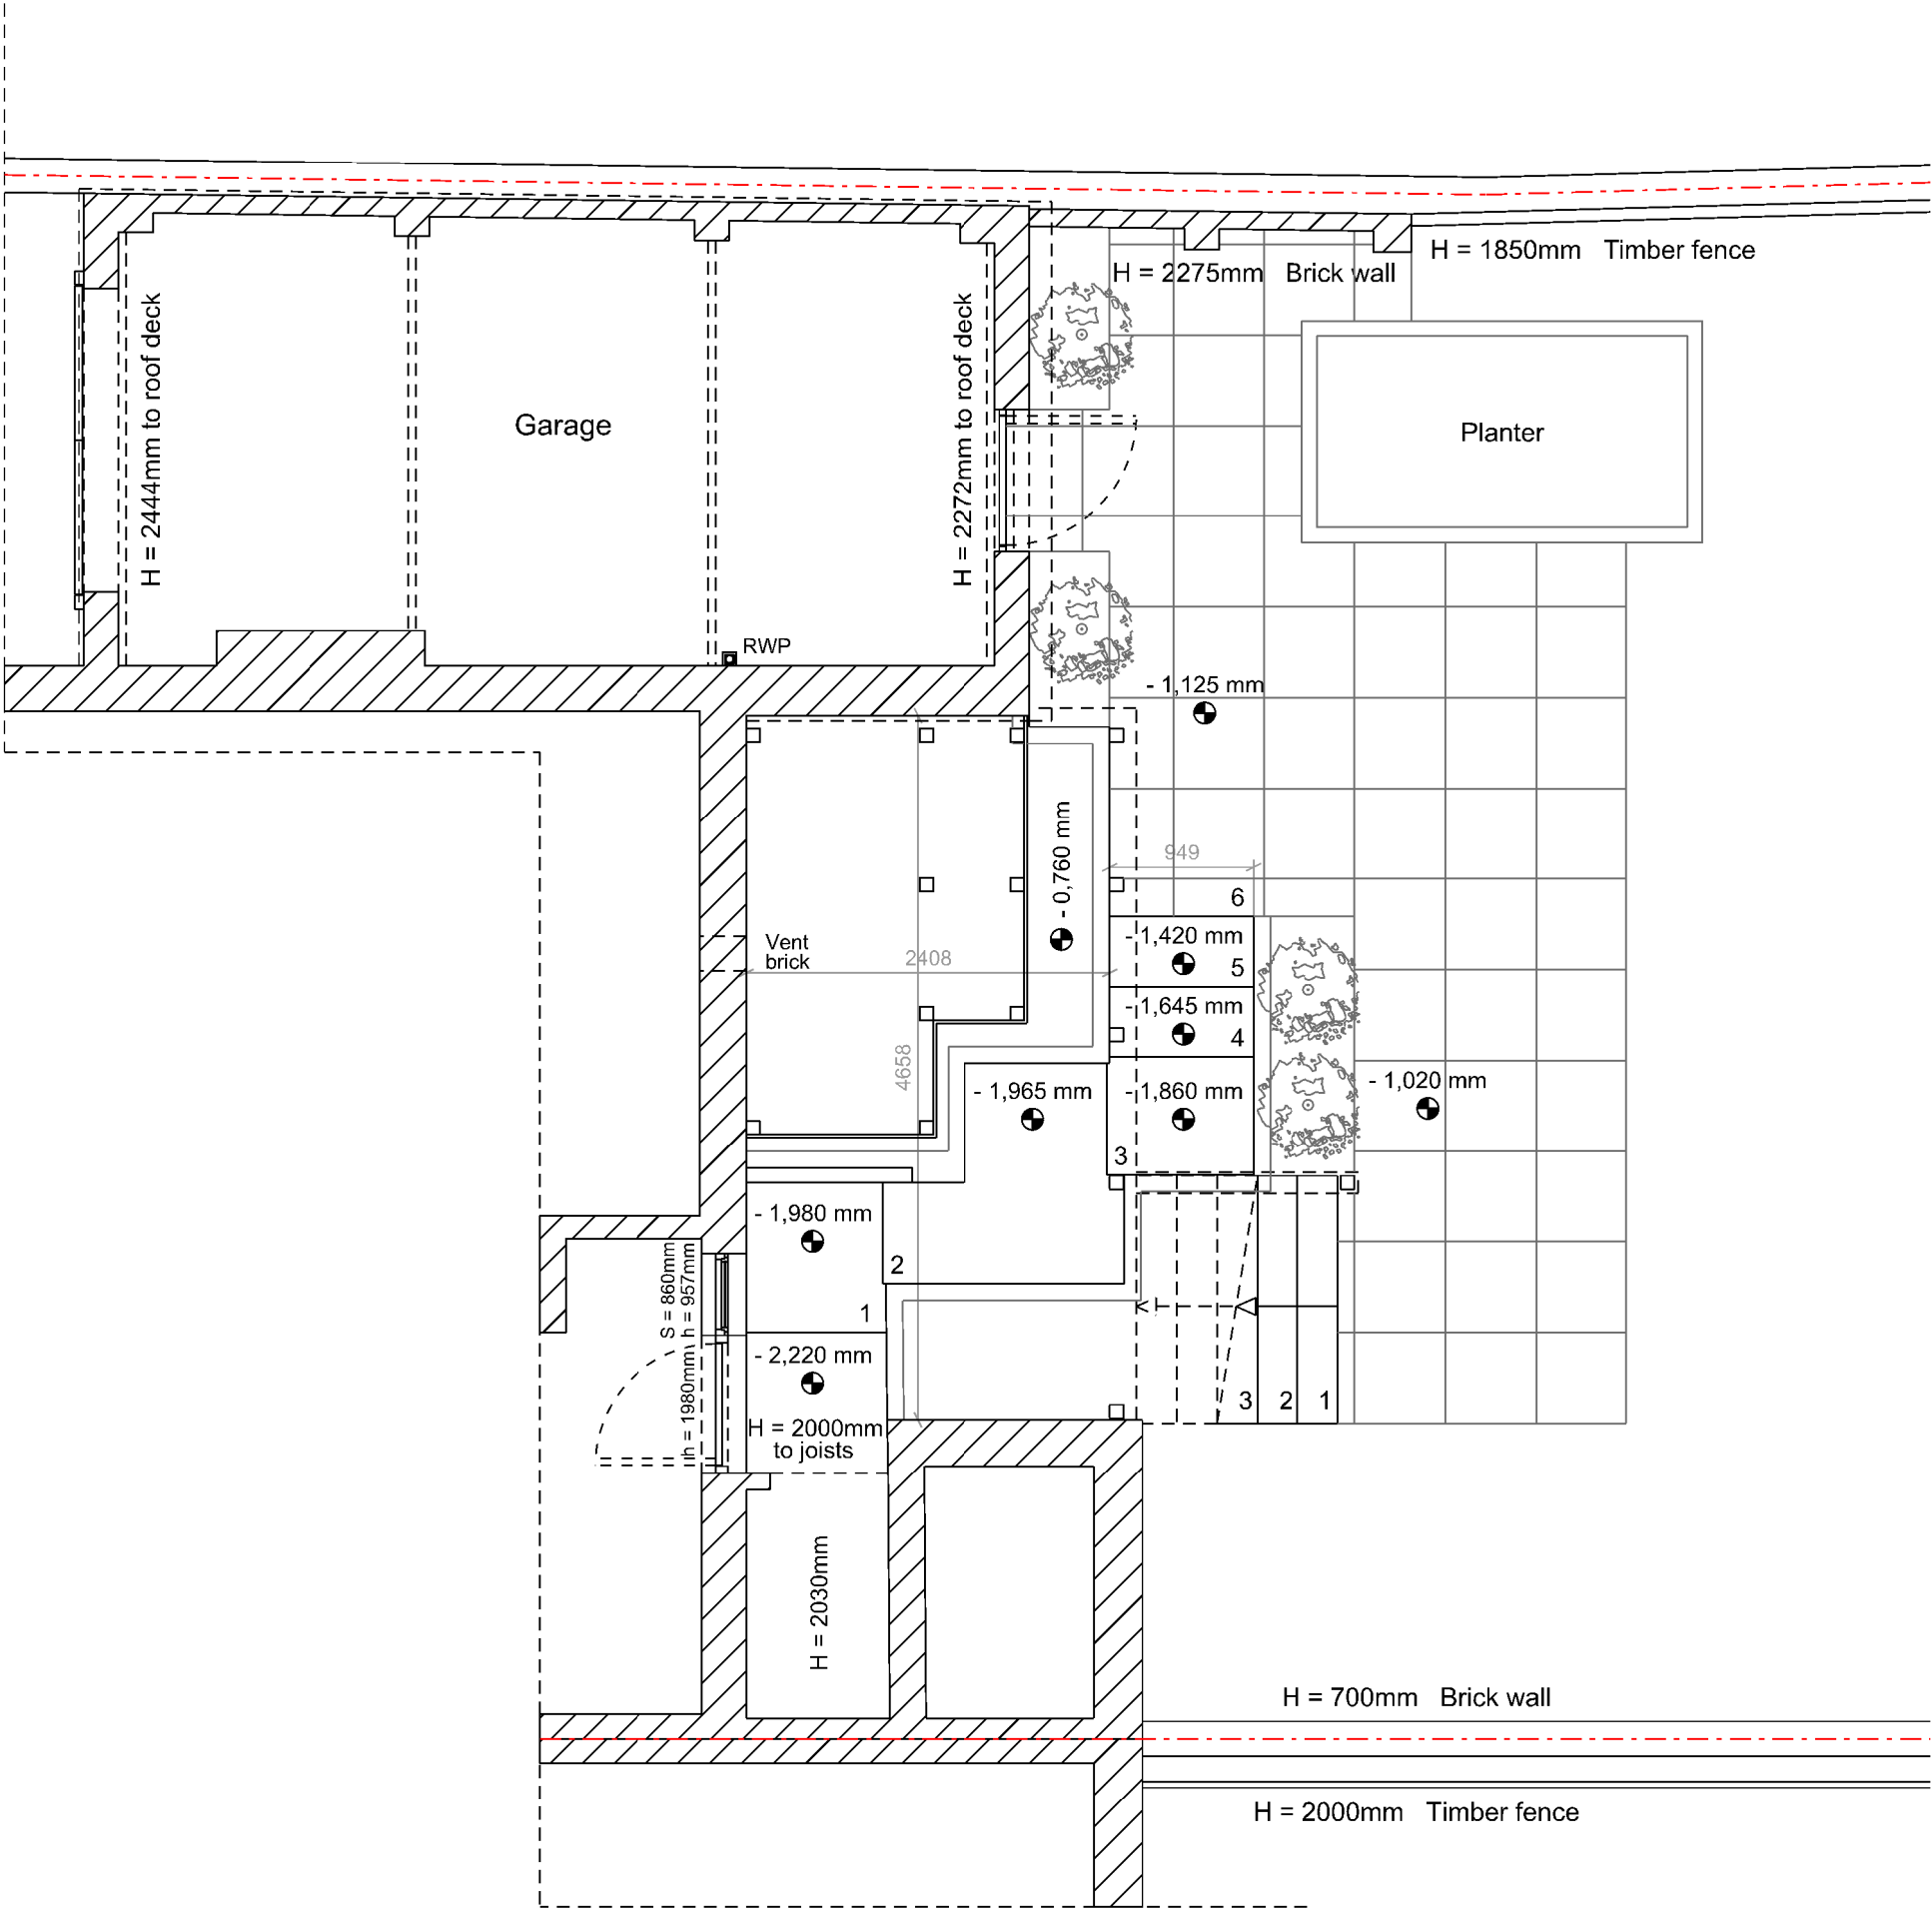

Existing Basement Part Plan

Existing Rear Elevation

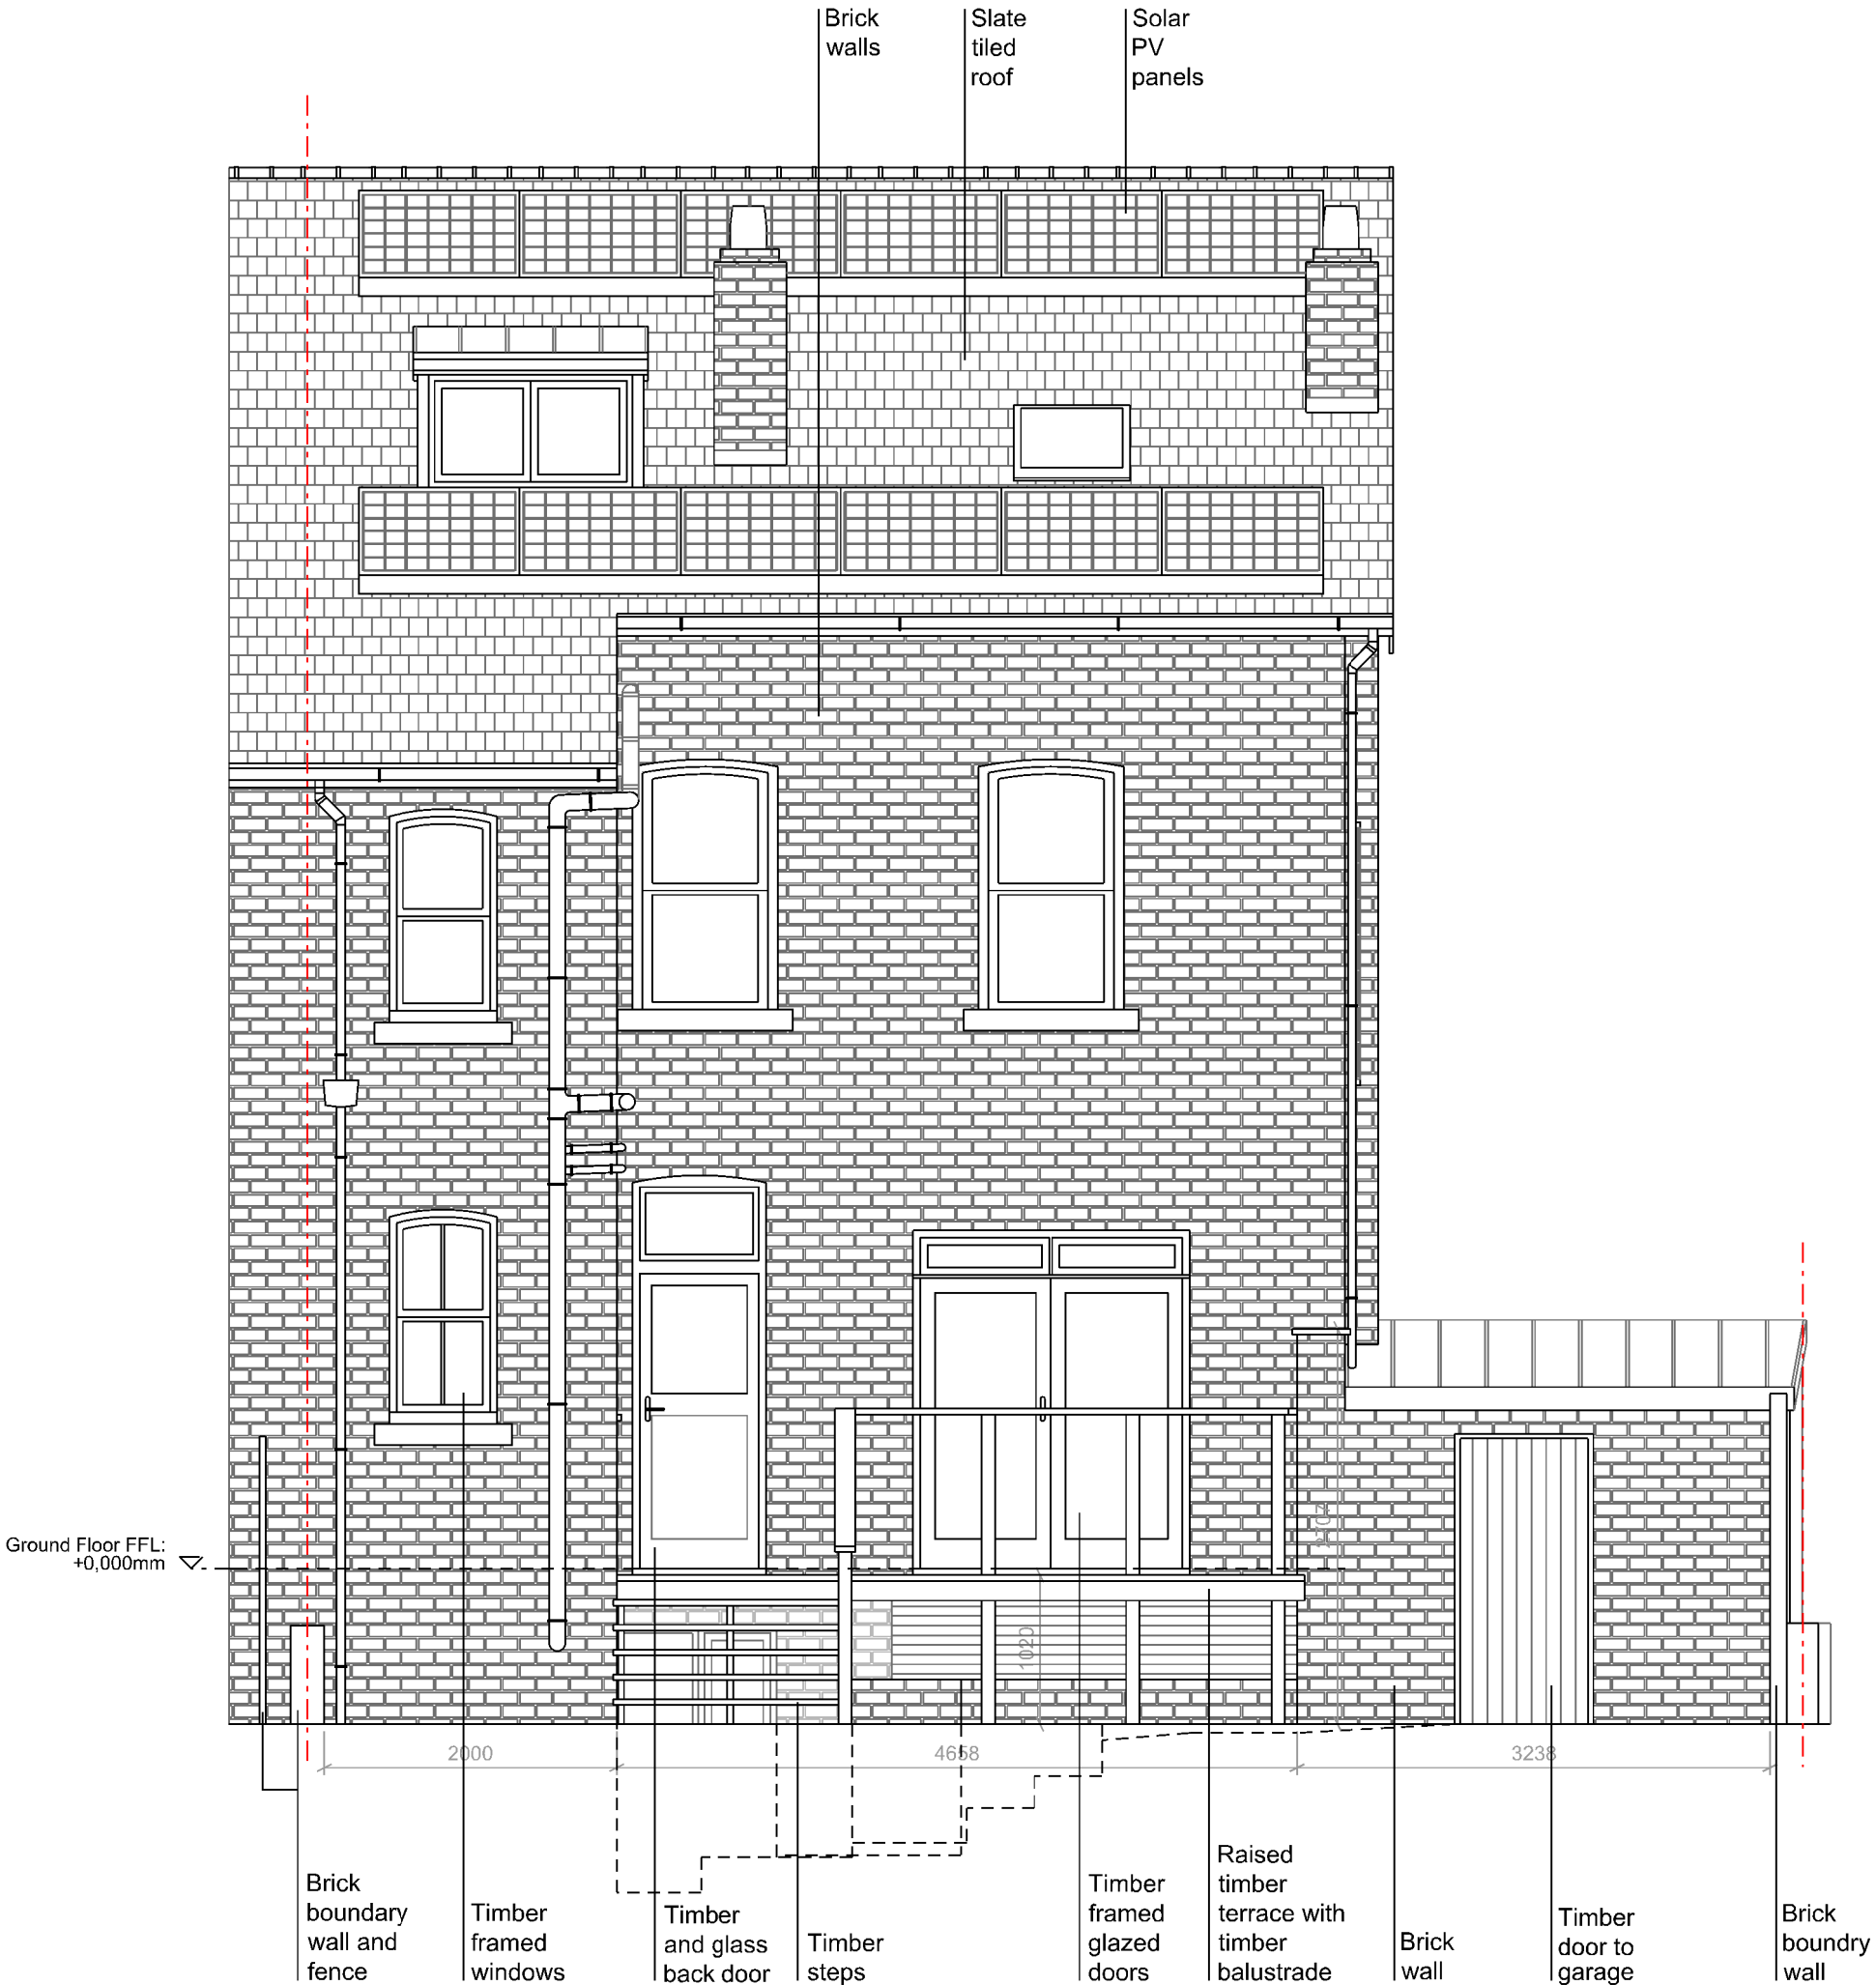



Existing Side Elevation

