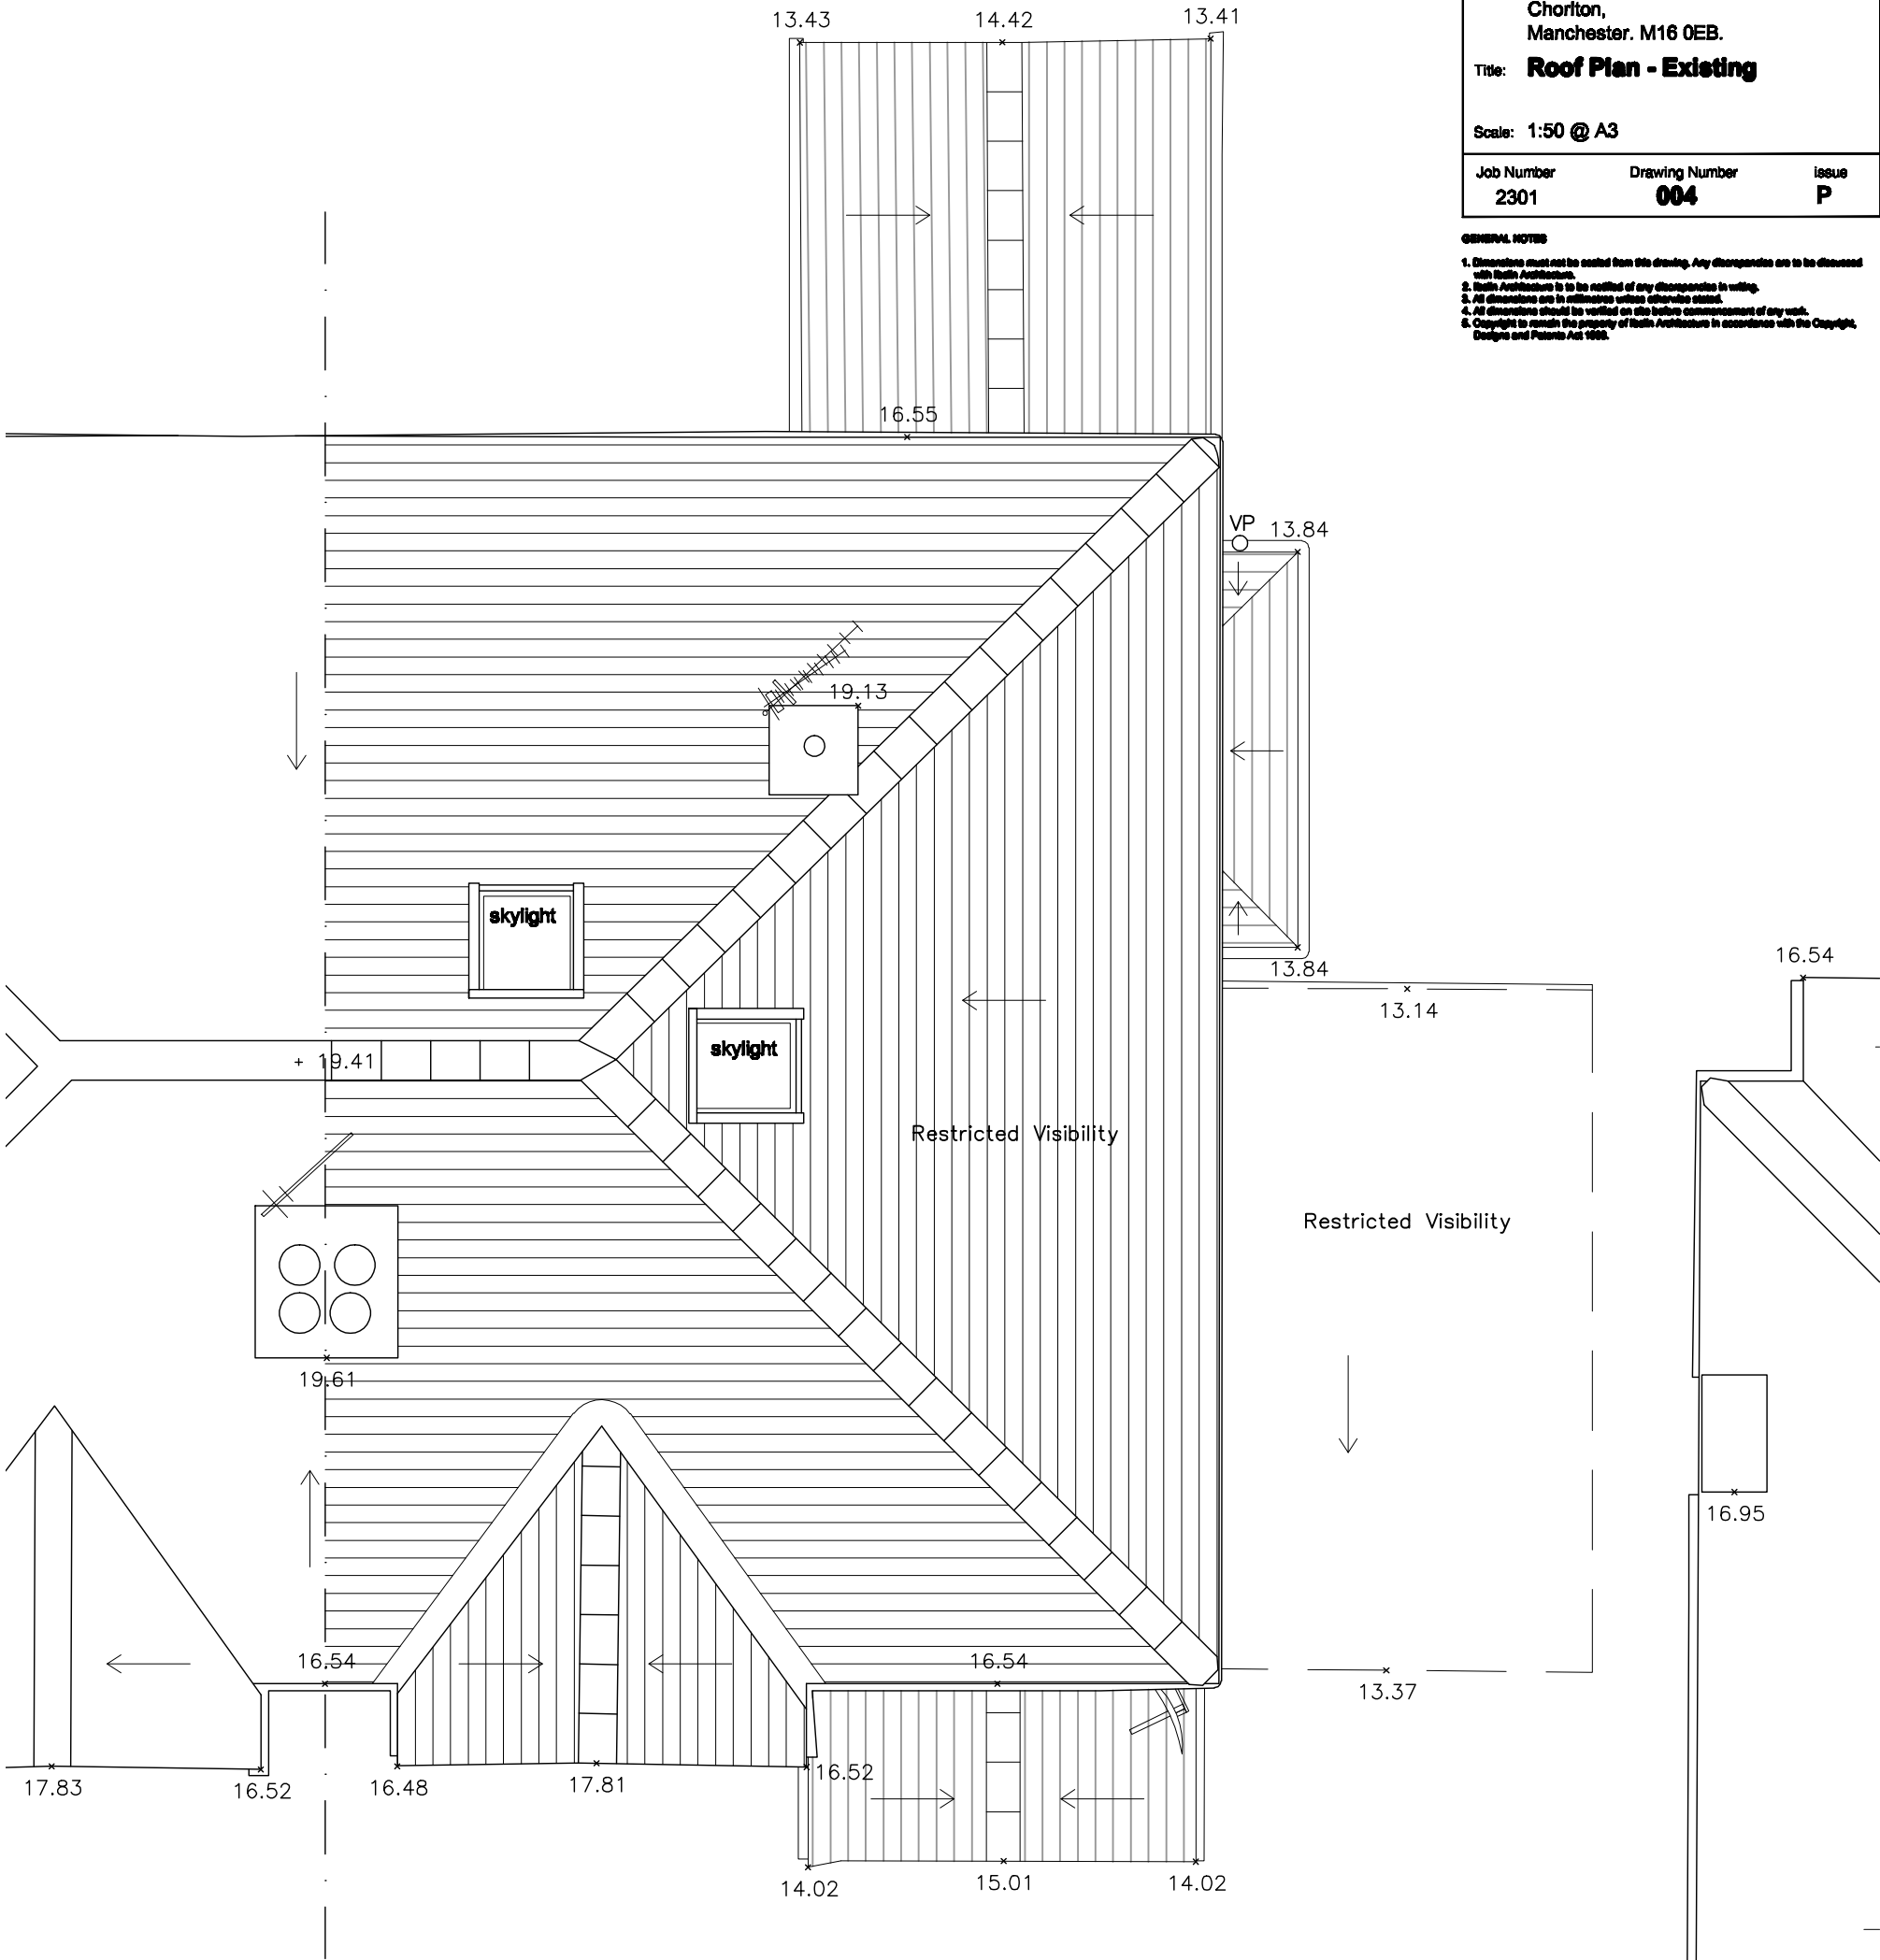


Roof Plan - Existing scale 1:50 @ A3

P				Planning Submission				18.09.2023		BN			
Issue		Description		Date		Drawn		Checked					
DRAWING STATUS													
P-PLANNING				T-TENDER				C-CONSTRUCTION				R-RECORD	
PLANNING													
 Ibelin Architecture													
59 Kensington Road // Chorlton // Manchester // M21 9WU // T: 07768 512 888 // E: info@ibelin.co.uk // W: www.ibelin.co.uk													
Client: Mr. J. & Mrs. A. Jhooty 													
Job: 55 Crimsworth Avenue, Chorlton, Manchester. M16 0EB.													
Title: Roof Plan - Existing													
Scale: 1:50 @ A3													
Job Number				Drawing Number				Issue					
2301				004				P					

- GENERAL NOTES**
1. Dimensions must not be scaled from this drawing. Any discrepancies are to be discussed with Ibelin Architecture.
 2. Ibelin Architecture is to be notified of any discrepancies in writing.
 3. All dimensions are in millimetres unless otherwise stated.
 4. All dimensions should be verified on site before commencement of any work.
 5. Copyright is reserved the property of Ibelin Architecture in accordance with the Copyright, Designs and Patents Act 1988.