
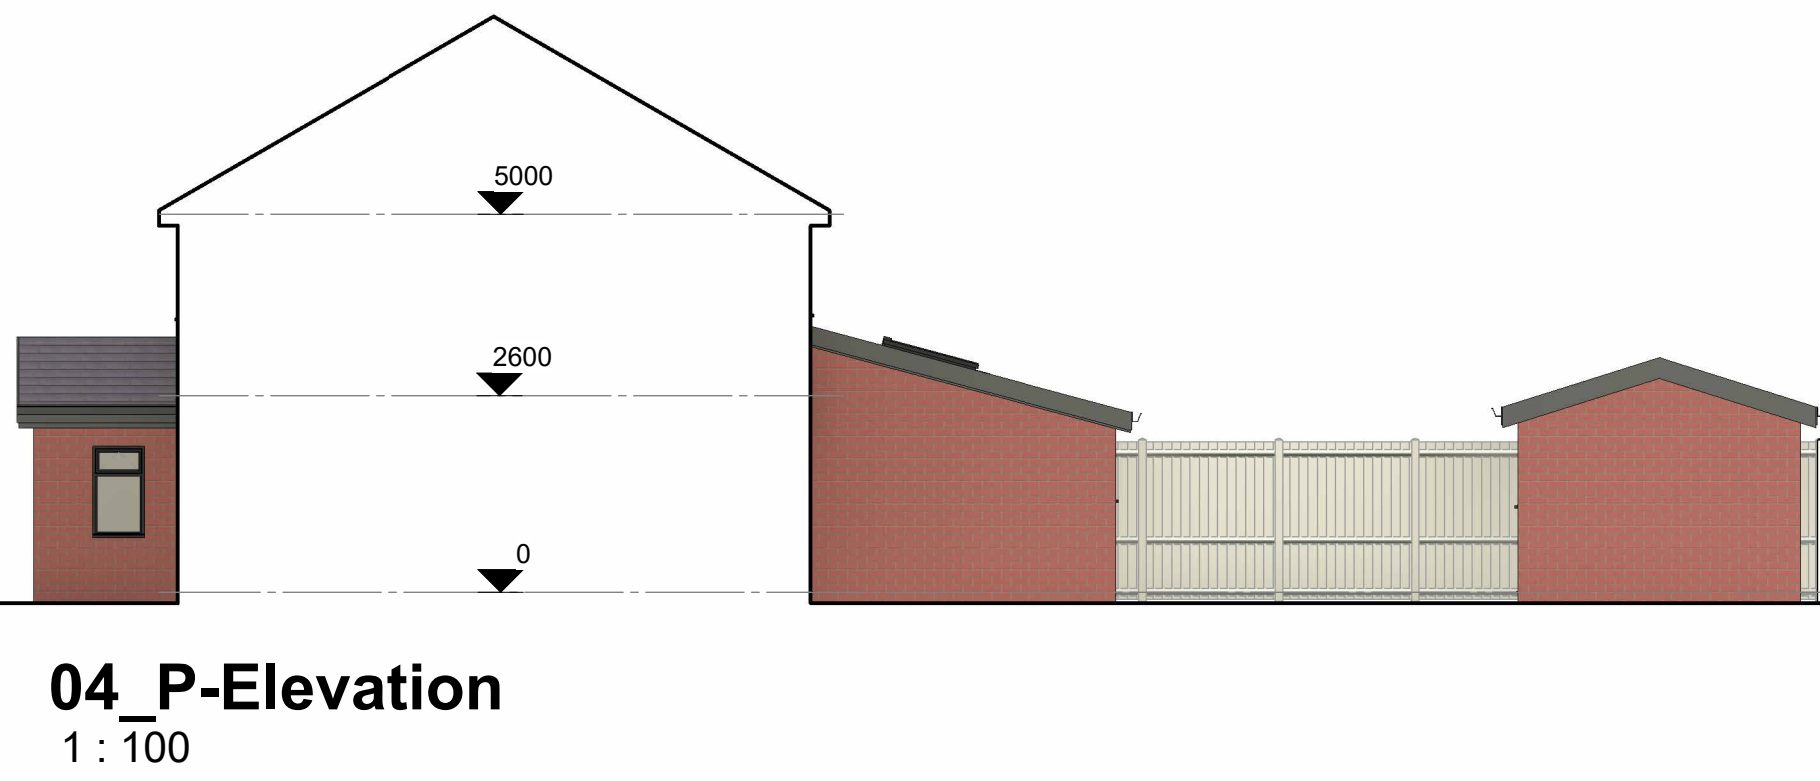
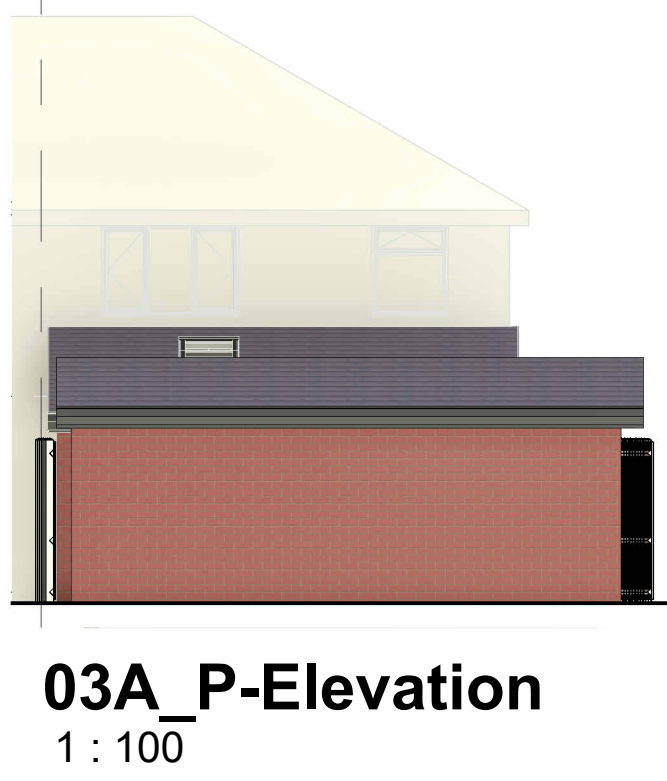
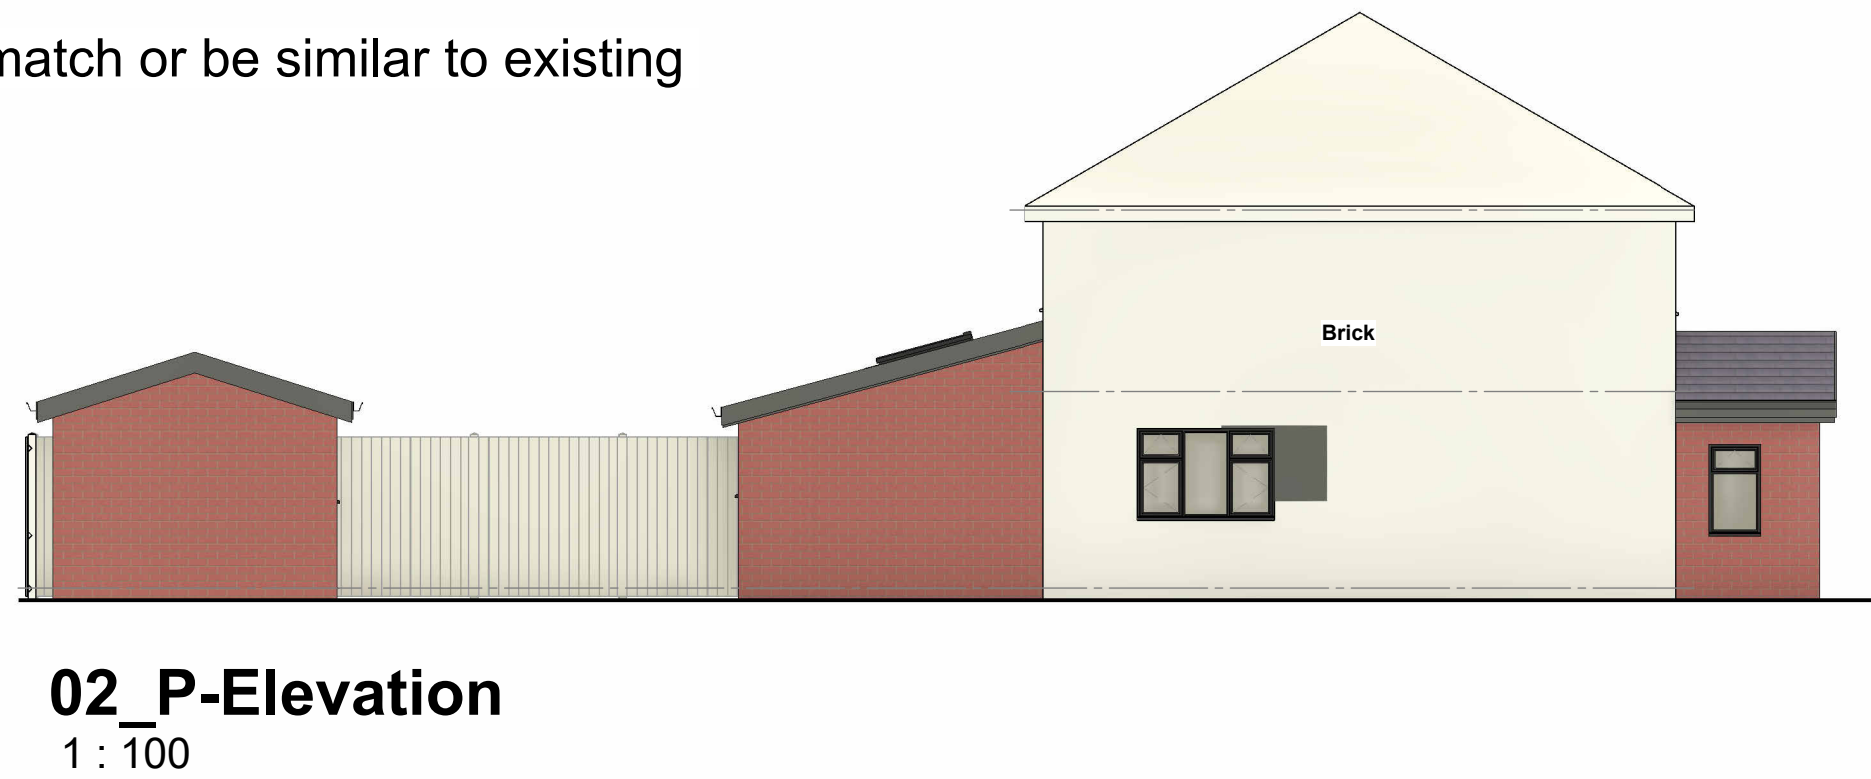
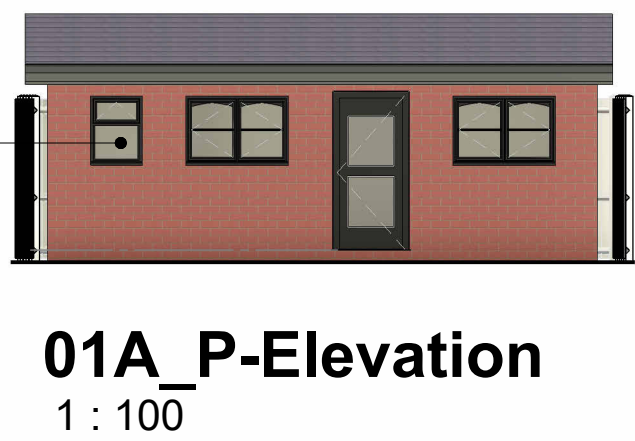
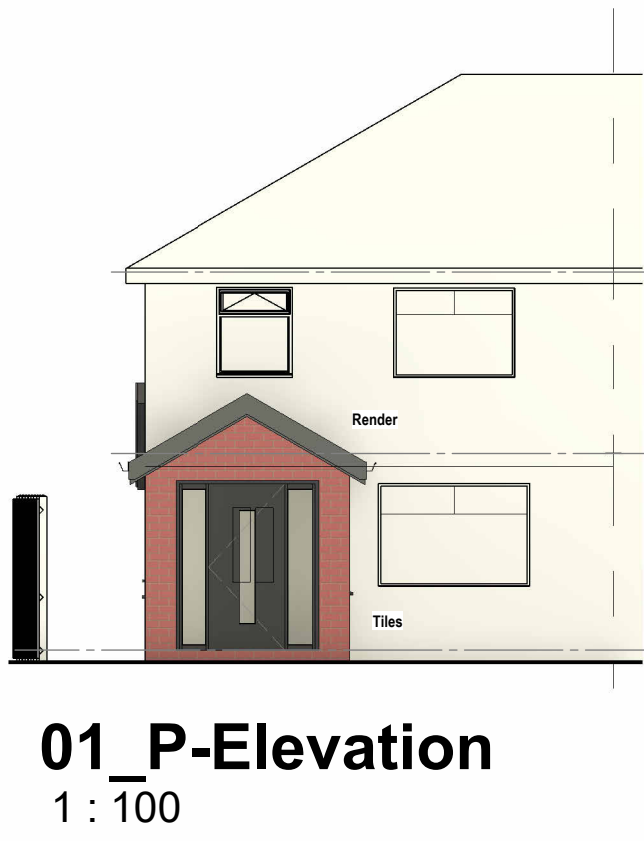
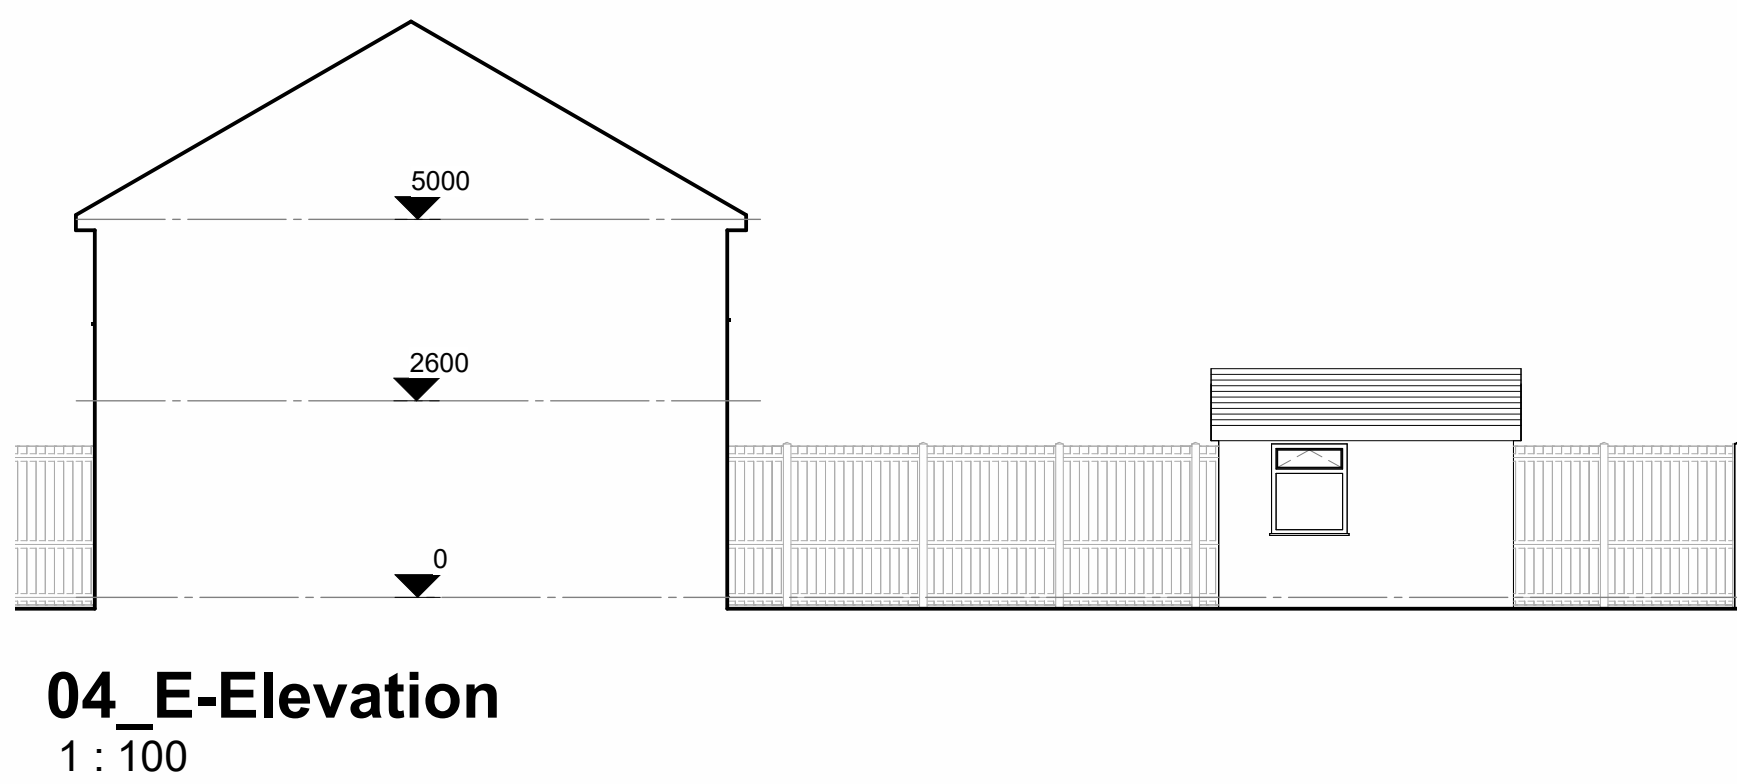
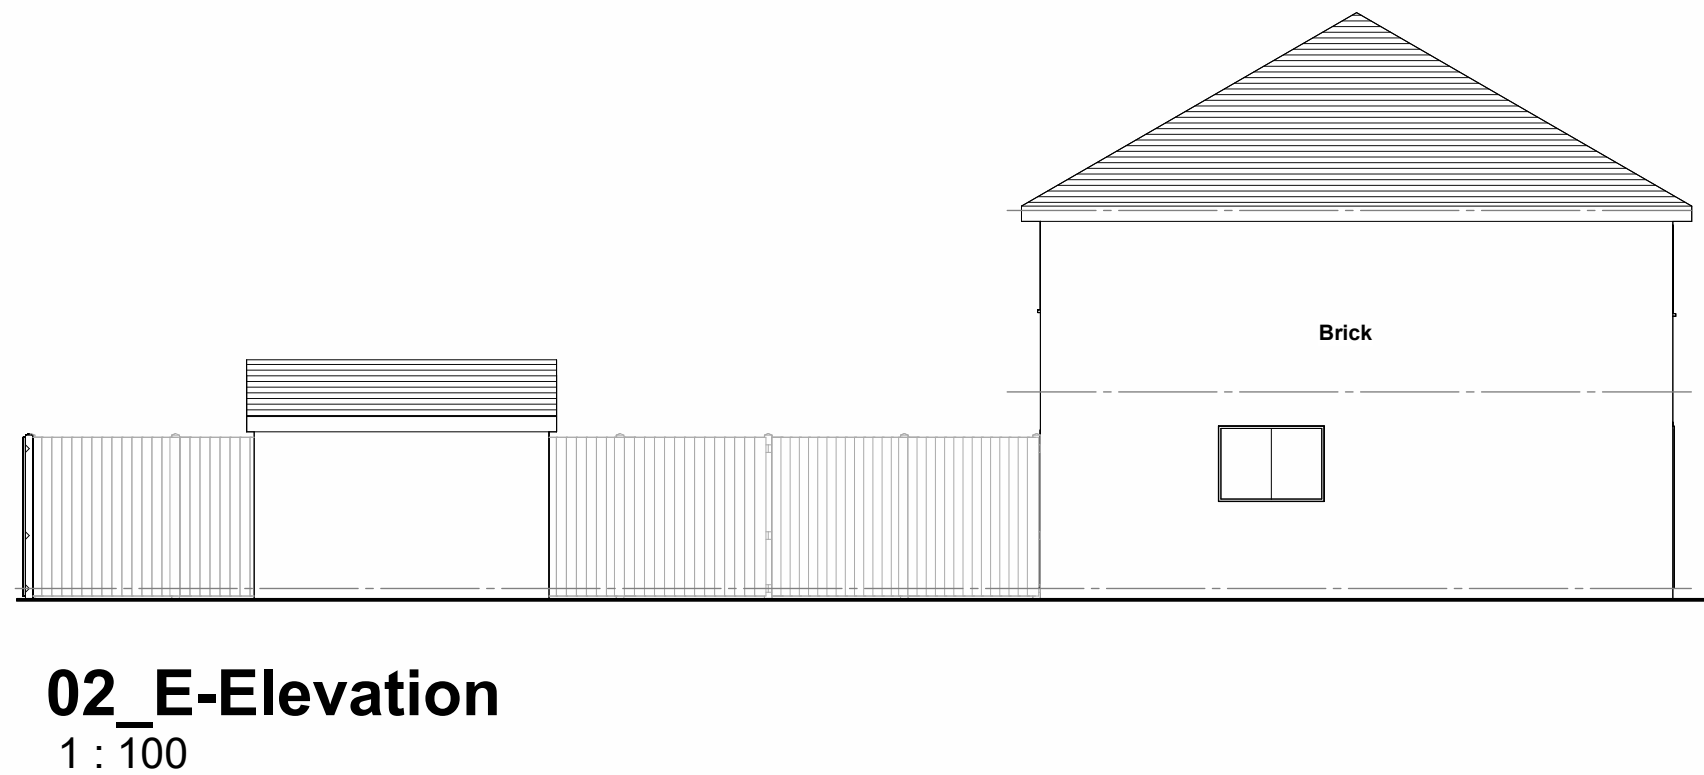
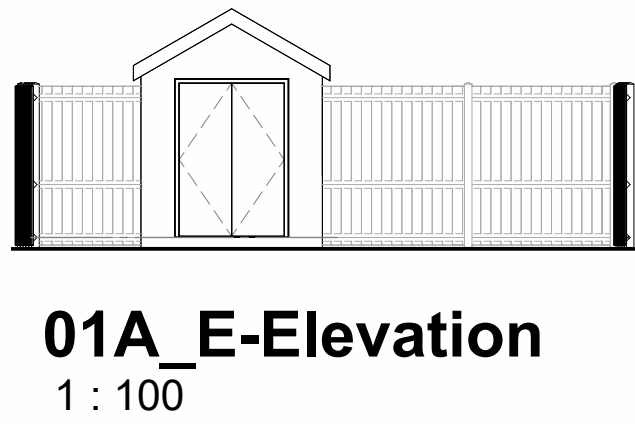
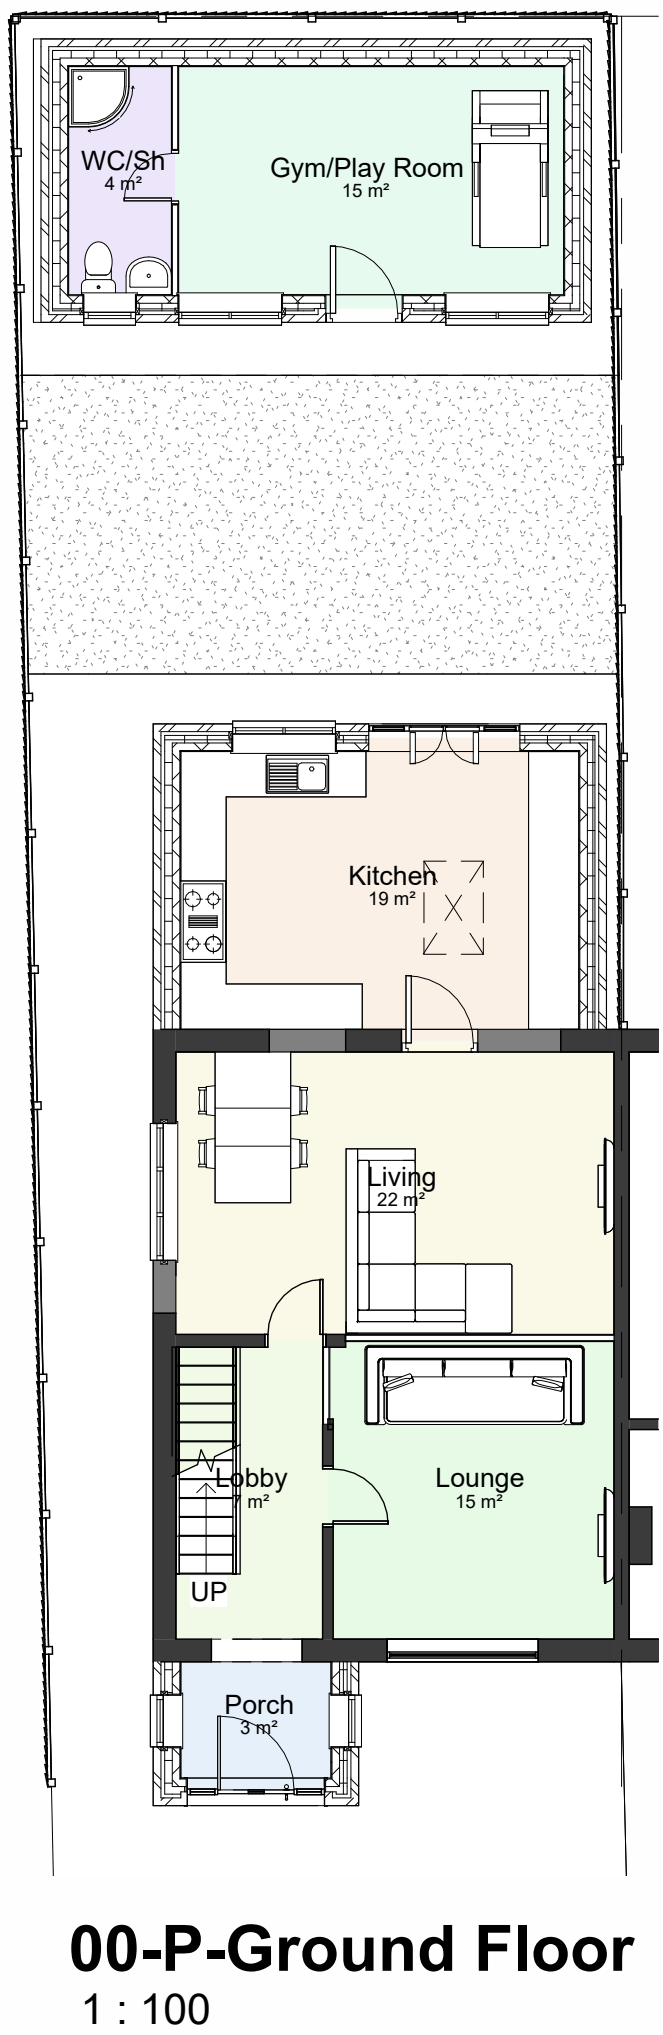


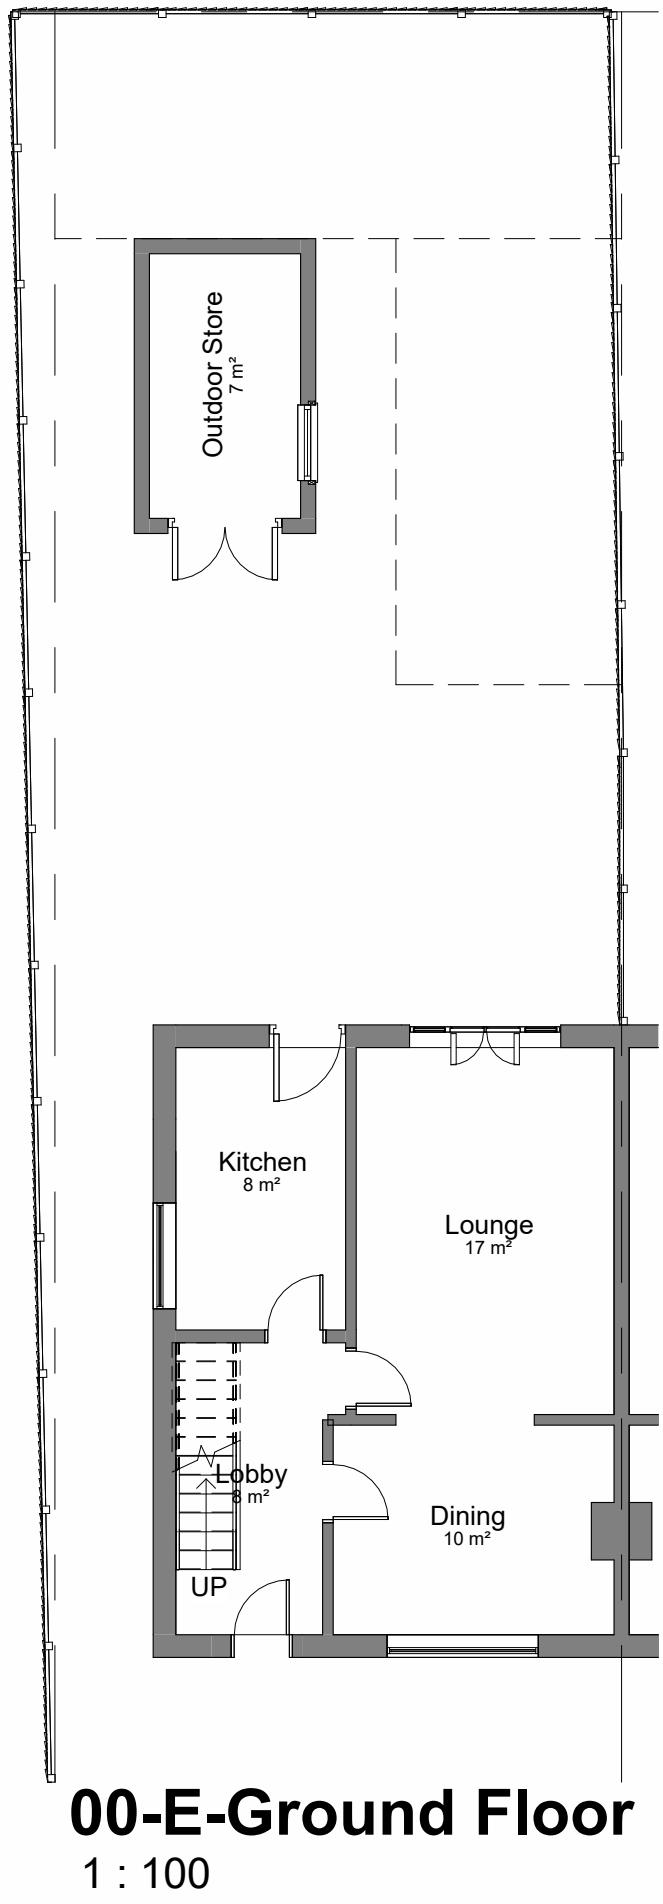

All new materials to match or be similar to existing

COPYRIGHT © ALL RIGHTS RESERVED BY VIKAS ALYAS LTD. DO NOT SCALE FROM DRAWING. DRAWING INDICATES DESIGN INTENT ONLY. REPORT ANY DISCREPANCIES TO CLIENT / VA LTD. NOT TO BE USED FOR CONSTRUCTION UNLESS STATED SO. TO BE READ IN CONJUNCTION WITH OTHER DRAWINGS OR SPECIFICATION WHERE PROVIDED.

0m 1m 2m 3m 4m 5m
VISUAL SCALE 1:100 @ A1

ARCHITEK
BUILDING DESIGN CONSULTANCY

0161 511 8479

vikas@architek.uk
916 Stockport Road, Levenshulme,
Manchester, M19 3AB

Rev	Description	Date
P1	Issue to Planning	29.03.2023
P2	Updates to planners email 03/05	25.05.2023

CLIENT
Anowar Hussain

PURPOSE OF ISSUE
Planning

Manchester City Council

ADDRESS
1209_93 Birch Hall Lane, Manchester M13 0XY

PROJECT
Front porch extension. Single storey rear extension. Demolish existing outbuilding and erection of single storey outbuilding

TITLE
Existing and Proposed Floor Plans and Elevations

DRAWN BY VA	CHECKED BY VA	DATE 29.03.2023
SCALE (@ A1) 1 : 100	PROJECT NUMBER 1209	
DRAWING NUMBER A102	REV P2	