




Existing front elevation
1 : 100




Existing back elevation
1 : 100

 


VISUAL SCALE 1:100 @ A3

No.	Description	Date

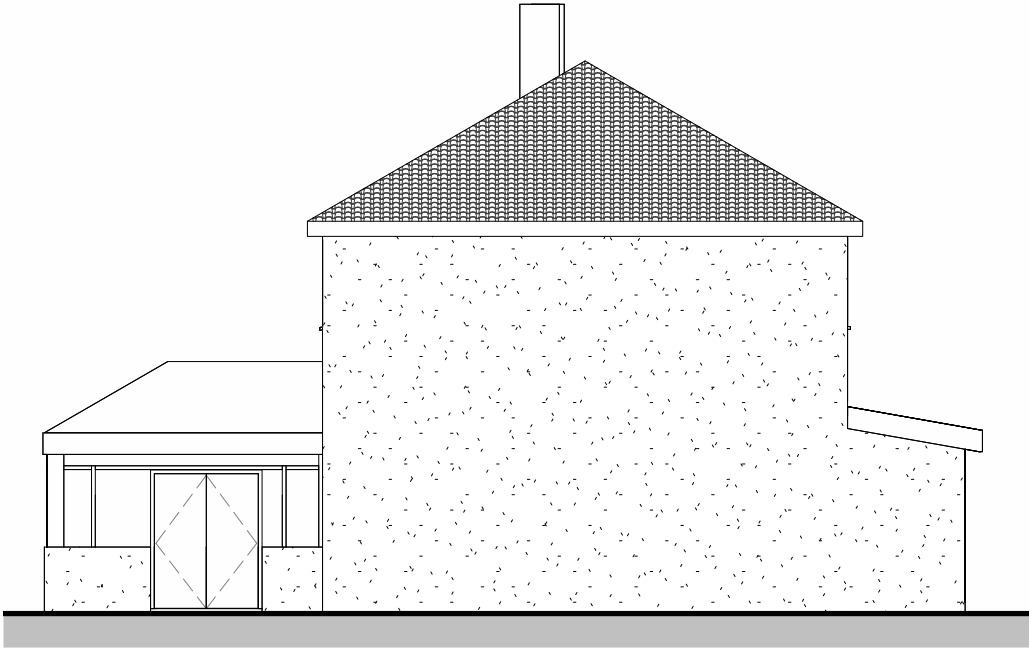

Existing left elevation
1 : 100

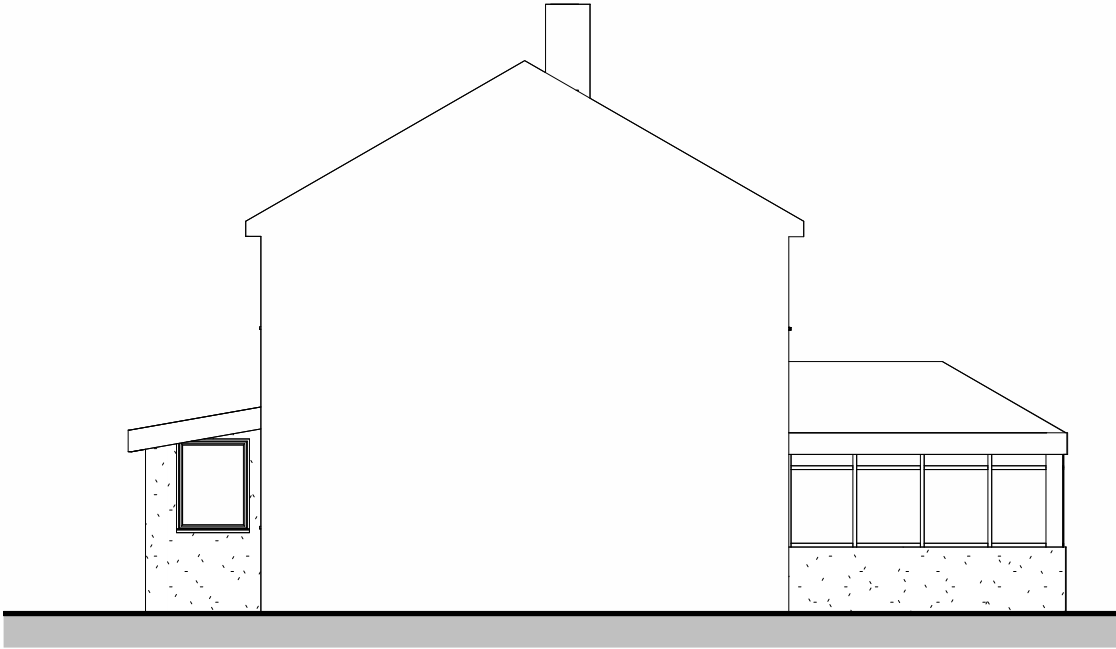

Existing right side elevation
1 : 100



KTKGroup LTD
Consulting Structural Engineers and Surveyors
49 Corporation Street ST4 4AU Stoke On Trent
mob. 07464 017775 e-mail: ktkgroup ltd@gmail.com

PROJECT

Two storey back extension

ADRES

48, Lynthorpe Road,
Manchester, M40 0JS

SHEET

Existing elevation

CLIENT

Mr Michal Gaj

Date 2023/12/18	Project number KTK 005/2023	Scale (@ A3) 1 : 100
Drawn by TK	Drawing number PA-4-04	
Checked by KS	REV	

Copyright in all documents and drawings prepared by the Surveyor and any works executed from these documents and drawings shall, unless otherwise agreed, remain the property of the designer and must not be reproduced by, lent or disclosed to, a third party without the written consent of KTKGroup LTD