



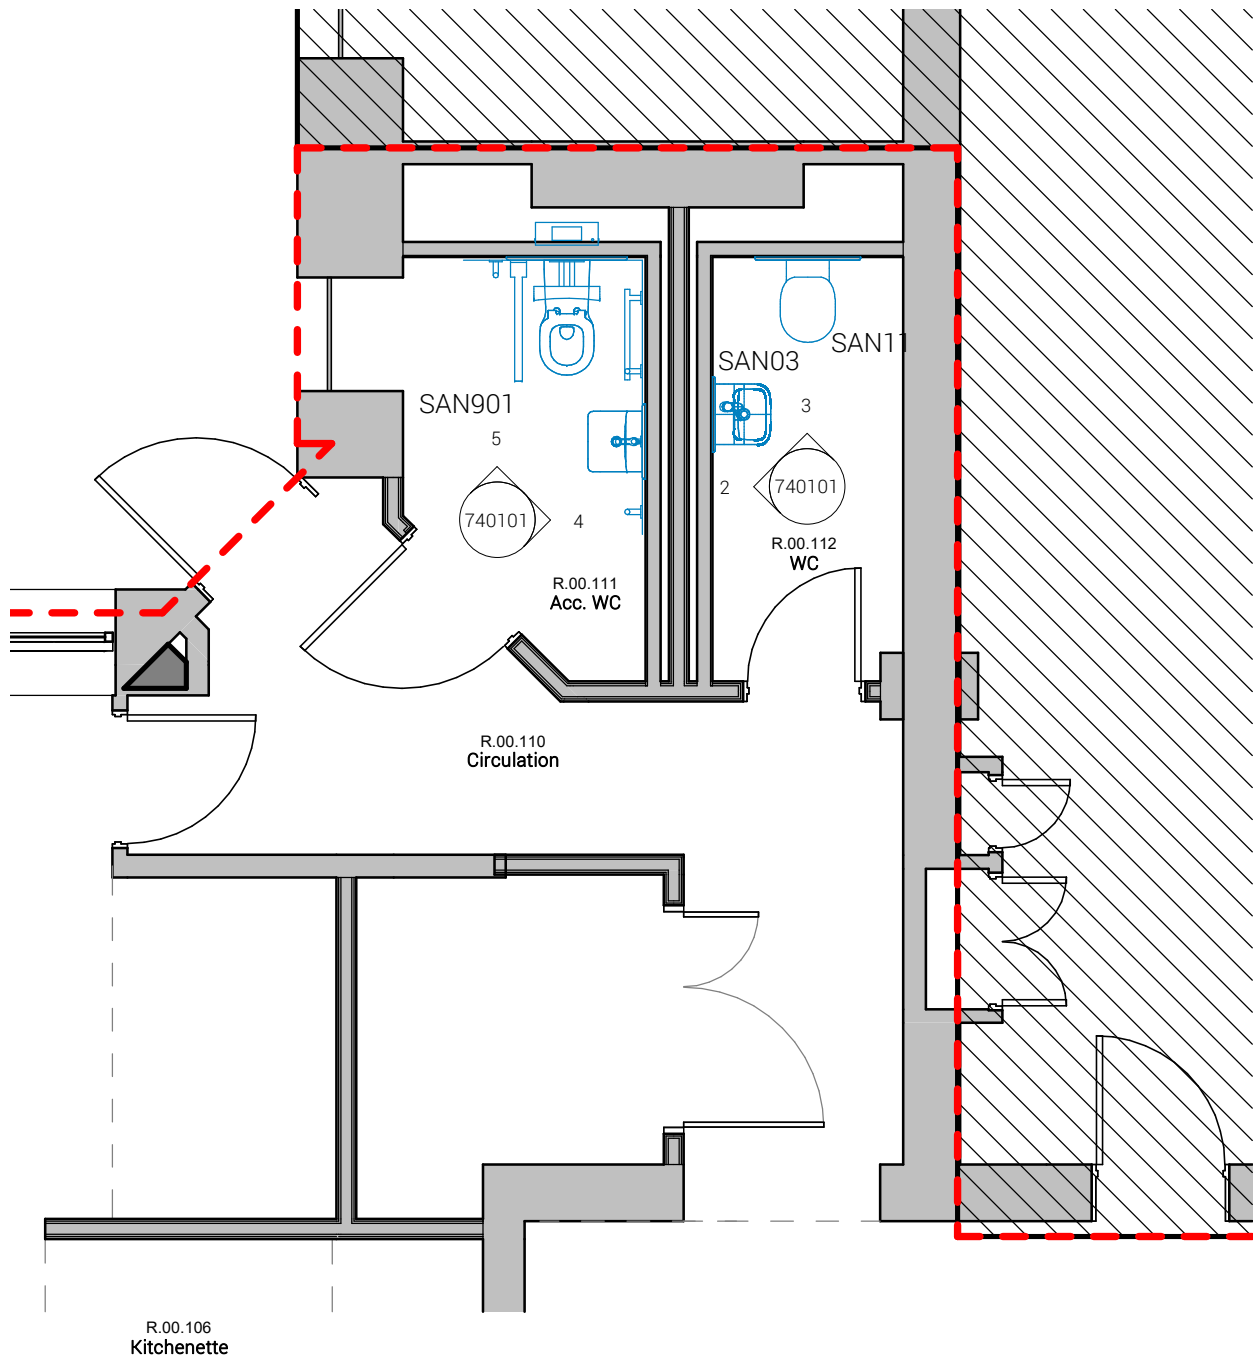


Ground Floor Plan
1 : 50


ADBCCode	Equipment Schedule	Count
1		
SAN03	IPS unit comprising E8031(01) Concept Cube 40cm handrinse washbasin, 1 taphole with overflow, BD221(AA) Ceraplan single lever basin mixer with pop-up waste E0157(67) Wall fixing set, S8900(AA) Trap 1 1/4" metal bottle, 75mm seal, outlet screwed 1 1/4" BSP male with compression nut and ring	1
SAN11	IPS unit comprising E0473(01) Concept wall hung toilet bowl with Aquablade technology, E7726(01) Concept toilet seat and cover, slim with quick release, slow close, Geberit Sigma 01 WC Actuator , S3624(67) Conceala 2 6/4 litre cistern, dual flush valve, top inlet, internal overflow and alternative height plastic flushbends, E0060(67) Support frame with bolts for wall mounted toilet bowls	1
SAN901	S6404AA Concept Freedom ensuite bathroom pack with 40cm basin & extended wall hung WC	1

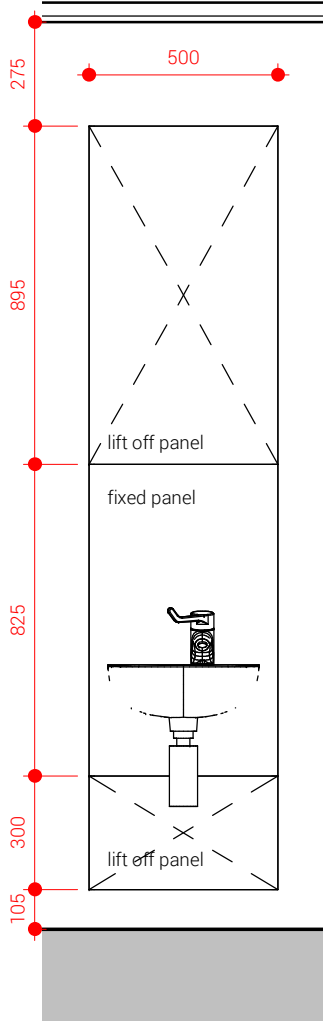


② SAN 03 Elevation

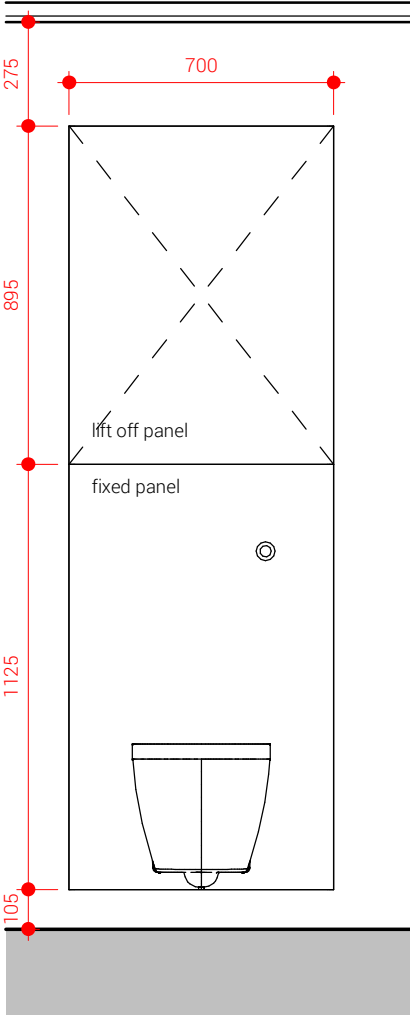


③ SAN 11 Elevation

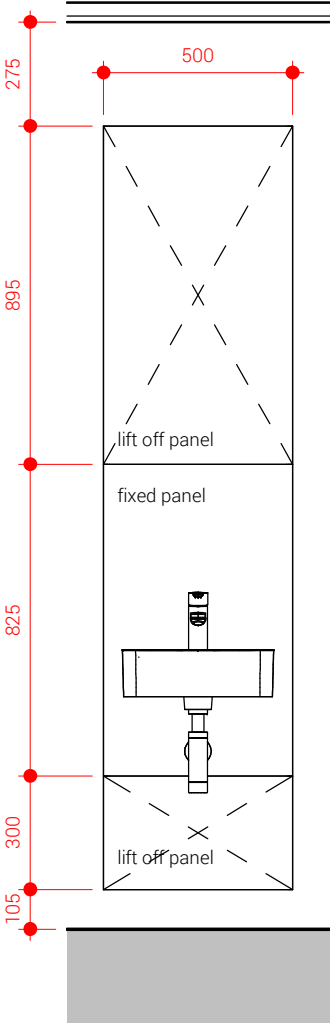

④ SAN 901 Elevation 1

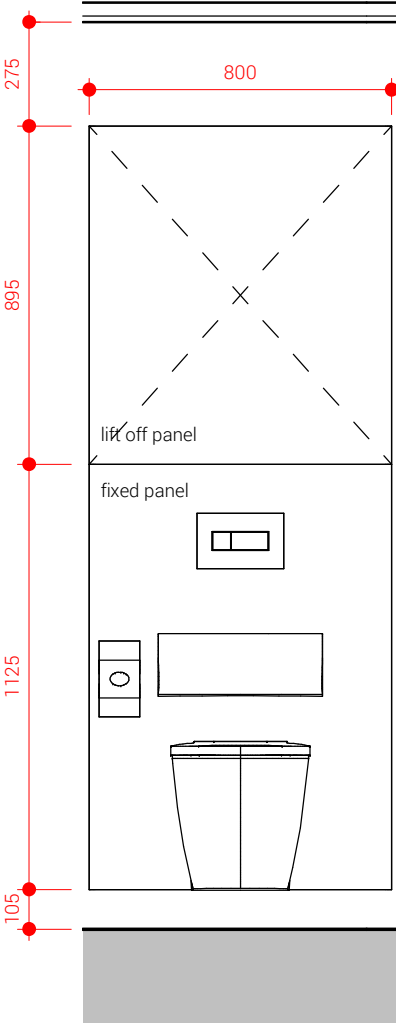

⑤ SAN 901 Elevation 2

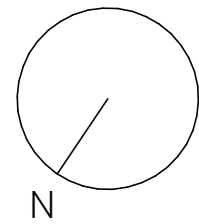

GENERAL NOTES: DAY Architectural Ltd accepts no responsibility for any costs, losses or claims whatsoever arising from these drawings, specifications and related documents unless there is full compliance with the Client or any unauthorised user of the following: 1 All boundaries, dimensions and levels are to be checked on site before construction and any discrepancies reported to the Architect / Designer. 2 Partial Service: Any discrepancies with site or other information is to be advised to the Architect / Designer and direction and / or approval is to be sought before the implementation of the detail. 3 Block and site plans are reproduced under license from the Ordnance Survey. 4 Do not scale this drawing. 5 For the purpose of coordination, all relevant parties must check this information prior to implementation and report any discrepancies to the Architect / Designer.			CLIENT Manchester University NHS FT		DRAWING Proposed Sanitaryware Schedule							DAY DAY Architectural Ltd. Studio 1, Lancaster Buildings 77 Deansgate, Manchester, M3 2BW T: 0161 834 9703 W: www.day-architectural.com									
					SCALE As indicated @ A2					FIRST ISSUED 13/12/22											
					PROJECT Cobbett House Office Refurbishment									PROJECT 1449-23		CLIENT REF WUTH		DRAWN BY RG		CHECKED BY GB	
														ORIGIN DAY	VOLUME XX	LEVEL 00	TYPE DR	ROLE A	NUMBER 740101	REVISION A	
														SUITABILITY S2 - FOR INFORMATION							
A	Stage 3 Issued for Comment & Costing			26.07.23	GAB																
REV	DESCRIPTION			DATE	REV BY	Information contained on this drawing is the sole copyright of DAY Architectural Ltd. and is not to be reproduced without their permission.															



DAY Architectural Ltd.
Studio 1, Lancaster Buildings
77 Deansgate, Manchester, M3
2BW

T: 0161 834 9703
W: www.day-architectural.com