

revisions + notes:					Dwn		Ckd	
Rev	Date	Description						
-	20/02/24	Issued for planning			ME		SK	


Proposed stainless steel chimney for the proposed kitchen to be painted black to match existing surroundings. Affected area to be made good.
(Buffal Filters, Speed controller, Ducting, Carbon Filter, 2 Silencer's, China Man Cap, chimney to be 1.2m high from the guttering of the building).

Main entrance to resturant and means of escape to exit to Lightbowne Road / meeting point. Affected area to be made good.

Privacy film to existing window to the proposed to improve privacy but retain natural lighting.




1 PROPOSED FRONT ELEVATION
SCALE: 1:100

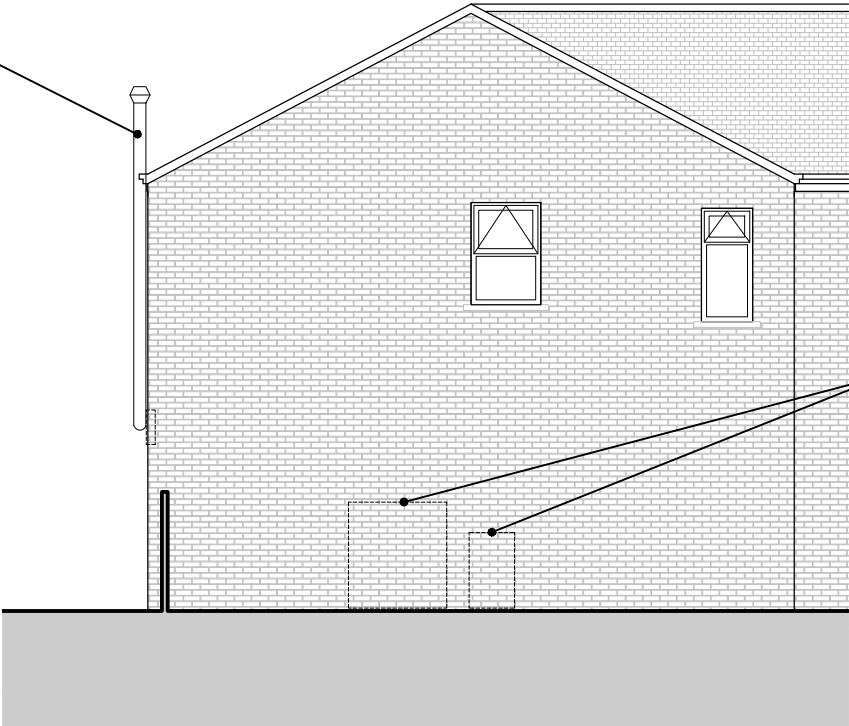

2 PROPOSED REAR ELEVATION
SCALE: 1:100

Proposed position of bin storage in secure courtyard. See attached waste management contract.

Proposed stainless steel chimney for the proposed kitchen to be painted black to match existing surroundings. Affected area to be made good.
(Buffal Filters, Speed controller, Ducting, Carbon Filter, 2 Silencer's, China Man Cap, chimney to be 1.2m high from the guttering of the building).

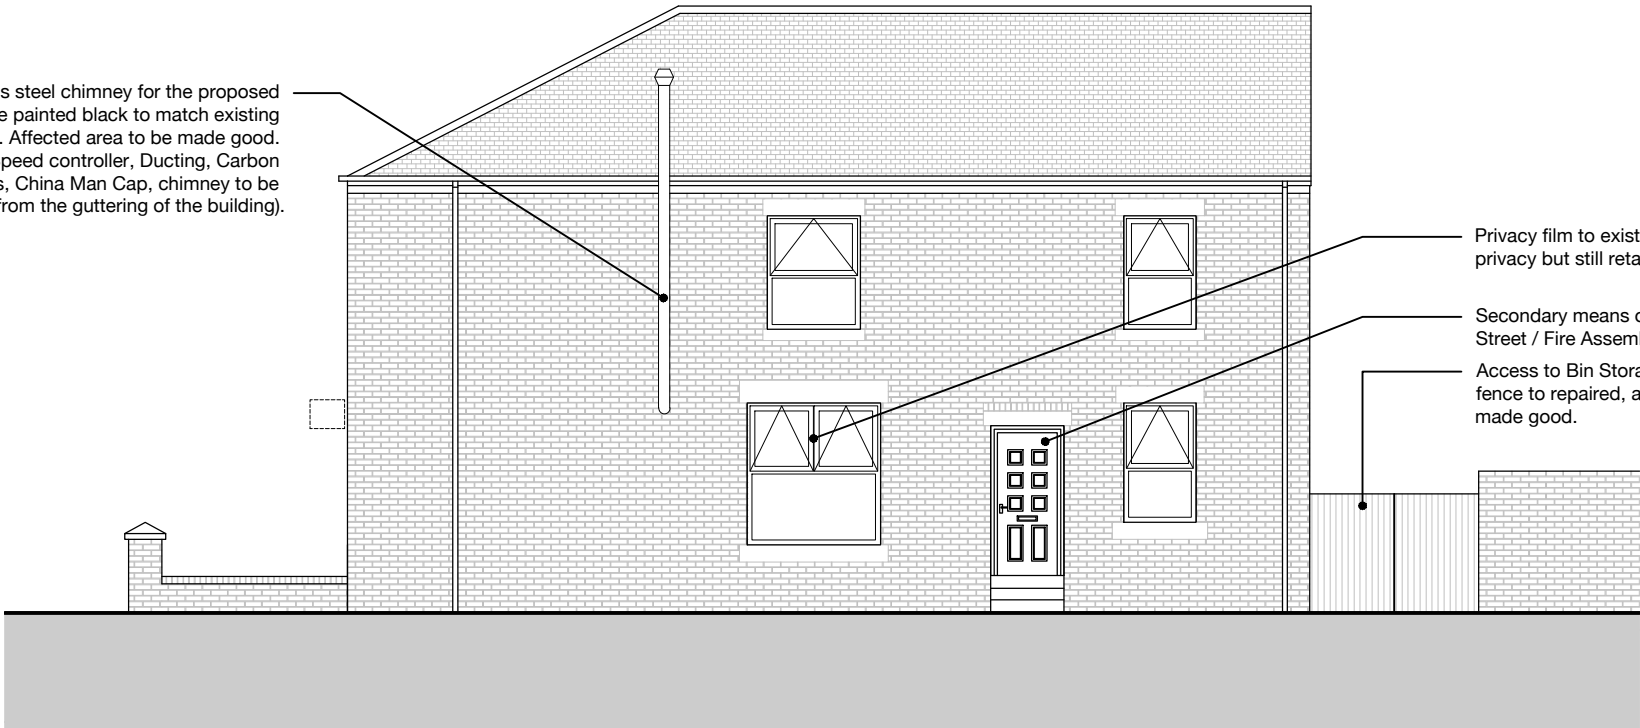


3 PROPOSED SIDE ELEVATION
SCALE: 1:100

Privacy film to existing window for privacy but still retain natural light.

Secondary means of escape to Joan Street / Fire Assembly Point.

Access to Bin Storage Area. Existing fence to repaired, affected area to be made good.

Do not scale drawing. Figured dimensions to be worked to in all cases.
The contractor is responsible for checking dimensions, tolerances and references.
Any discrepancy to be verified with the Architect before proceeding with the works.
All intellectual property rights reserved.

 

Project:
208 LIGHTBOWNE ROAD
Title:
PROPOSED ELEVATIONS

Status:
FOR PLANNING

Date:
14.01.2024
Scale:
1:100

Drawing number:
2210

Drawn:
ME
Checked:
SK

Revision:
-