


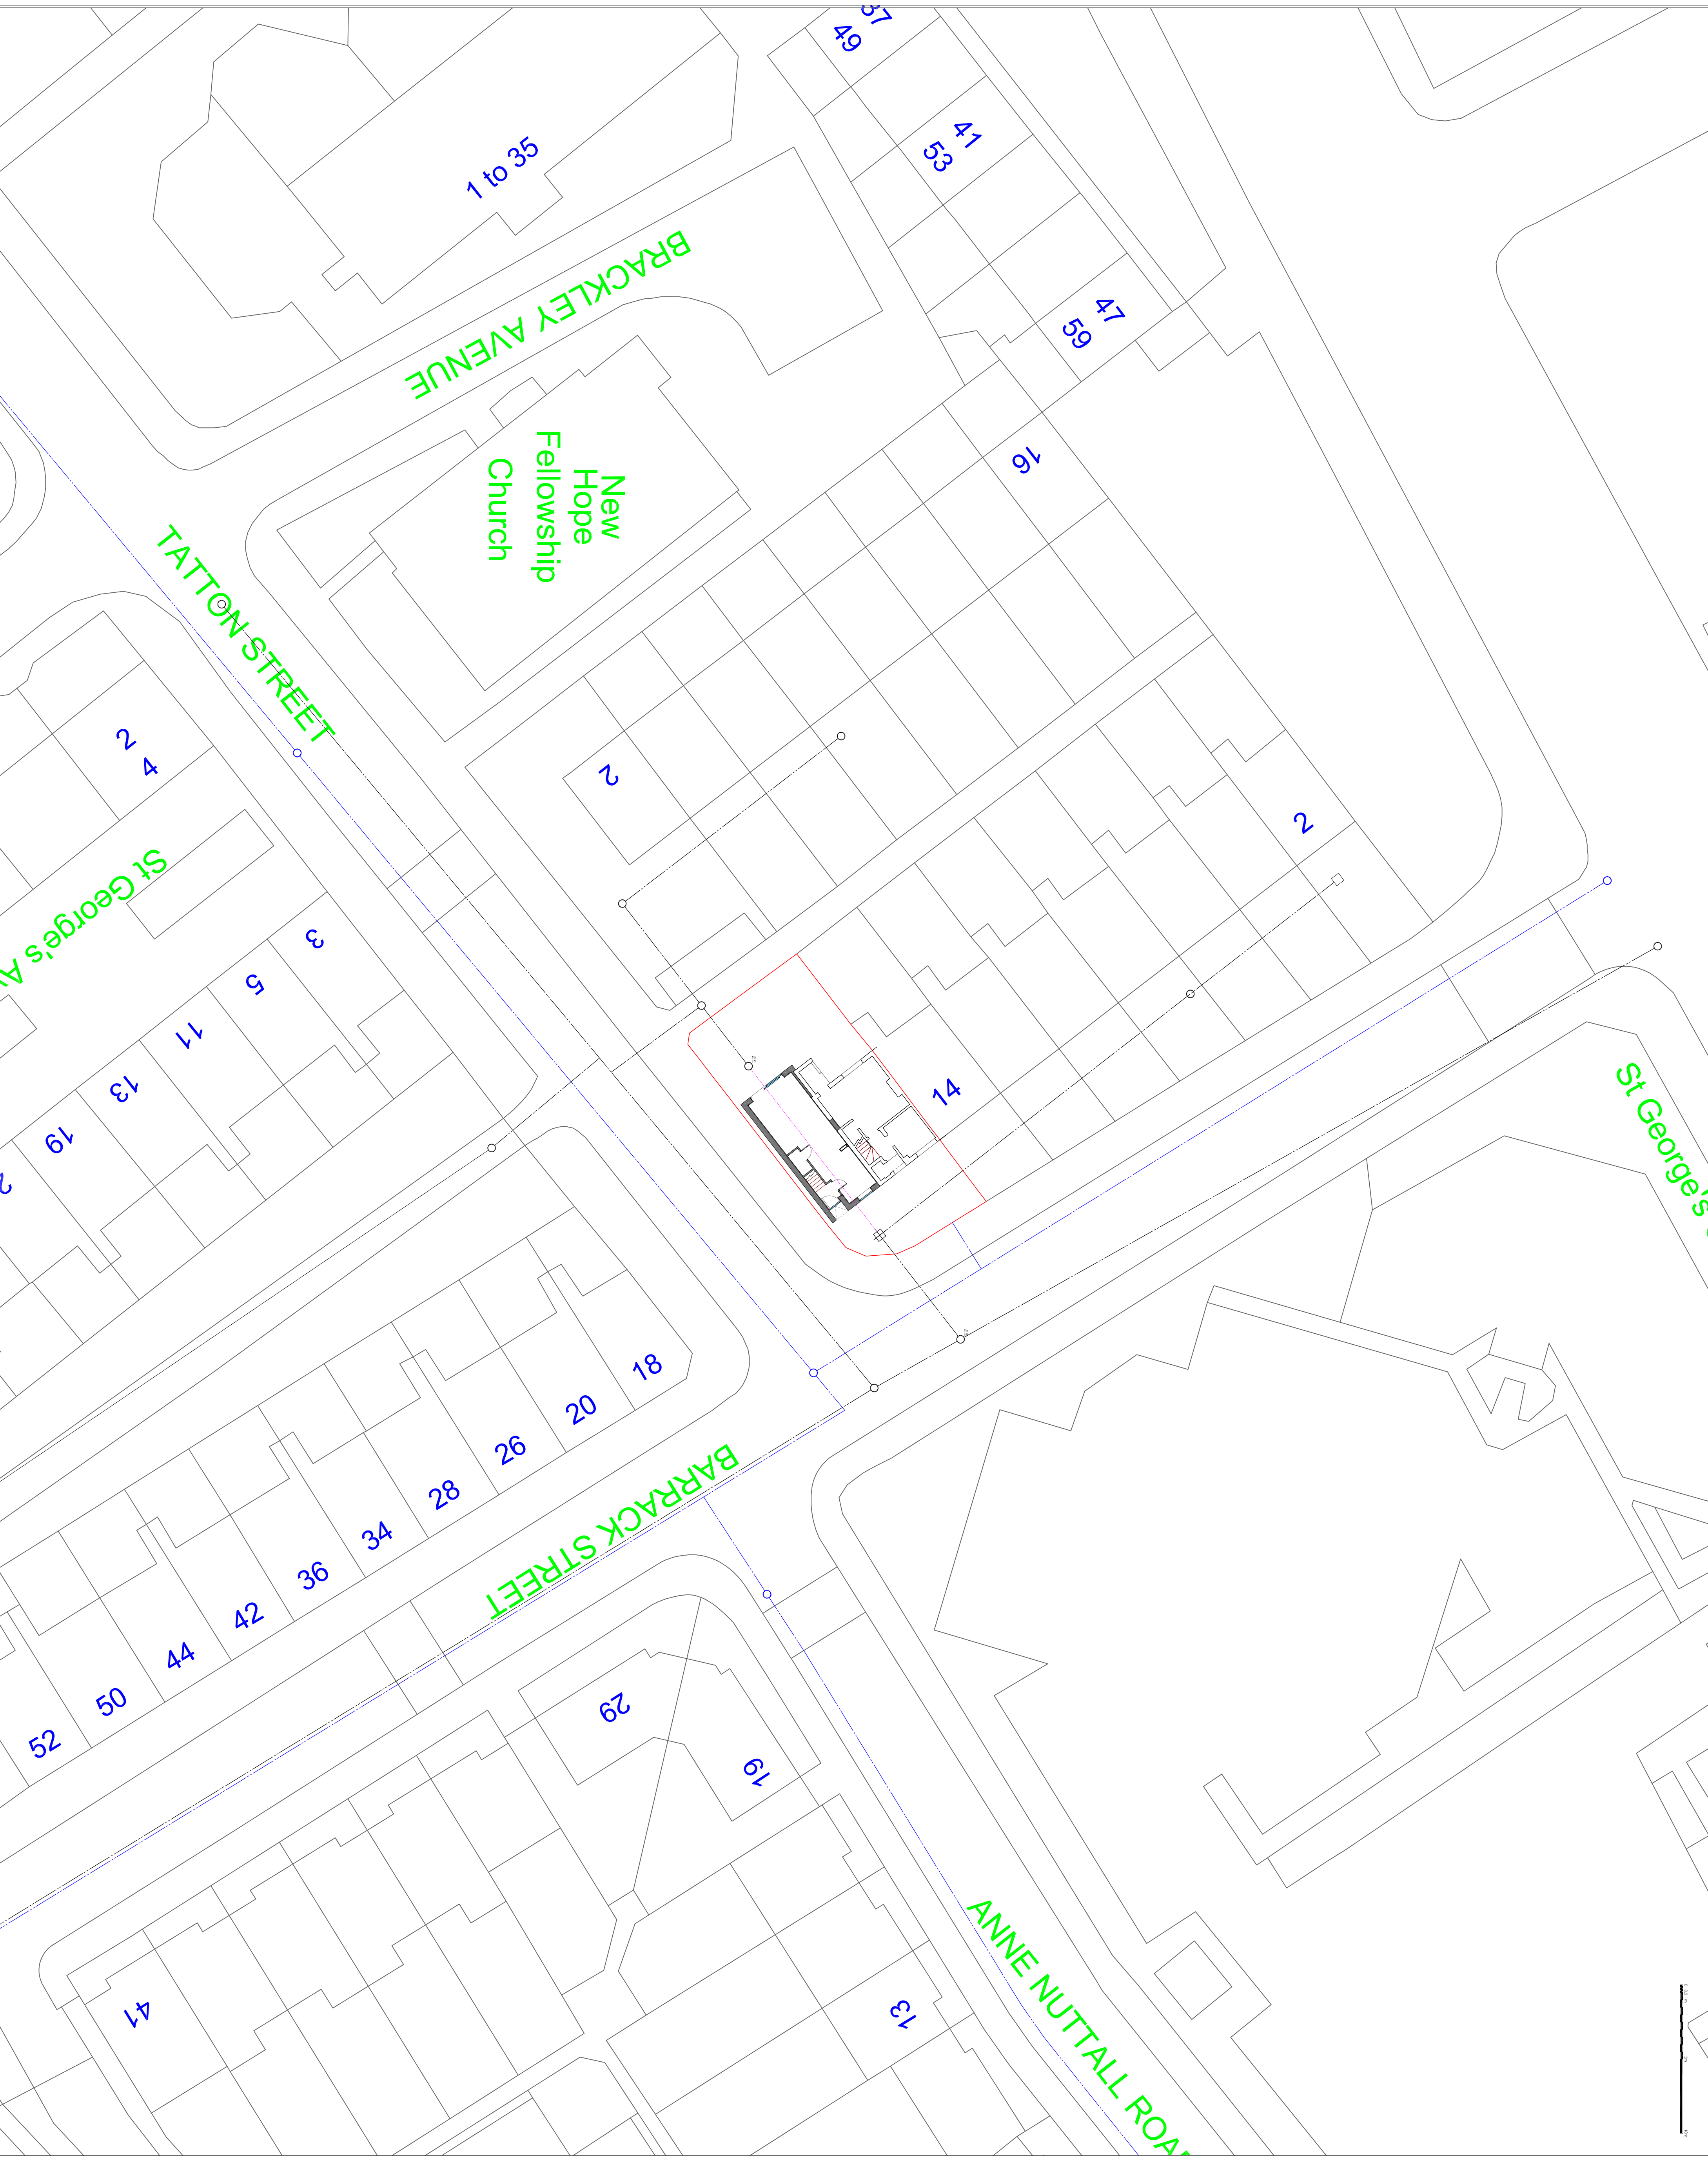

PROJECT REF
22044

DRAWING REF
231



SCALE
1:200 @ A1

DATE
JUNE '22

CLIENT
MR P BYRNE
14A BARRACK CLOSE
HULME
MANCHESTER
M15 4ER


PROJECT
NEW BUILD END-TERRACE HOUSE

PROPOSED DRAINAGE LAYOUT

DRAWING TITLE
PLANNING

MAINS SEWER

WATER MAINS

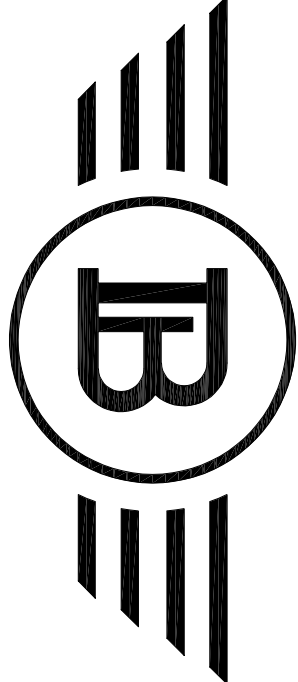

BLUECHIP ARCHITECTURE

07999 294 675

DESIGN@BLUECHIP-ARCHITECTURE.CO.UK
WWW.BLUECHIP-ARCHITECTURE.CO.UK

LOWRY MILL | LEB ST. | SWINTON | MANCHESTER | M27 6DB
DO NOT SCALE FROM THE DRAWING. COPYRIGHT PROTECTED & ISSUED
UNDER LICENCE TO THE CLIENT NAMED BELOW. ALL INFORMATION
CONTAINED WITHIN IS NON-TRANSFERABLE WITHOUT APPROVAL FROM
BLUECHIP ARCHITECTURE

ISSUED FOR PLANNING APPROVAL

20.07.23