


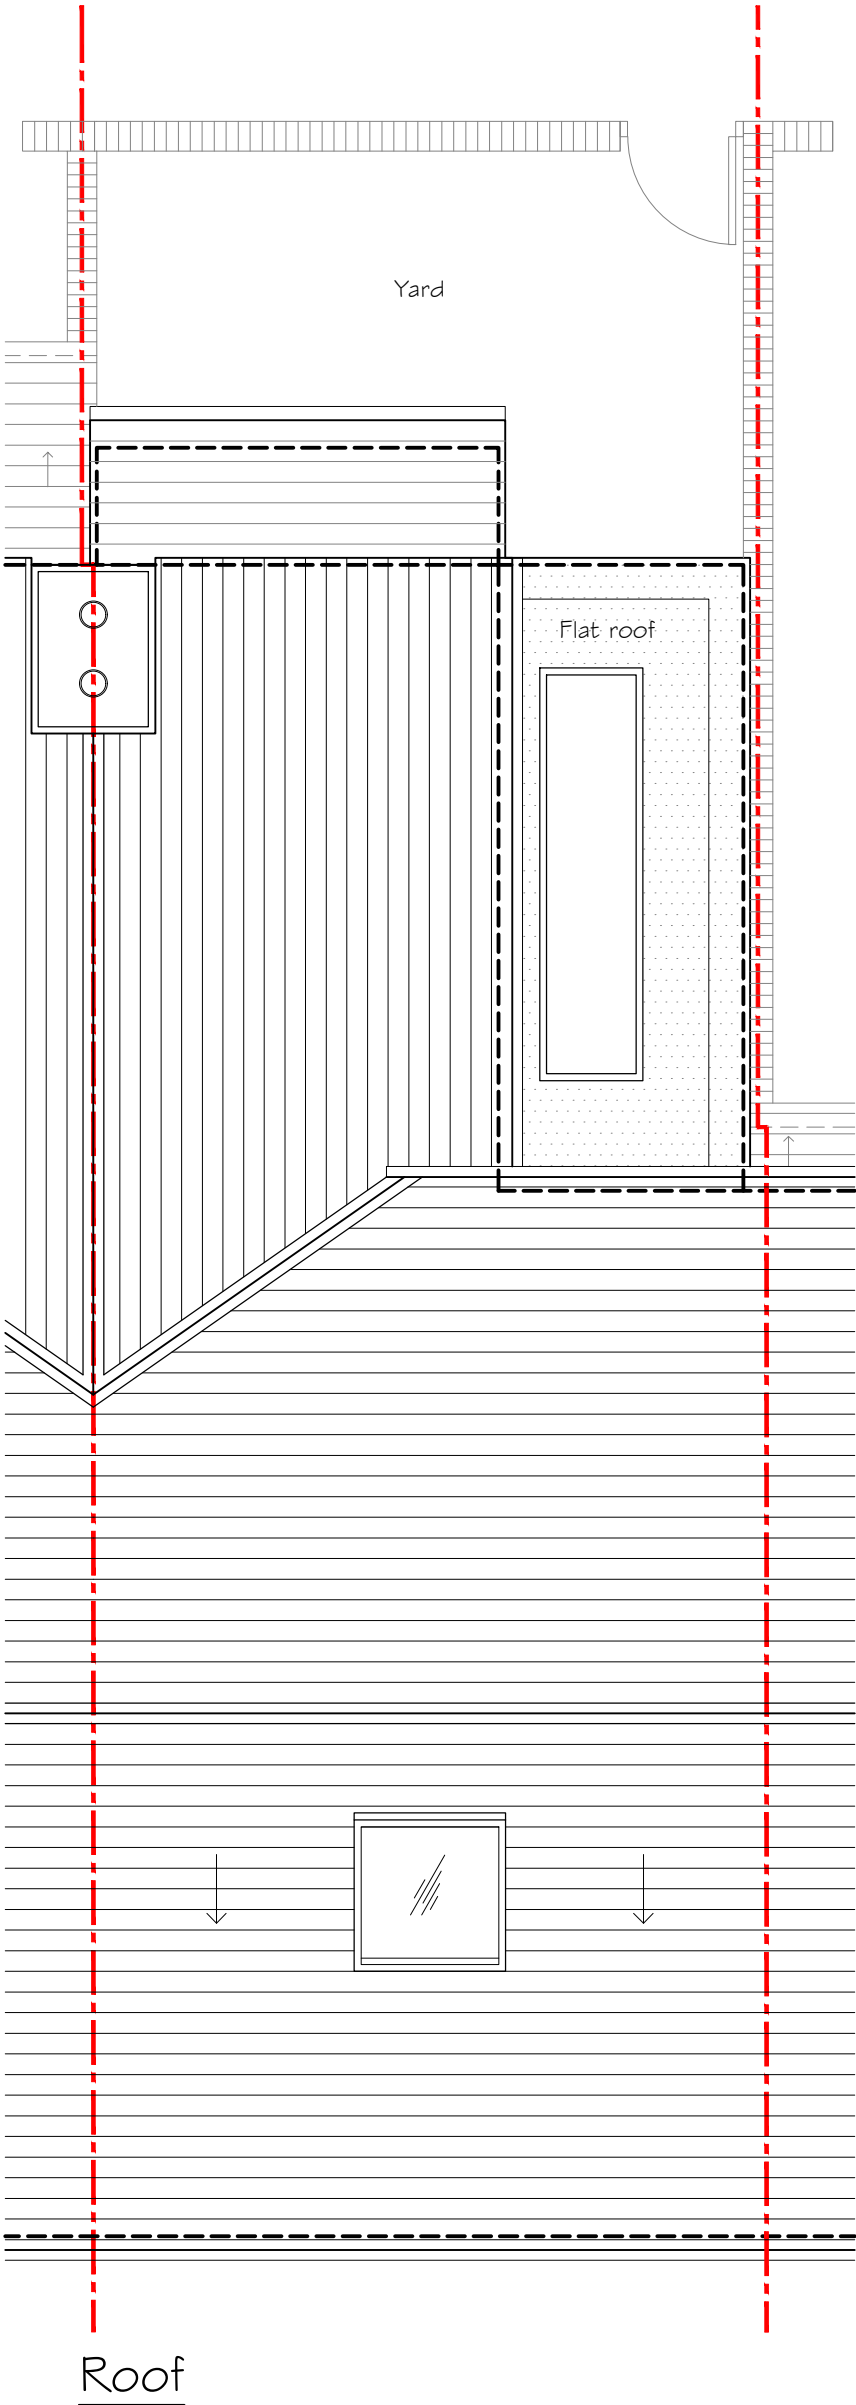

A	Rear extension reduced in size	D.J.J	05.12.23
Revision	Description	Init.	Date

PLANNING



47A Park Lane Poynton Stockport Cheshire SK12 1RD
Tel: 01625 403 516 Fax: 01625 403 516
E-mail: info@pov-architects.co.uk

Project:

11 Bankfield Avenue, rear single storey extension

Client:

Drawing Title:

PROPOSED ROOF PLAN

Drawing No:

KR657-G9-PL-205

Rev:

A

Drawn By:

D.J.J

Checked:

J. Albutt

Scale:

1:50@A3

Date:

20.07.2023