


FOR PLANNING

NOTES


This drawing to be read in accordance with the specification/Bills of Quantities and related drawings.
No Dimensions to be scaled from this drawing. All stated dimensions to be verified on site and SMASHBOX to be notified of any discrepancies.

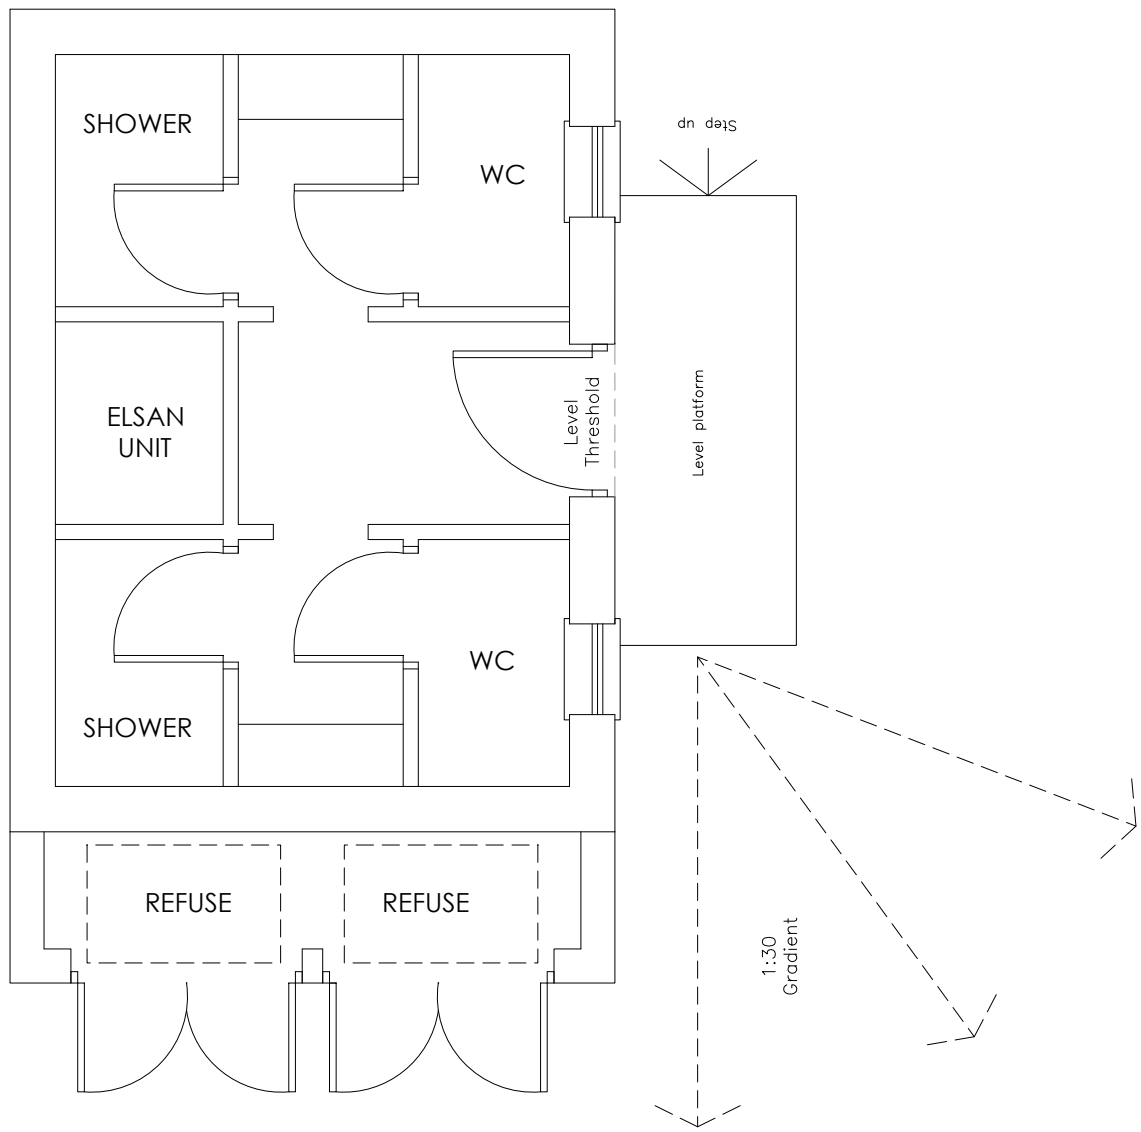

INDICATIVE FLOOR PLAN
(ELSAN, SHOWER & WC BLOCK)
1:50



BRICKWORK TO MATCH ADJACENT
STRUCTURES
(LOCAL BRICKWORK)

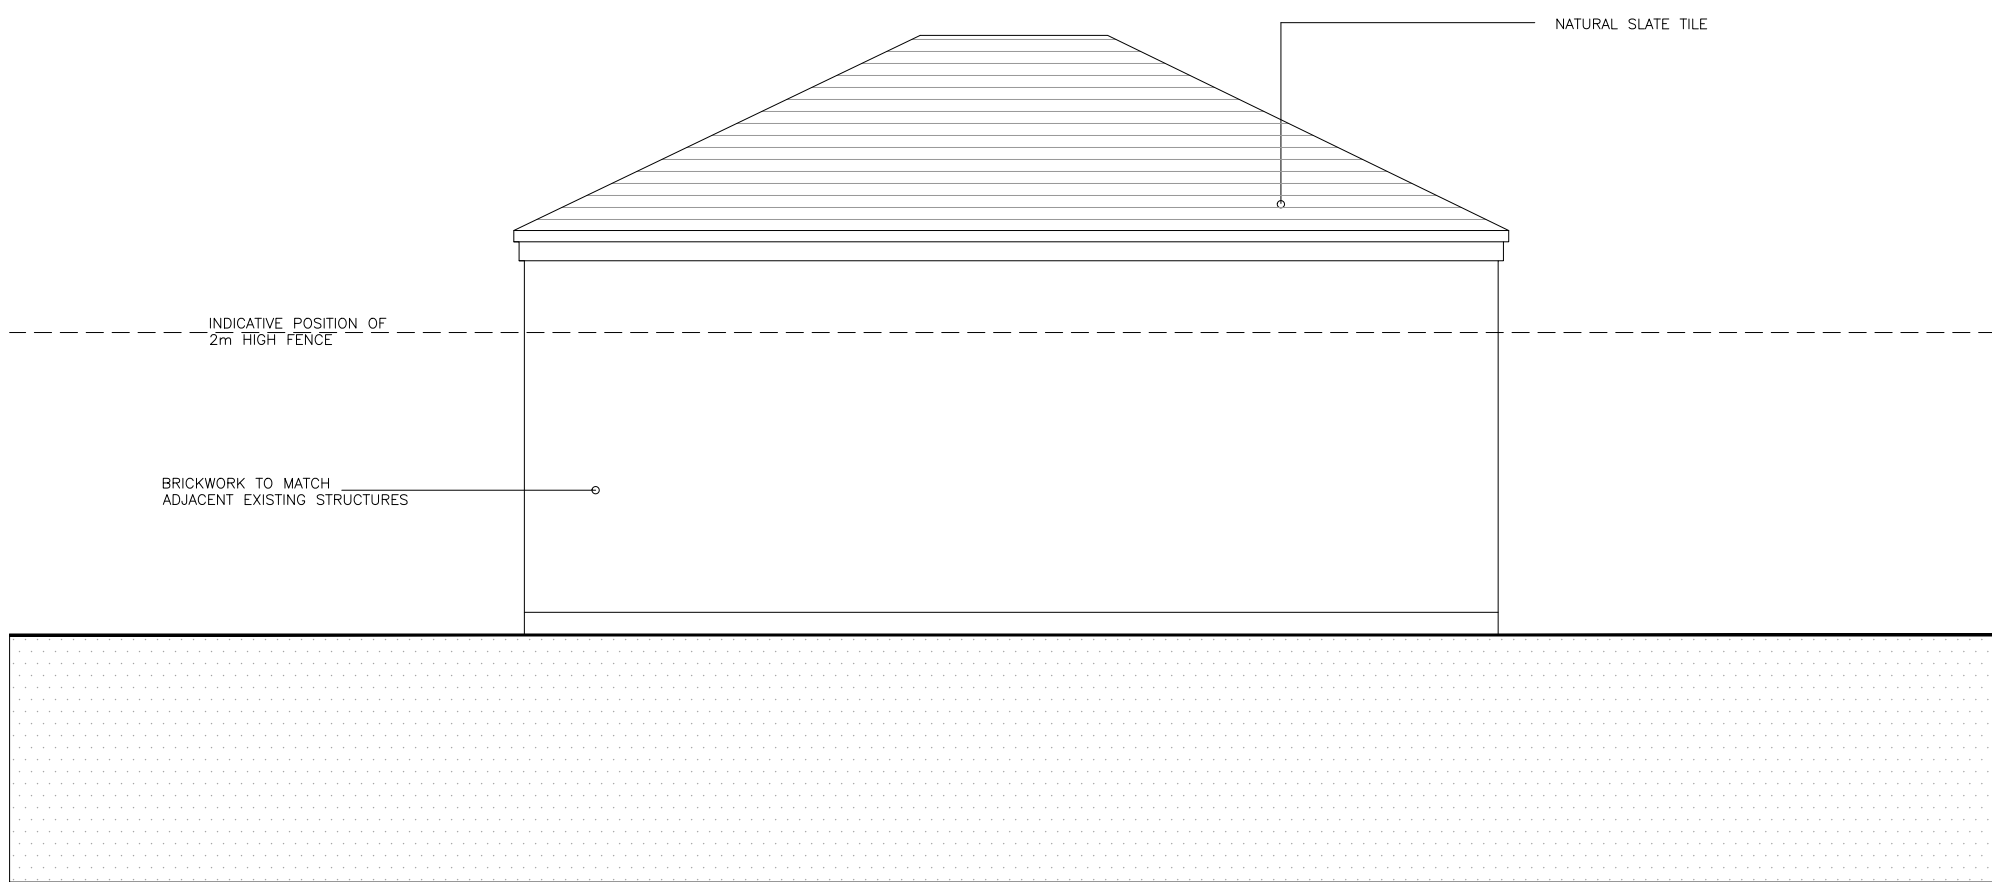


INDICATIVE REAR ELEVATION - FACING CAR PARK
(ELSAN, SHOWER & WC BLOCK)
1:50



INDICATIVE SIDE ELEVATION (EAST)
(ELSAN, SHOWER & WC BLOCK)
1:50



INDICATIVE FRONT ELEVATION - SOUTH FACING CANAL
(ELSAN, SHOWER & WC BLOCK)
1:50

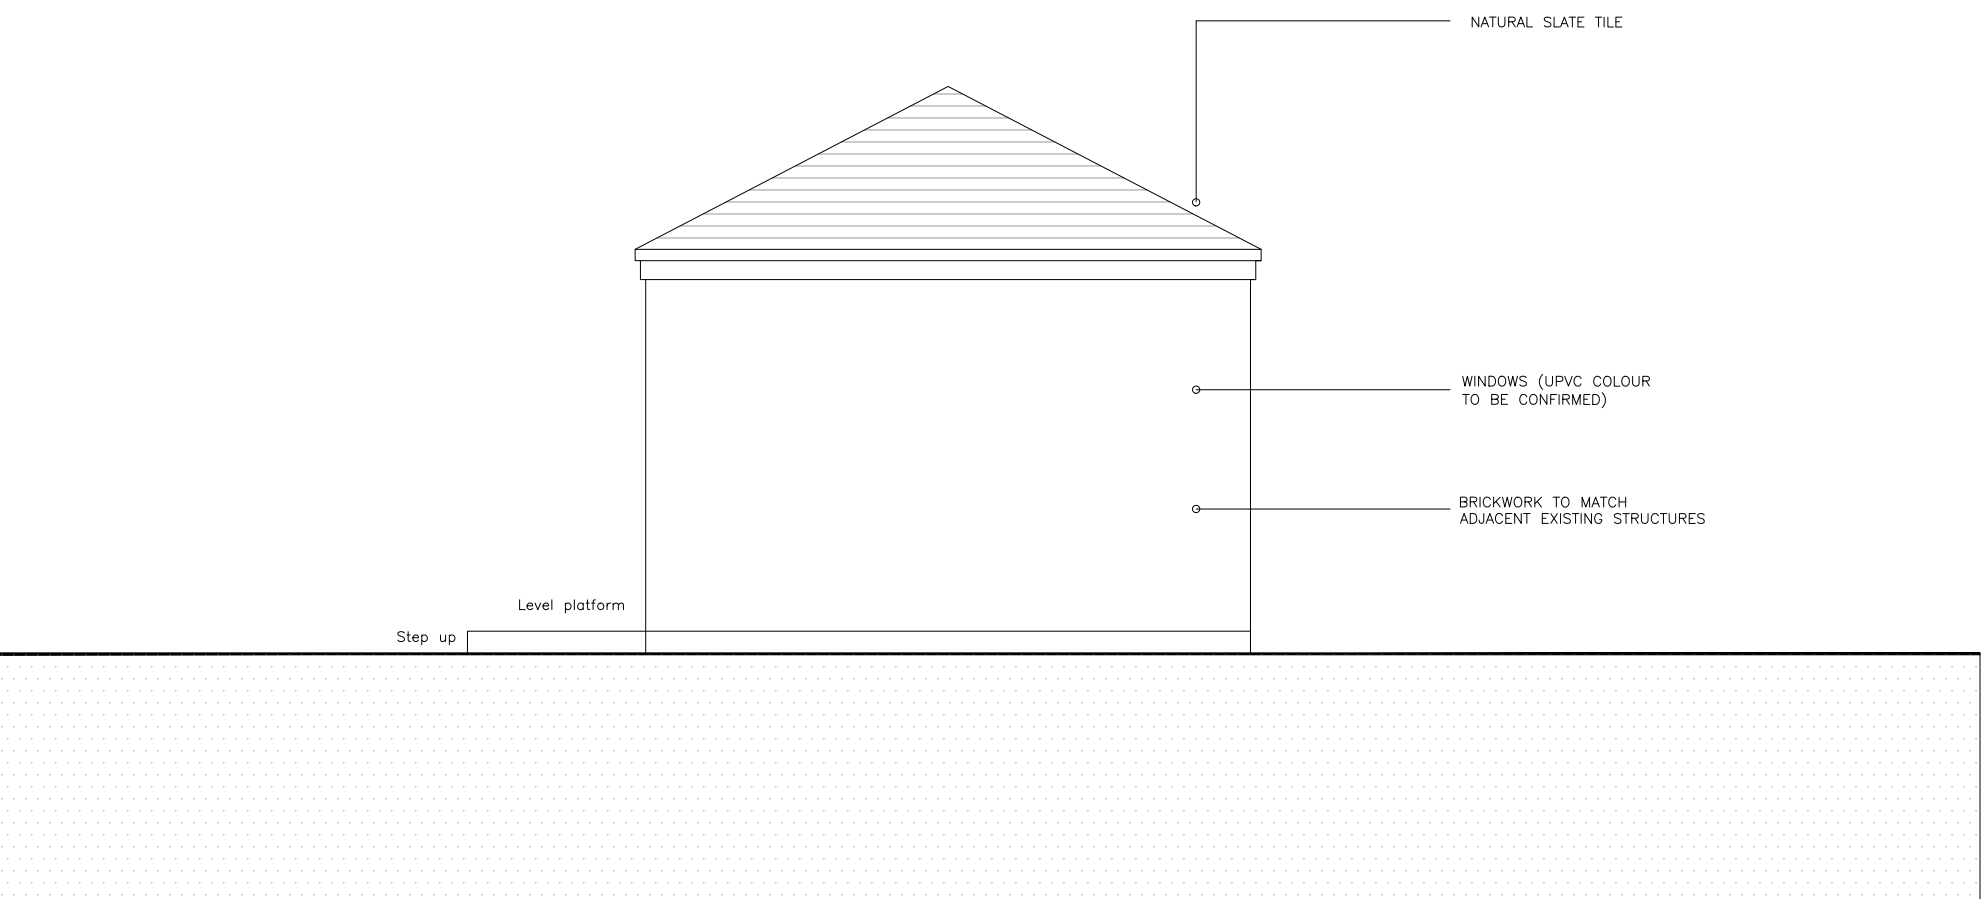

INDICATIVE SIDE ELEVATION (WEST)
(ELSAN, SHOWER & WC BLOCK)
1:50

FOR PLANNING

Project
POTATO WHARF
BRIDGEWATER CANAL

Title
PROPOSED SITE SECTION
AA & ELEVATIONS

Scale RTD @ A1	Date AUGUST 2020
Drawn SB	Checked -
Drawing Number 6612_PL03	Revision K