




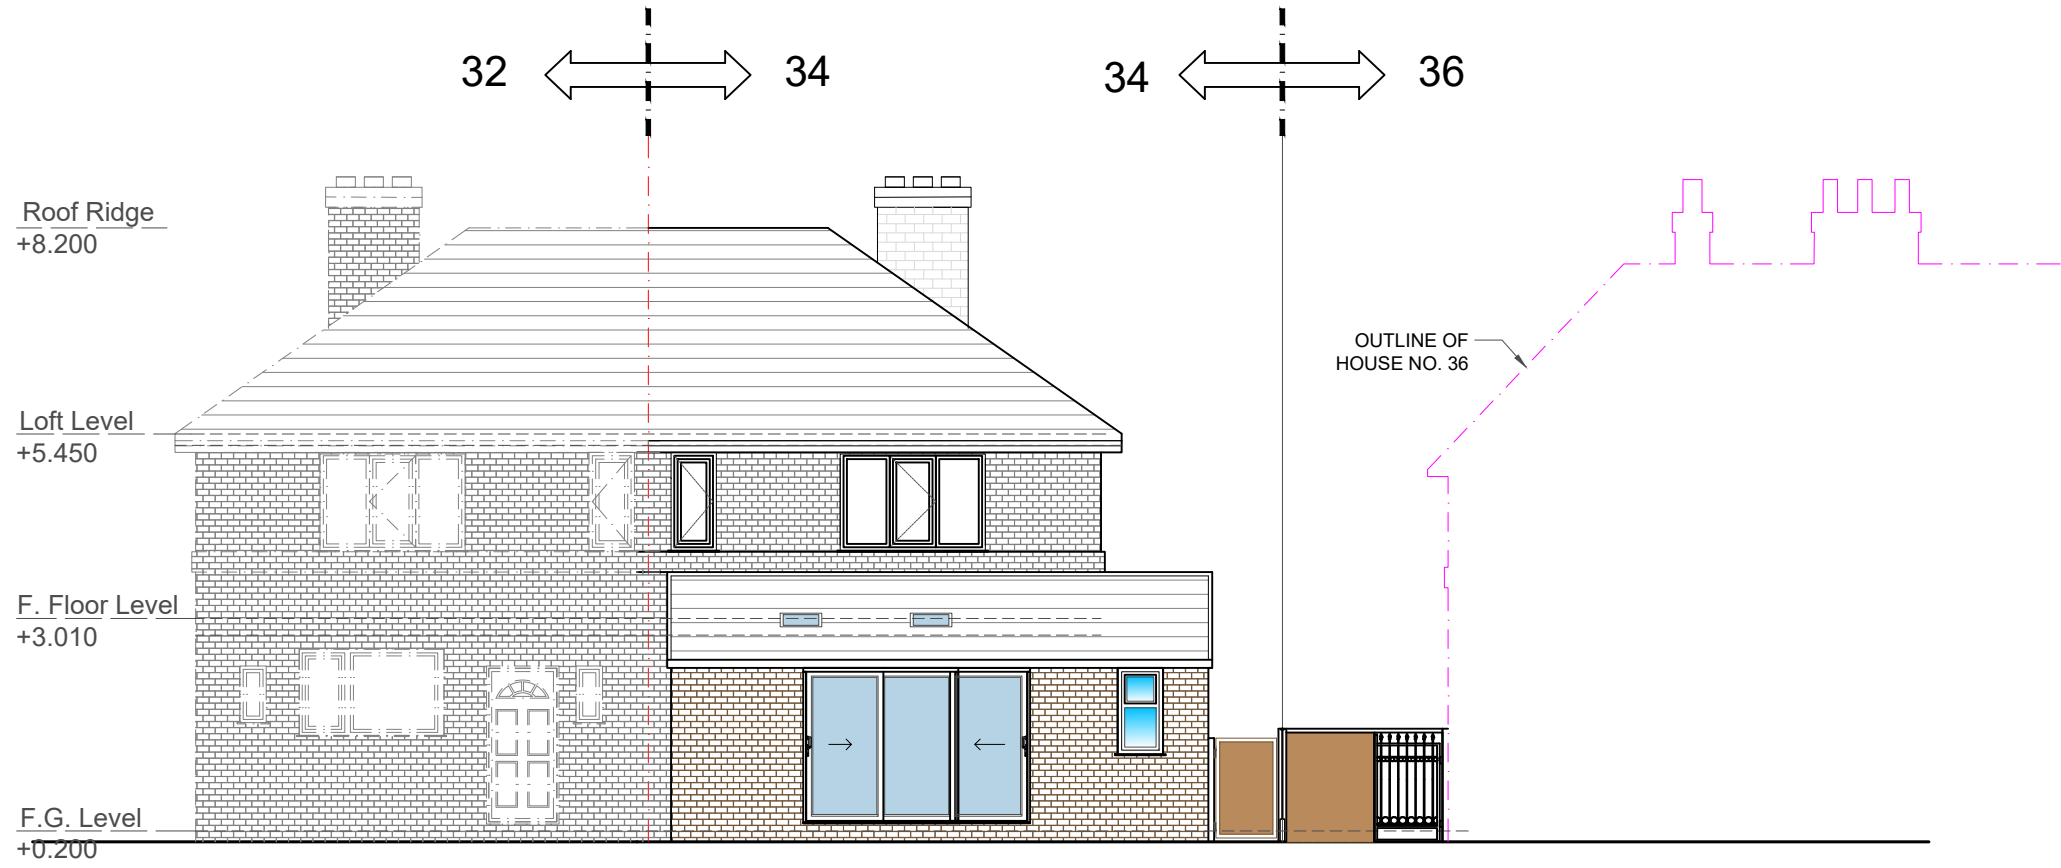

PROPOSED REAR ELEVATION (SOUTH FACE)
(SCALE 1:100)

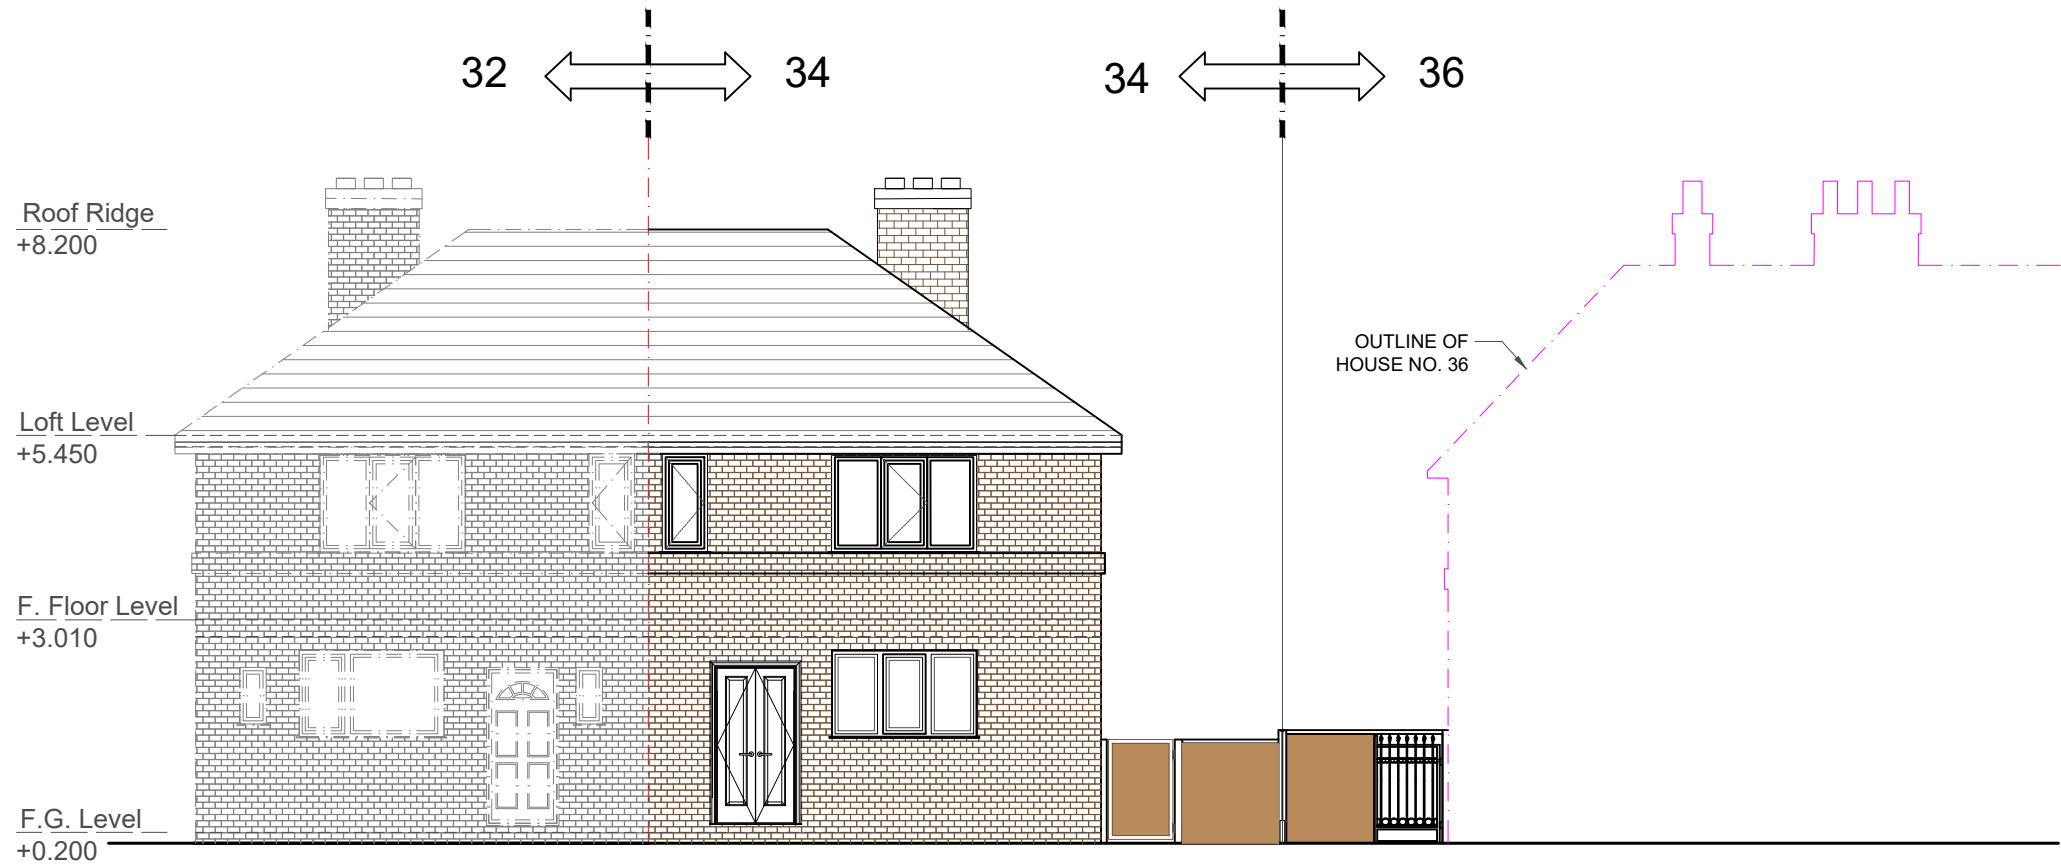

EXISTING REAR ELEVATION (SOUTH FACE)
(SCALE 1:100)

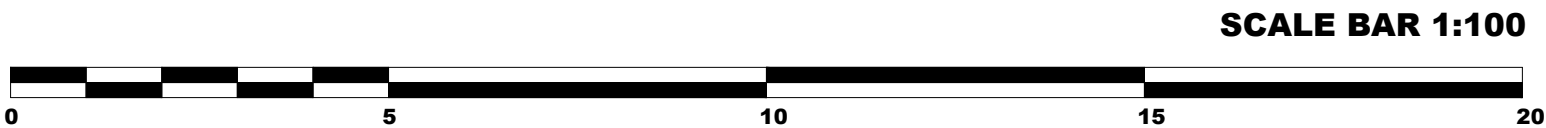

GENERAL NOTES:

- ALL DIMENSIONS ARE IN MILLIMETRES (mm) UNLESS NOTED OTHERWISE.
- ALL LEVELS ARE IN METRES (m) ABOVE ORDNANCE DATUM UNLESS NOTED OTHERWISE.
- ALL CO-ORDINATES ARE IN METRES (m) UNLESS NOTED OTHERWISE.
- THE CONTRACTOR IS TO GAIN ALL RELEVANT PERMISSIONS PRIOR TO COMMENCEMENT OF WORKS.
- THE CONTRACTOR SHALL CARRY OUT A FULL SITE SURVEY PRIOR TO COMMENCEMENT OF WORK. SURVEY DATA SHALL BE SUPPLIED TO THE ENGINEER FOR REVIEW.
- THE CONTRACTOR SHALL BE RESPONSIBLE FOR THE ACCURACY OF ALL DIMENSIONS AND FOR THE CORRECT SETTING OUT OF WORK ON SITE. ANY DISCREPANCIES TO BE BROUGHT TO THE ATTENTION OF THE CLIENT.
- ALL STANDARDS USED SHALL BE TO THE LATEST EDITION.

PROJECT NAME
SINGLE STOREY SIDE & REAR
EXTENSION AT 34 MOOR LANE
MANCHESTER, M23 0LX

TITLE
REAR ELEVATION (SOUTH FACE)
EXISTING AND PROPOSED

DRAWN BY R. A. C.	CHECKED BY D.N.D
----------------------	---------------------

APPROVED BY: N.D	DATE 14/03/2024
---------------------	--------------------

CLIENT
N. S . DADLANI
34 MOOR LANE
MANCHESTER
M23 0LX
EMAIL: NA

AGENT/ CONSULTANT
NEEL
CIVIL ENGINEERING SERVICES LIMITED
77 HOPE ROAD
MANCHESTER
M33 3DU
EMAIL: ncesltd@hotmail.com

PROJECT 00234	SCALE 1: 100	SHEET SIZE A2
------------------	-----------------	------------------

DRAWING NO: 00234/23/PP/A-0004
SHEET NO: 1 OF 2/2

REVISION P0 UNIT m	
-----------------------------	--

P0	ISSUED FOR PLANNING PERMISSION	RAC	NSD	DND	14.03.24
REV. No.	DESCRIPTION	DRN BY	CKD BY	AP'D	DATE