



NOTES

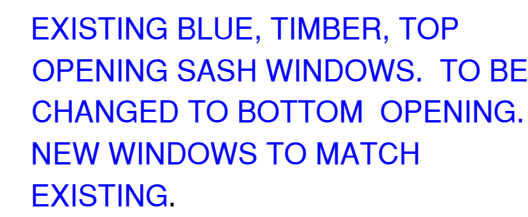


EXISTING BLUE, TIMBER, TOP
OPENING SASH WINDOWS. TO BE
CHANGED TO BOTTOM OPENING.
NEW WINDOWS TO MATCH
EXISTING.

PROPOSED REAR ELEVATION

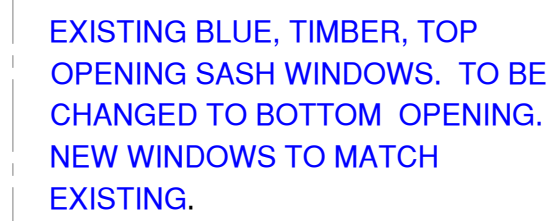


PROPOSED FRONT ELEVATION

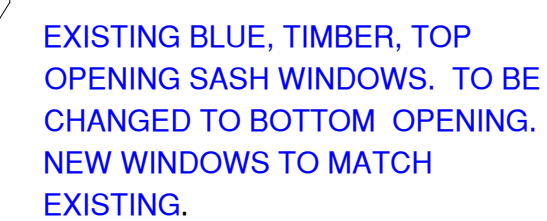

EXISTING BLUE, TIMBER, TOP
OPENING SASH WINDOWS. TO BE
CHANGED TO BOTTOM OPENING.
NEW WINDOWS TO MATCH
EXISTING.

EXISTING BLUE, TIMBER, TOP
OPENING SASH WINDOWS. TO BE
CHANGED TO BOTTOM OPENING.
NEW WINDOWS TO MATCH
EXISTING.

PROPOSED SIDE ELEVATION

 

A	EXTENSION SIZE AND ROOF LINE CHANGED	RR	21.04.23
REV:	DESCRIPTION:	BY:	DATE:

*Don't just dream it,
let us design it!*
www.archdesigns.co.uk

CLIENT: **FOR JENNY WONG**
67 ARDWICK GREEN NORTH,
ARDWICK, MANCHESTER,
M12 6FX

ARCHITECT: MR REUBEN RAMELIZE
ARCH DESIGNS. WILSONS PARK C/O MAS
MONSALL ROAD
MANCHESTER M40 8WN

DRAWN: REUBEN CHECKED: checked DATE: NOV 2023 REVISION: ---

PROJECT NAME: PROPOSED WINDOW REPLACEMENTS

DRAWING TITLE: PROPOSED PLANS AND ELEVATIONS

SCALE: 1:50 SHEET SIZE: A1 SHEET NO: 04

PROJECT NO: 2023/00 STATUS: FOR PLANNING

DRAWING NO: A1/04