


Notes:

- Setting out of plinths and external cladding line of roof based on survey information from Survey Solutions and post strip out survey of plinth locations by ACS. There are discrepancies between alignment of surveys. All setting out to be checked on site prior to manufacture/ construction.

Drawing of existing layout of roof to be used at own risk.

Key

 


Existing Plant Plinth

The sizes and positions of existing plinths are based on post strip out survey of plinth by ACS. Discrepancies on alignment with original roof survey by Survey Solutions.

Alignment of gutter from ACS check dims.

Discrepancy in alignment of gutter between Survey systems pre strip out survey and ACS check dimensions to cladding line. To be checked on site prior to installation of M&E plant equipment.

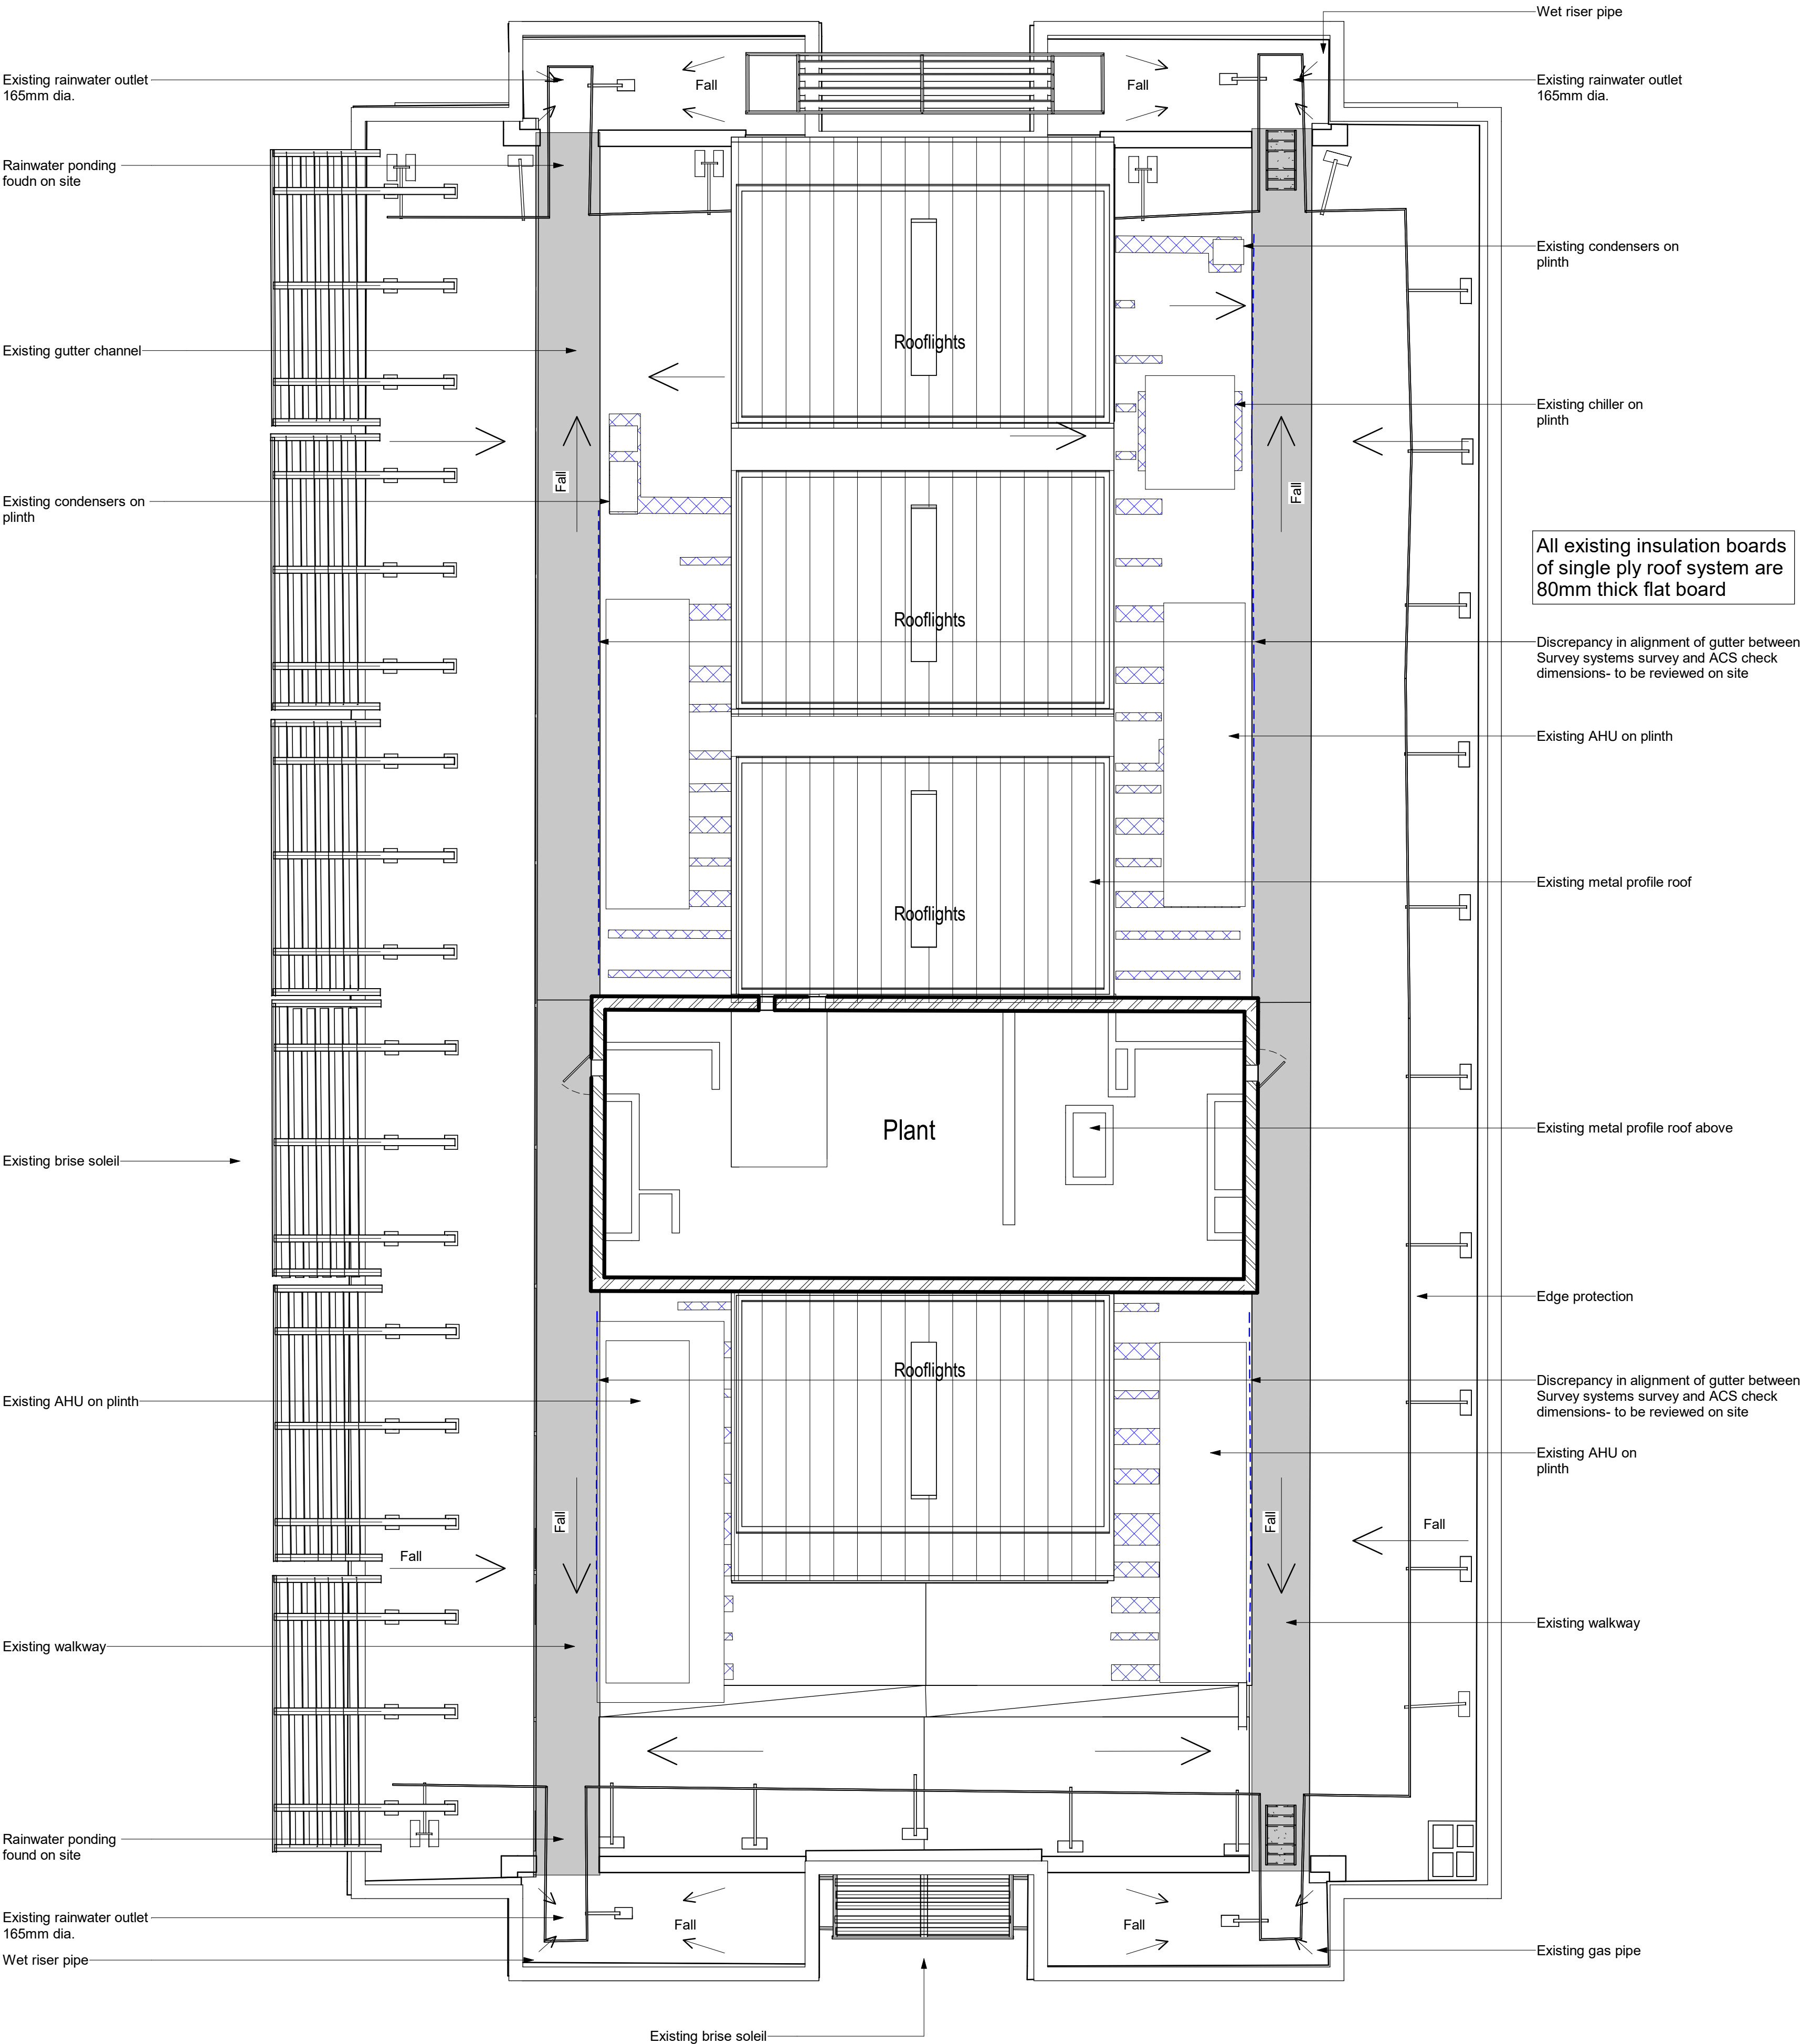

Existing Roof Plan

1 : 100 @ A1



P02	Issued for planning	29.11.23	SHB	JC
P01	Updated to suit post strip out survey information from ACS.	28.07.23	JC	SHB
Revision	Description	Date	Drawn	Checked

Halliday Meecham Architects Limited

111 Piccadilly Manchester M1 2HY
+44 (0)161 661 5566

4 Devonshire Street London W1W 5DT
+44 (0)203 440 5175

hma@hallidaymeecham.com
www.hallidaymeecham.com



Client:	NG Bailey						
Project:	MBS East Refurbishment						
Phase/Location:	MBS East Teaching Rooms						
Drawing:	Existing Roof Plan						
Scale @ A1	Scale @ A3	Date:	Drawn:	Checked:	Job No.	Drawing No.	
1:100	1:200	22.12.22	GW	OC	5656	0306	
Drawing Ref.							Revision
8405-NGB-01-R-DR-A-0306							P2