


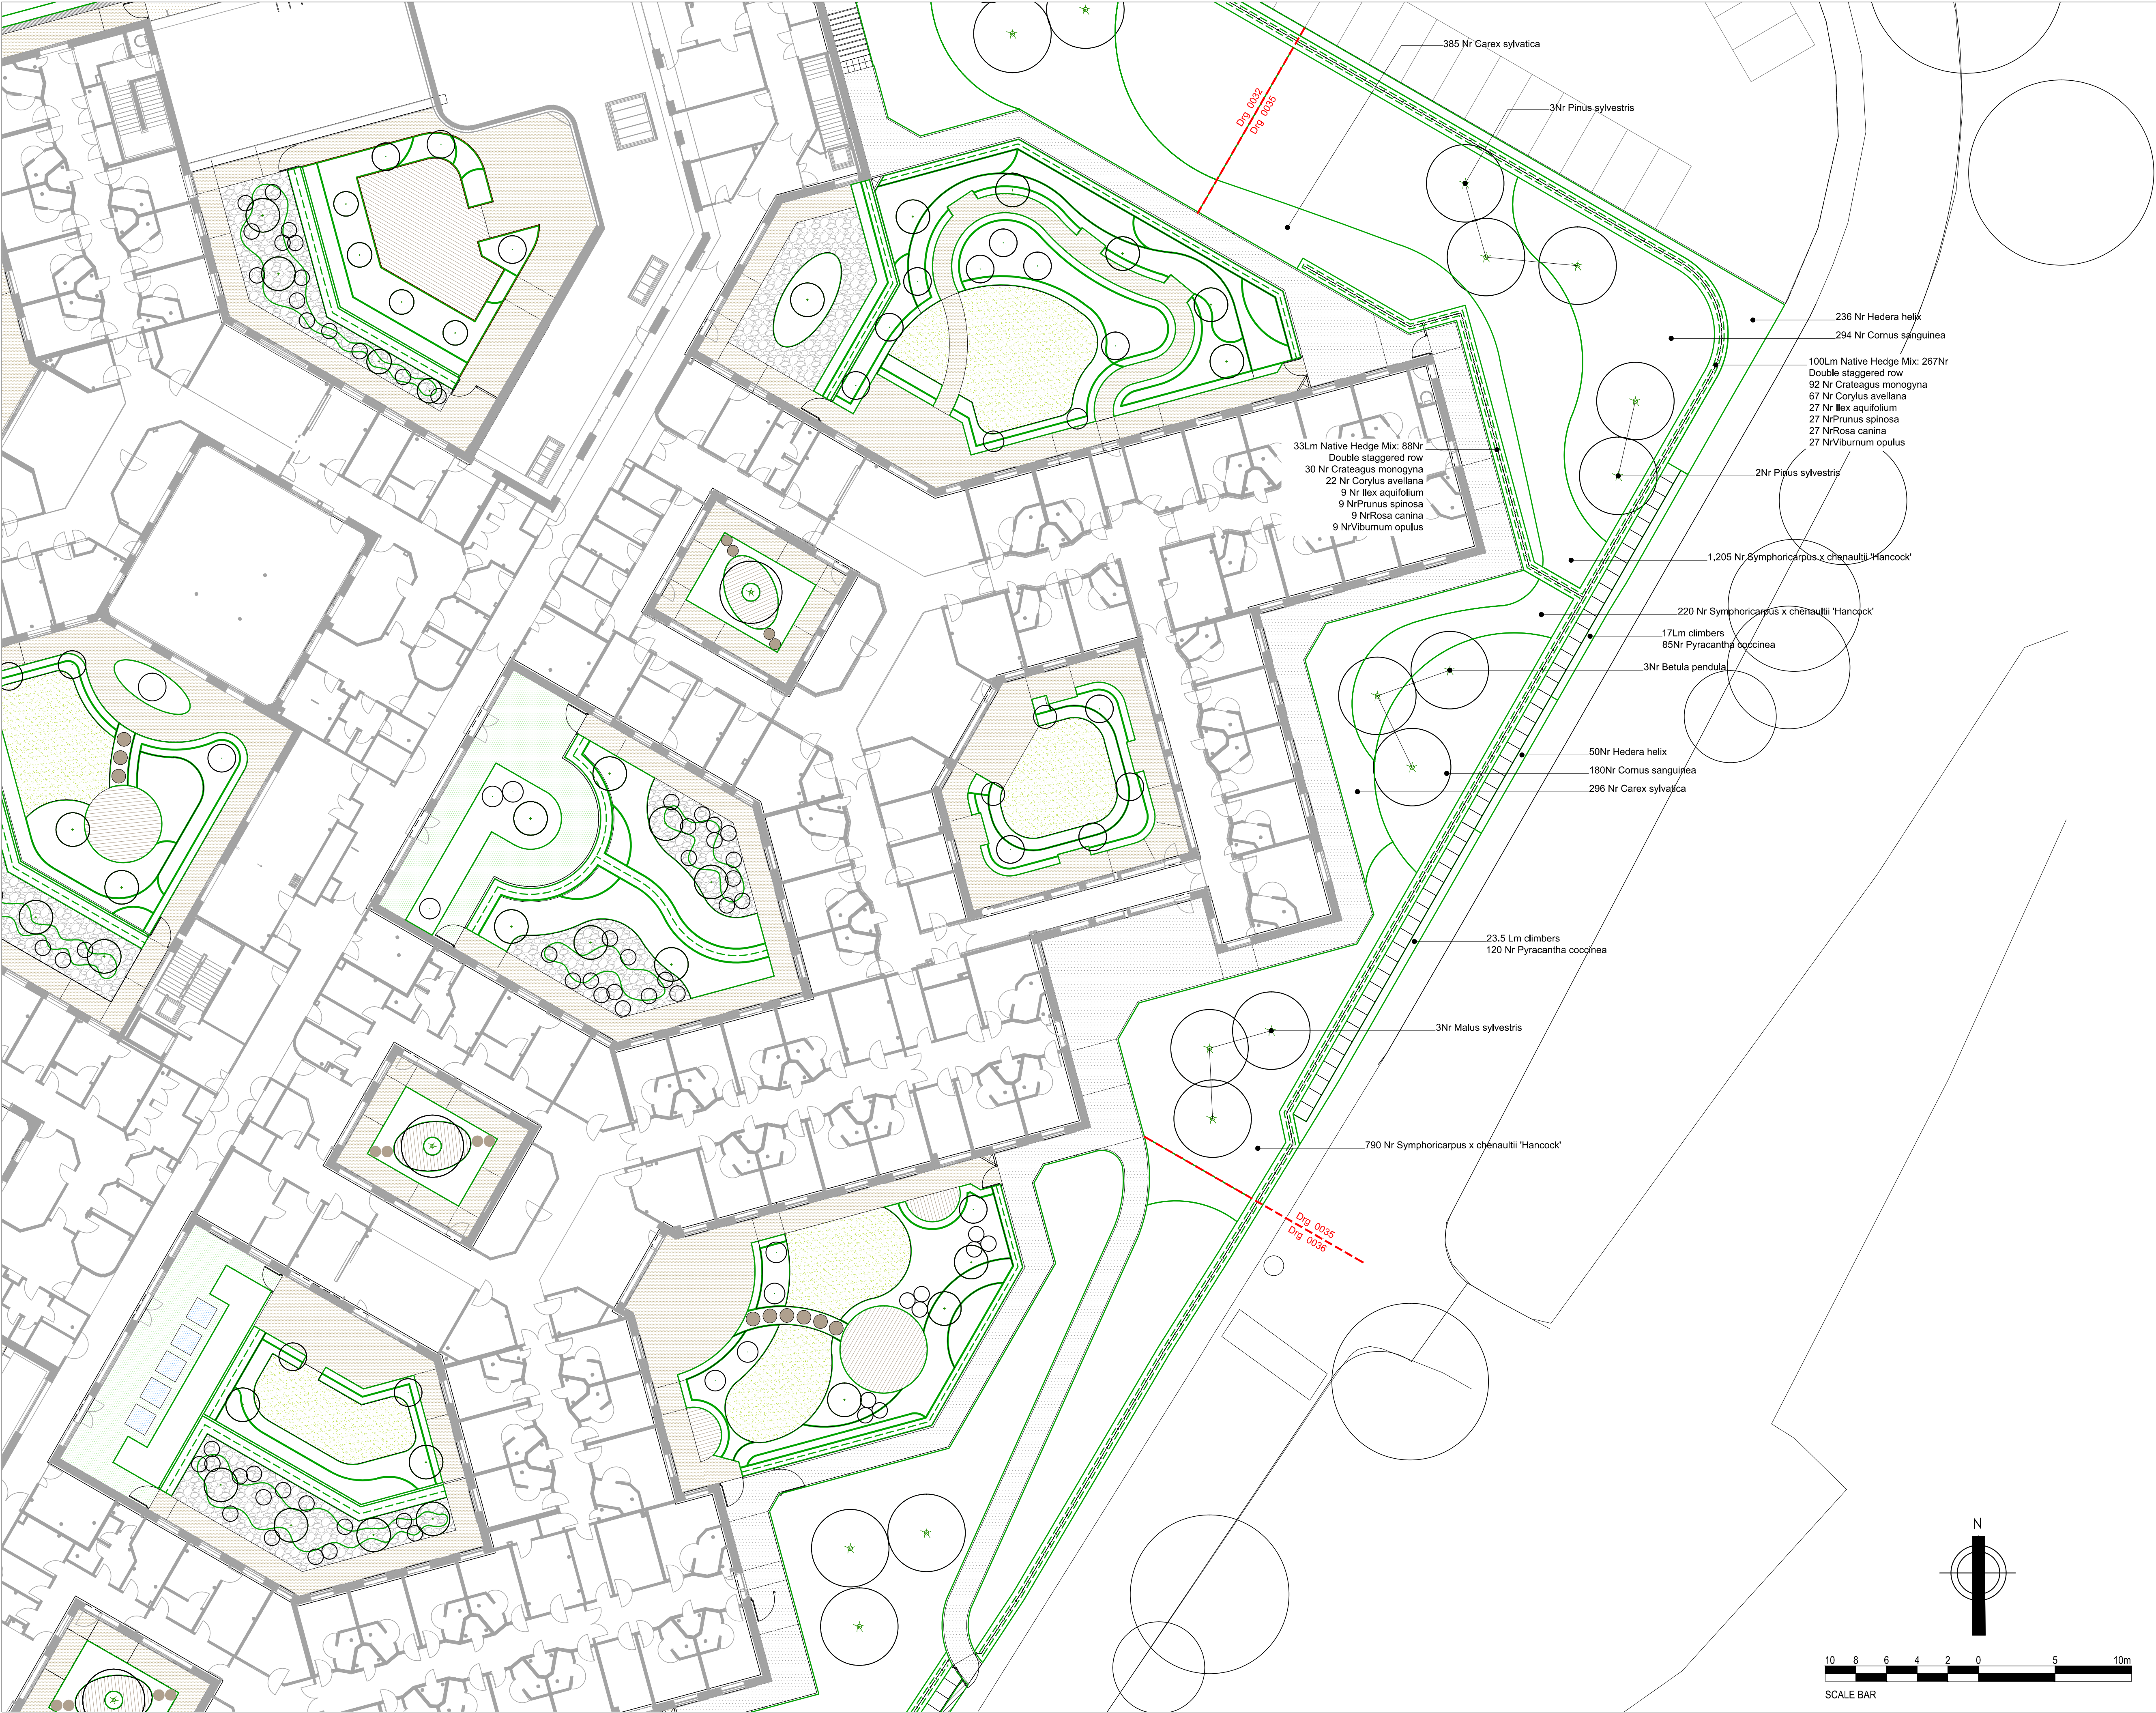

NOTES:

DO NOT SCALE. Use figured dimensions only. The contractor is requested to check all dimensions before the work is put in hand. Copyright of this drawing belongs solely to Iteriad Ltd. This drawing must only be used for the purpose for which it is supplied and its contents must not be reproduced for any purpose without written permission. Areas indicated, or areas calculated from this drawing should be used for valuation purposes or as the basis for development contracts. Iteriad Ltd is a limited liability company registered in England and Wales. Number 7966573

NOTES:
Based on GDA Building floor plans:
NMGNPH-GDA-VV-00-DR-A-0001 - Lower GF
NMGNPH-GDA-VV-01-DR-A-0001 - Upper GF

To be read in conjunction with Landscape Series GA's:


NMGNPH-ITR-00-XX-DR-L-0010
NMGNPH-ITR-XX-XX-DR-L-0100
NMGNPH-ITR-XX-XX-DR-L-0200
NMGNPH-ITR-XX-XX-DR-L-0300
NMGNPH-ITR-XX-XX-DR-L-0400

Along with:

NMGNPH-ITR-XX-XX-DR-L-0050 - Topsoil Depths Plan 1
NMGNPH-ITR-XX-XX-DR-L-0051 - Topsoil Depths Plan 2

Planting schedules

NBS Specification:
Q28 - Topsoil & Mulch
Q30 - Lawn Turf
Q31 - Planting

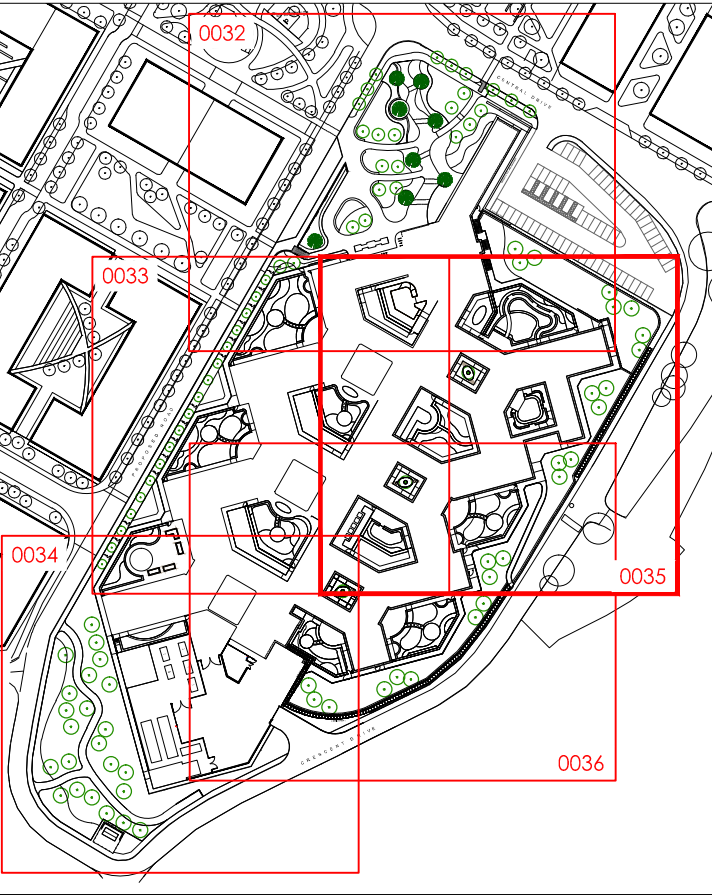

C01 P01	First Construction Issue First Issue	AP AP	KH KH	30.08.23 27.09.21
REV	DETAILS	DRAWN BY	CHECKED BY	CHECKED DATE
CLIENT				

Greater Manchester
MH NHS FT

MASTERPLANNERSLANDSCAPE ARCHITECTS

(iteriad)

Studio:
2 Craywood Cottages,
Ecclesall Park,
Worsley, Greater Manchester,
M28 9LQ
T: (+44) 15394 43018
E: studio@iteriad.com
W: www.iteriad.com

PROJECT TITLE
New Park House NMGH

DRAWING TITLE
PLANTING PLAN
EAST SIDE BOUNDARY LANDSCAPE
Sp 0.2

SCALE	DRAWN BY	DATE
1:200@A1	AP	27.09.21
PURPOSE	STATUS	
For Constuction	S5	

JOB/DRAWING NUMBER	REVISION
NMGNPH-ITR-XX-XX-DR-L-0035	C01