
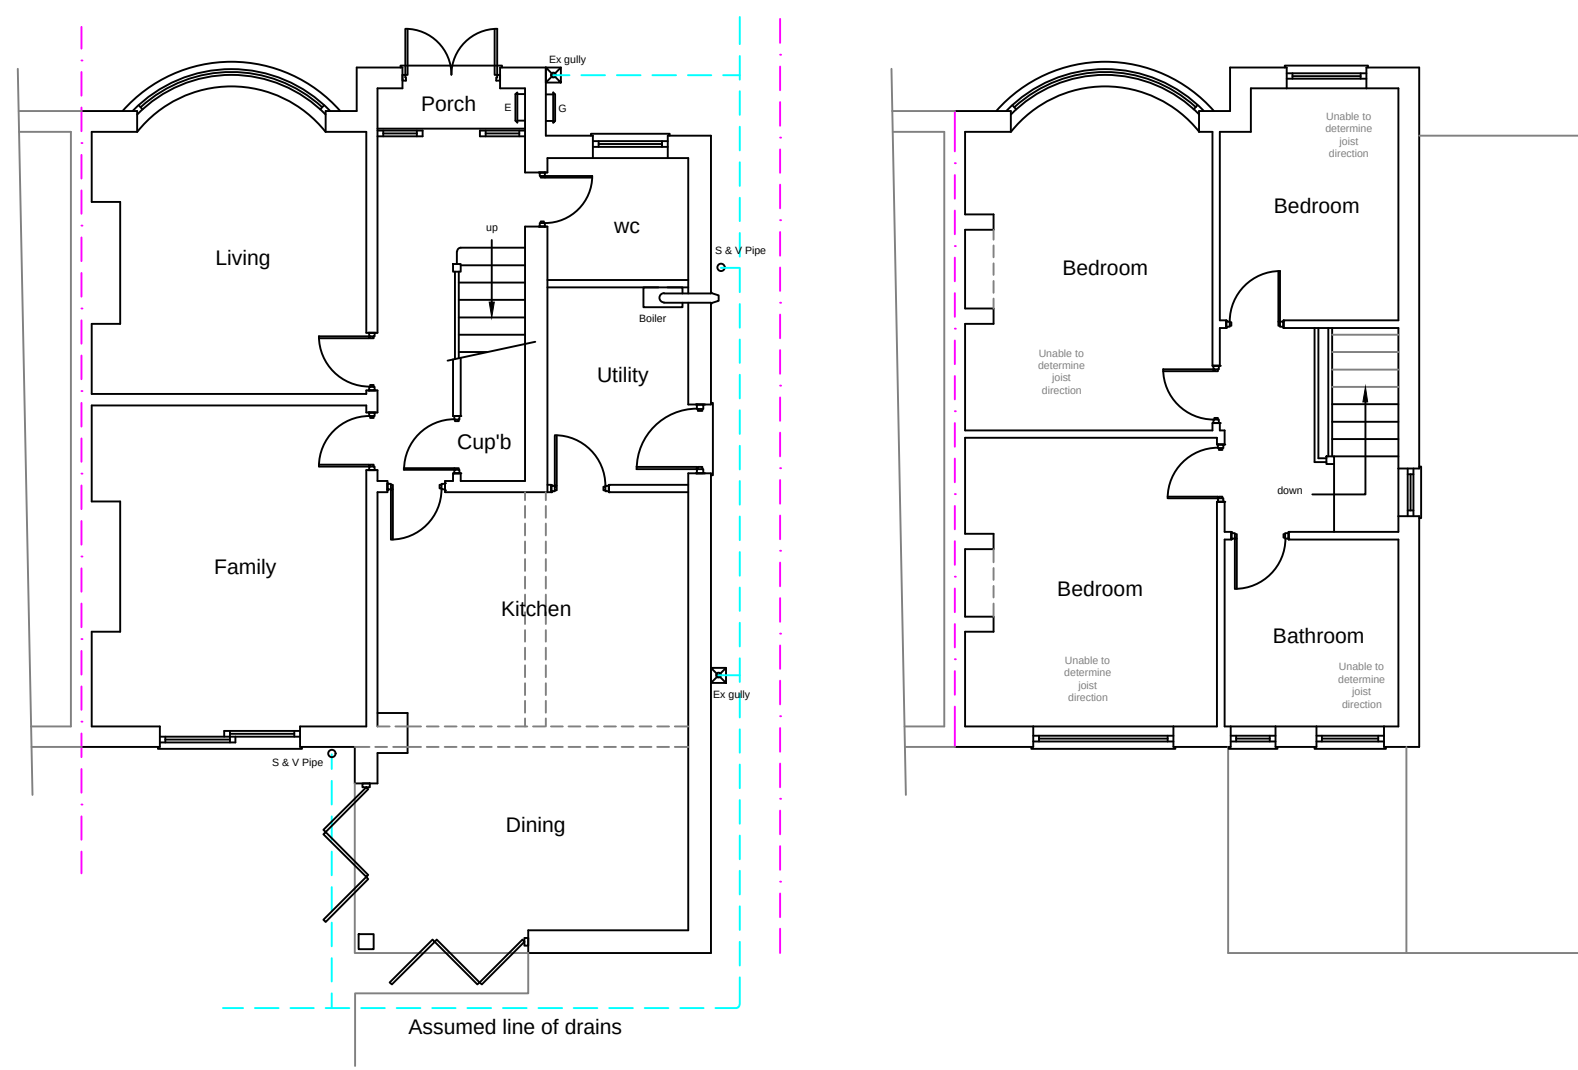



This drawing is protected by copyright and the information contained therein is the property of William McCall.
The drawing must not be copied and the information contained therein may not be used or disclosed without written permission of and in the manner permitted by William McCall.

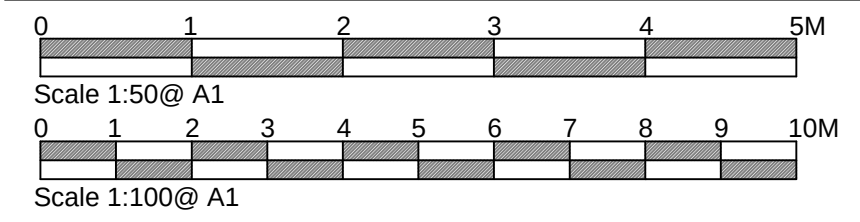

Existing Ground Floor Plan

1:100


Existing First Floor Plan

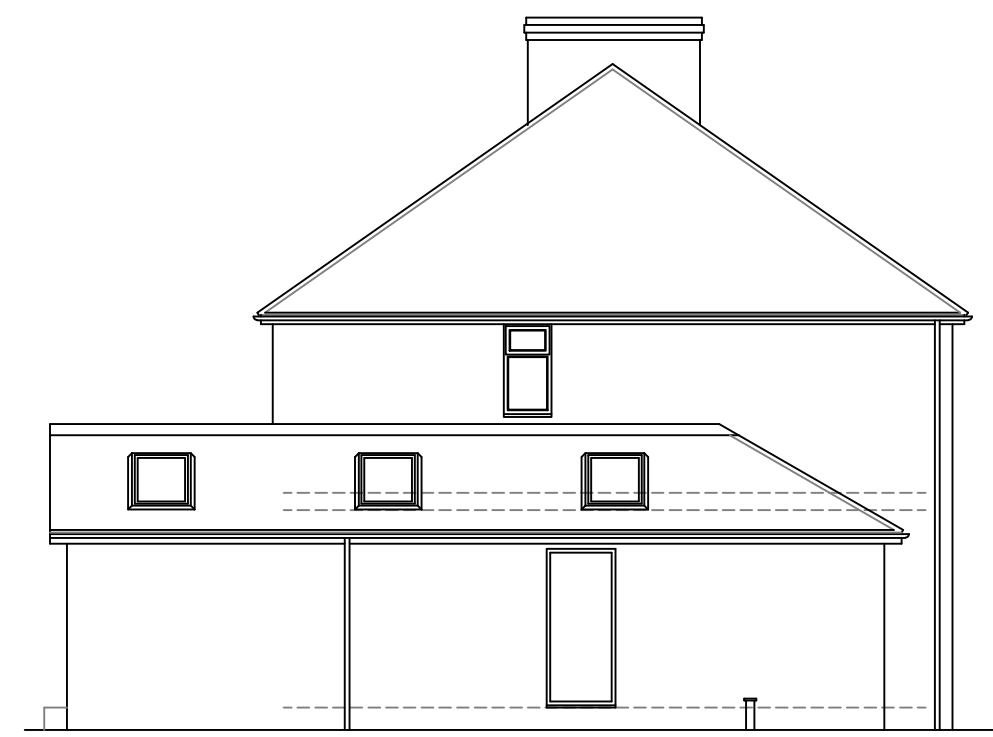


Existing Side Elevation



Existing Front Elevation

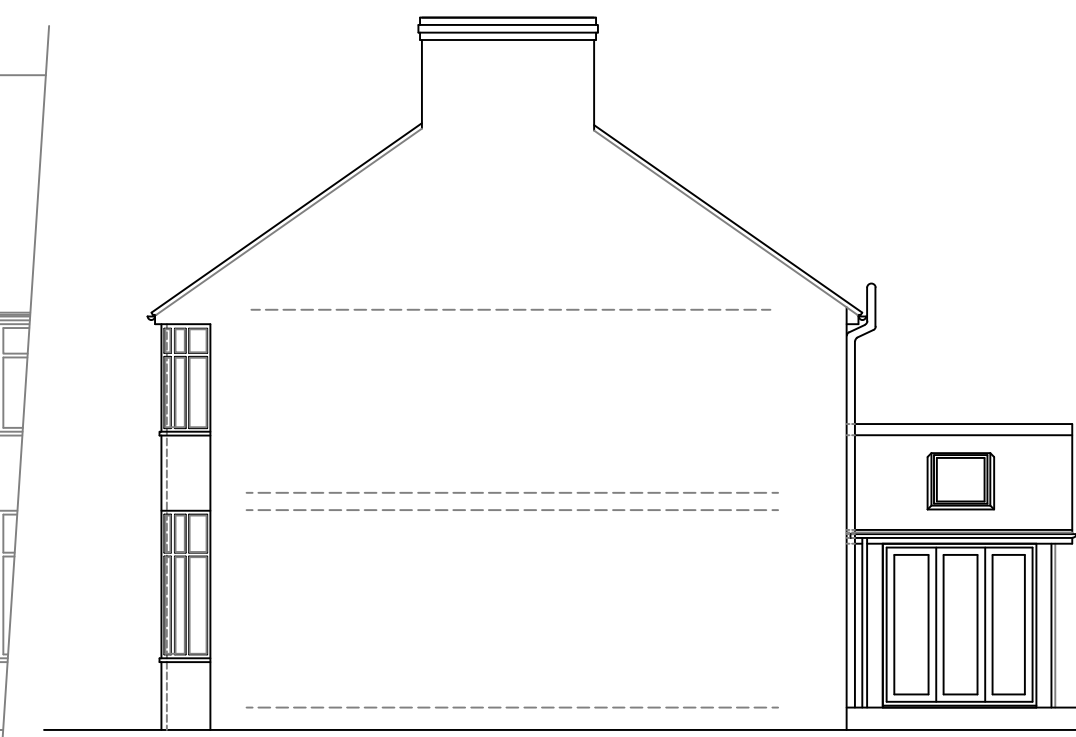


Existing Side Elevation

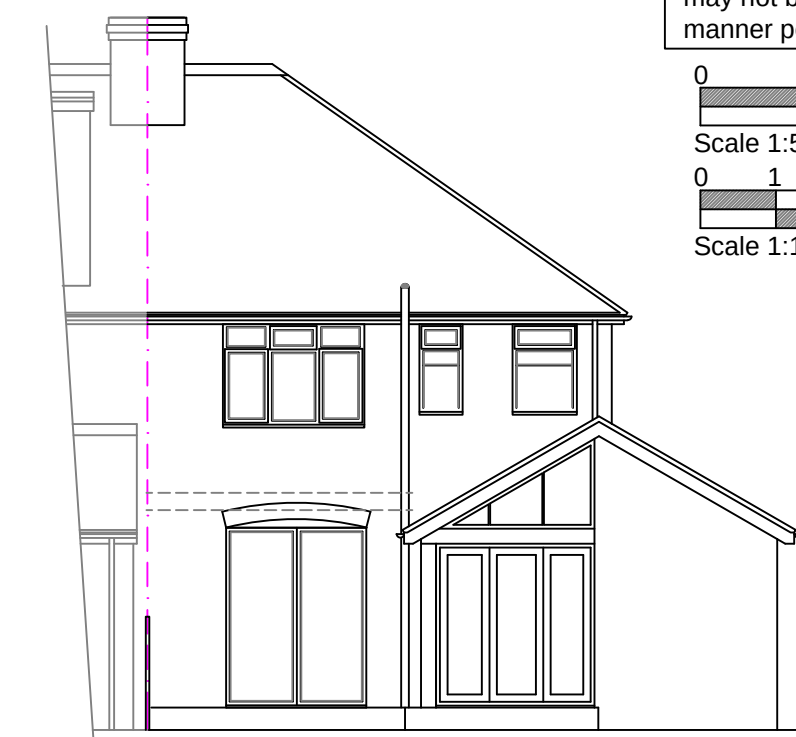

Existing Rear Elevation


1:100

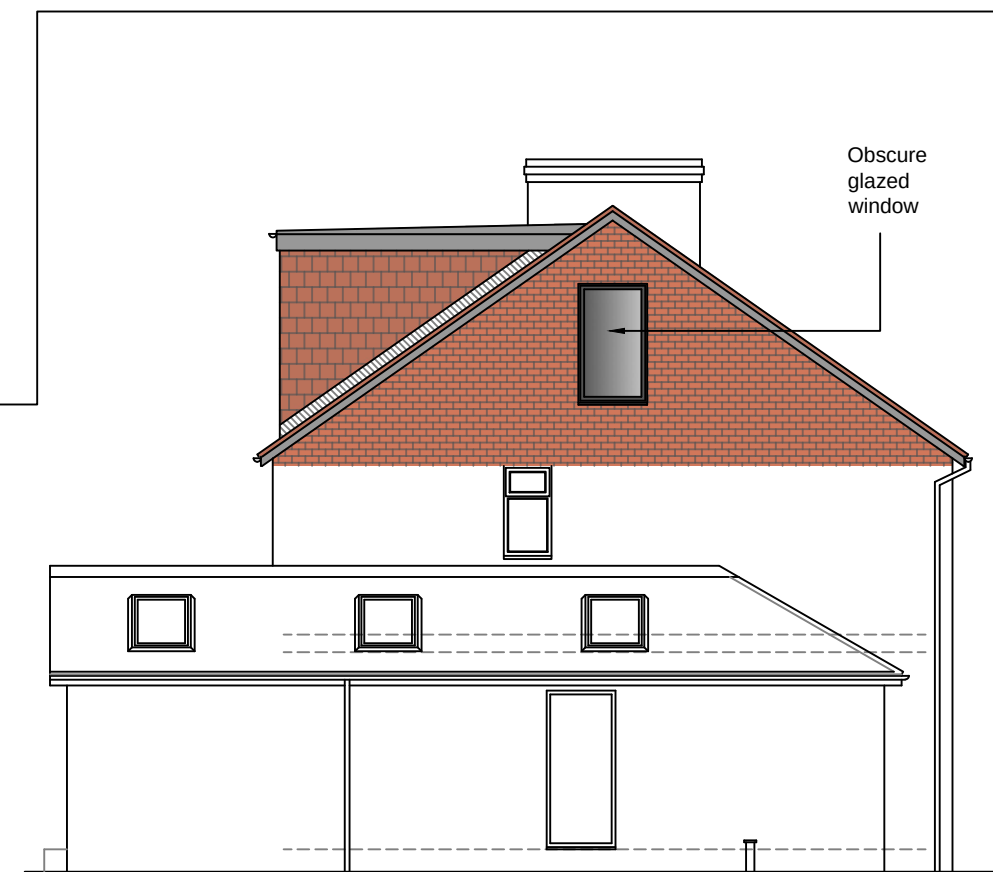

Proposed Side Elevation



Proposed Front Elevation

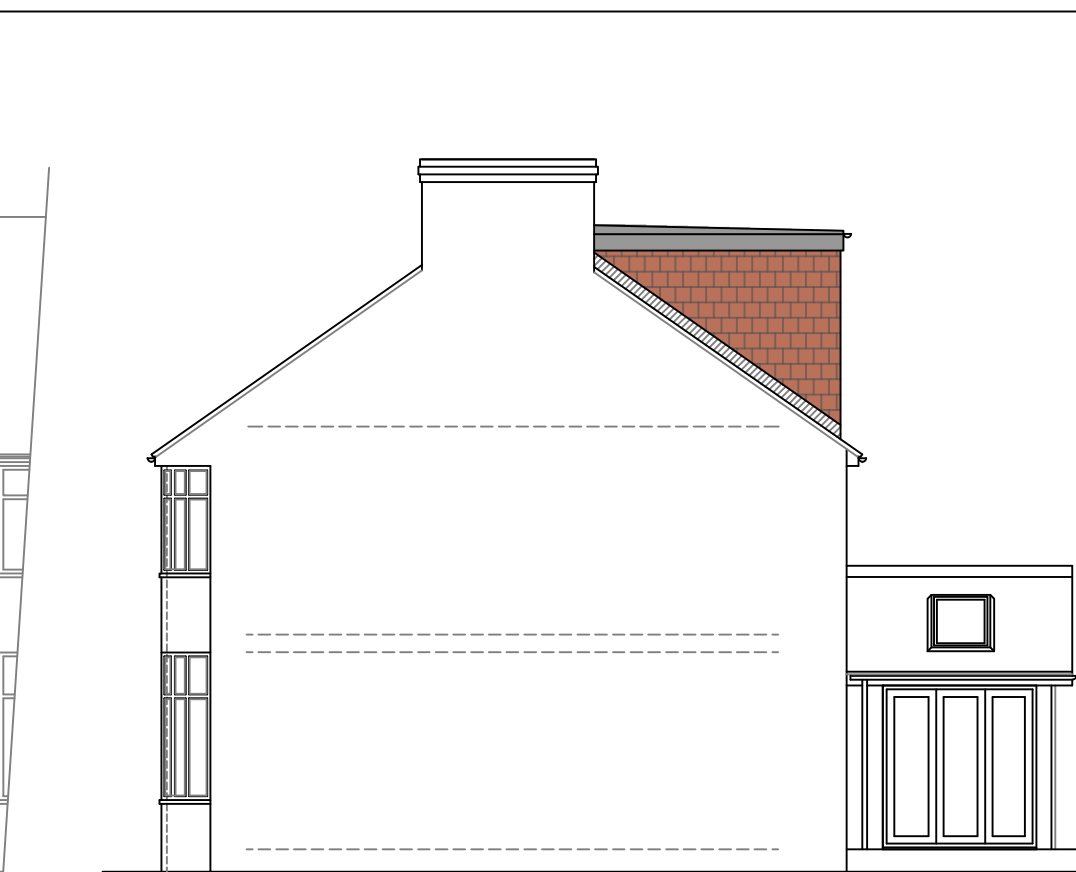


Proposed Side Elevation




Proposed Rear Elevation

1:100

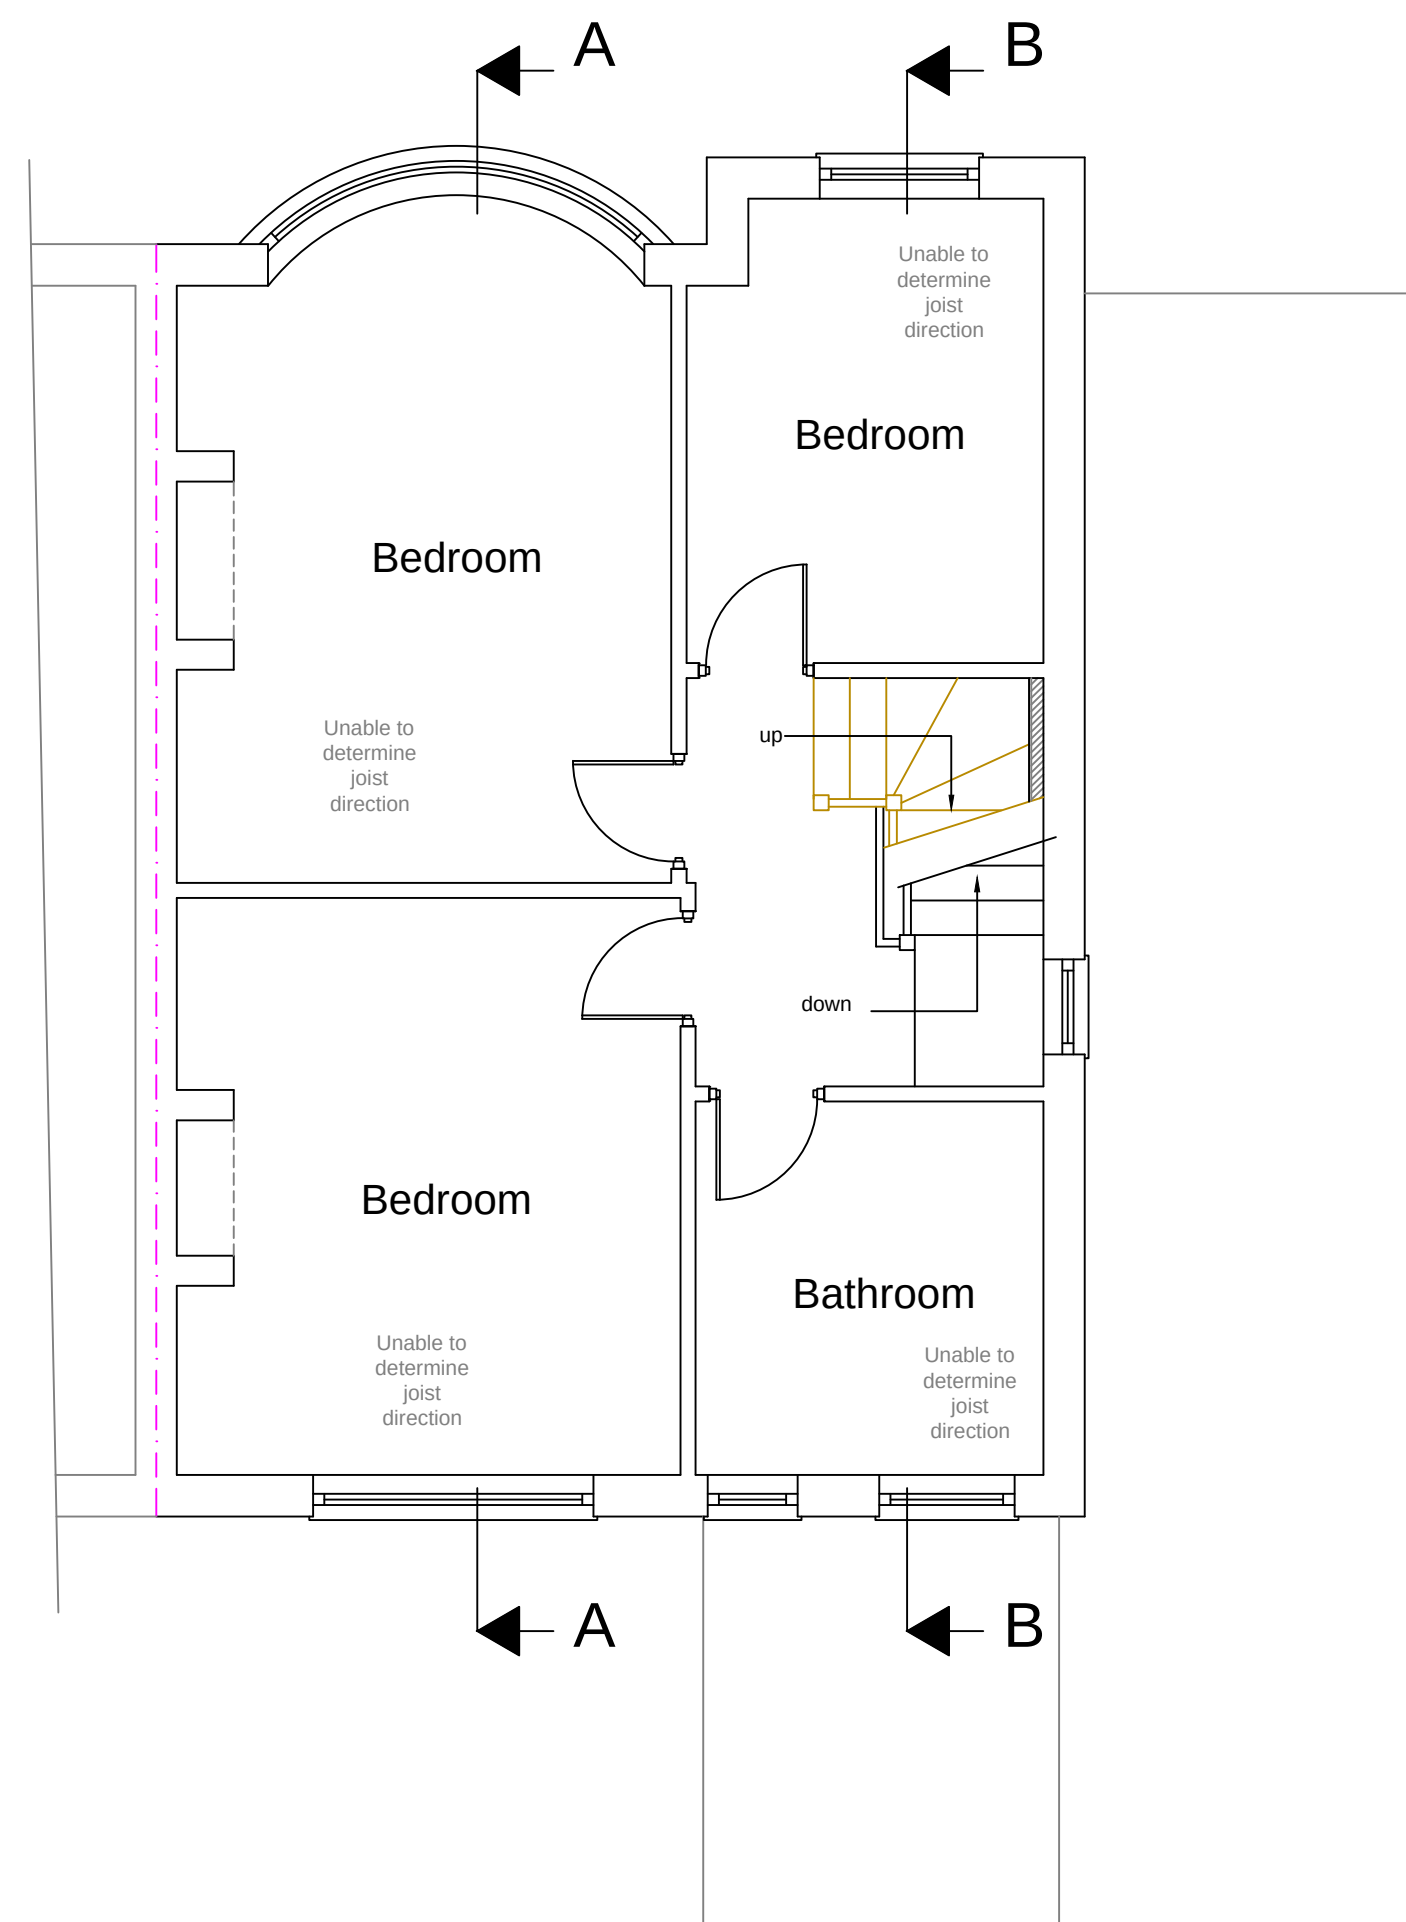

Proposed First Floor Plan

1:50

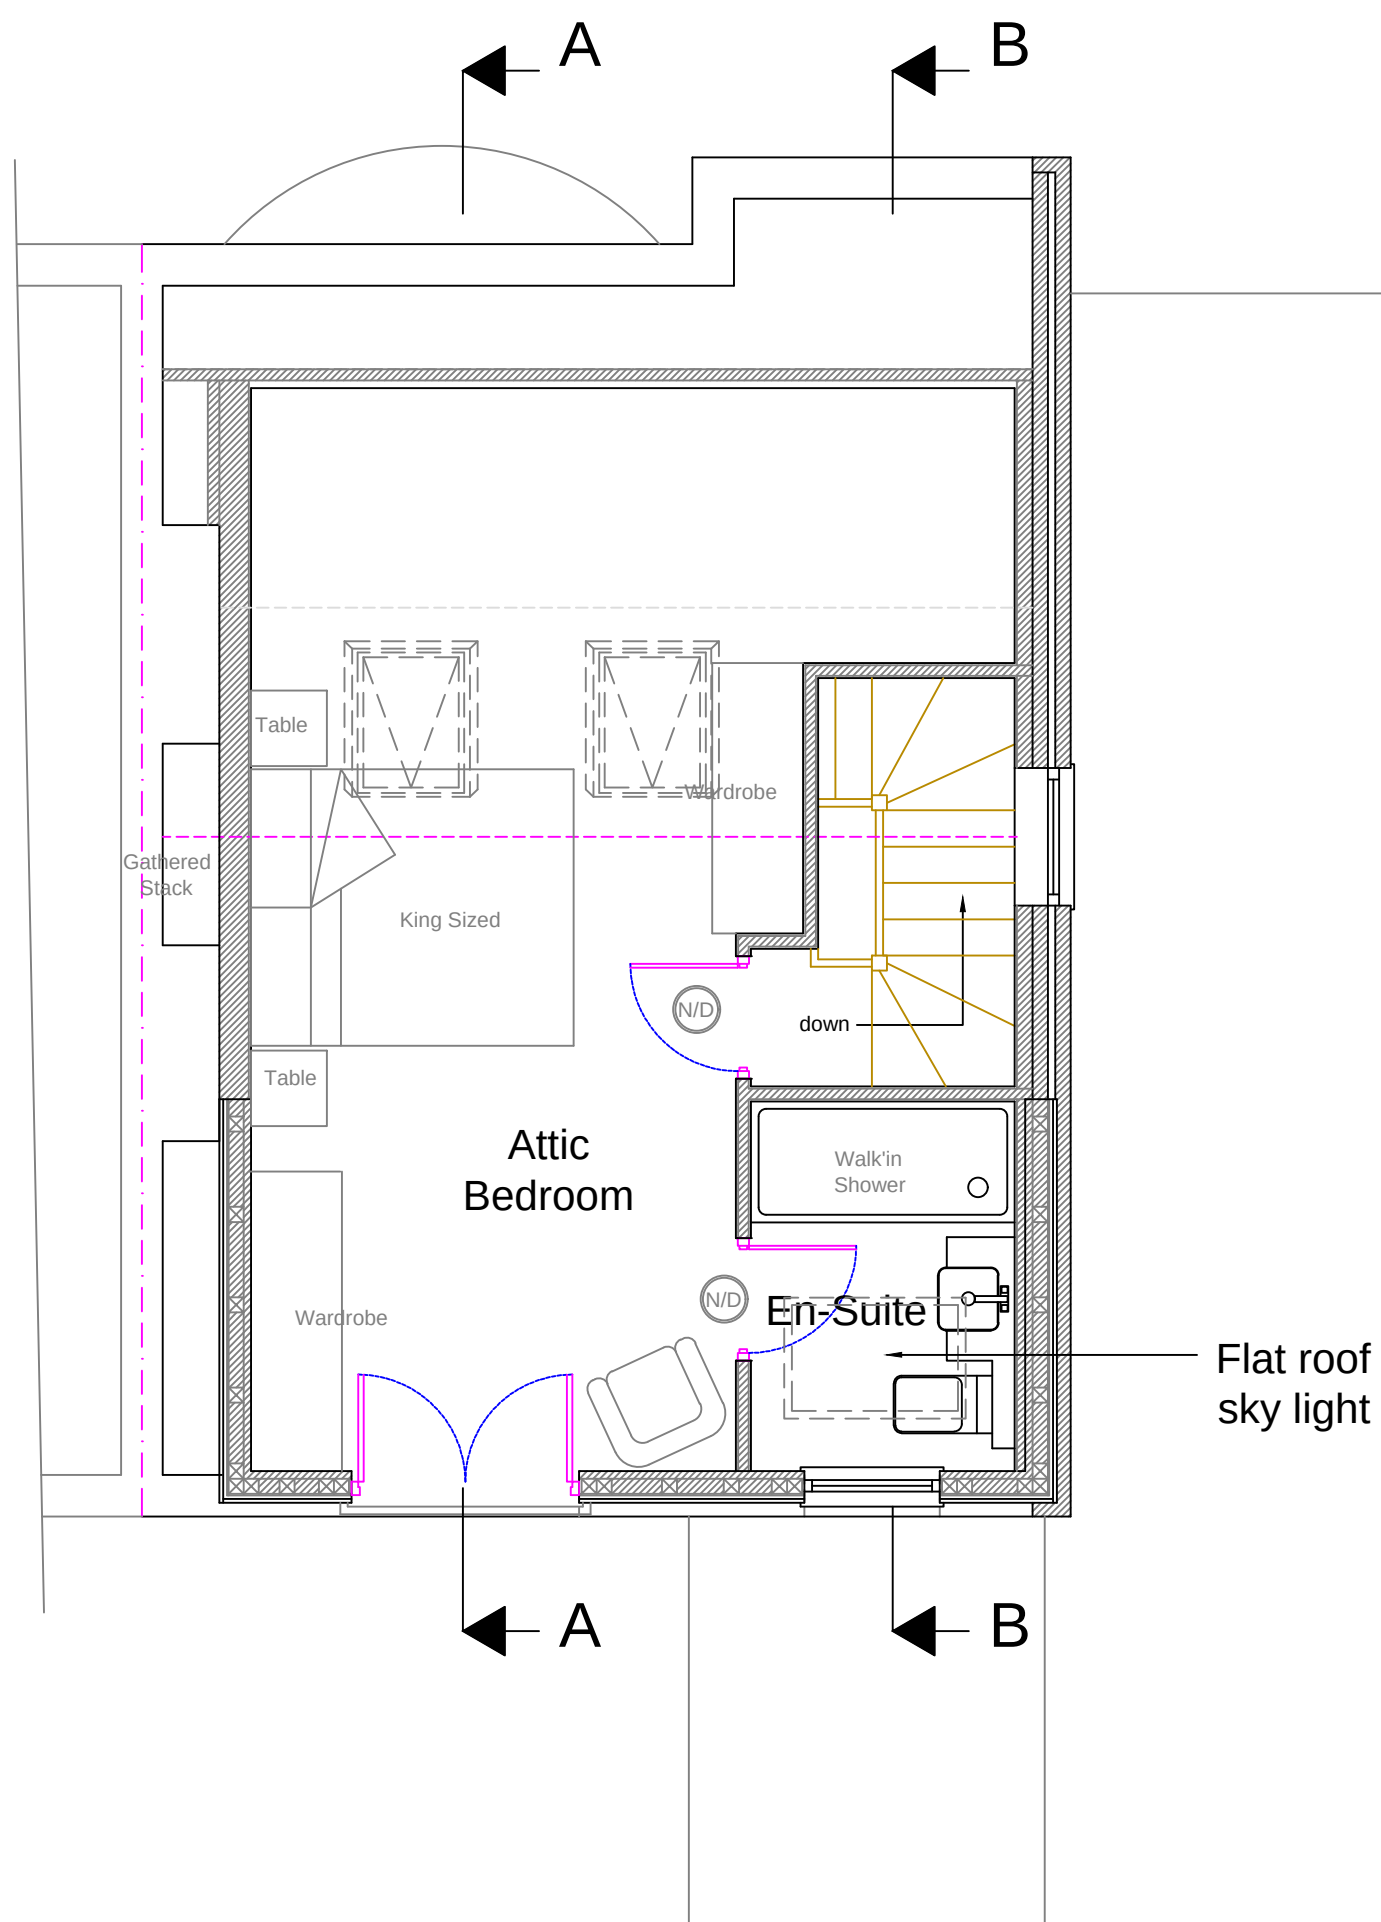

Proposed Second Floor Plan

Stage :- Householder Planning			
Project Title :- Proposed Hip To Gable Dormer Loft Conversion			
Drawing Title :- Existing & Proposed Plans & Elevations			
Client :- Mr Kirby & Mrs Austin			
Drwg No :- 01/24/14		1 of 2	Date :- Jan '24
Scale :- 1:100 & 1:50@A1		Drawn:- SCM	Checked :-
Site Address :- 20 Westholme, Didsbury, Manchester, M20 3QN			
The Old Post Room 34 Chew Valley Road Greenfield Saddleworth OL3 7DA Tel: 01457 871202 www.william-mccall.com enquiries@william-mccall.com			
			
			
A1			