


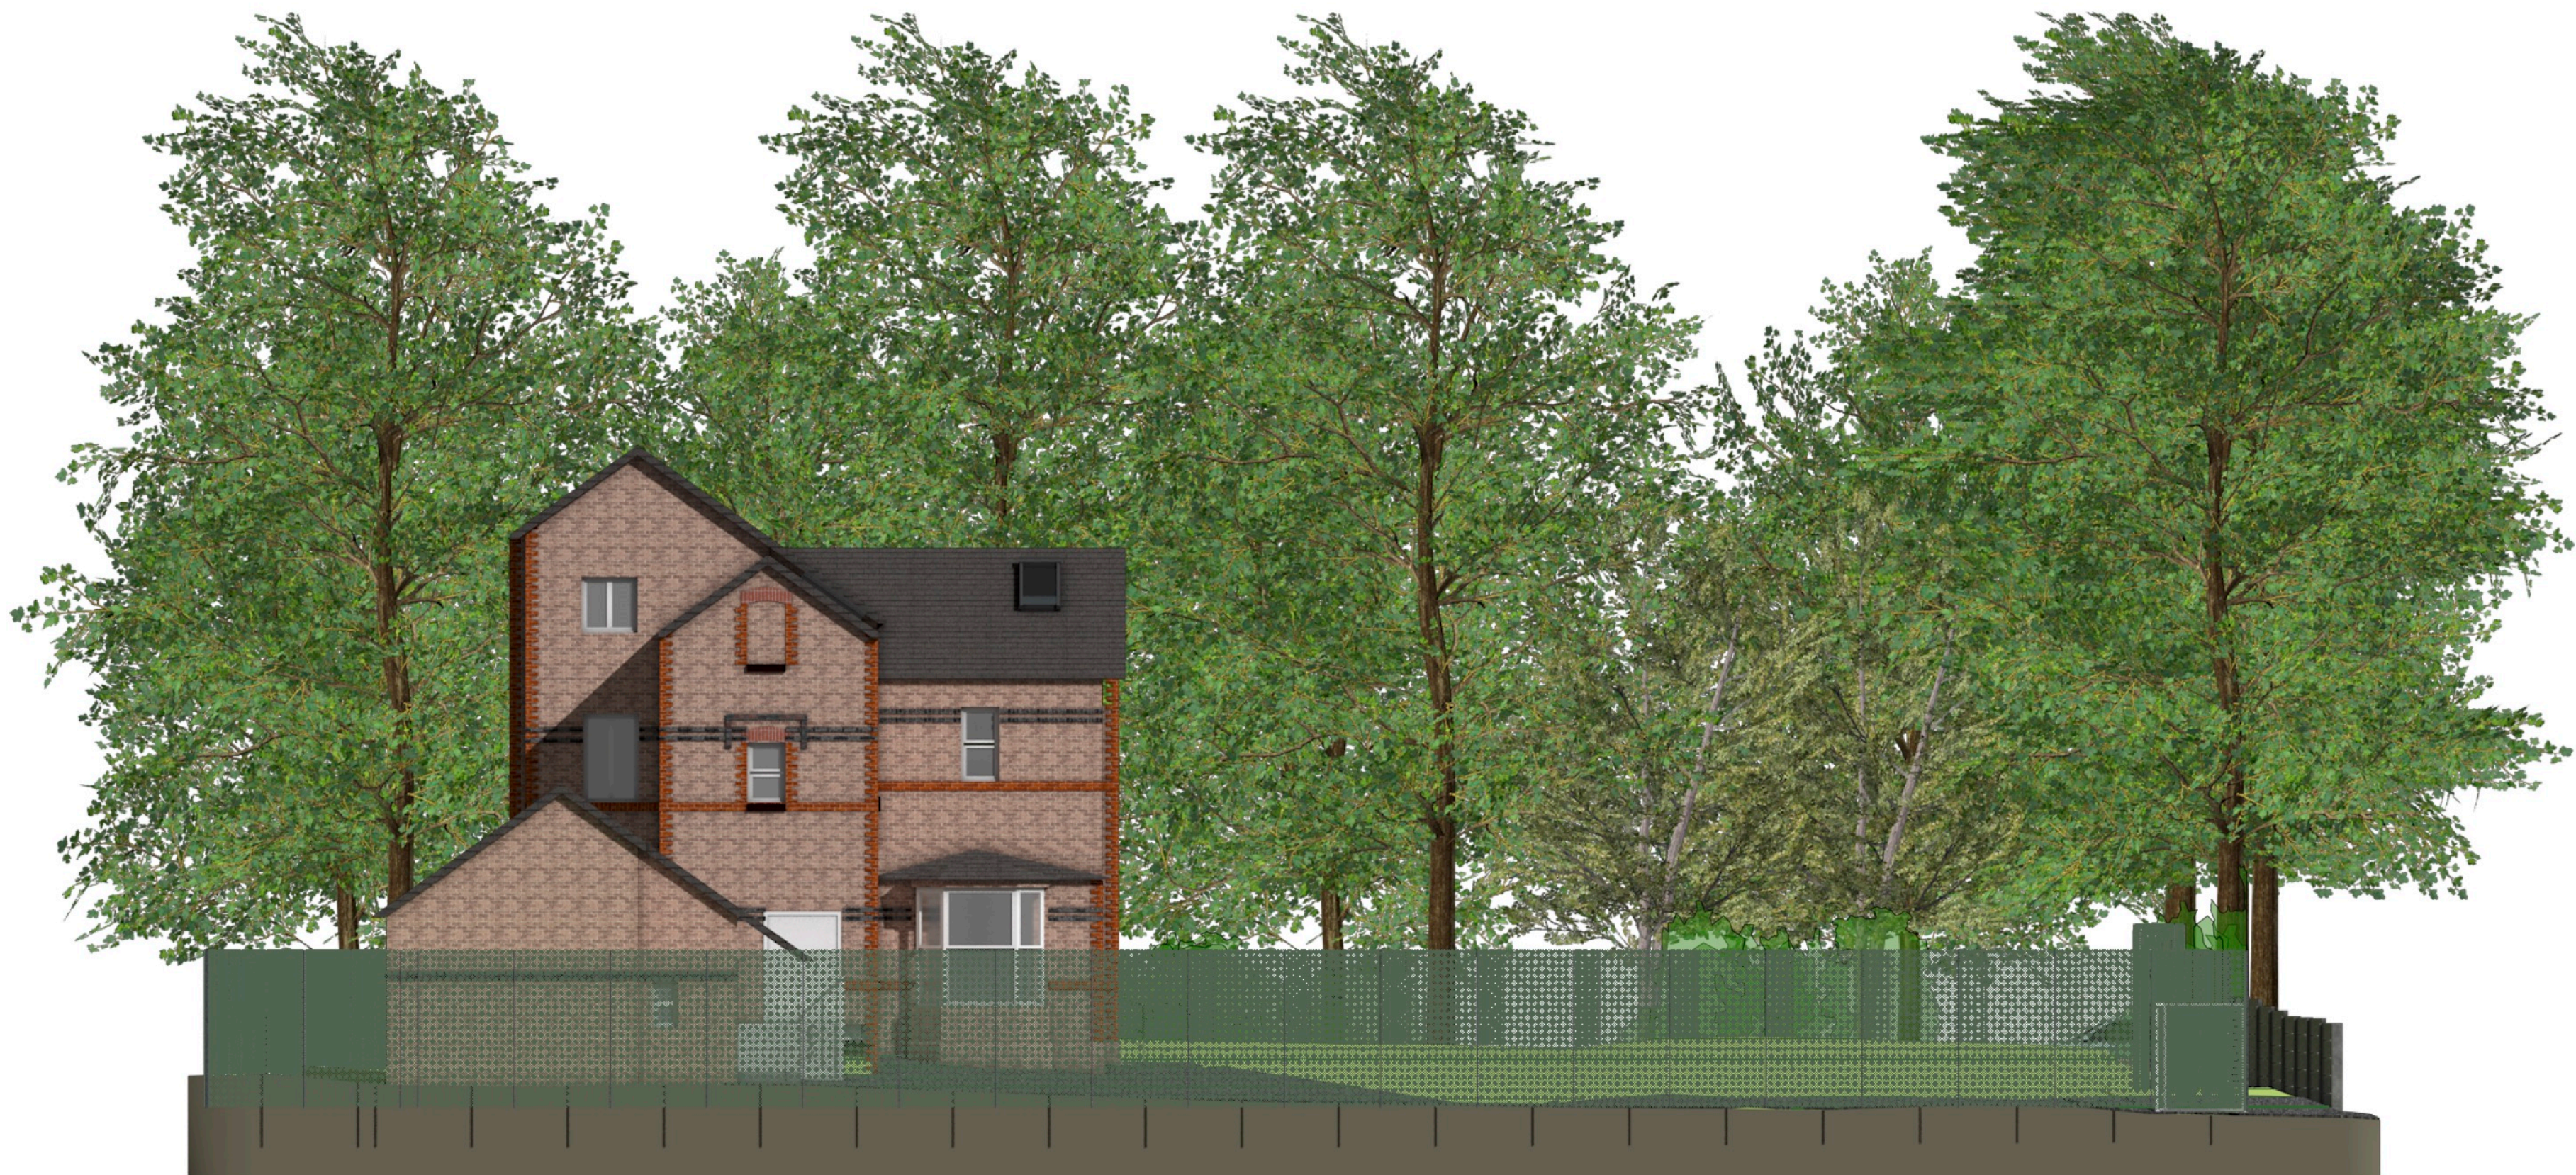

00 East Elevation - Proposed
1:100

0 1 2 3 4 5 M

P2 18/10/2023 AS Planning Issue
revisions:
All dimensions and areas are approximate and are to be verified.

NORTON MAYFIELD ARCHITECTS
Harland Works, Unit 8
70 John Street
Salford
M6 6PU
Tel: 0161 275 0114
info@nortonmayfield.co.uk
nortonmayfield.co.uk

RIBA Chartered Practice **arb** Architects Registration Board

Client:

Shalsheles Seminary

Project:

**4 Middleton Road,
Manchester M8 5DS**

Drawing No:

2327-NMA-XX-00-DR-A-00207

Drawing title:

Proposed - East Elevation

Status: S2 Revision: P2 Purpose of issue: For information Scale: 1:100 @ A2

2327-NMA-00-ZZ-M3-A-00002.vwx