


Kenyon Lane

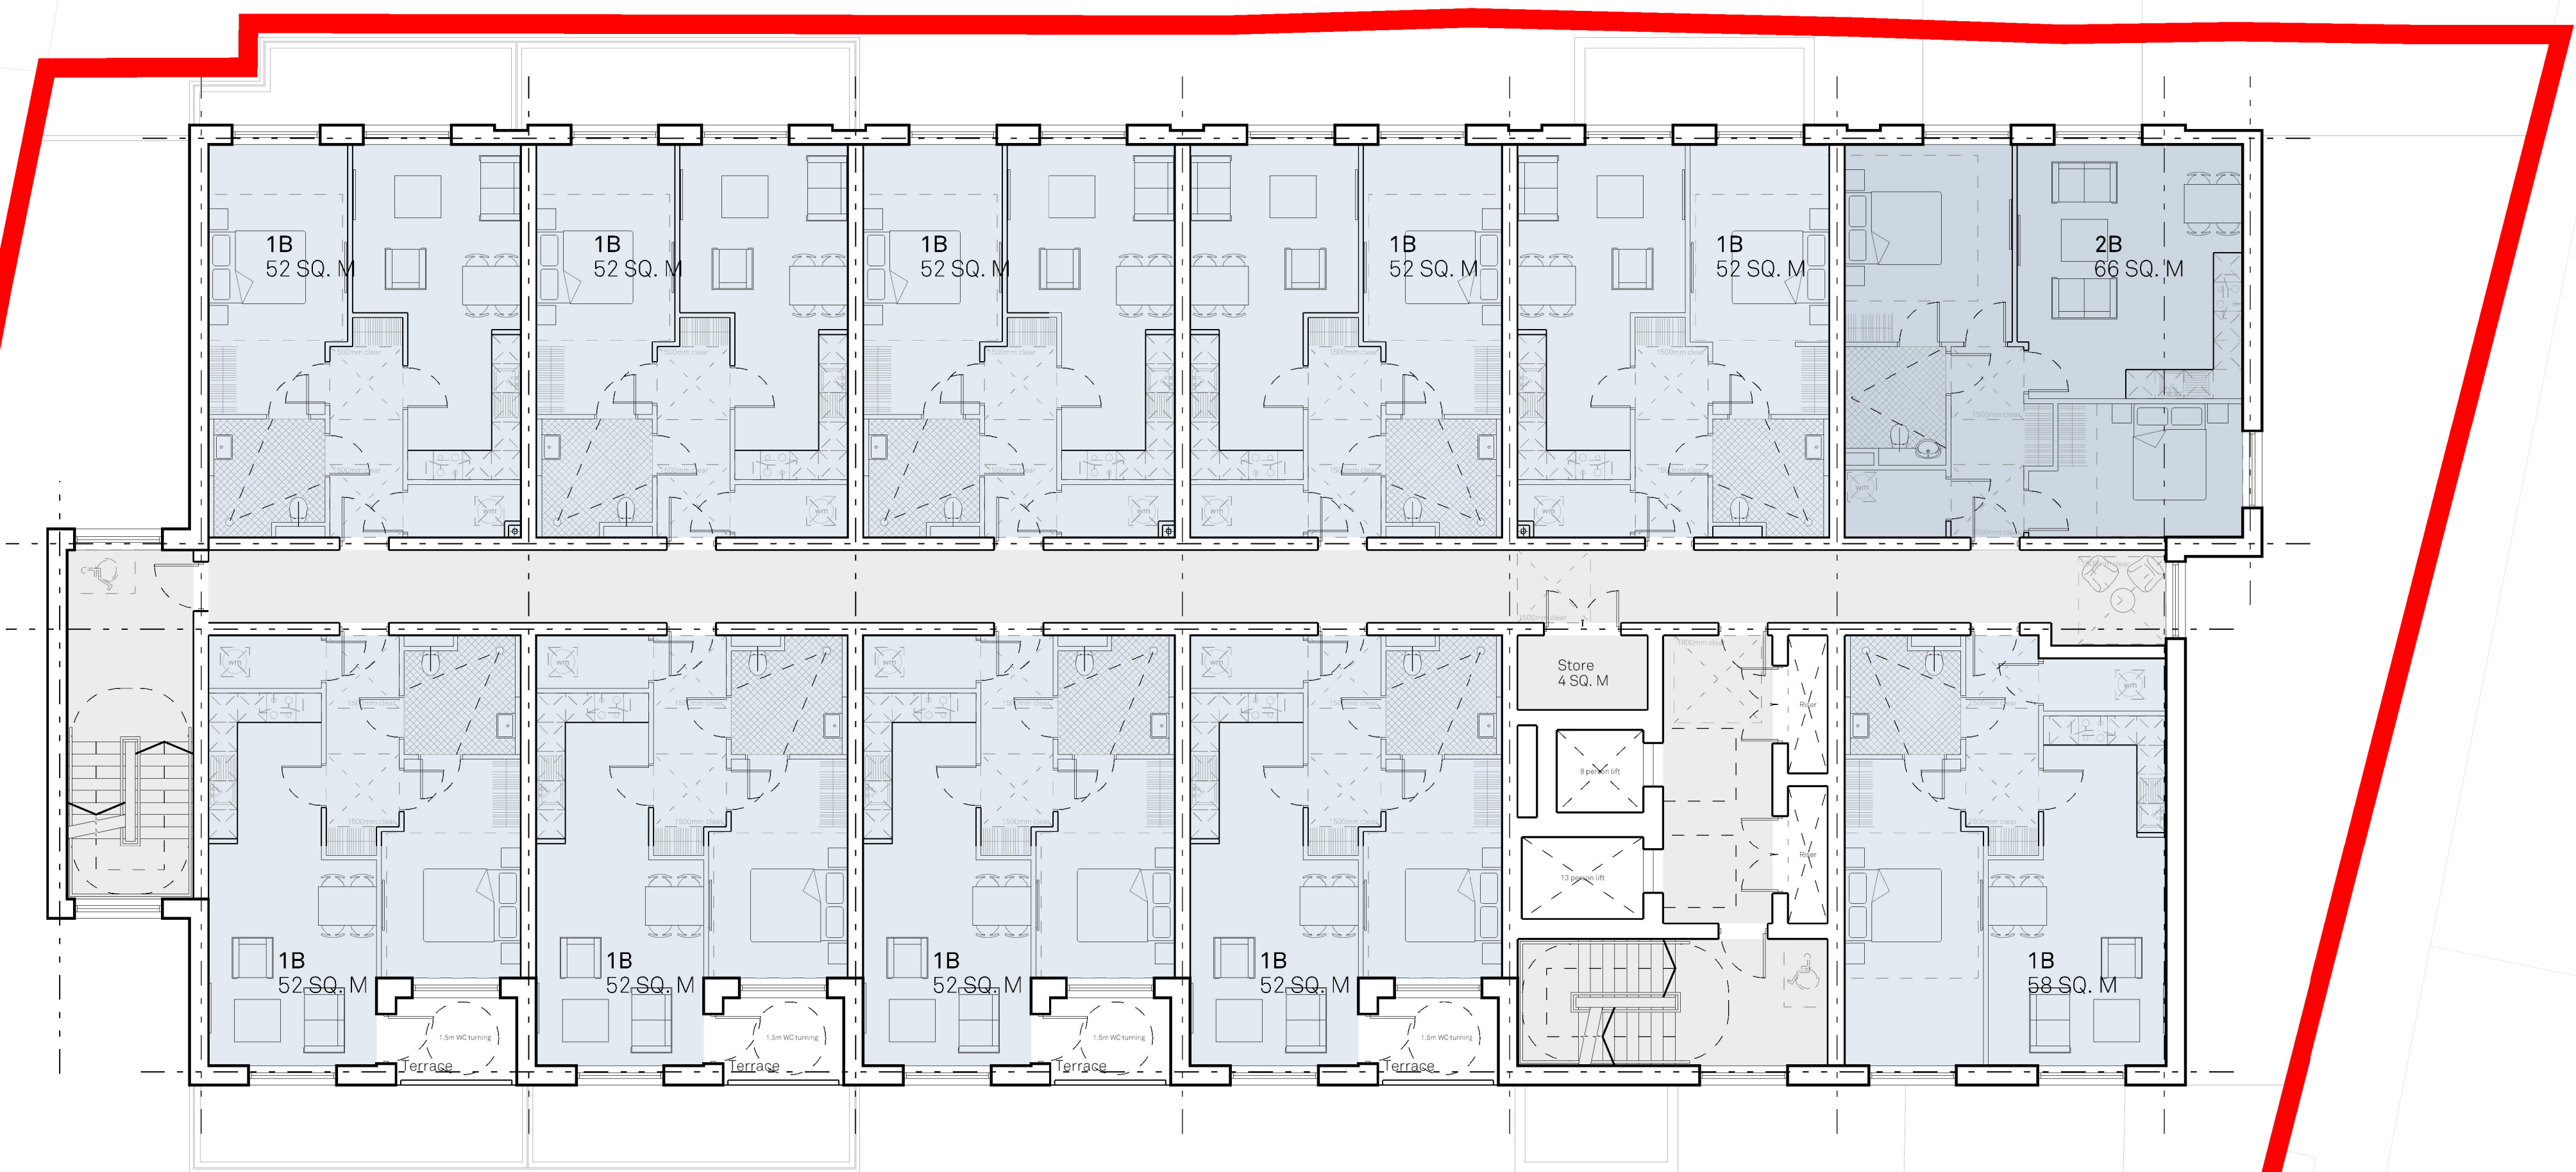

P03 19.04.23 AM MG Cycle and refuse store locations swapped.
P02 15.02.23 AM MG Updated following clients comments. Sheet changed to A1 size and scale amended to 1:100
P01 09.11.22 AM MG First Issue
Rev: | Date: | By: | Chk By: | Rev Note:

**FALCONER
CHESTER
HALL**
London | Liverpool | Manchester | www.fcharchitects.com | +44(0)151 243 5800



Project Title
Kenyon Lane, Moston
Client
Adelphi (Kenyon Lane) Developments Ltd
Drawing Title
Proposed First - Third Floor Plan
Drawing No.
P19008-FCH-XX-XX-DR-A-1301
Status
S2
Job No.
P19-008
Issue suitable for:
Information
Drawing Stage
Planning
Date
03.11.22
Scale
1:100 @ A1
Rev
P03
Drawn By
AM
Checked By
MG