

PROJECT REF	22044
DRAWING REF	210
SCALE	1:50 @ A1
DATE	JUNE '22
CLIENT	MR P BYRNE 14A BARACK CLOSE HULME MANCHESTER M15 4ER

PROJECT
NEW BUILD END-TERRACE HOUSE

DRAWING TITLE
PROPOSED ELEVATION
MATERIALS
PLANNING


Anthracite uPVC Windows - RAL 7016




Marley Modern Concrete Tile



Forererra St Annes Red Smooth Brick

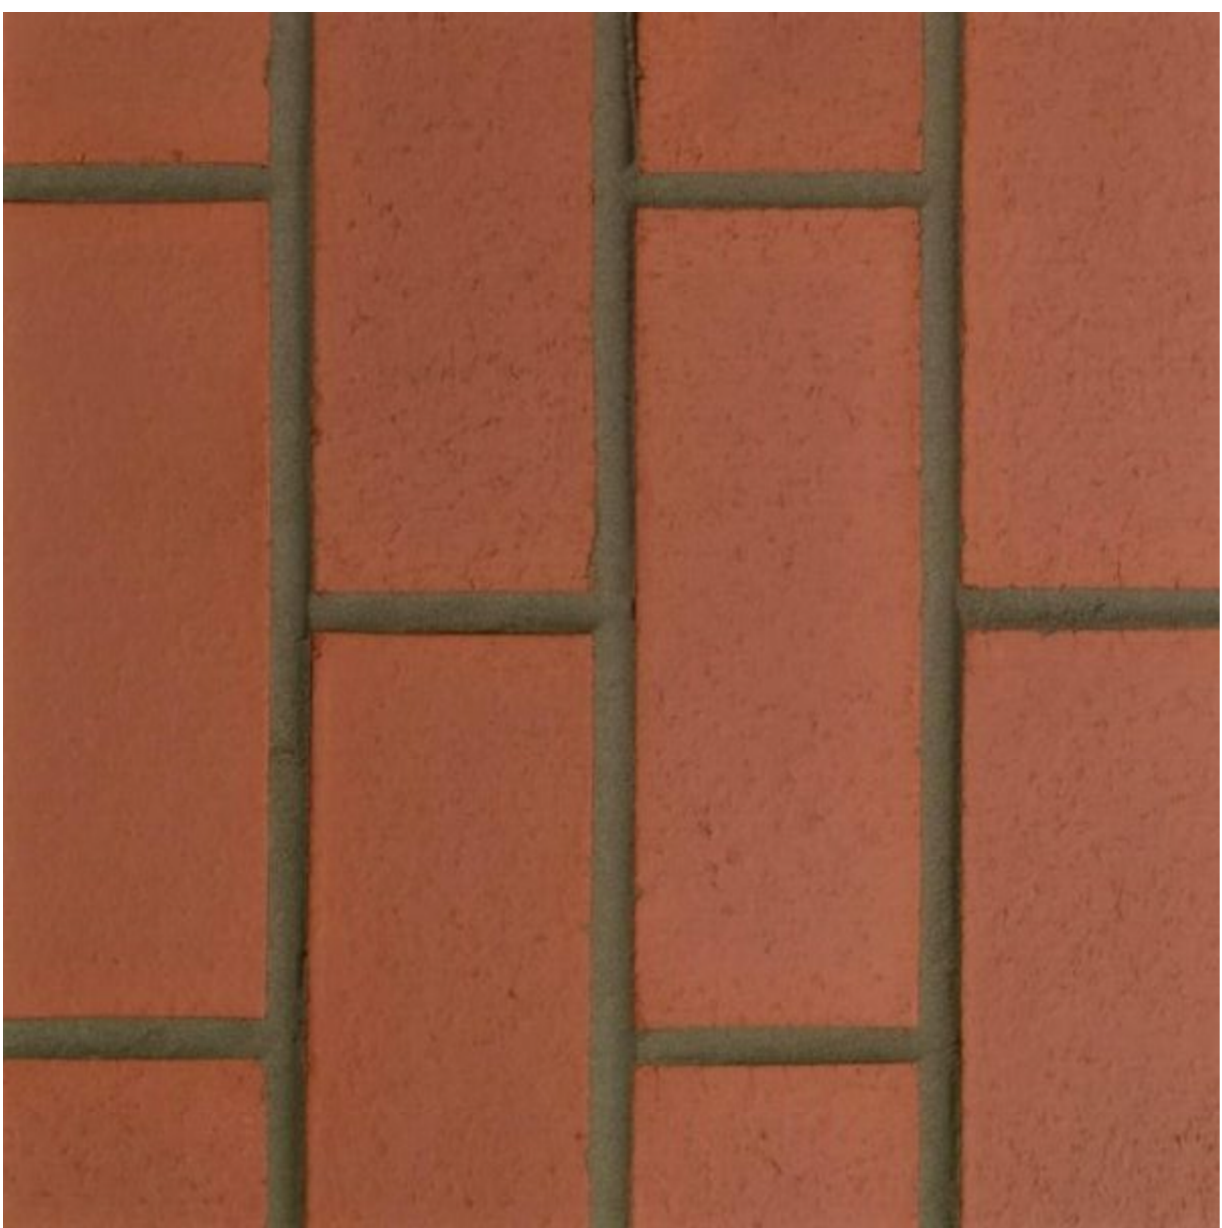

FRONT ELEVATION (NE)

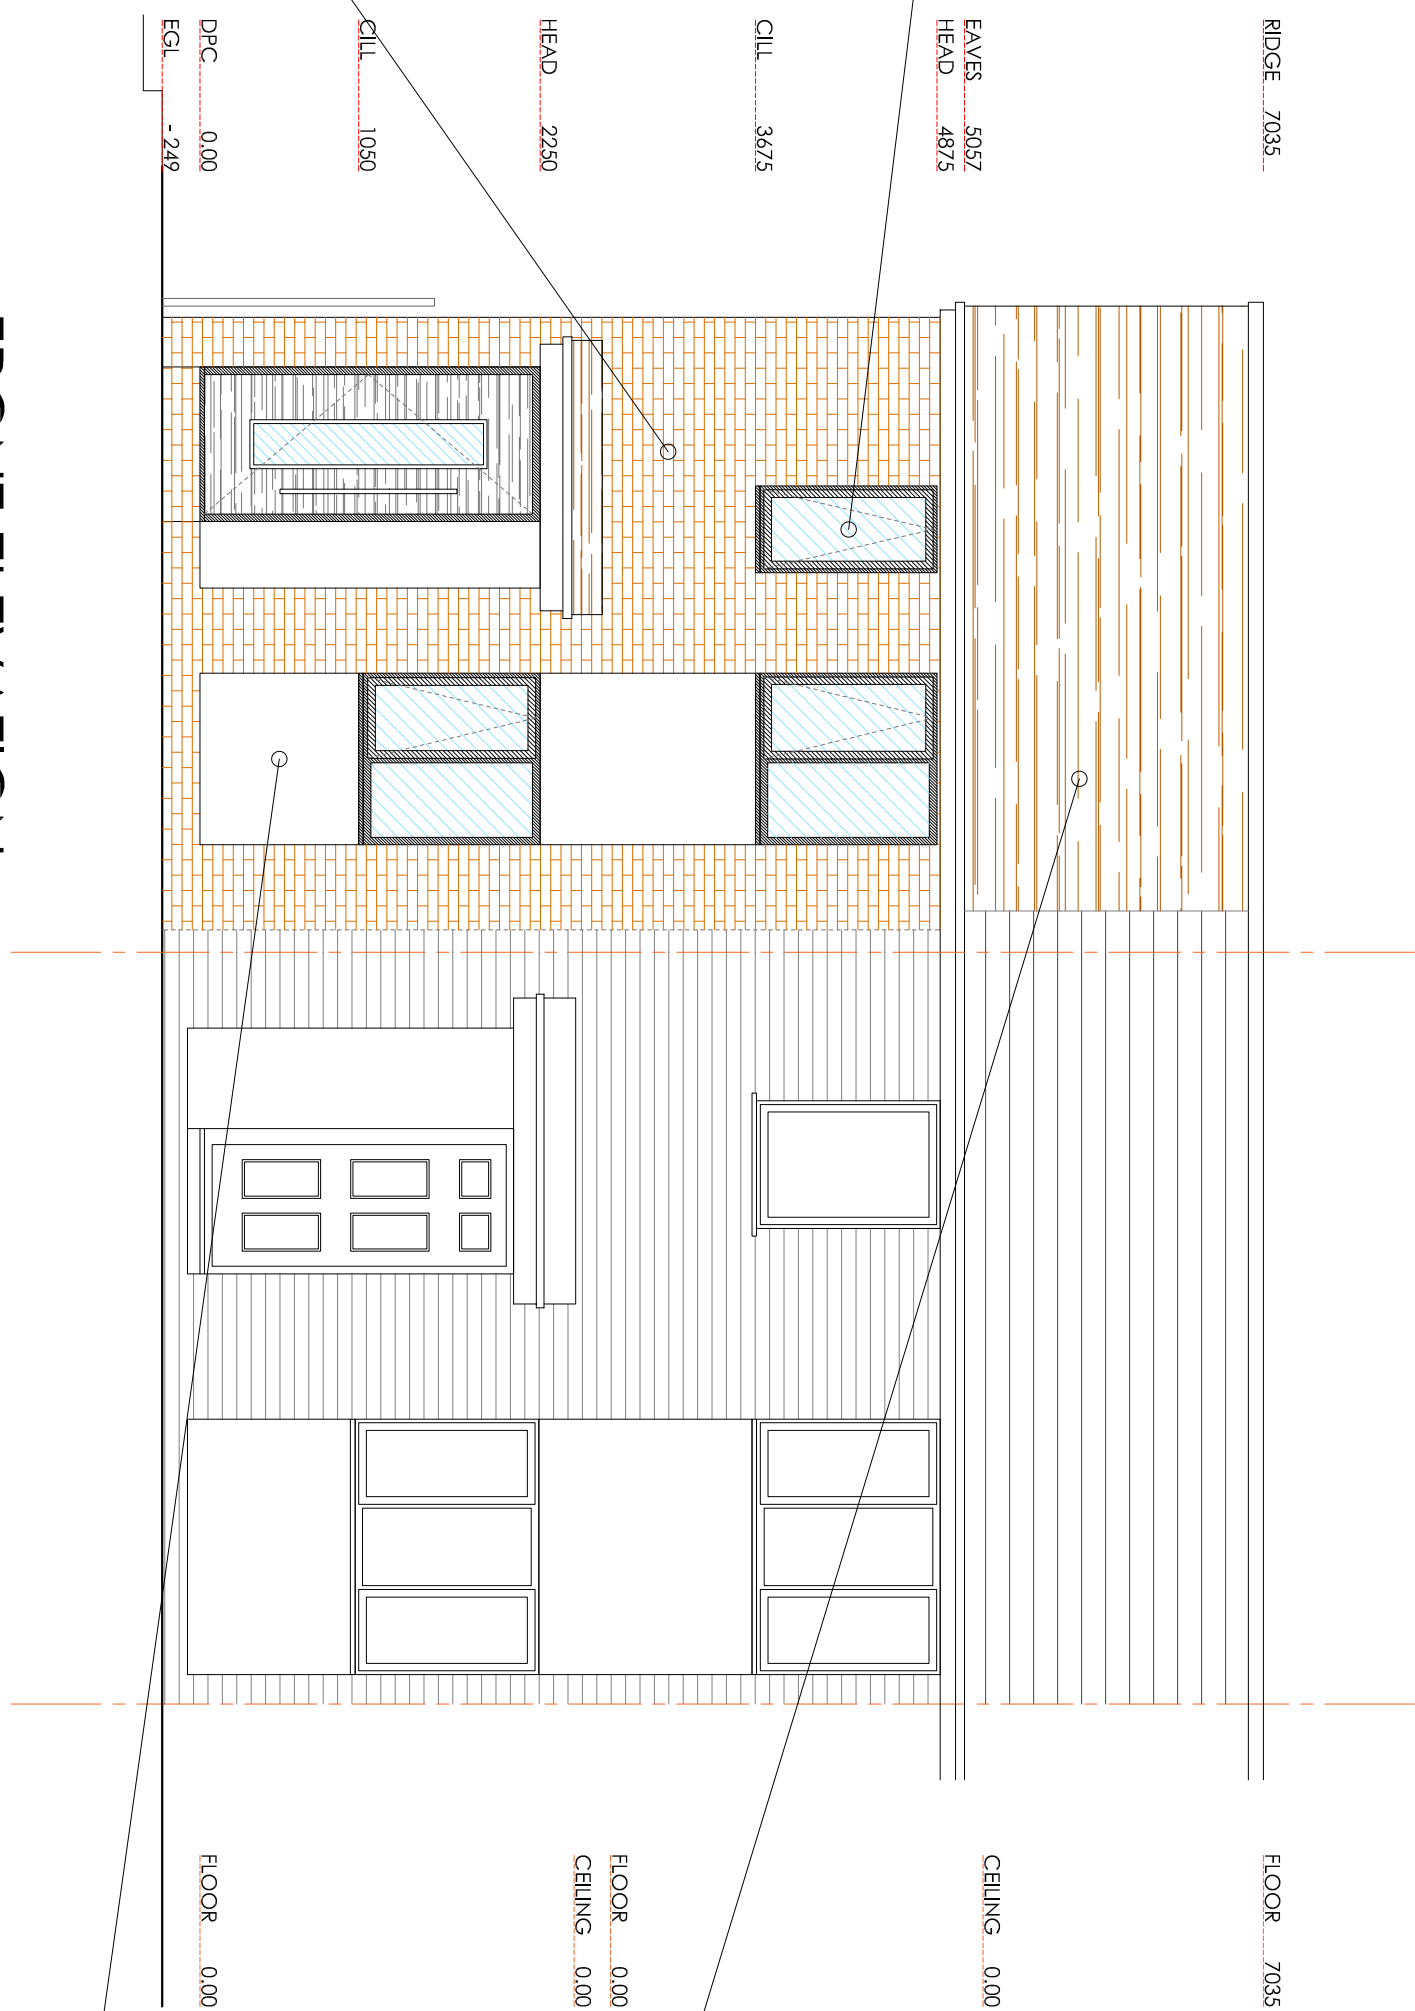

Roughcast Render



BLUECHIP ARCHITECTURE

07999 294 675

DESIGN@BLUECHIP-ARCHITECTURE.CO.UK
WWW.BLUECHIP-ARCHITECTURE.CO.UK

LOWRY MILL | LEB ST. | SWINTON | MANCHESTER | M27 6DB
DO NOT SCALE FROM THE DRAWING. COPYRIGHT PROTECTED & ISSUED
UNDER LICENCE TO THE CLIENT NAMED BELOW. ALL INFORMATION
CONTAINED WITHIN IS NON-TRANSFERABLE WITHOUT APPROVAL FROM
BLUECHIP ARCHITECTURE

ISSUED FOR PLANNING APPROVAL

20.09.23