




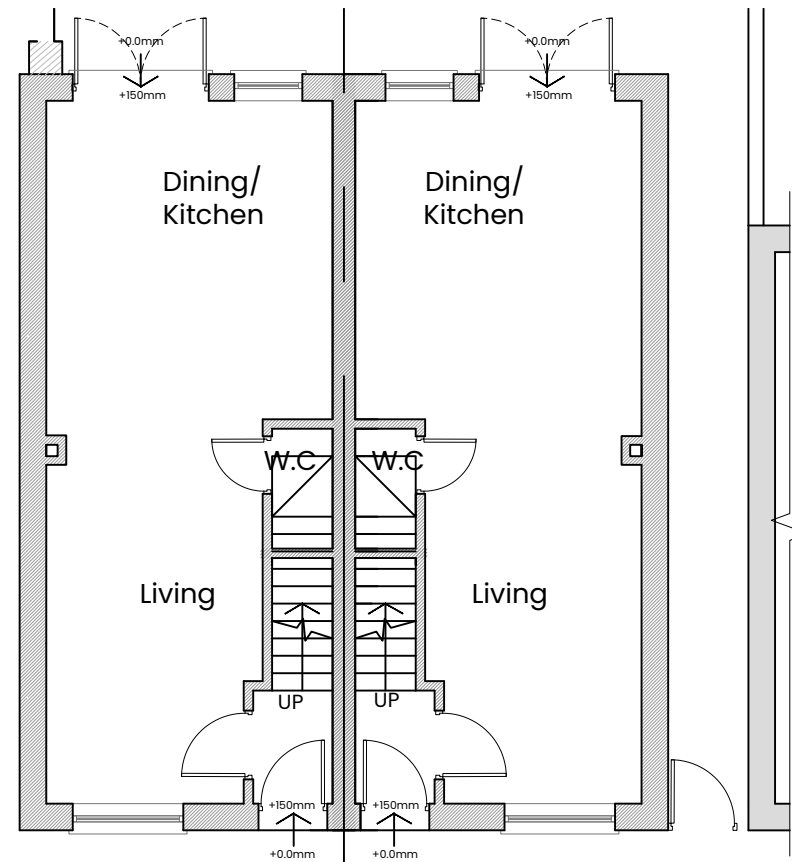

Total GIA: 93.4m² Total GIA: 93.4m²
GA Ground Floor Plan
Scale: 1:100

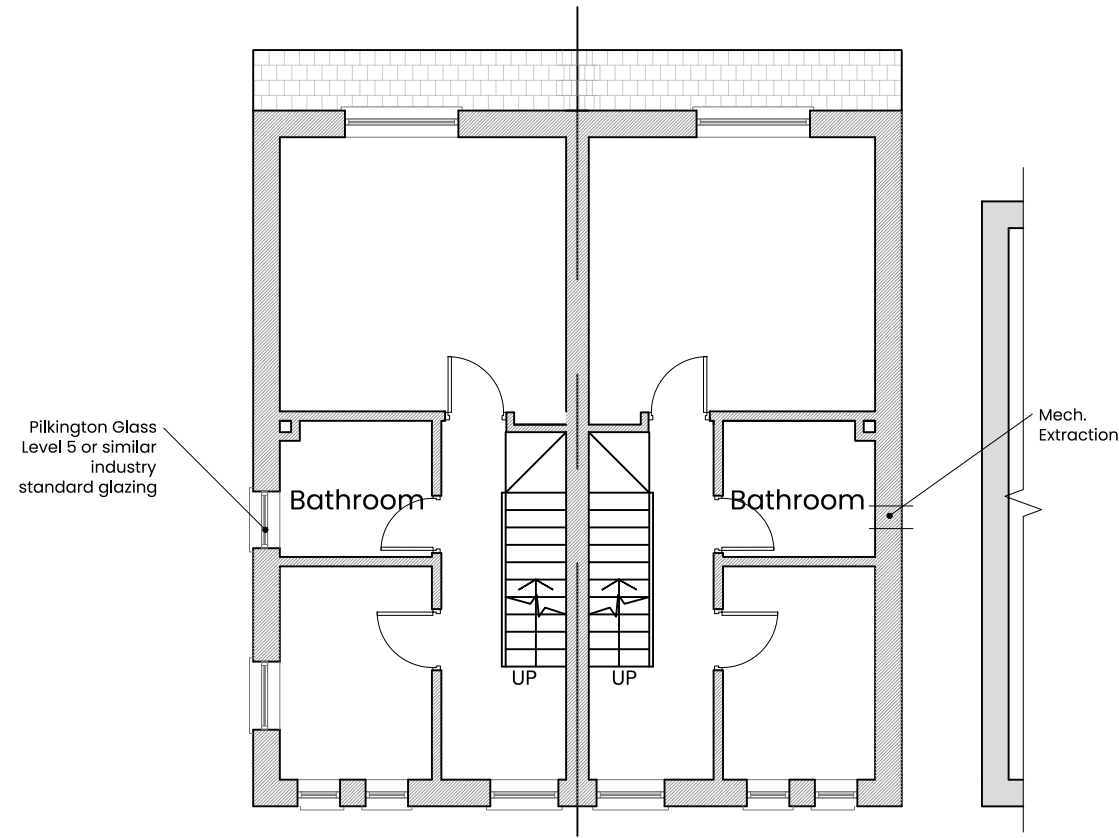

Total GIA: 93.4m² Total GIA: 93.4m²
GA First Floor Plan
Scale: 1:100

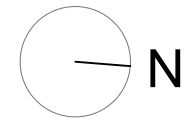


General Notes:

All site dimensions shall be verified by the Contractor on-site prior to commencing any works.


Do not scale from this drawing.

Design intent drawing only. Construction to comply with latest building regulation requirements.

This drawing is the property of "Studio Tashkeel Architecture Ltd." and copyright is reserved by them. The drawing is not to be copied or disclosed by or to any unauthorised persons without the prior written consent of Studio Tashkeel Architecture Ltd.

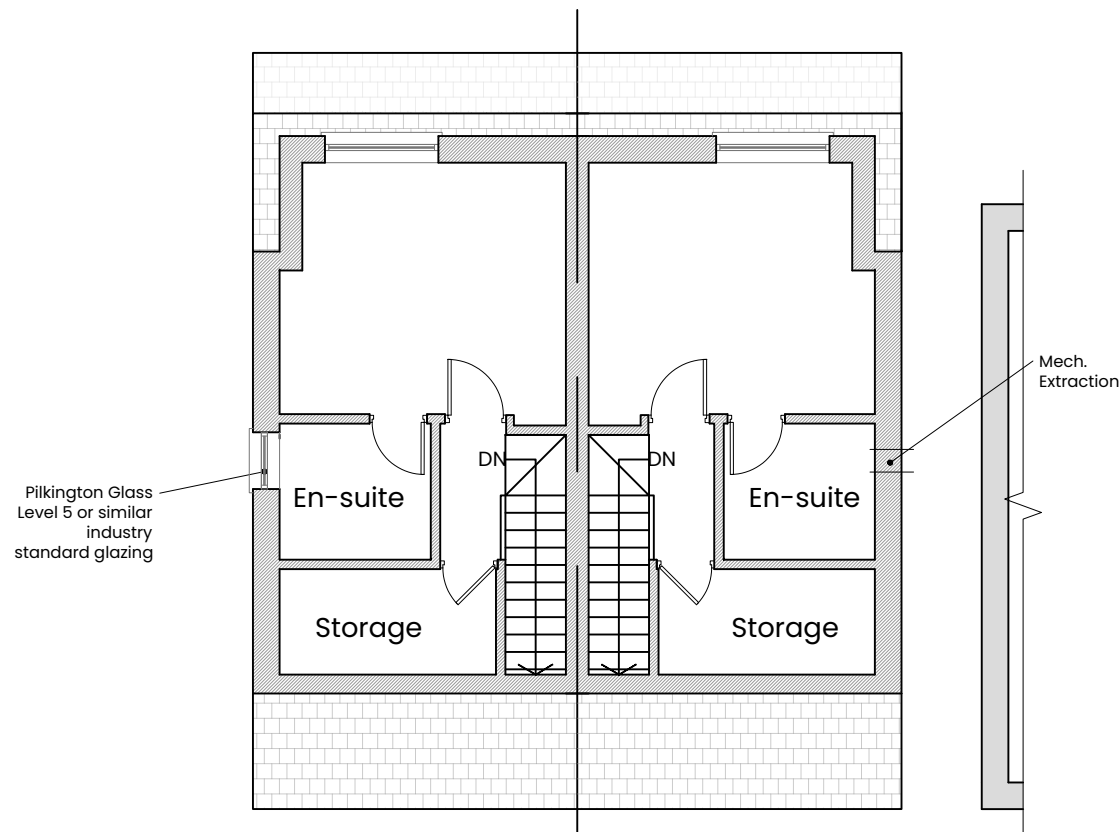


Total GIA: 93.4m² Total GIA: 93.4m²
GA Loft Plan
Scale: 1:100

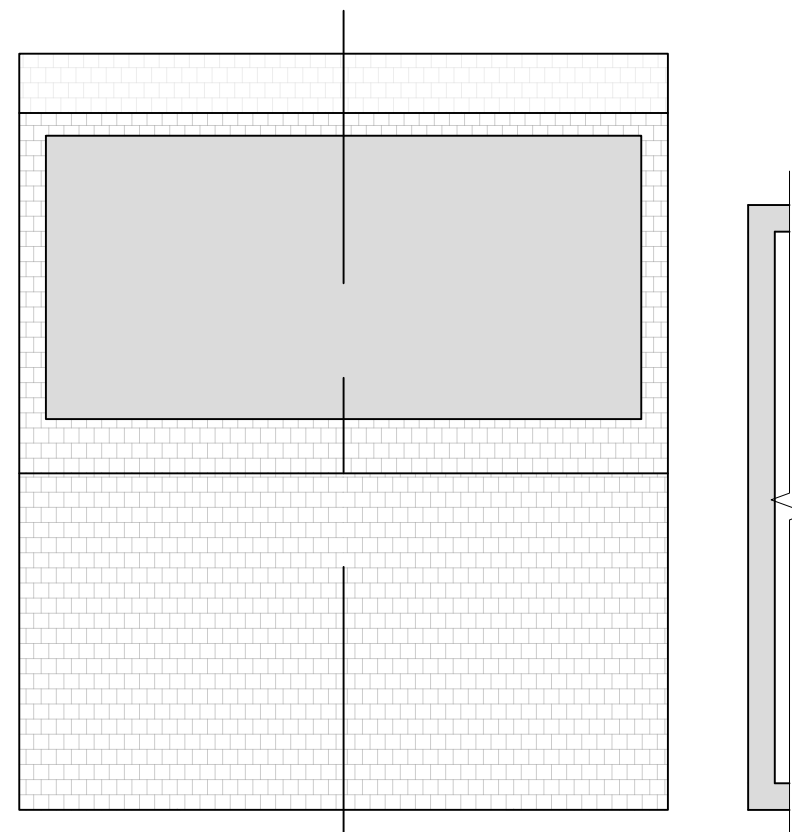

GA Roof Plan
Scale: 1:100

/	First Issue	28.11.2023	MK	MK	
Rev	Description	Date	Dr by	App by	

 

**STUDIO TASHKEEL
ARCHITECTURE LTD.**

T +44(0)161 546 5395
E info@StudioTashkeel.com
www.studiotashkeel.com

client name		
Mr. Sunny		
project		
Brogan Street		
drawing		
GA Proposed Floor Plans		
project number		scale
2208001		1:100 @ A3
drawing number	rev	issue status
PL_103	/	PLANNING
This drawing is to be read in conjunction with all related drawings. All dimensions must be checked and verified on site before commencing any work or producing shop drawings. The originator should be notified immediately of any discrepancy. This drawing is copyright and remains the property of Studio Tashkeel Architecture Ltd.		