

ITEM 2 (TYPE 1)

BUILT UP ALUMINIUM TEXT & LOGO







TYPE 1 SCHOOL SIGNAGE – SOUTH ELEVATION

1:20 SCALE



VIEW OF SCHOOL SIGNAGE FROM MOTORWAY

** ALL SIZES IN MM **		COL
01	1.2MM ALUMINIUM* – COATED RAL 9017 30% GLOSS	■
02	2MM ALUMINIUM – COATED RAL 9017 30% GLOSS	■
03	M6 RIVNUT WITH C/S ZINC PLATED M6V SCREW	
04	19MM FOAMEX	
05	SUITABLE MAISONARY SCREW AND PLUG	
06	Z SECTION ALUMINIUM 25 X 4MM	
07	6MM DRAINAGE HOLE (ONE ON EACH FLAT SECTION, EXTERNAL LETTERS ONLY)	
08	VINYL LOGO, MATT WHITE ONTO CIRCLE (M7 101M)	□
09	2MM ROLLED ALUMINIUM – COATED RAL 9017 30% GLOSS	■

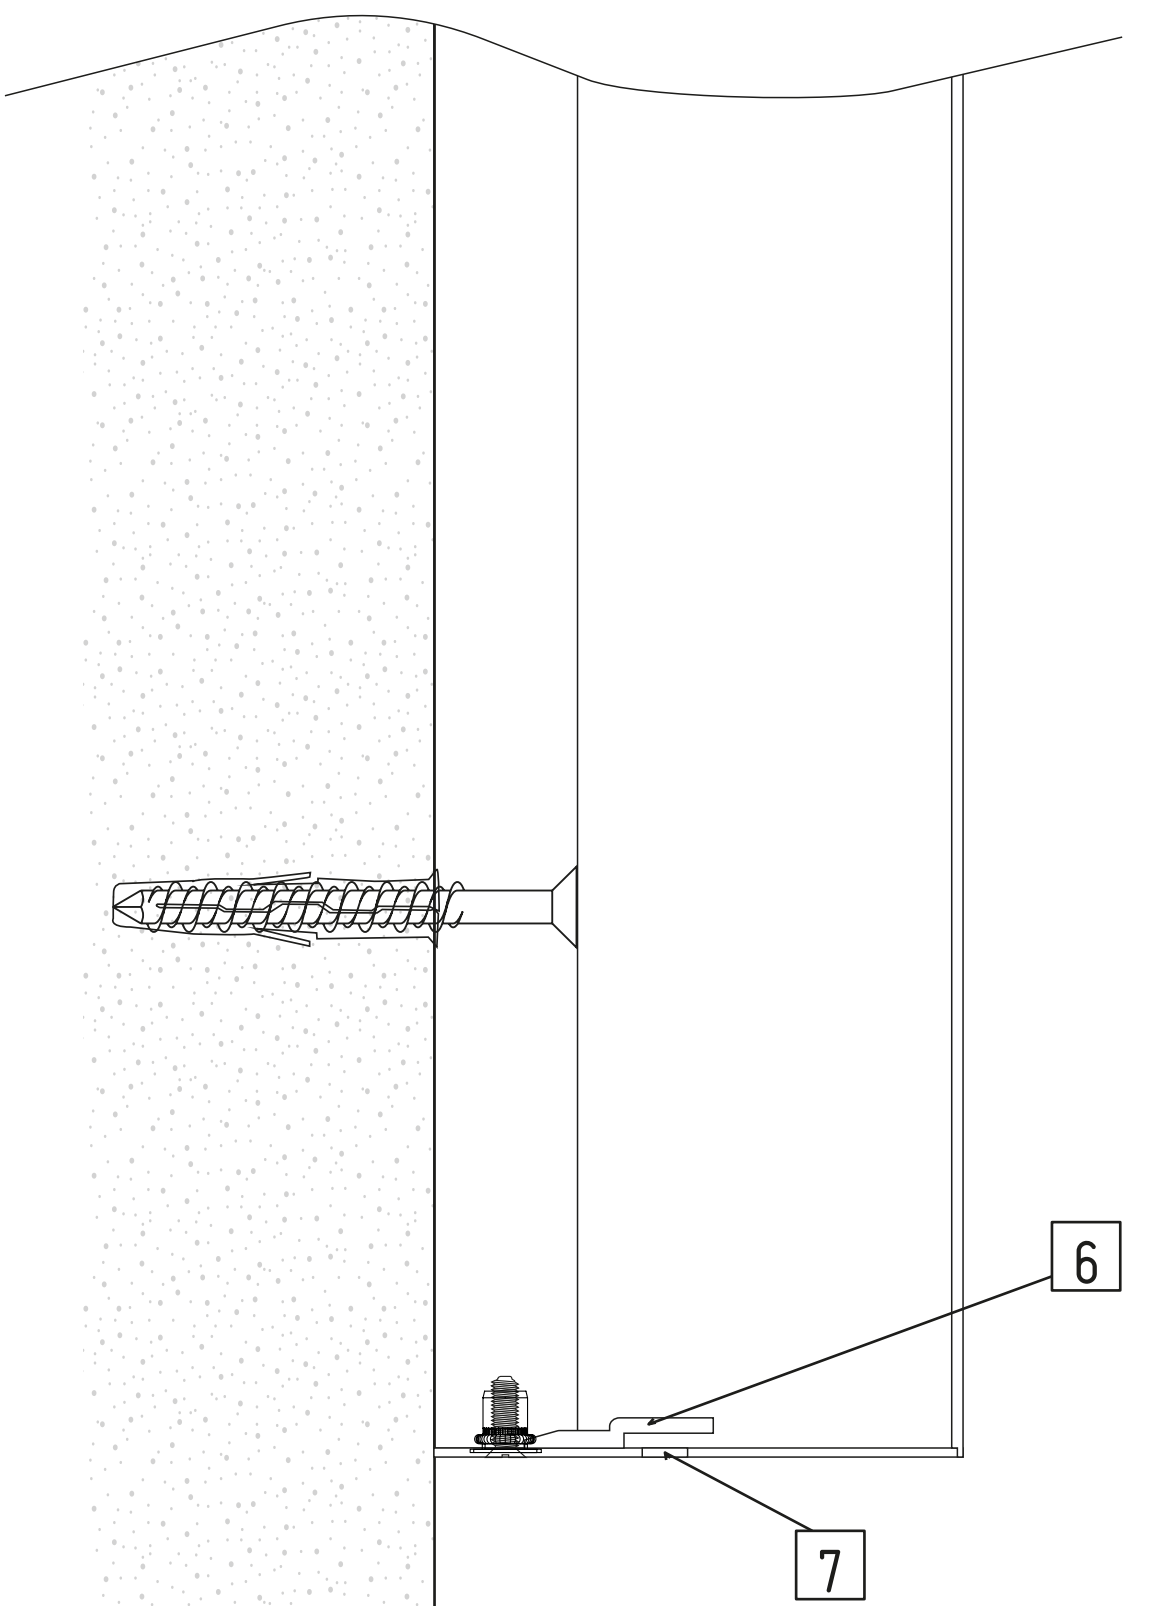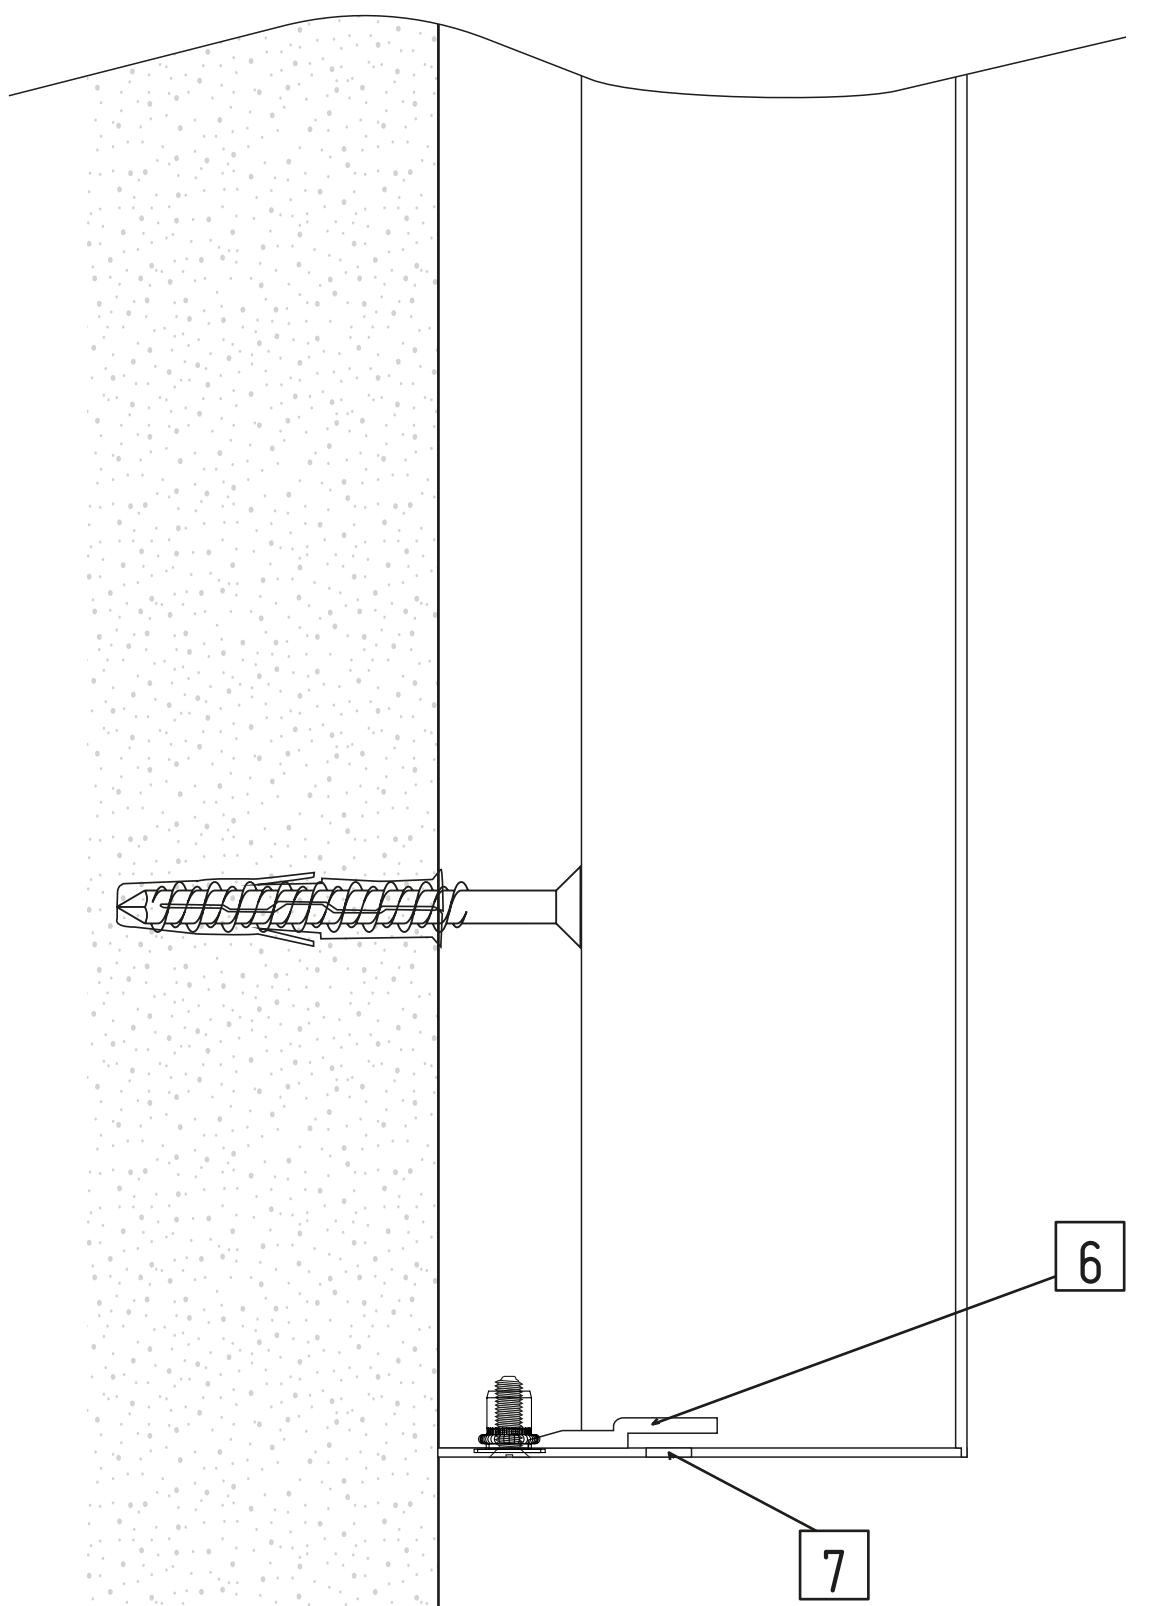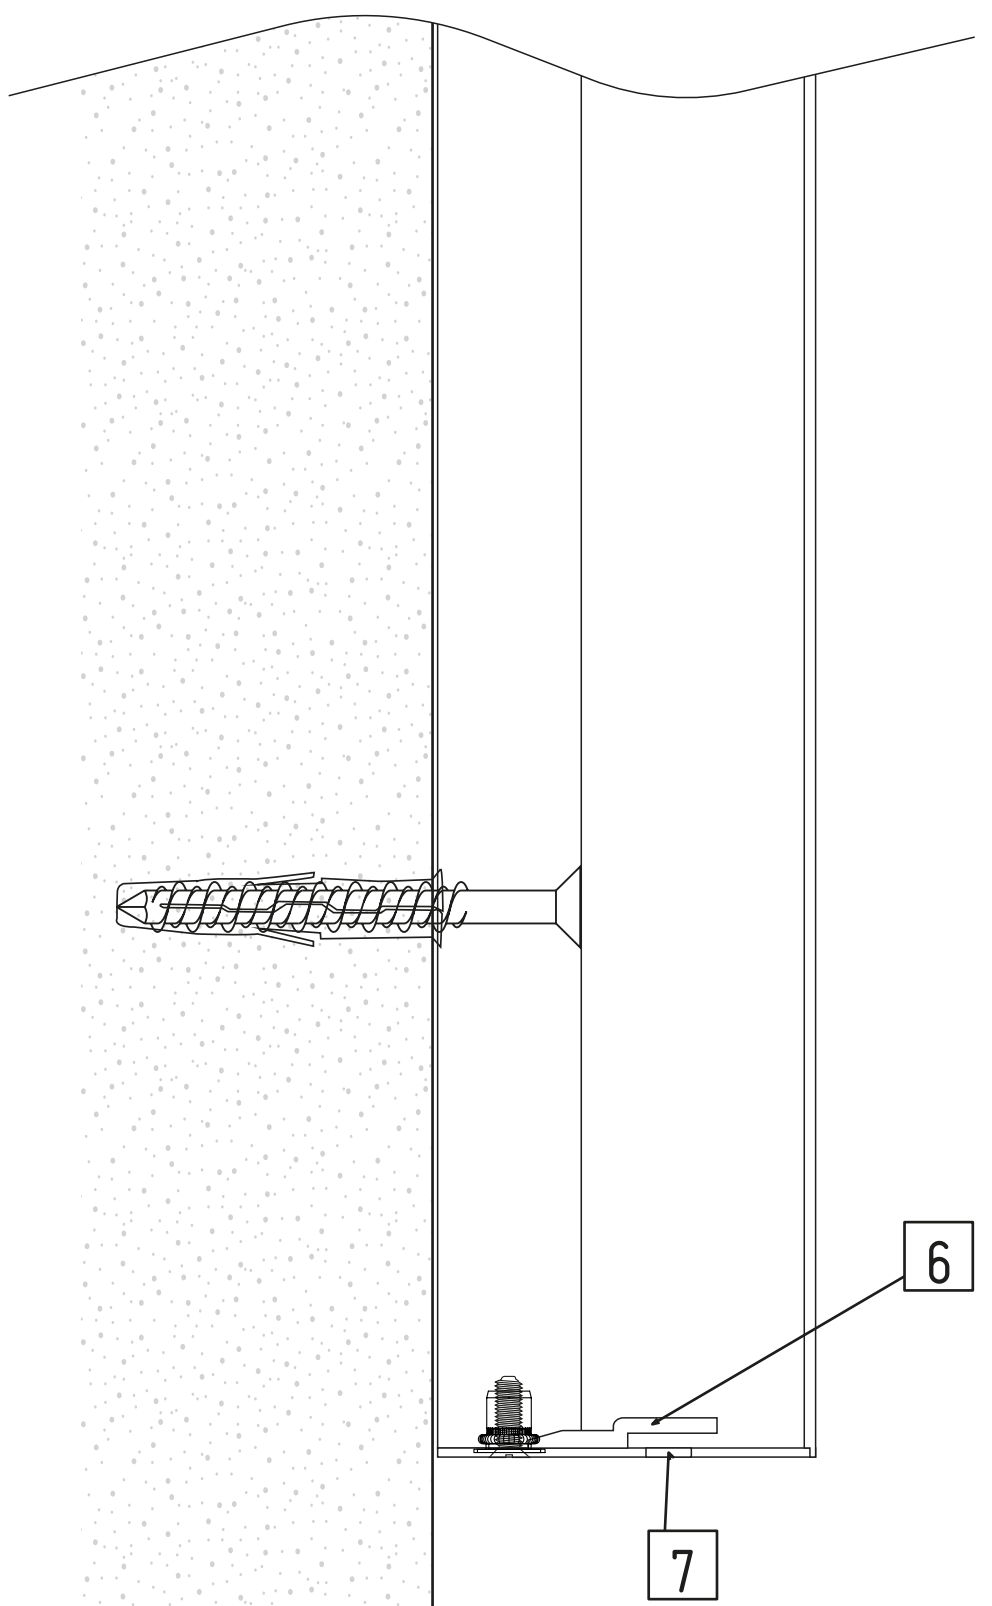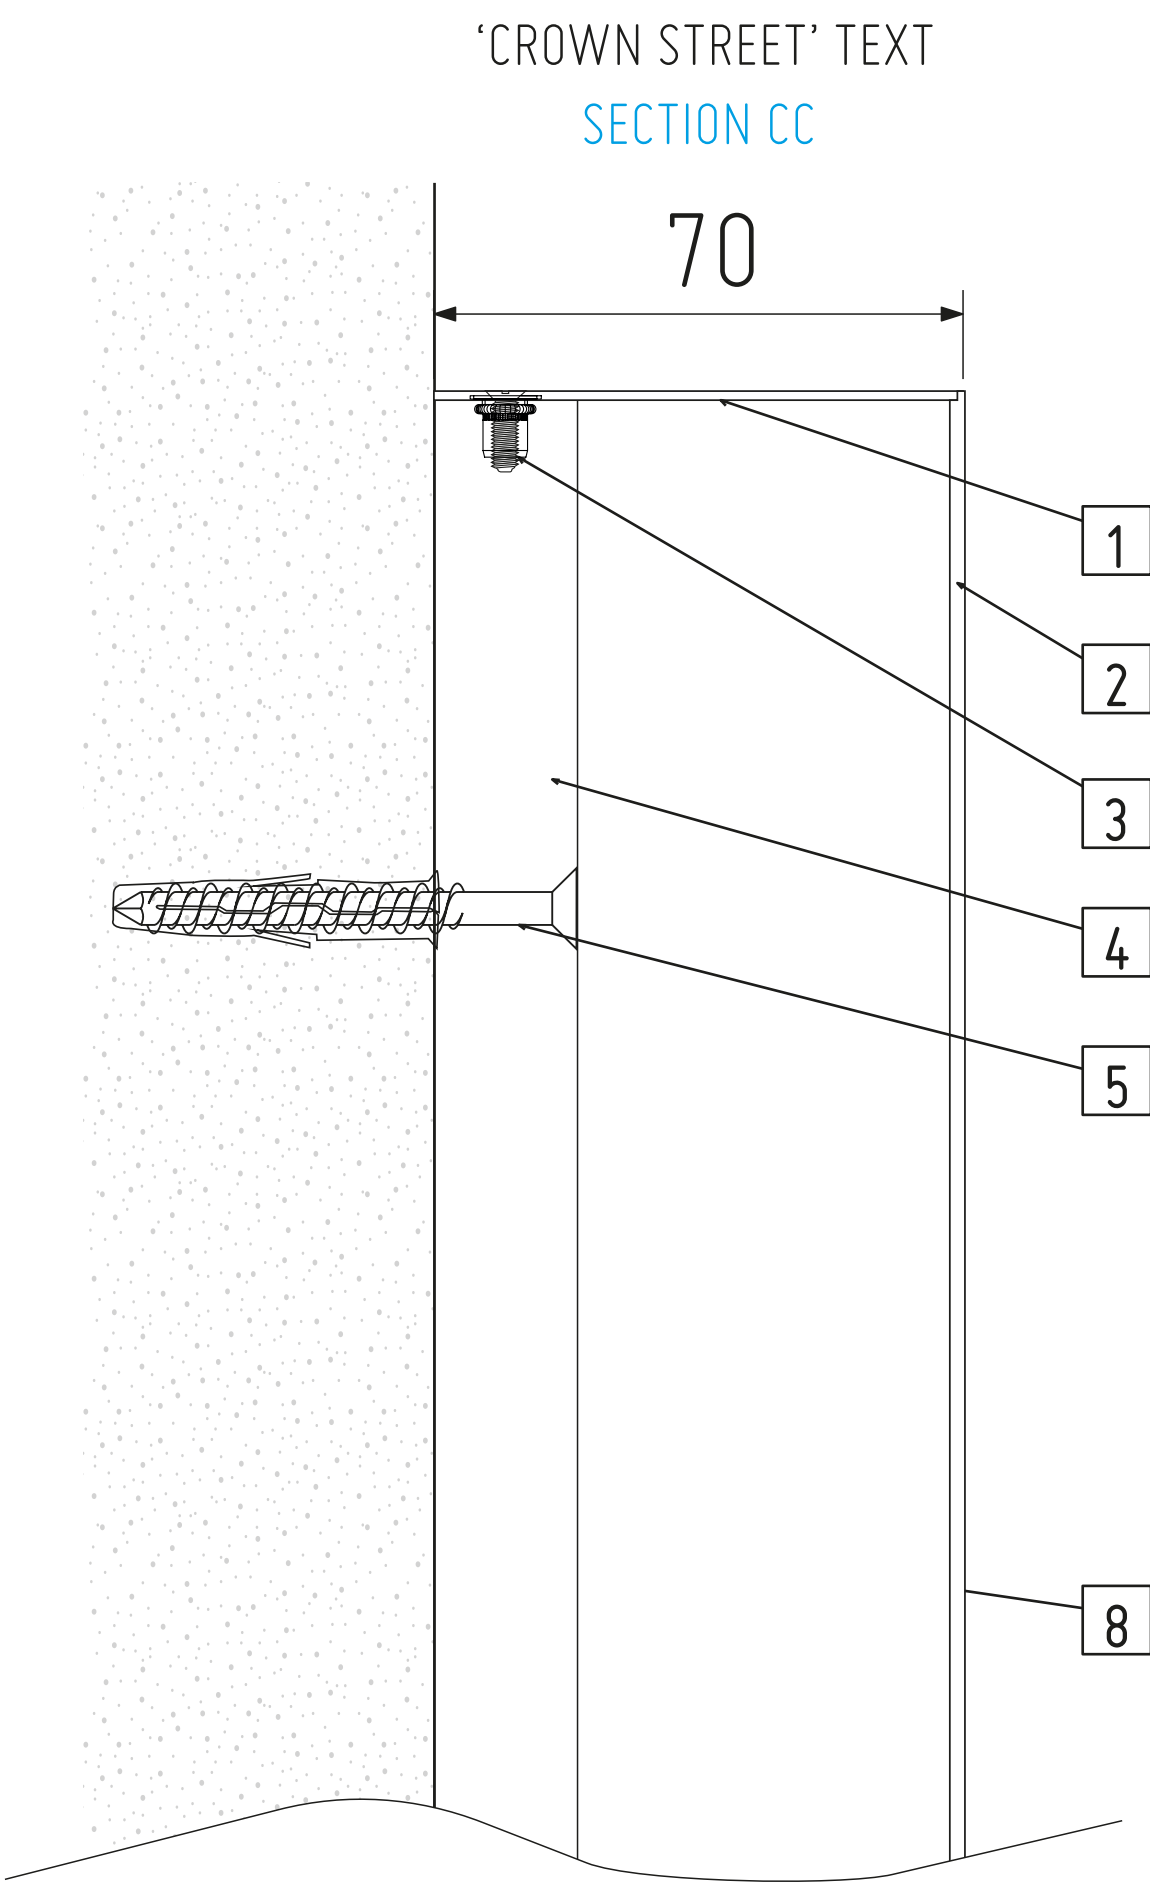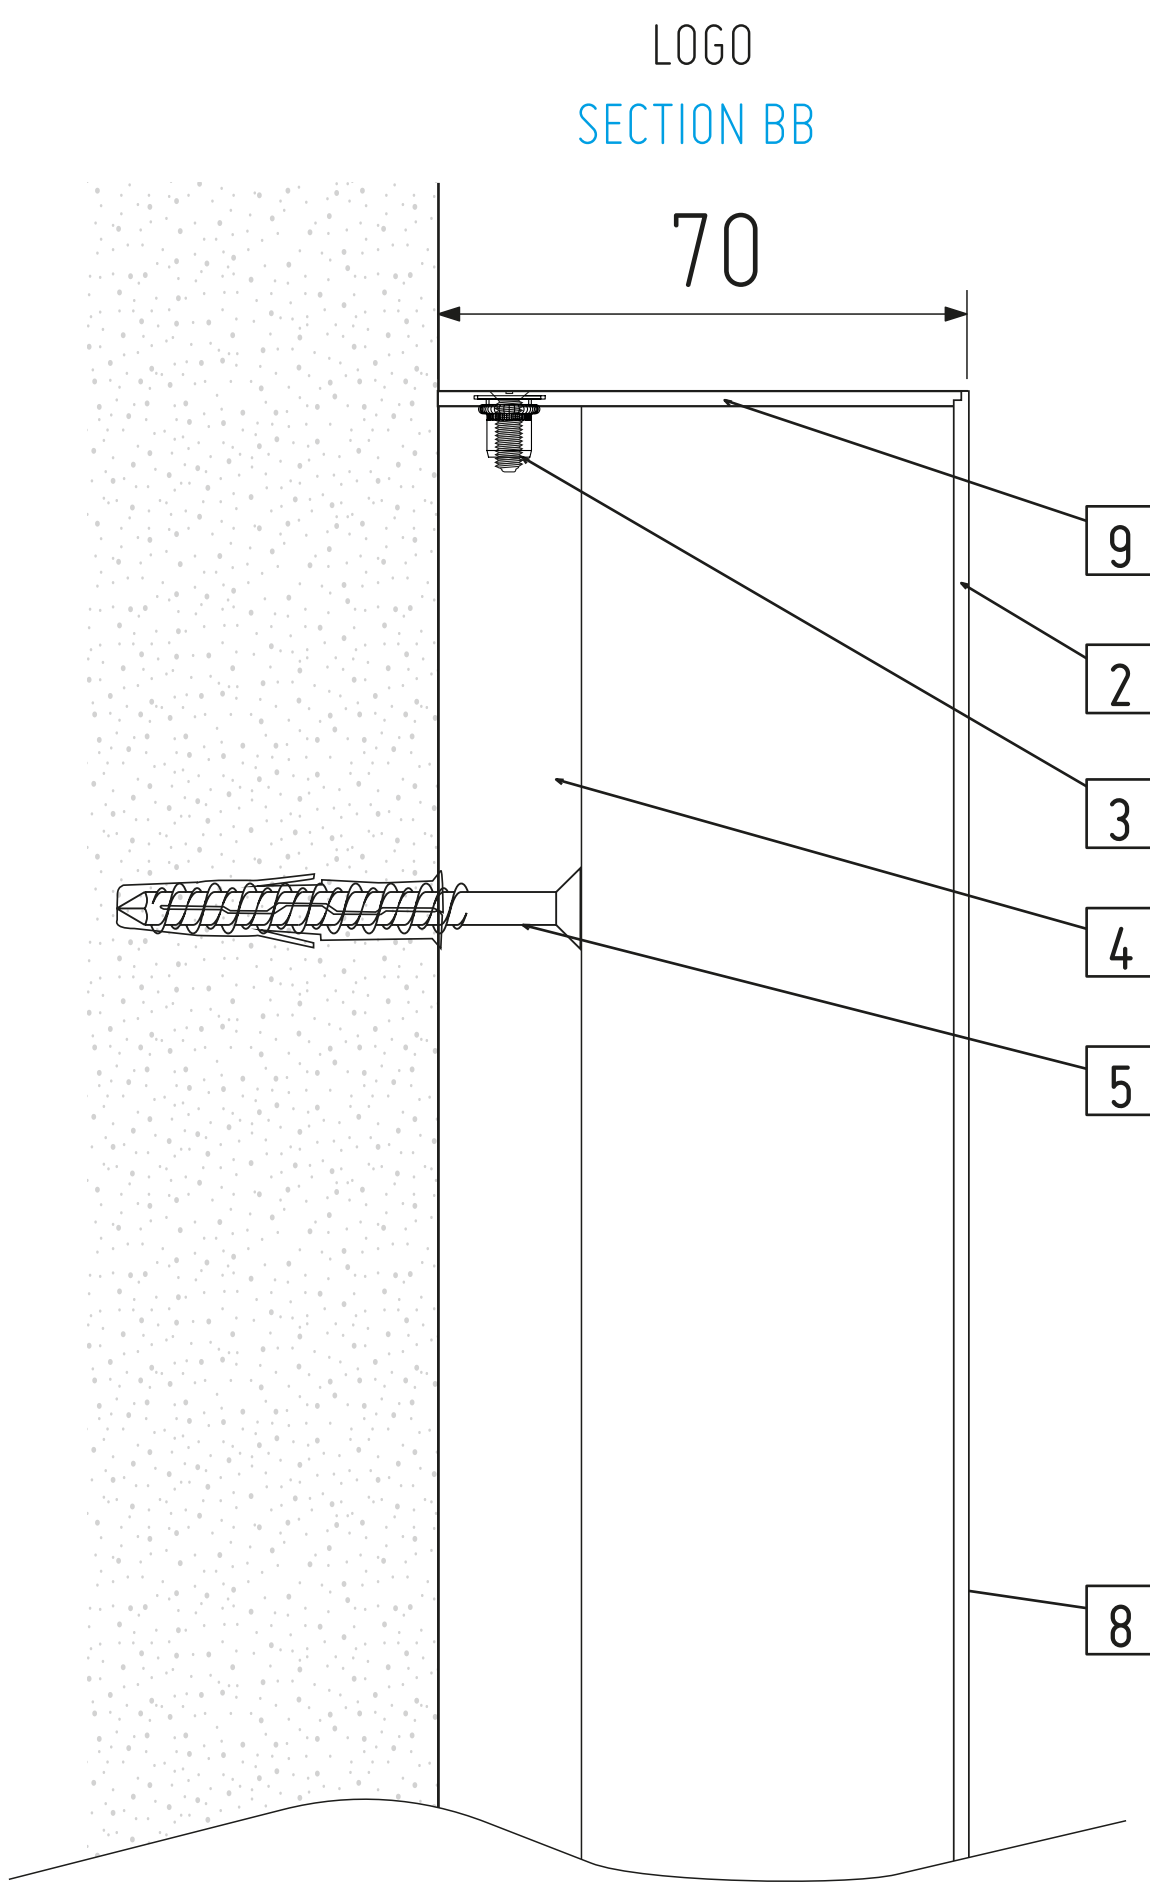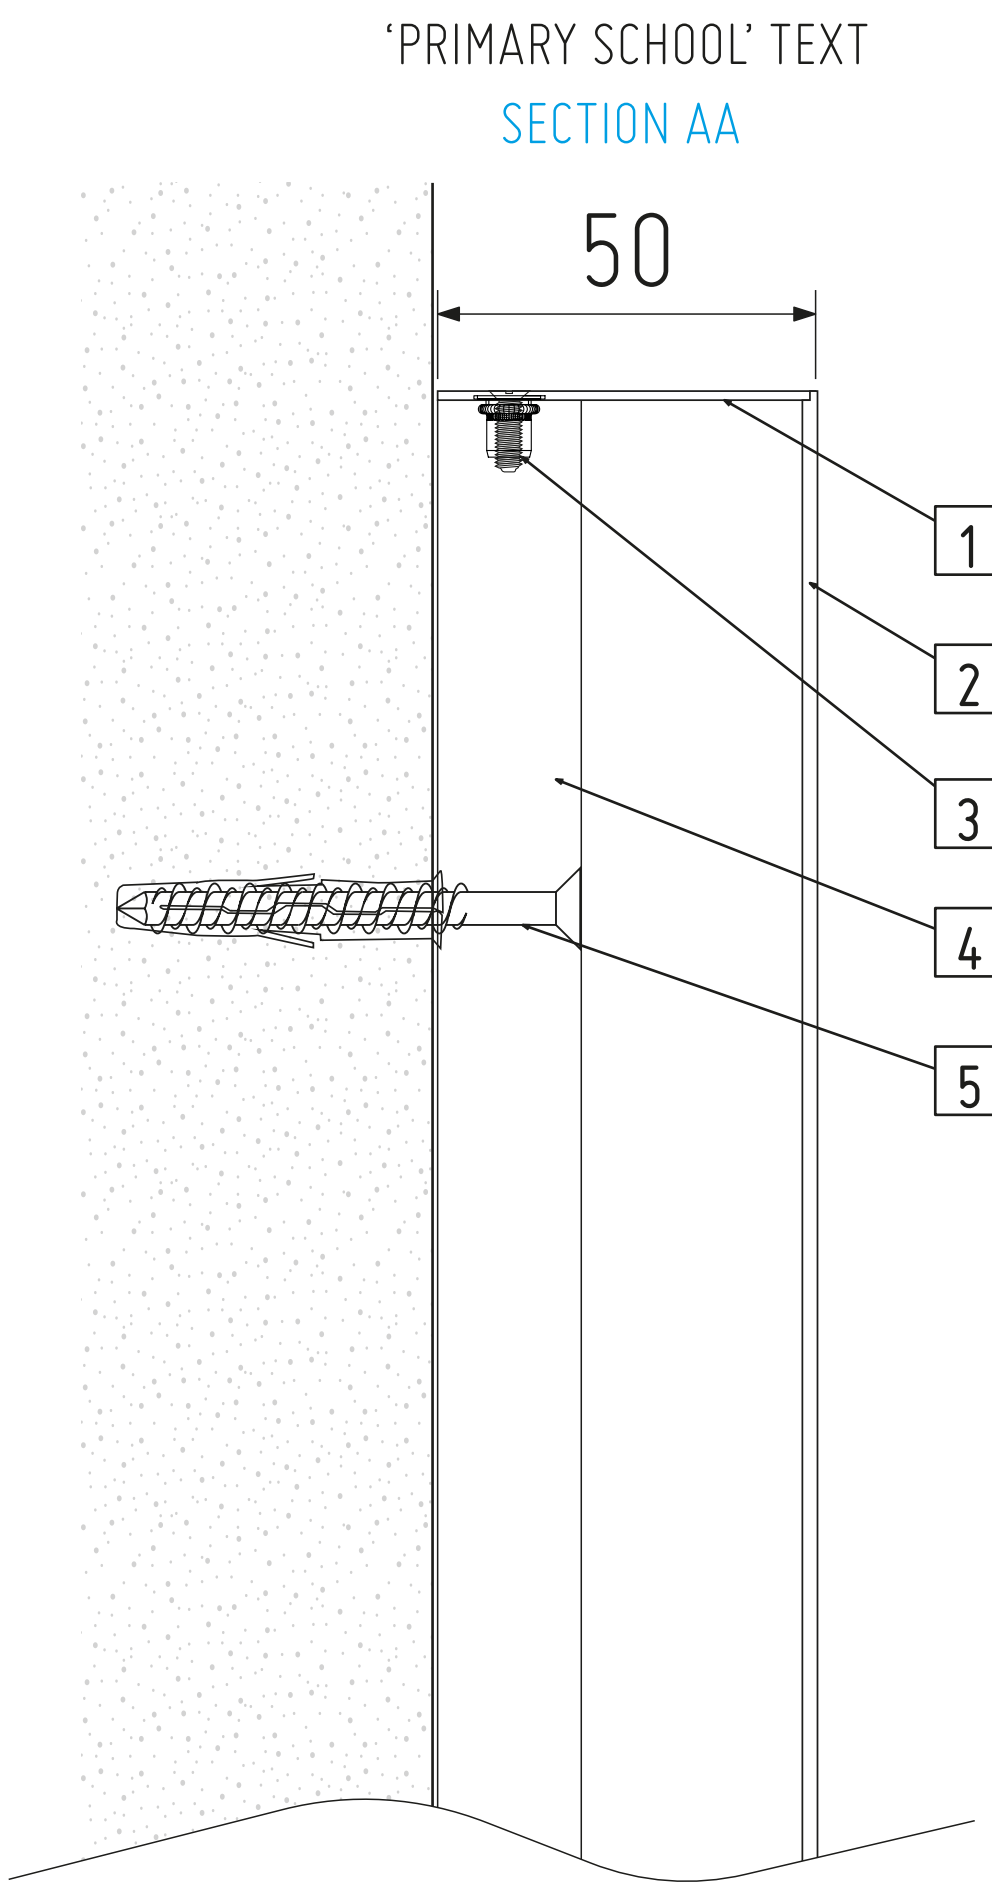

JOB NUMBER XJP88624 ACCOUNT MANAGER JLJ

SCALE VARIOUS DRAWN BY ARP

	INITIAL	DATE
FILE SIZES CHECKED		
QUANTITIES CHECKED		
CORRECT MEDIA USED		
PRINT PROFILE CHECKED		
PRINTED BY		
COLOURS CHECKED AND MATCH SPECIFIED COLOURS (INC. APPROVED SAMPLE COLOURS)		
DIMENSIONS CHECKED BEFORE CUTTING		
KONGSBERG CUT BY		
VINYL CUT BY		
FINISHED BY		
QUALITY CHECK		
ADDITIONAL ITEMS COLLATED BY		
PACKAGING IS SUITABLE FOR DISPATCH / INSTALLATION		

COLOUR SPECIFICATION

ARTWORK SUPPLIED IN CMYK

PLEASE NOTE THAT COLOURS SUPPLIED AS CMYK WILL PRINT DIFFERENTLY ON VARIOUS MEDIA/MACHINES AND WILL NOT MATCH IF PRINTED AT A LATER DATE. PLEASE SUPPLY PANTONE COLOURS IF A COLOUR MATCH IS REQUIRED.

■ RAL 9017 30% GLOSS

□ M7-101M MATT WHITE

CLIENT RENAKER

VISUAL C3 CROWN STREET SCHOOL




UNIT 1 FIRST AVENUE
EUROPA VILLAGE
MANCHESTER M17 1JZ

© ALL RIGHTS RESERVED. INCLUDING THE RIGHT TO REPRODUCE OR MAKE OR IN ANY MANNER THE CONTENT OF ASERA GROUP LTD. THE CONTENT OF THIS MANUAL, COPIES ONLY AND NOT TO BE USED AS AN EXACT COLOUR REFERENCE.

ITEM 2 (TYPE 1)

BUILT UP ALUMINIUM TEXT & LOGO

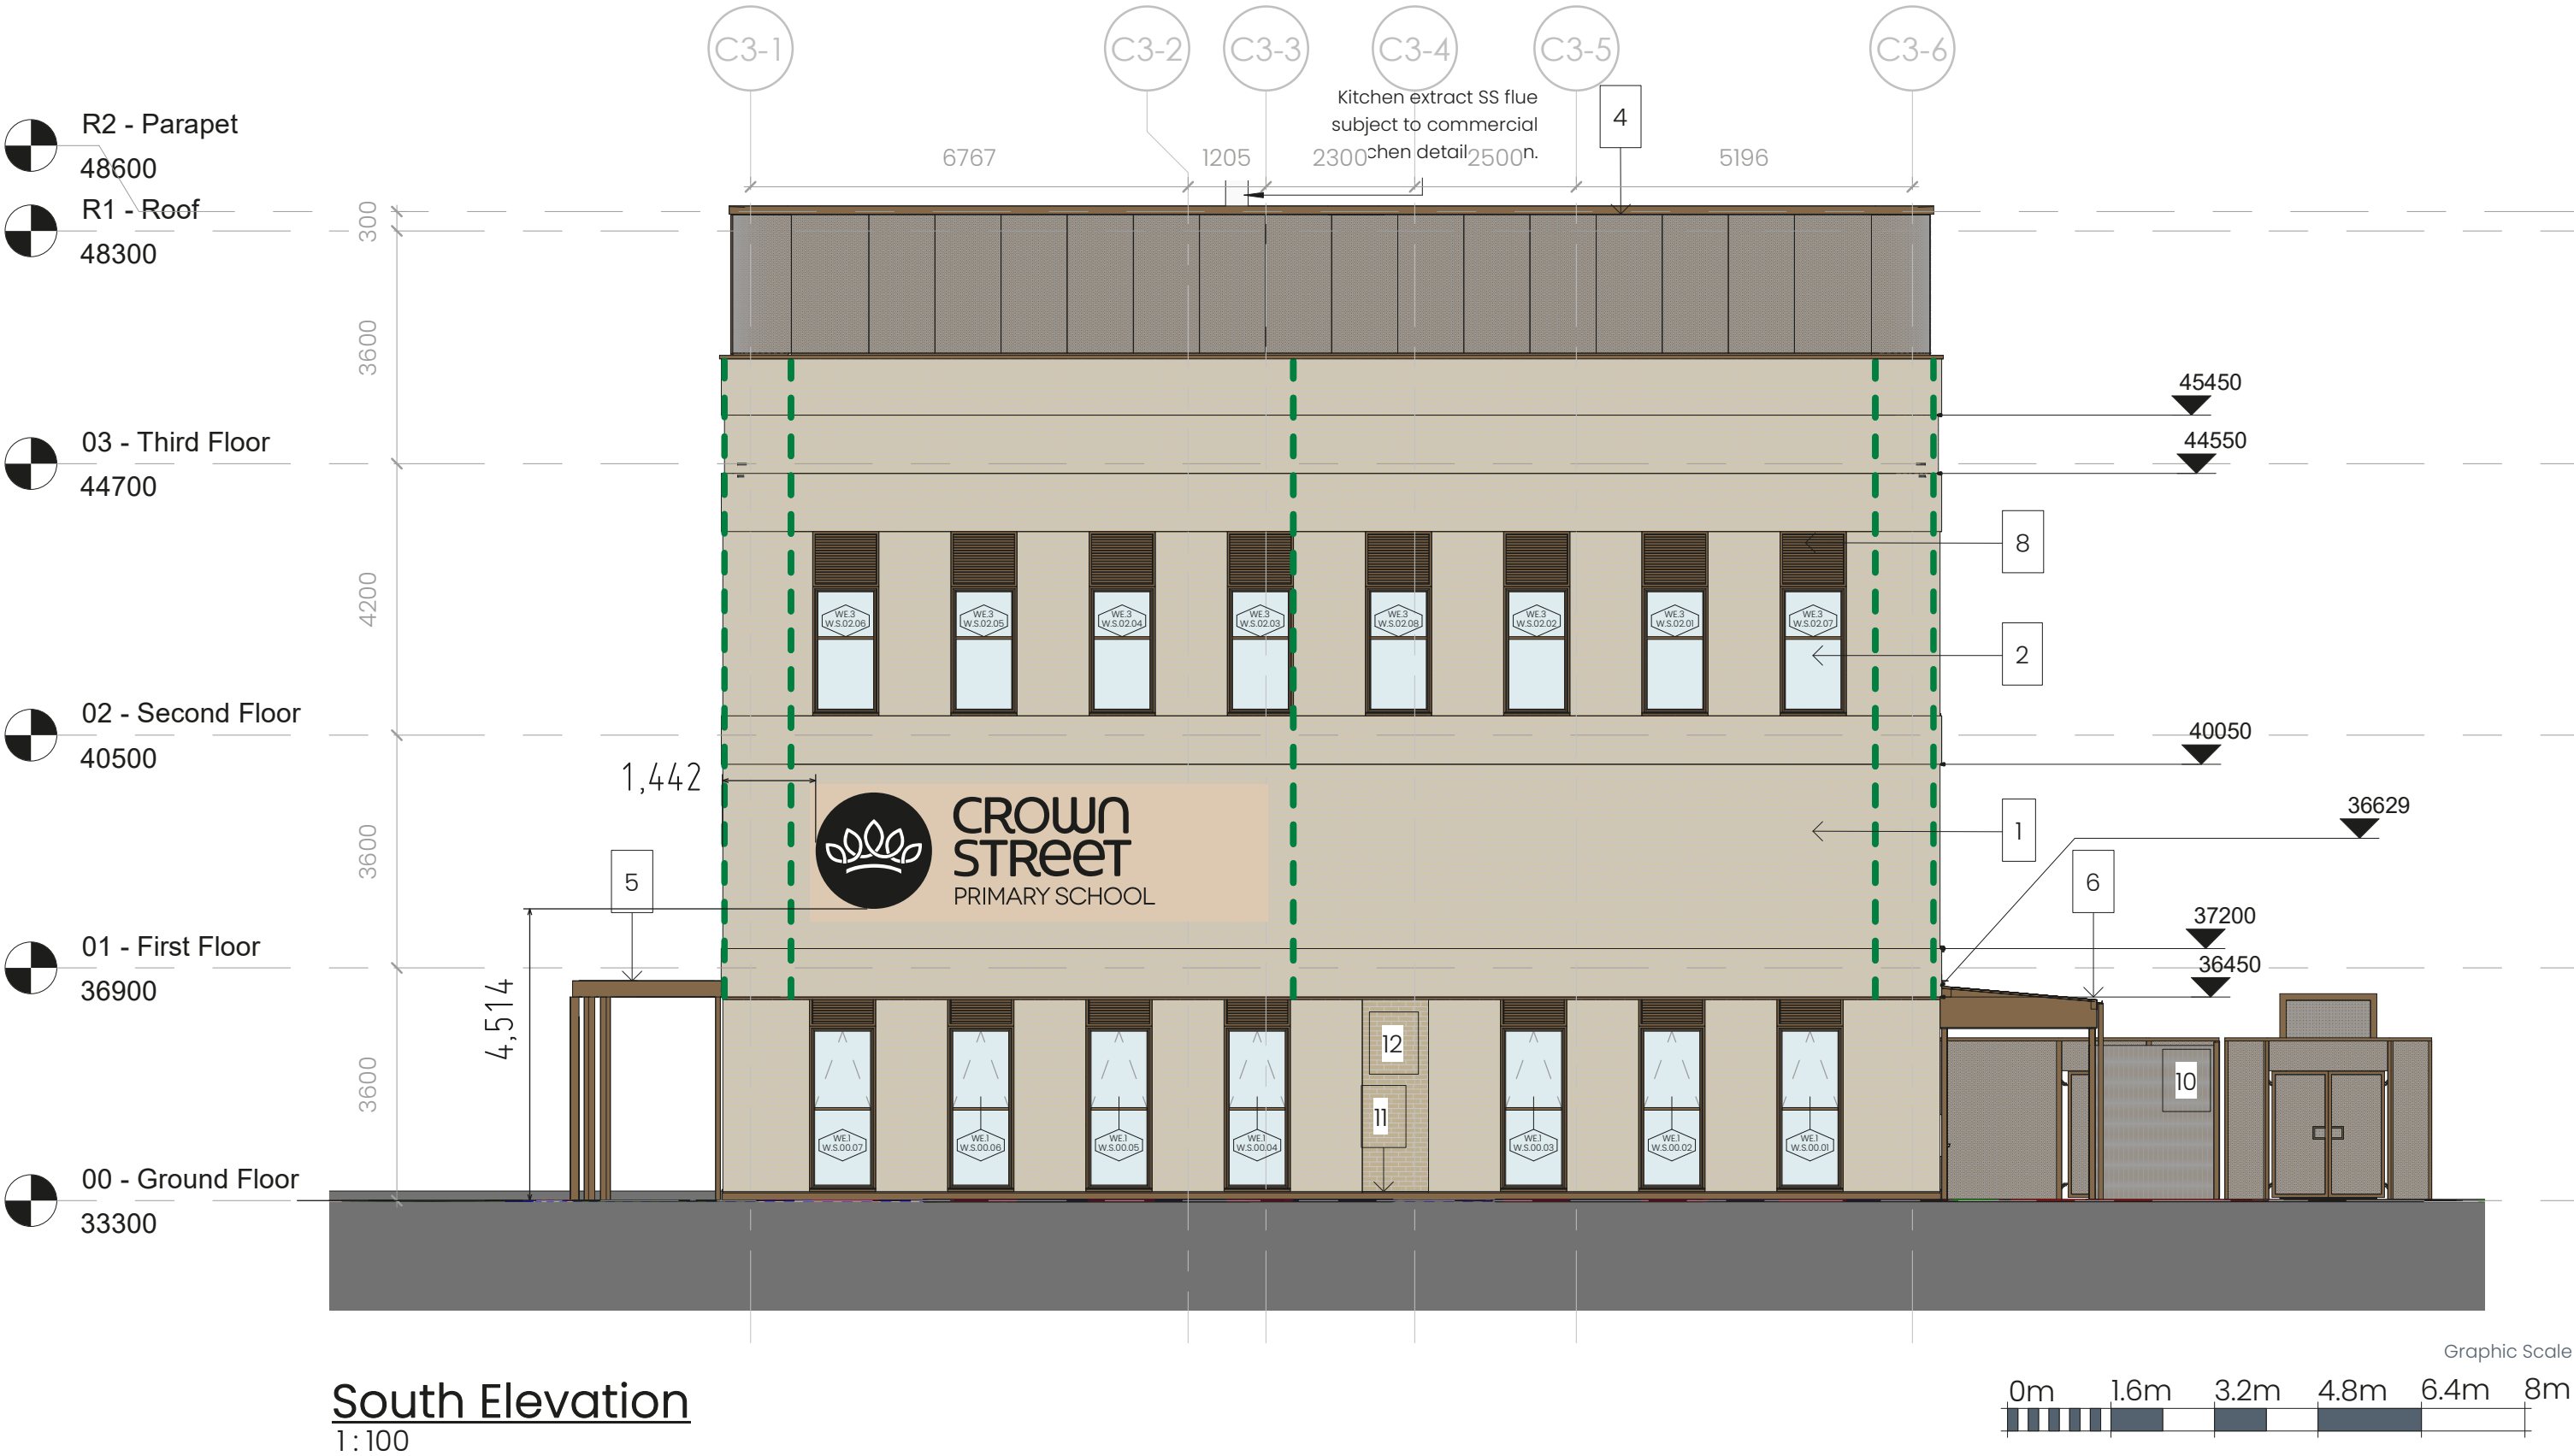

JOB NUMBER XJP88624 ACCOUNT MANAGER JLJ

SCALE 1-100@A2 DRAWN BY ARP

	INITIAL	DATE
FILE SIZES CHECKED		
QUANTITIES CHECKED		
CORRECT MEDIA USED		
PRINT PROFILE CHECKED		
PRINTED BY		
COLOURS CHECKED AND MATCH SPECIFIED COLOURS (INC. APPROVED SAMPLE COLOURS)		
DIMENSIONS CHECKED BEFORE CUTTING		
KONGSBERG CUT BY		
VINYL CUT BY		
FINISHED BY		
QUALITY CHECK		
ADDITIONAL ITEMS COLLATED BY		
PACKAGING IS SUITABLE FOR DISPATCH / INSTALLATION		

COLOUR SPECIFICATION

ARTWORK SUPPLIED IN CMYK

PLEASE NOTE THAT COLOURS SUPPLIED AS CMYK WILL PRINT DIFFERENTLY ON VARIOUS MEDIA/MACHINES AND WILL NOT MATCH IF PRINTED AT A LATER DATE. PLEASE SUPPLY PANTONE COLOURS IF A COLOUR MATCH IS REQUIRED.

CLIENT

RENAKER

VISUAL

C3 CROWN STREET SCHOOL


UNIT 1 FIRST AVENUE
EUROPA VILLAGE
MANCHESTER M17 1JZ

ITEM 3 (TYPE 2)
ALUMINIUM TEXT & LOGO
(CSPS ONLY)



TYPE 2 SIGNAGE AT MAIN ENTRANCE
1:20 SCALE

** ALL SIZES IN MM **		COL
01	2.5MM ALUMINIUM* - COATED RAL 9017 30% GLOSS	
02	5MM BLACK FOAMEX	
03	4941 3M TAPE	
04	COUNTERSUNK MASONARY SCREW AND PLUG	
05	VINYL LOGO, MATT WHITE ONTO CIRCLE (M7 101M)	

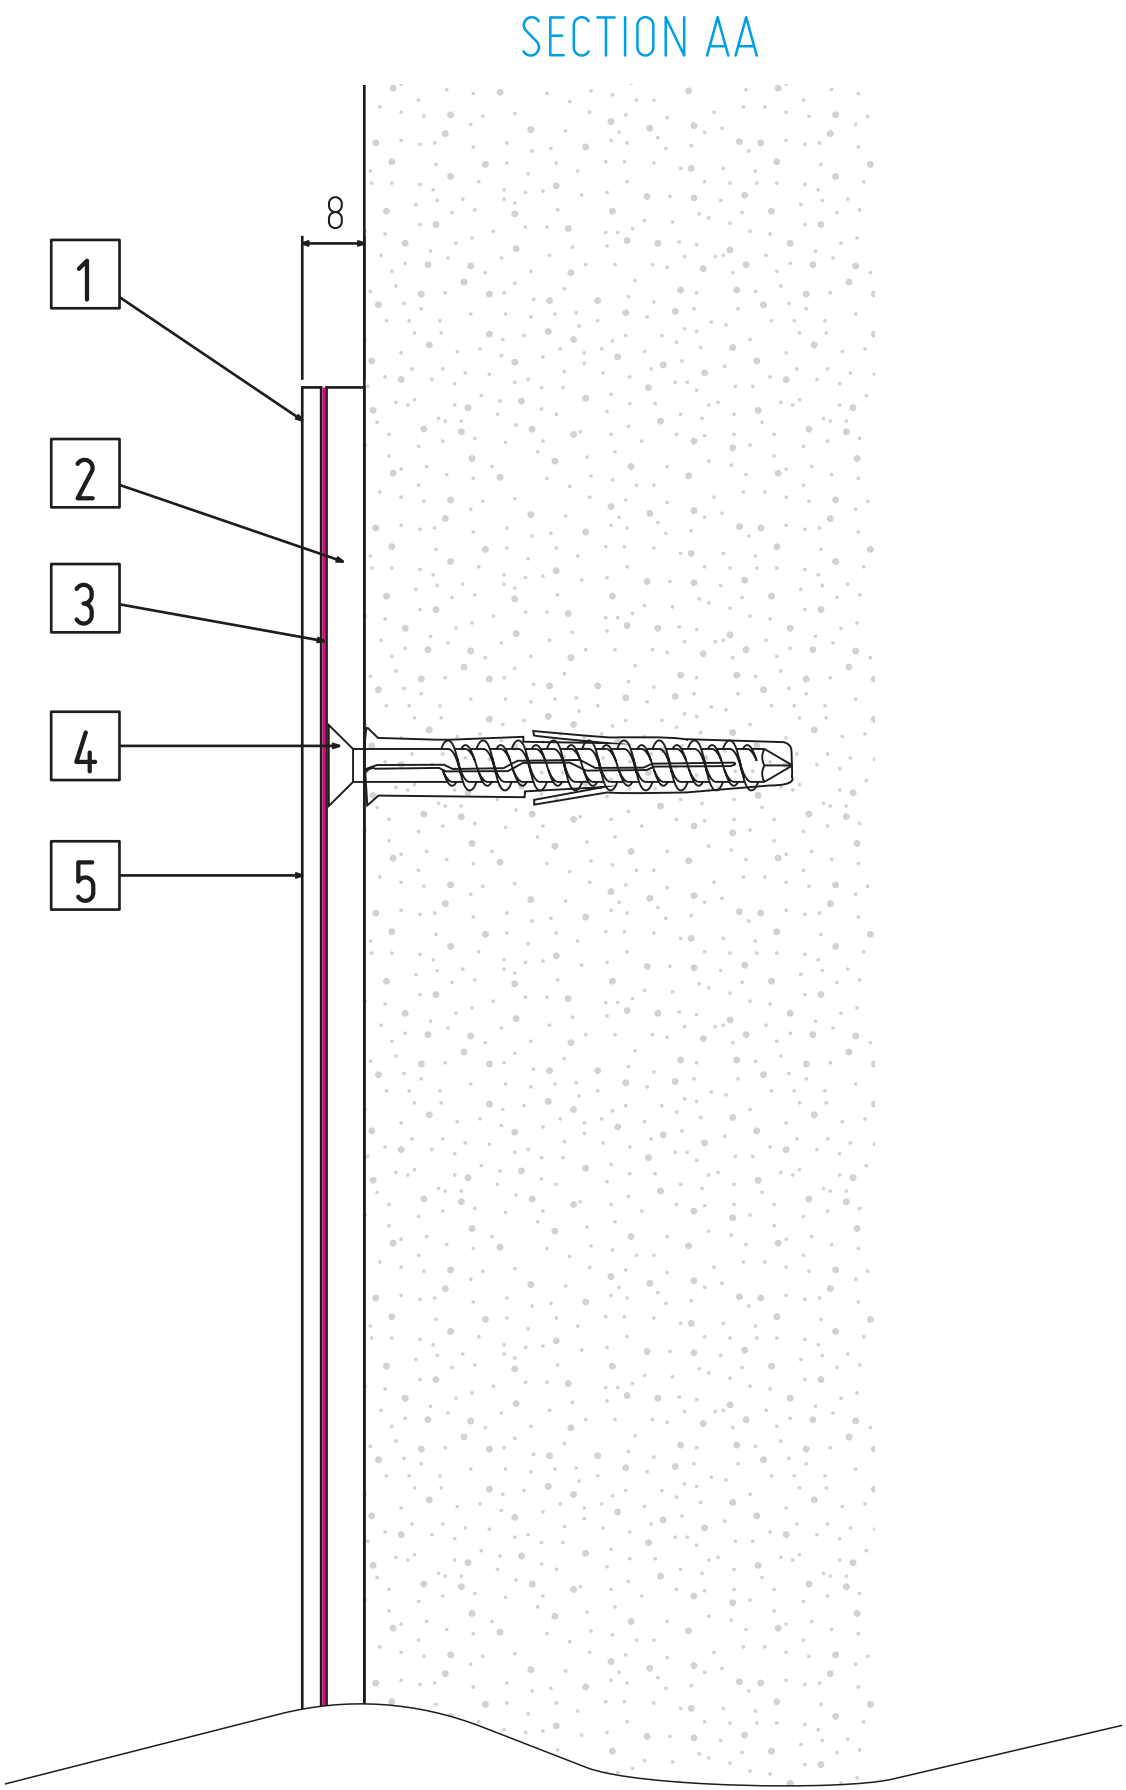

JOB NUMBER	XJP88624	ACCOUNT MANAGER	JLJ
SCALE	VARIOUS	DRAWN BY	ARP
		INITIAL	DATE
FILE SIZES CHECKED			
QUANTITIES CHECKED			
CORRECT MEDIA USED			
PRINT PROFILE CHECKED			
PRINTED BY			
COLOURS CHECKED AND MATCH SPECIFIED COLOURS (INC APPROVED SAMPLE COLOURS)			
DIMENSIONS CHECKED BEFORE CUTTING			
KONGSBERG CUT BY			
VINYL CUT BY			
FINISHED BY			
QUALITY CHECK			
ADDITIONAL ITEMS COLLATED BY			
PACKAGING IS SUITABLE FOR DISPATCH / INSTALLATION			

COLOUR SPECIFICATION

 **ARTWORK SUPPLIED IN CMYK**

PLEASE NOTE THAT COLOURS SUPPLIED AS CMYK WILL PRINT DIFFERENTLY ON VARIOUS MEDIA/MACHINES AND WILL NOT MATCH IF PRINTED AT A LATER DATE.
PLEASE SUPPLY PANTONE COLOURS IF A COLOUR MATCH IS REQUIRED.

 RAL 9017
30% GLOSS


 M7-101M
MATT WHITE

CLIENT	RENAKER
VISUAL	C3 CROWN STREET SCHOOL

ITEM 3 (TYPE 2)
ALUMINIUM TEXT & LOGO
(CSPS ONLY)



East Elevation
1:100

 

JOB NUMBER	XJP88624	ACCOUNT MANAGER	JLJ
SCALE	1-100@A1	DRAWN BY	ARP
			INITIAL
			DATE
FILE SIZES CHECKED			
QUANTITIES CHECKED			
CORRECT MEDIA USED			
PRINT PROFILE CHECKED			
PRINTED BY			
COLOURS CHECKED AND MATCH SPECIFIED COLOURS (INC APPROVED SAMPLE COLOURS)			
DIMENSIONS CHECKED BEFORE CUTTING			
KONGSBERG CUT BY			
VINYL CUT BY			
FINISHED BY			
QUALITY CHECK			
ADDITIONAL ITEMS COLLATED BY			
PACKAGING IS SUITABLE FOR DISPATCH / INSTALLATION			

COLOUR SPECIFICATION

ARTWORK SUPPLIED IN CMYK

PLEASE NOTE THAT COLOURS SUPPLIED AS CMYK WILL PRINT DIFFERENTLY ON VARIOUS MEDIA/MACHINES AND WILL NOT MATCH IF PRINTED AT A LATER DATE.
PLEASE SUPPLY PANTONE COLOURS IF A COLOUR MATCH IS REQUIRED.

CLIENT


RENAKER

VISUAL

C3 CROWN STREET SCHOOL

ITEM 4 (TYPE 3)

BUILT UP ALUMINIUM TEXT & LOGO

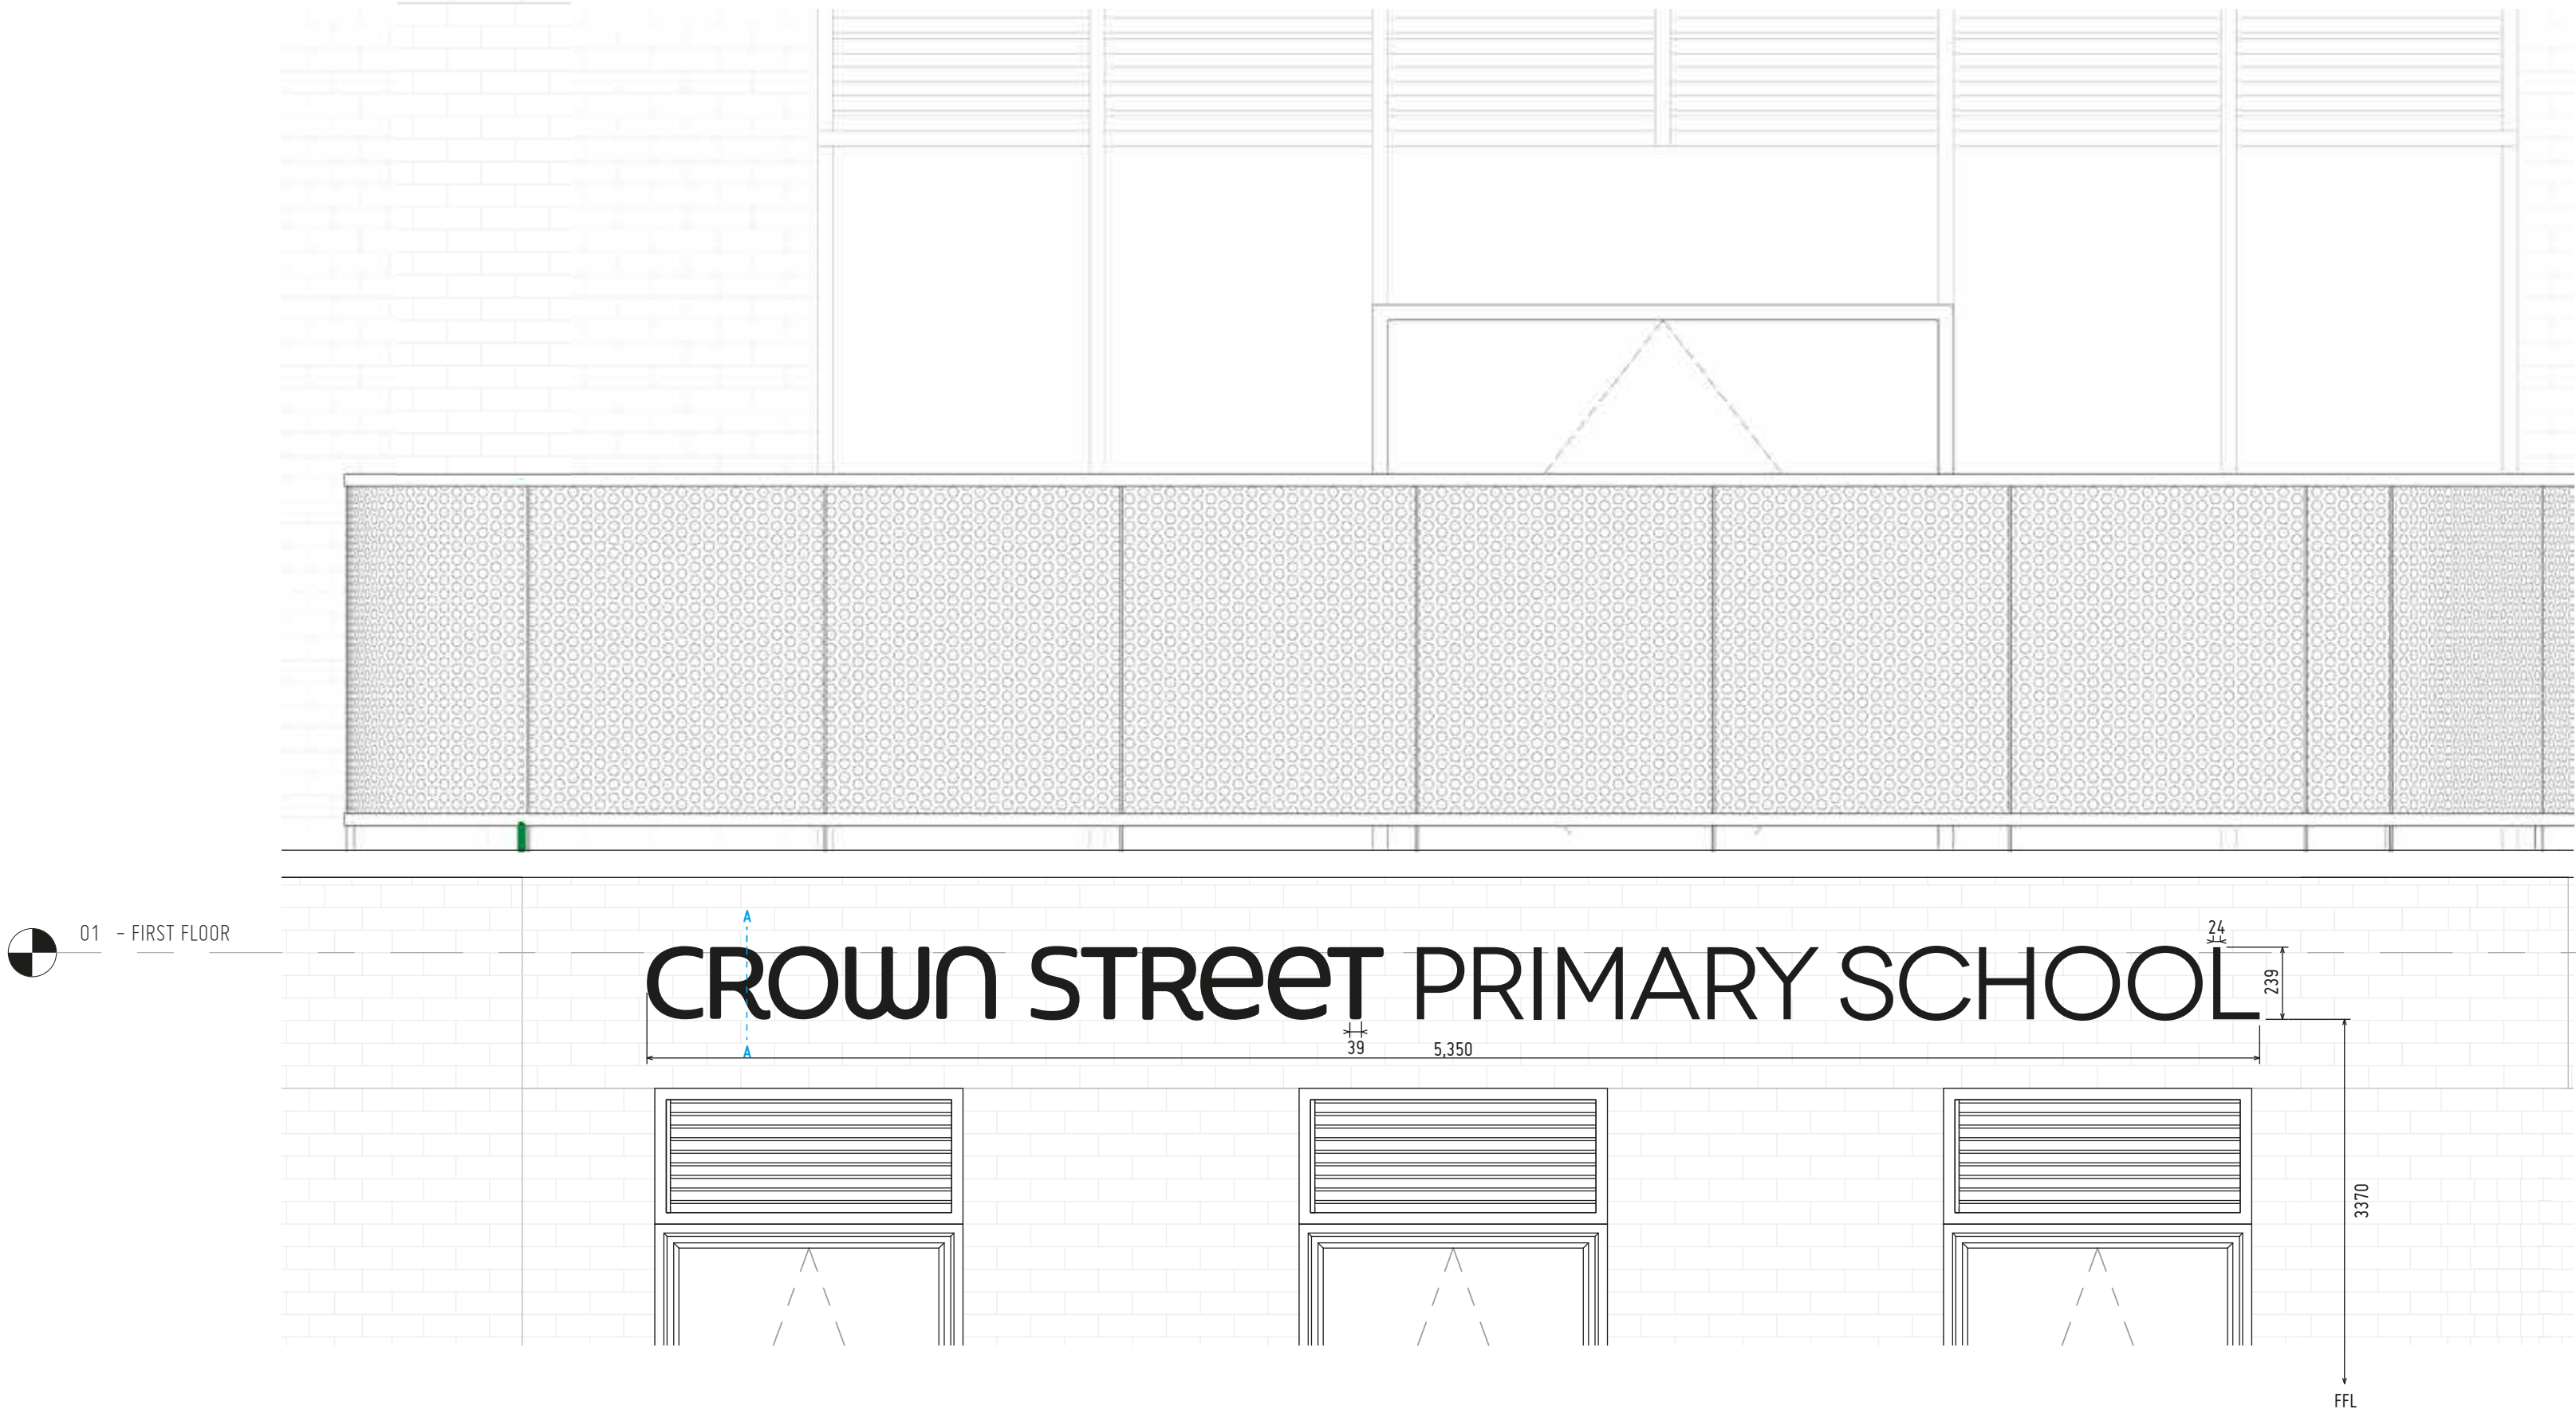


TYPE 3 MAIN SCHOOL SIGN NORTH ELEVATION

1:20 SCALE

** ALL SIZES IN MM **		COL
01	1.2MM ALUMINIUM* - COATED RAL 9017 30% GLOSS	
02	2MM ALUMINIUM - COATED RAL 9017 30% GLOSS	
03	M6 RIVNUT WITH C/S ZINC PLATED M6V SCREW	
04	19MM FOAMEX	
05	SUITABLE MAISONARY SCREW AND PLUG	
06	Z SECTION ALUMINIUM 25 X 4MM	
07	6MM DRAINAGE HOLE (ONE ON EACH FLAT SECTION, EXTERNAL LETTERS ONLY)	



MAIN ENTRANCE VIEW

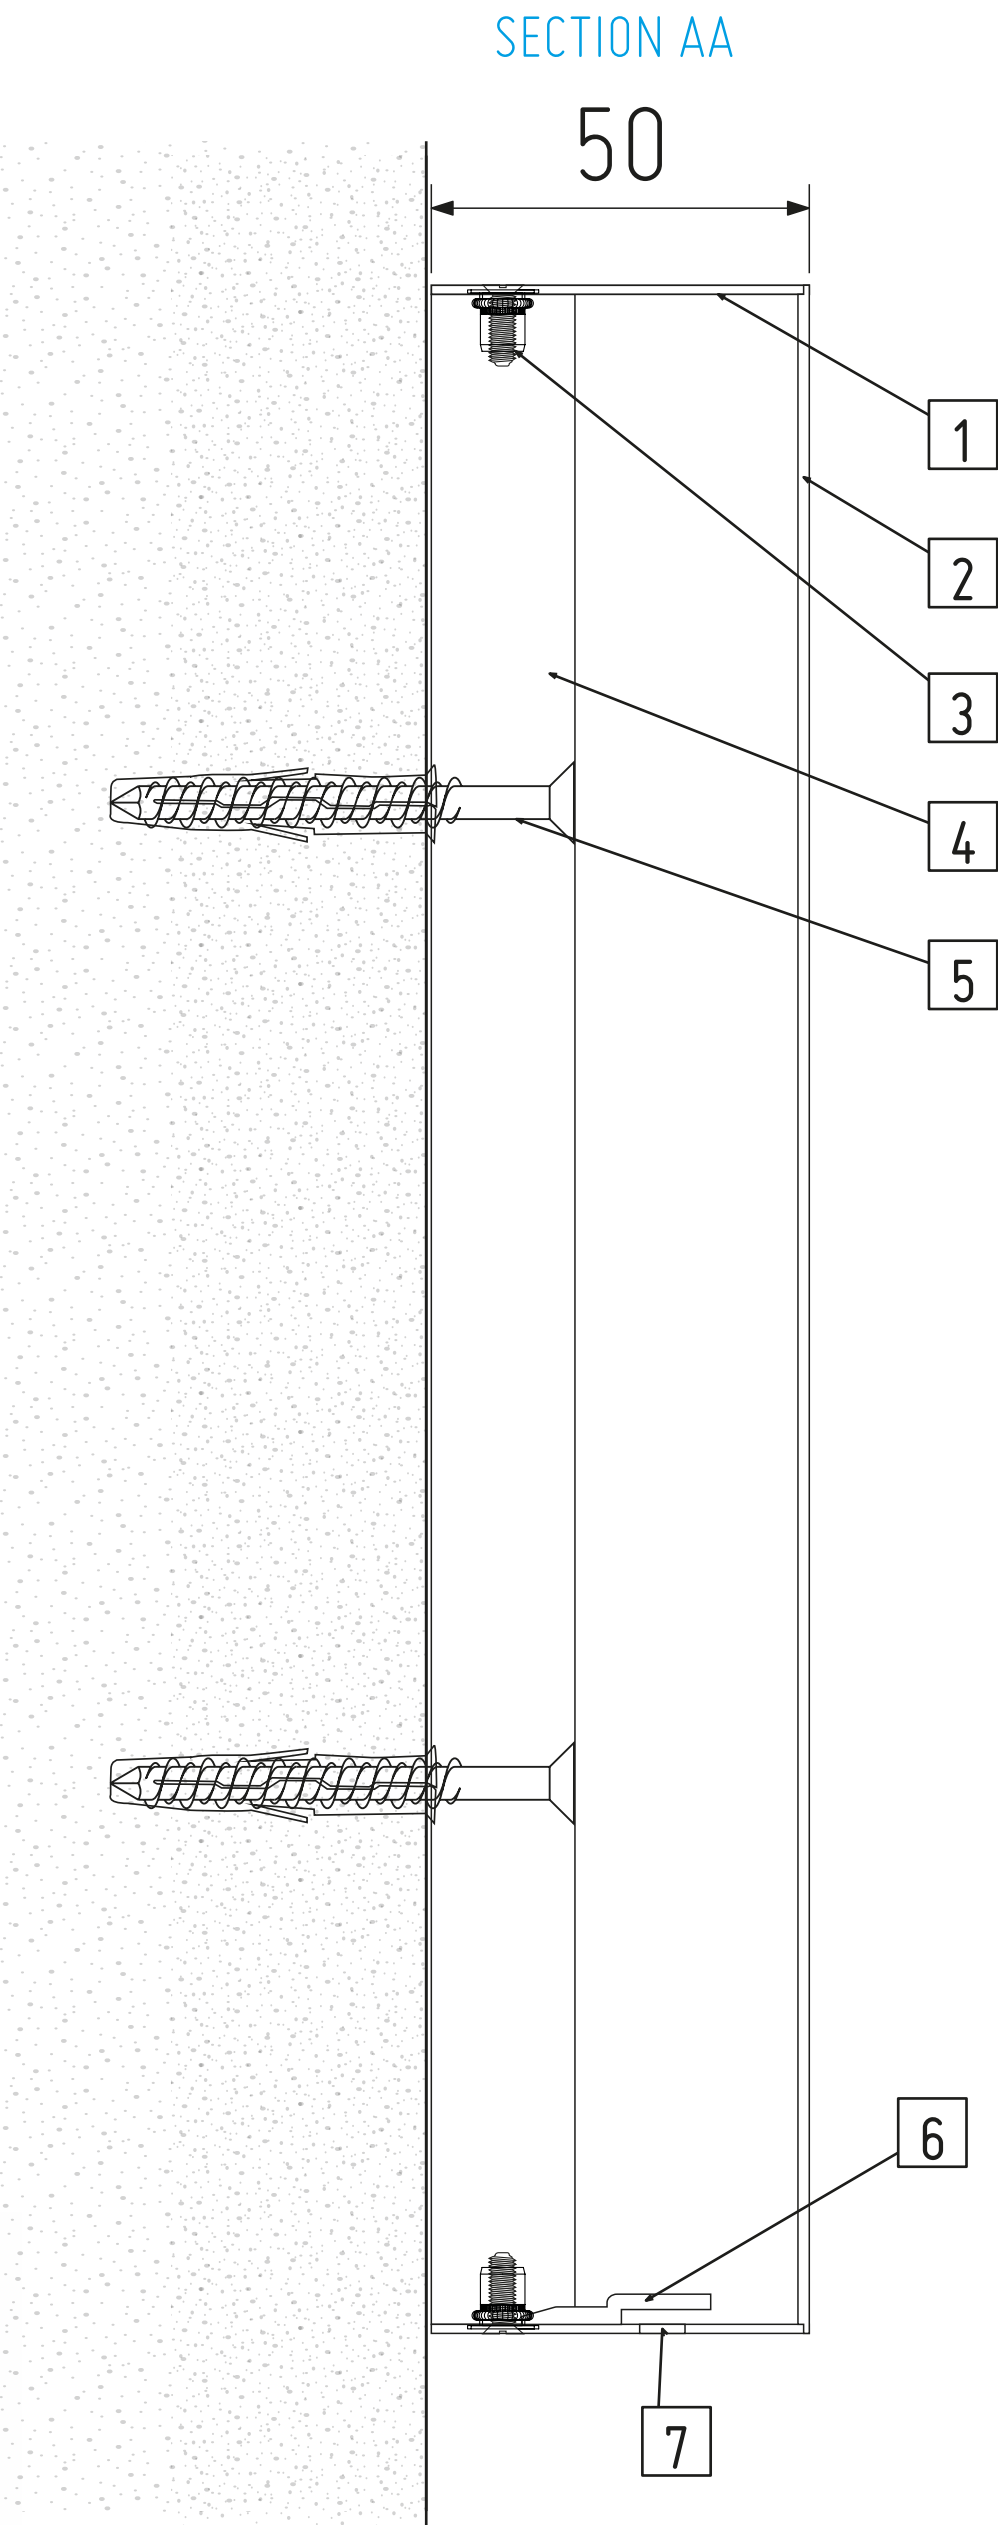

JOB NUMBER	XJP88624	ACCOUNT MANAGER	JLJ
SCALE	VARIOUS	DRAWN BY	ARP
		INITIAL	DATE
FILE SIZES CHECKED			
QUANTITIES CHECKED			
CORRECT MEDIA USED			
PRINT PROFILE CHECKED			
PRINTED BY			
COLOURS CHECKED AND MATCH SPECIFIED COLOURS (INC APPROVED SAMPLE COLOURS)			
DIMENSIONS CHECKED BEFORE CUTTING			
KONGSBERG CUT BY			
VINYL CUT BY			
FINISHED BY			
QUALITY CHECK			
ADDITIONAL ITEMS COLLATED BY			
PACKAGING IS SUITABLE FOR DISPATCH / INSTALLATION			

COLOUR SPECIFICATION

 **ARTWORK SUPPLIED IN CMYK**

PLEASE NOTE THAT COLOURS SUPPLIED AS CMYK WILL PRINT DIFFERENTLY ON VARIOUS MEDIA/MACHINES AND WILL NOT MATCH IF PRINTED AT A LATER DATE.
PLEASE SUPPLY PANTONE COLOURS IF A COLOUR MATCH IS REQUIRED.

 RAL 9017
30% GLOSS

CLIENT	RENAKER
VISUAL	C3 CROWN STREET SCHOOL

BUILT UP ALUMINIUM TEXT & LOGO



COLOUR SPECIFICATION

 **ARTWORK SUPPLIED IN CMYK**

PLEASE NOTE THAT COLOURS SUPPLIED AS CMYK WILL PRINT DIFFERENTLY ON VARIOUS MEDIA/MACHINES AND WILL NOT MATCH IF PRINTED AT A LATER DATE.
PLEASE SUPPLY PANTONE COLOURS IF A COLOUR MATCH IS REQUIRED.

CLIENT

RENAKER

VISUAL


C3 CROWN STREET SCHOOL



ITEM 5 (TYPE 4)
ALUMINIUM TEXT & LOGO
(EXTERNAL WAYFINDING)

01 - FIRST FLOOR



00 - GROUND FLOOR

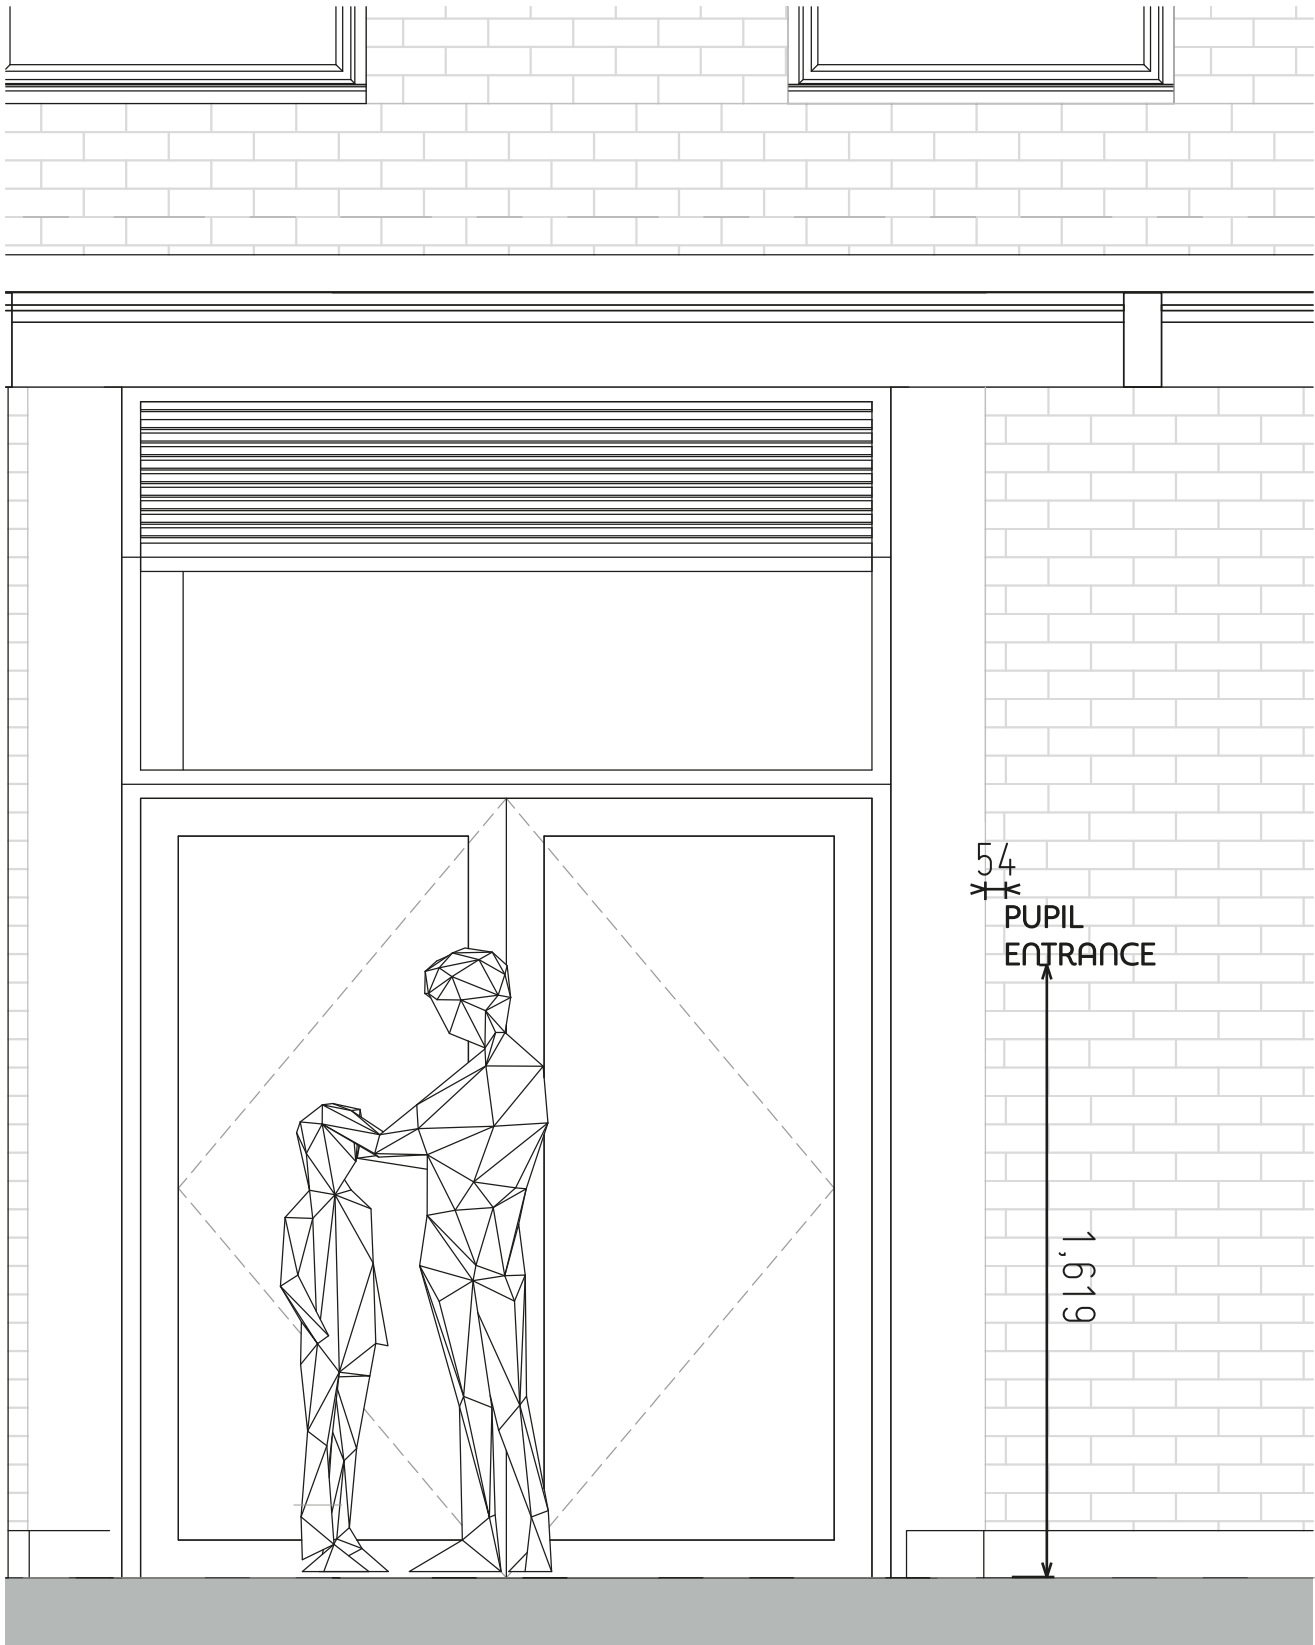

TYPE 4 EXTERNAL WAYFINDING SIGNAGE
1:20 SCALE

** ALL SIZES IN MM **		COL
01	2.5MM ALUMINIUM* - COATED RAL 9017 30% GLOSS	
02	5MM BLACK FOAMEX	
03	4941 3M TAPE	
04	COUNTERSUNK MASONARY SCREW AND PLUG	

SECTION AA

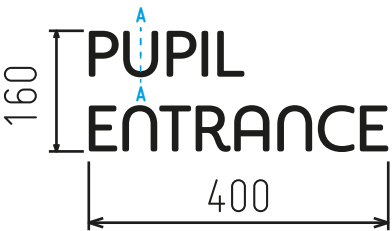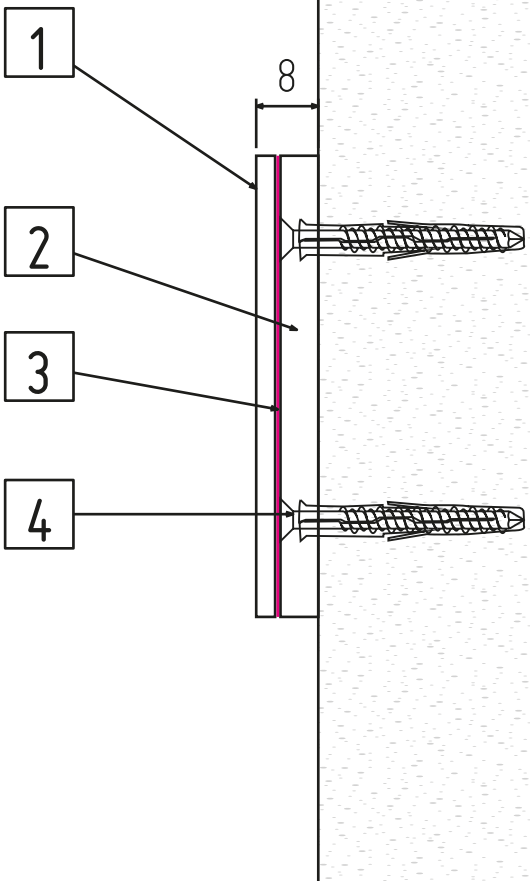

WEST ELEVATION

1:10 SCALE



EAST ELEVATION

JOB NUMBER	XJP88624	ACCOUNT MANAGER	JLJ
SCALE	VARIOUS	DRAWN BY	ARP
FILE SIZES CHECKED		INITIAL	DATE
QUANTITIES CHECKED			
CORRECT MEDIA USED			
PRINT PROFILE CHECKED			
PRINTED BY			
COLOURS CHECKED AND MATCH SPECIFIED COLOURS (INC APPROVED SAMPLE COLOURS)			
DIMENSIONS CHECKED BEFORE CUTTING			
KONGSBERG CUT BY			
VINYL CUT BY			
FINISHED BY			
QUALITY CHECK			
ADDITIONAL ITEMS COLLATED BY			
PACKAGING IS SUITABLE FOR DISPATCH / INSTALLATION			

COLOUR SPECIFICATION

ARTWORK SUPPLIED IN CMYK

PLEASE NOTE THAT COLOURS SUPPLIED AS CMYK WILL PRINT DIFFERENTLY ON VARIOUS MEDIA/MACHINES AND WILL NOT MATCH IF PRINTED AT A LATER DATE. PLEASE SUPPLY PANTONE COLOURS IF A COLOUR MATCH IS REQUIRED.

RAL 9017 30% GLOSS

CLIENT
RENAKER

VISUAL
C3 CROWN STREET SCHOOL

ITEM 5 (TYPE 4)
ALUMINIUM TEXT & LOGO
(EXTERNAL WAYFINDING)



JOB NUMBERXJP88624ACCOUNT MANAGERJLJ

SCALE1-100@A1DRAWN BYARP

	INITIAL	DATE
FILE SIZES CHECKED		
QUANTITIES CHECKED		
CORRECT MEDIA USED		
PRINT PROFILE CHECKED		
PRINTED BY		
COLOURS CHECKED AND MATCH SPECIFIED COLOURS (INC APPROVED SAMPLE COLOURS)		
DIMENSIONS CHECKED BEFORE CUTTING		
KONGSBERG CUT BY		
VINYL CUT BY		
FINISHED BY		
QUALITY CHECK		
ADDITIONAL ITEMS COLLATED BY		
PACKAGING IS SUITABLE FOR DISPATCH / INSTALLATION		

COLOUR SPECIFICATION

ARTWORK SUPPLIED IN CMYK

PLEASE NOTE THAT COLOURS SUPPLIED AS CMYK WILL PRINT DIFFERENTLY ON VARIOUS MEDIA/MACHINES AND WILL NOT MATCH IF PRINTED AT A LATER DATE.
PLEASE SUPPLY PANTONE COLOURS IF A COLOUR MATCH IS REQUIRED.

CLIENT

RENAKER

VISUAL


C3 CROWN STREET SCHOOL

ASRA
GROUP

UNIT 1 FIRST AVENUE
EUROPA VILLAGE
MANCHESTER M17 1JZ

© ALL RIGHTS RESERVED INCLUDING THE RIGHT
TO REPRODUCE OR VENDOR OR TO PART
WITH THE CONTENT OF ASRA GROUP LTD.
THE INFORMATION IS FOR YOUR INFORMATION ONLY AND
NOT TO BE USED AS AN EXACT COLOUR REFERENCE.


ITEM 6 (TYPE 5)
ALUMINIUM TEXT & LOGO
(EXTERNAL WAYFINDING)

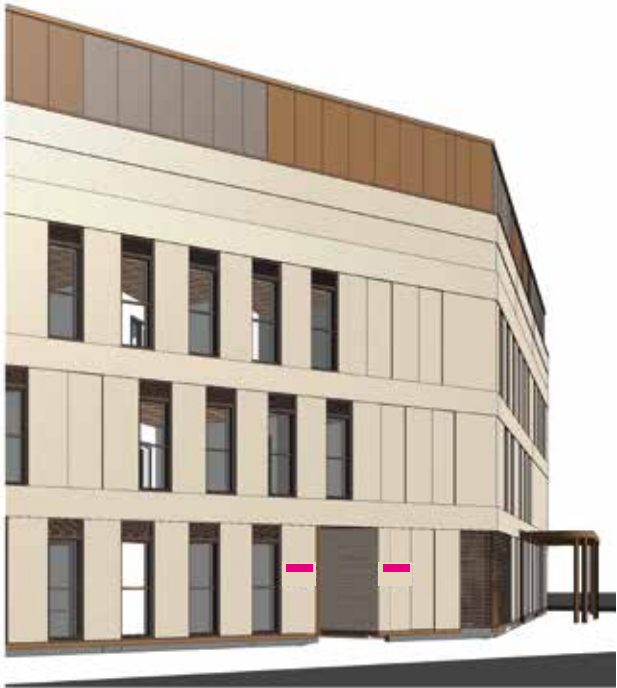


VIEW OF TYPE 5 LOCATION

** ALL SIZES IN MM **		COL
01	2.5MM ALUMINIUM* - COATED RAL 9017 30% GLOSS	
02	5MM BLACK FOAMEX	
03	4941 3M TAPE	
04	COUNTERSUNK MASONARY SCREW AND PLUG	


01 - FIRST FLOOR

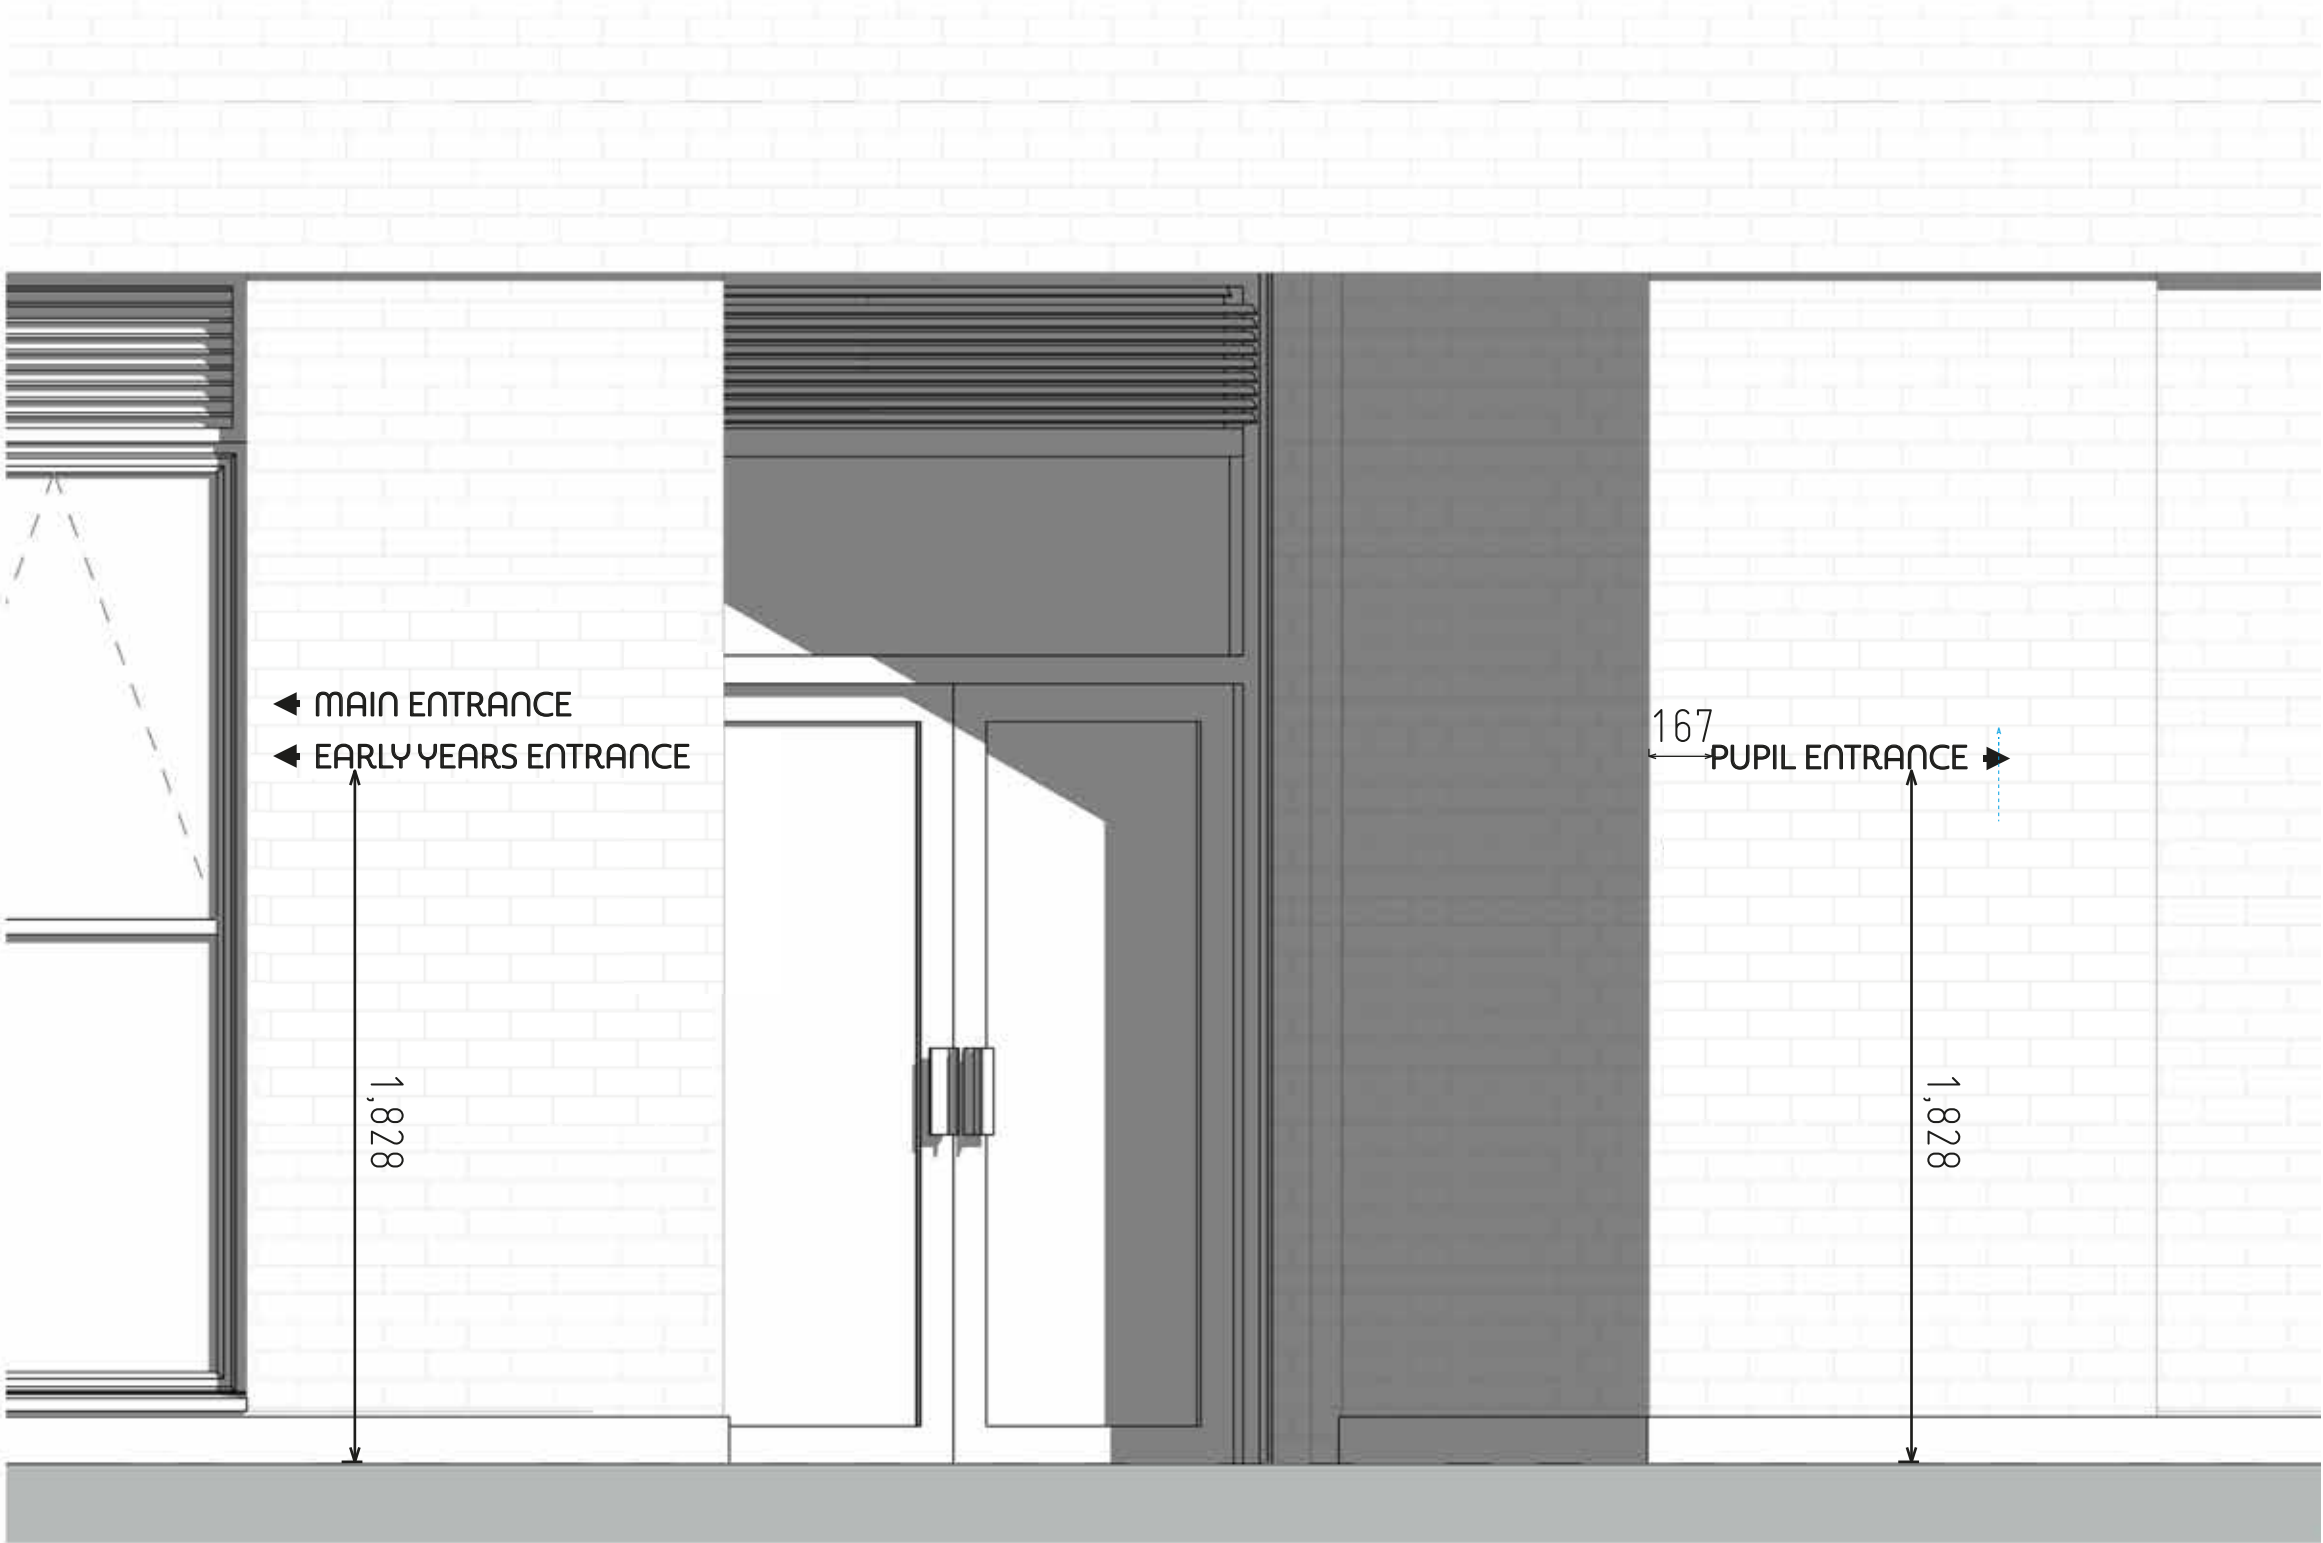

TYPE 5 SCHOOL LARGE EXTERNAL WAYFINDING – WEST ELEVATION
1:20 SCALE

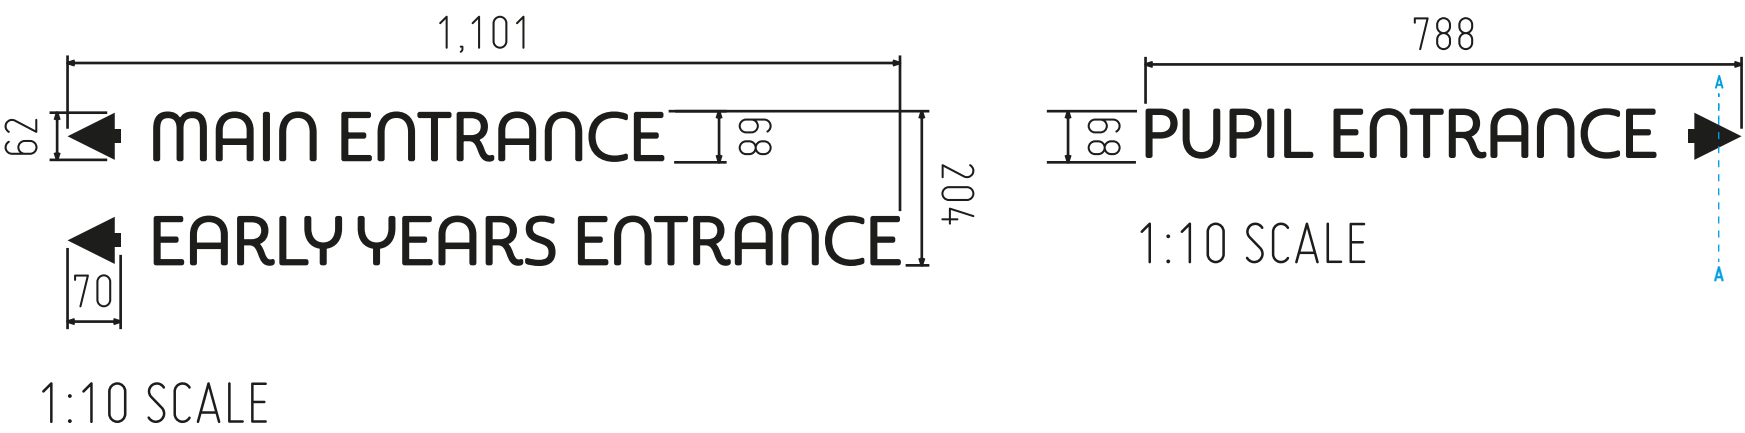

SECTION AA

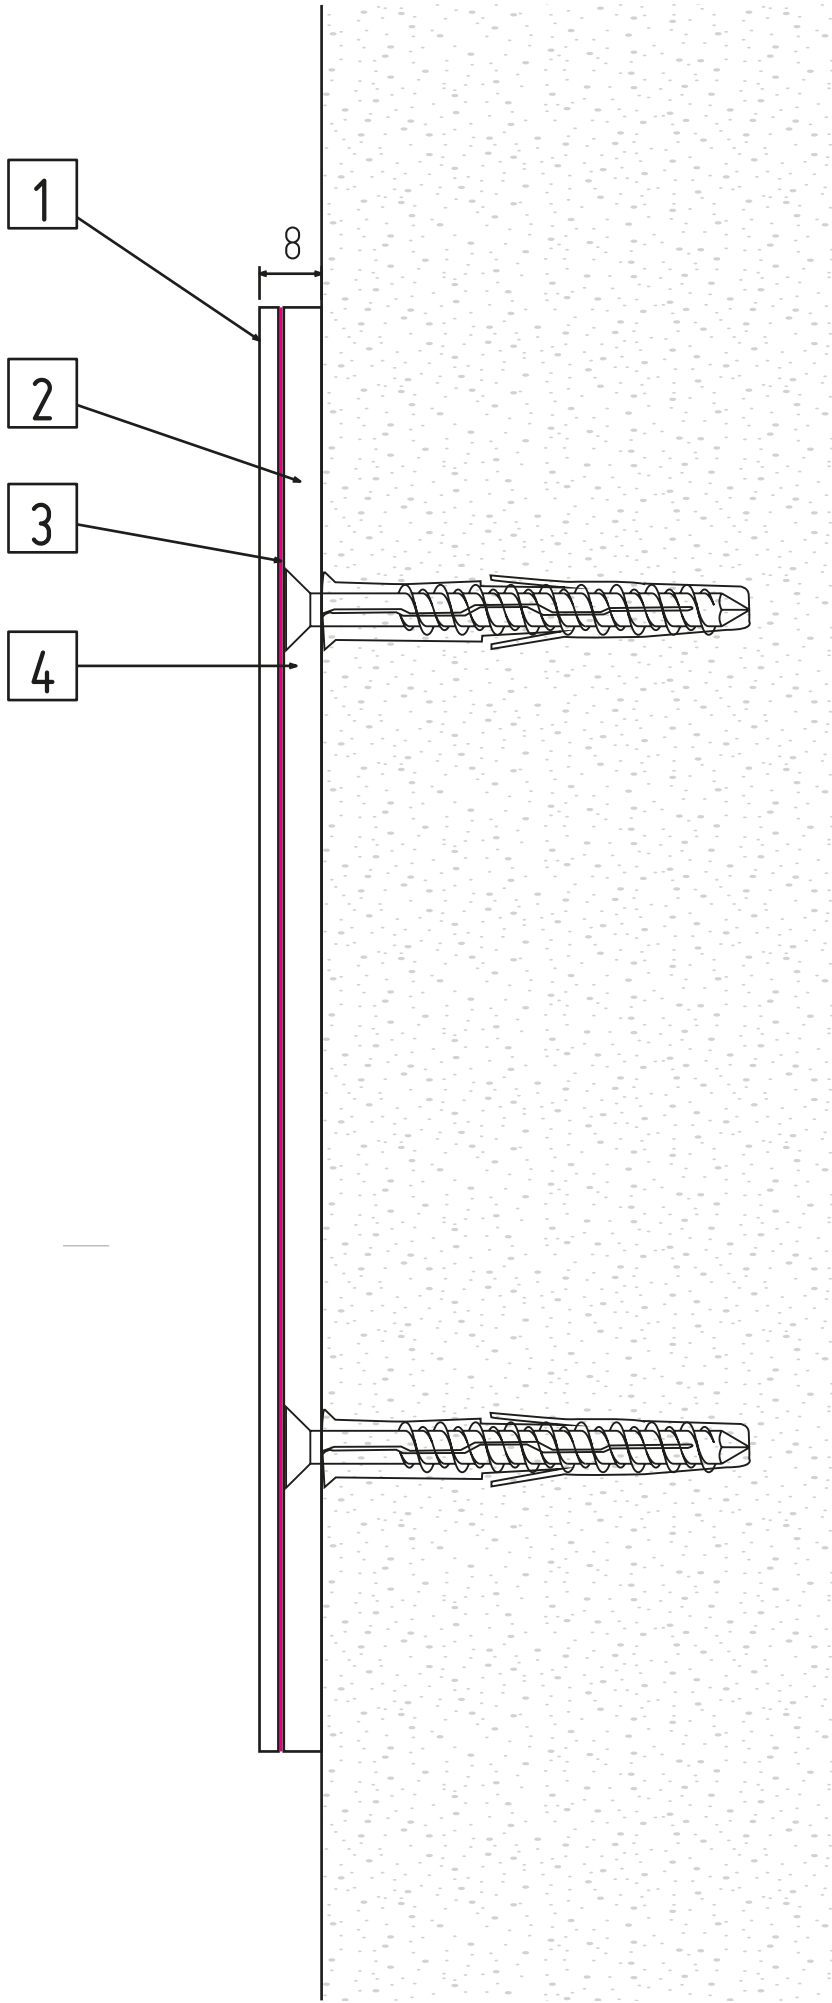

JOB NUMBER	XJP88624	ACCOUNT MANAGER	JLJ
SCALE	VARIOUS	DRAWN BY	ARP
		INITIAL	DATE
FILE SIZES CHECKED			
QUANTITIES CHECKED			
CORRECT MEDIA USED			
PRINT PROFILE CHECKED			
PRINTED BY			
COLOURS CHECKED AND MATCH SPECIFIED COLOURS (INC APPROVED SAMPLE COLOURS)			
DIMENSIONS CHECKED BEFORE CUTTING			
KONGSBERG CUT BY			
VINYL CUT BY			
FINISHED BY			
QUALITY CHECK			
ADDITIONAL ITEMS COLLATED BY			
PACKAGING IS SUITABLE FOR DISPATCH / INSTALLATION			

COLOUR SPECIFICATION

ARTWORK SUPPLIED IN CMYK

PLEASE NOTE THAT COLOURS SUPPLIED AS CMYK WILL PRINT DIFFERENTLY ON VARIOUS MEDIA/MACHINES AND WILL NOT MATCH IF PRINTED AT A LATER DATE. PLEASE SUPPLY PRINTING COLOURS IF A COLOUR MATCH IS REQUIRED.

RAL 9017
30% GLOSS

CLIENT
RENAKER

VISUAL
C3 CROWN STREET SCHOOL

ITEM 6 (TYPE 5)
ALUMINIUM TEXT & LOGO
(EXTERNAL WAYFINDING)



JOB NUMBERXJP88624ACCOUNT MANAGERJLJ

SCALE1-100@A1DRAWN BYARP

	INITIAL	DATE
FILE SIZES CHECKED		
QUANTITIES CHECKED		
CORRECT MEDIA USED		
PRINT PROFILE CHECKED		
PRINTED BY		
COLOURS CHECKED AND MATCH SPECIFIED COLOURS (INC APPROVED SAMPLE COLOURS)		
DIMENSIONS CHECKED BEFORE CUTTING		
KONGSBERG CUT BY		
VINYL CUT BY		
FINISHED BY		
QUALITY CHECK		
ADDITIONAL ITEMS COLLATED BY		
PACKAGING IS SUITABLE FOR DISPATCH / INSTALLATION		

COLOUR SPECIFICATION

ARTWORK SUPPLIED IN CMYK

PLEASE NOTE THAT COLOURS SUPPLIED AS CMYK WILL PRINT DIFFERENTLY ON VARIOUS MEDIA/MACHINES AND WILL NOT MATCH IF PRINTED AT A LATER DATE.
PLEASE SUPPLY PANTONE COLOURS IF A COLOUR MATCH IS REQUIRED.

CLIENT

RENAKER

VISUAL


C3 CROWN STREET SCHOOL

ASRA
GROUP

UNIT 1 FIRST AVENUE
EUROPA VILLAGE
MANCHESTER M17 1JZ

© ALL RIGHTS RESERVED INCLUDING THE RIGHT
TO REPRODUCE OR VENDOR OR TO PART
WITH THE CONTENT OF ASRA GROUP LTD.
THE PROHIBITION OF FURTHER REPRODUCTION SHALL
NOT BE USED AS AN EXACT COLOUR REFERENCE.

LOCATION MAP

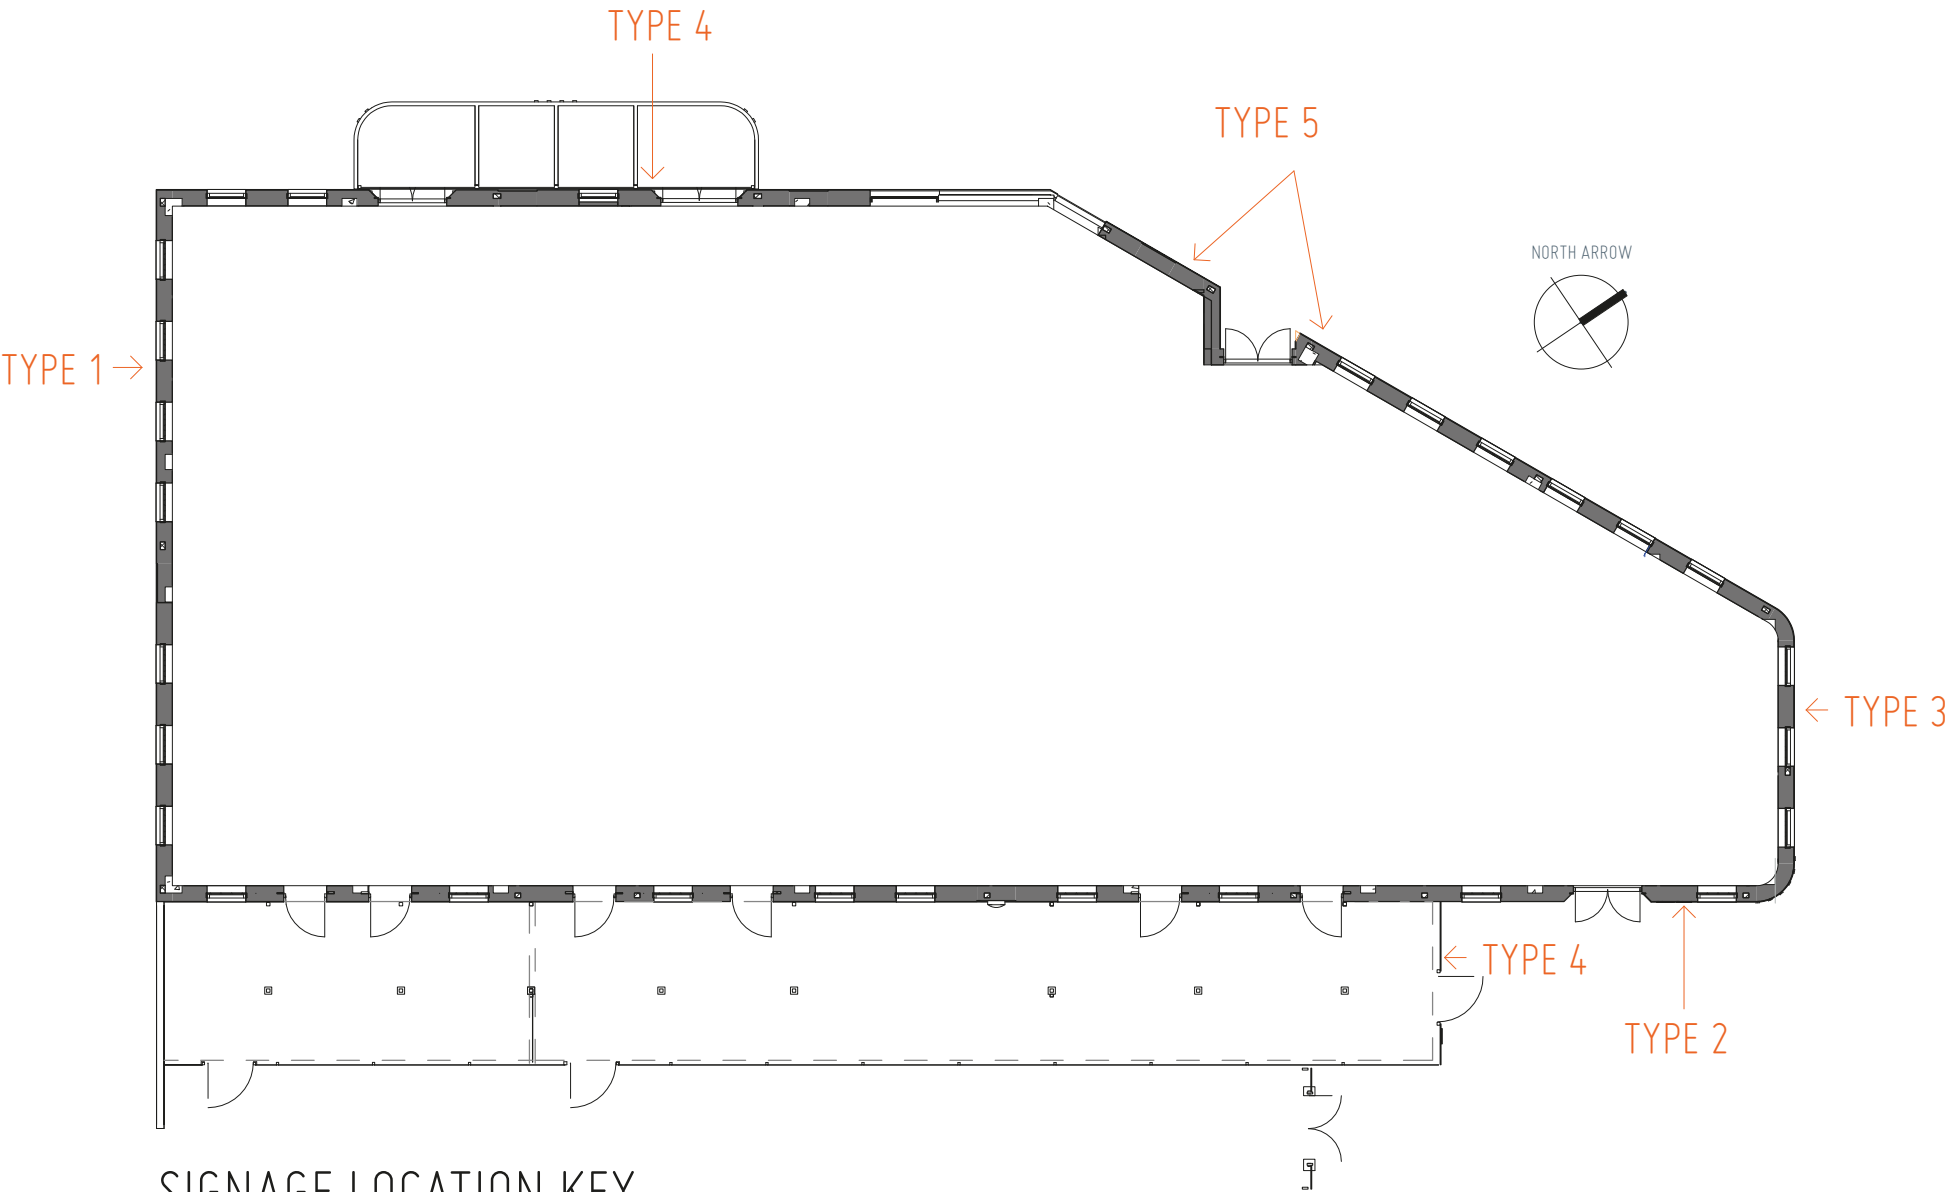

SIGNAGE LOCATION KEY
1:200 SCALE

JOB NUMBER	XJP88624	ACCOUNT MANAGER	JLJ
SCALE	1/200@A3	DRAWN BY	ARP
		INITIAL	DATE
FILE SIZES CHECKED			
QUANTITIES CHECKED			
CORRECT MEDIA USED			
PRINT PROFILE CHECKED			
PRINTED BY			
COLOURS CHECKED AND MATCH SPECIFIED COLOURS (INC APPROVED SAMPLE COLOURS)			
DIMENSIONS CHECKED BEFORE CUTTING			
KONGSBERG CUT BY			
VINYL CUT BY			
FINISHED BY			
QUALITY CHECK			
ADDITIONAL ITEMS COLLATED BY			
PACKAGING IS SUITABLE FOR DISPATCH / INSTALLATION			

COLOUR SPECIFICATION

 **ARTWORK SUPPLIED IN CMYK**

PLEASE NOTE THAT COLOURS SUPPLIED AS CMYK WILL PRINT DIFFERENTLY ON VARIOUS MEDIA/MACHINES AND WILL NOT MATCH IF PRINTED AT A LATER DATE.
PLEASE SUPPLY PANTONE COLOURS IF A COLOUR MATCH IS REQUIRED.

CLIENT	RENAKER
VISUAL	C3 CROWN STREET SCHOOL



UNIT 1 FIRST AVENUE
EUROPA VILLAGE
MANCHESTER M17 1JZ

© ALL RIGHTS RESERVED INCLUDING THE RIGHT TO REPRODUCE OR MAKE ANY PART OF THIS DOCUMENT BY ANY MEANS.
THE CONTENTS OF THIS DOCUMENT ARE NOT TO BE USED AS A DIRECT COLOUR REFERENCE.