



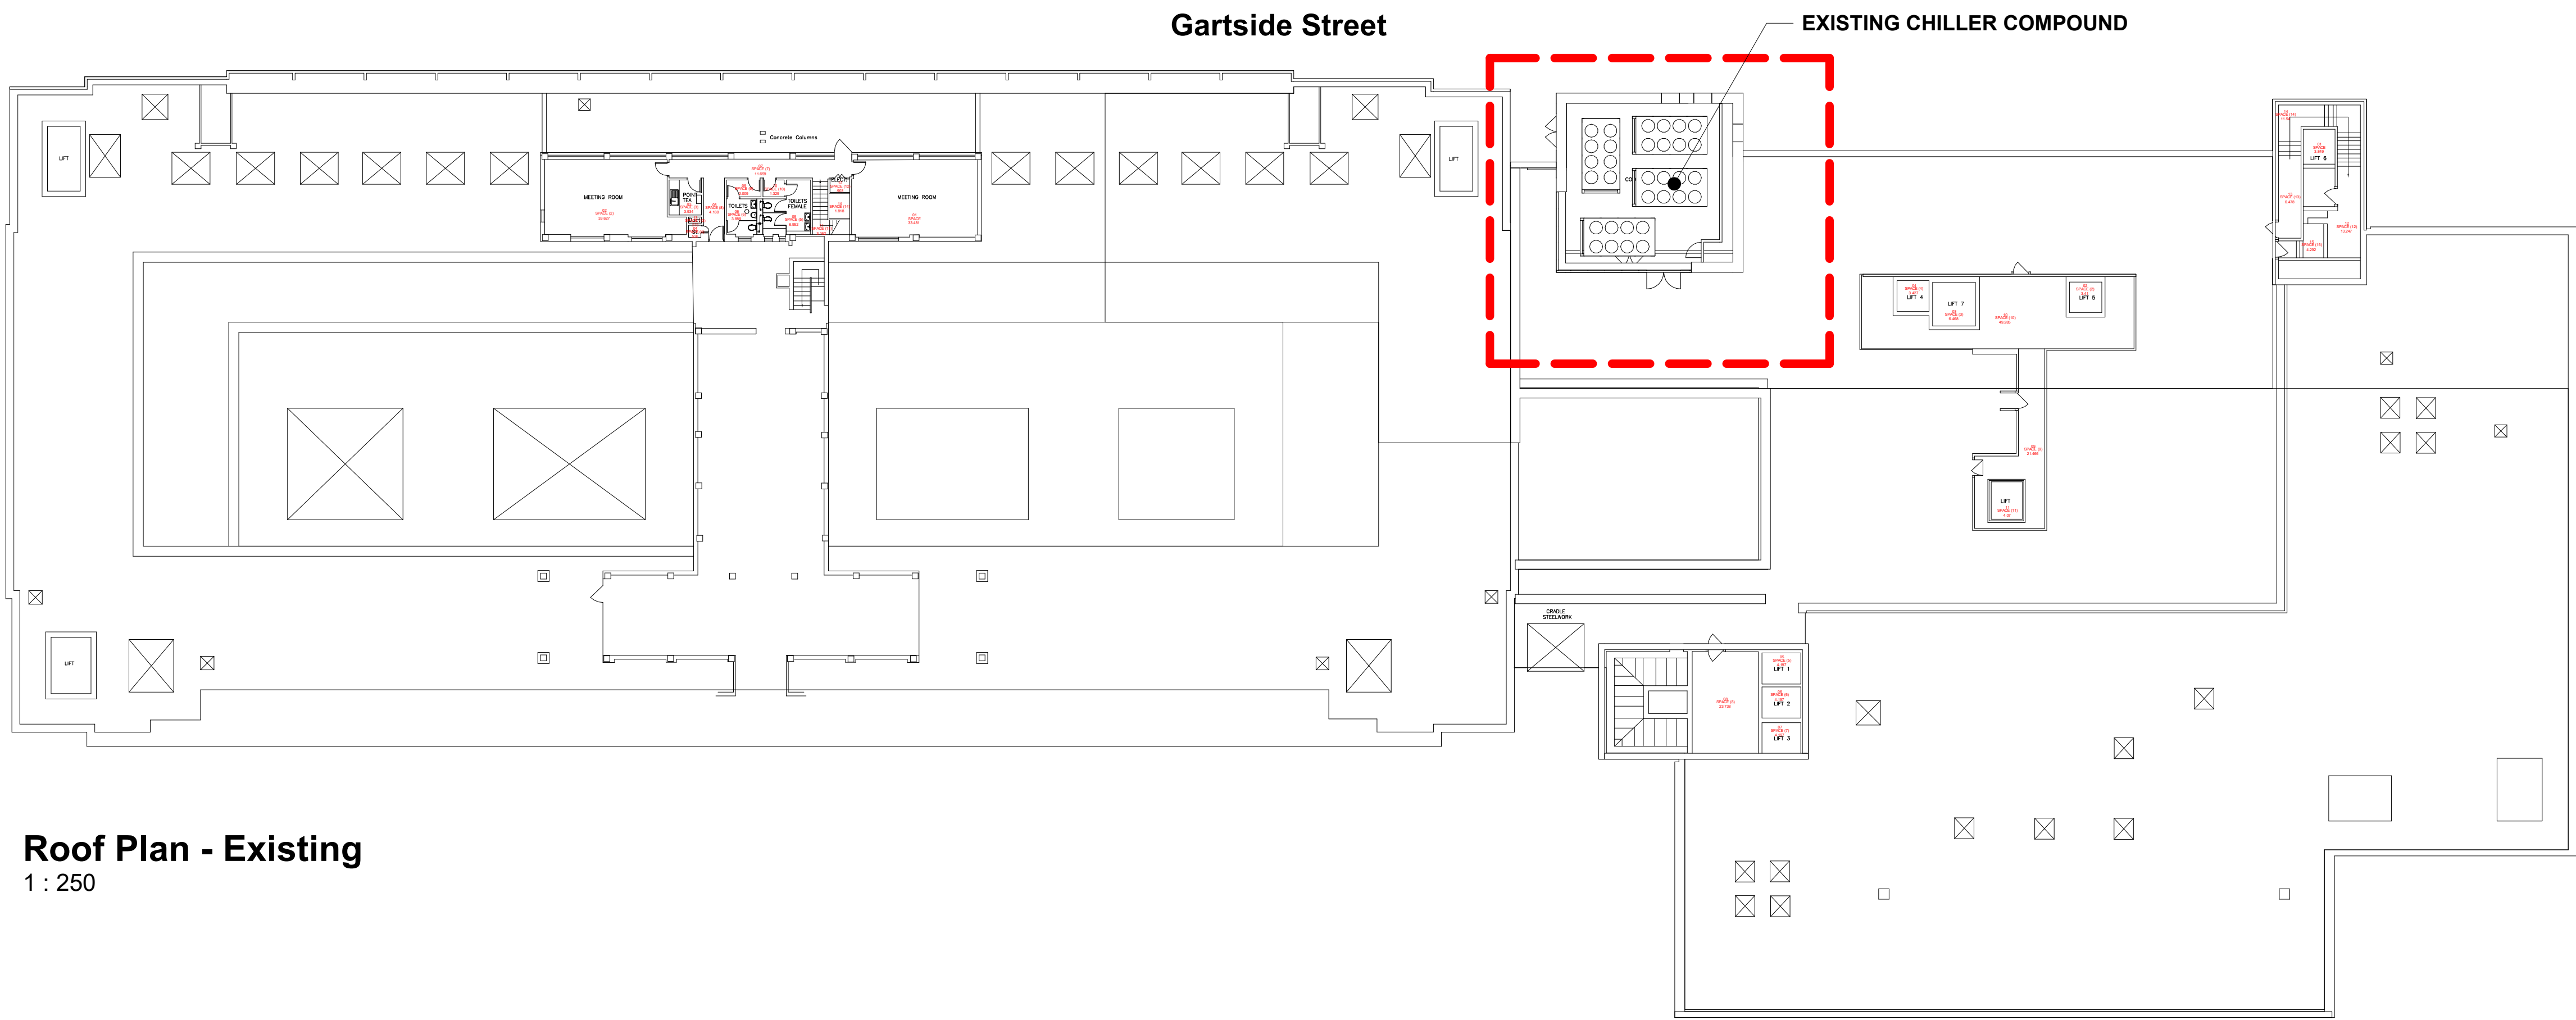

Roof Plan - Existing
1 : 250

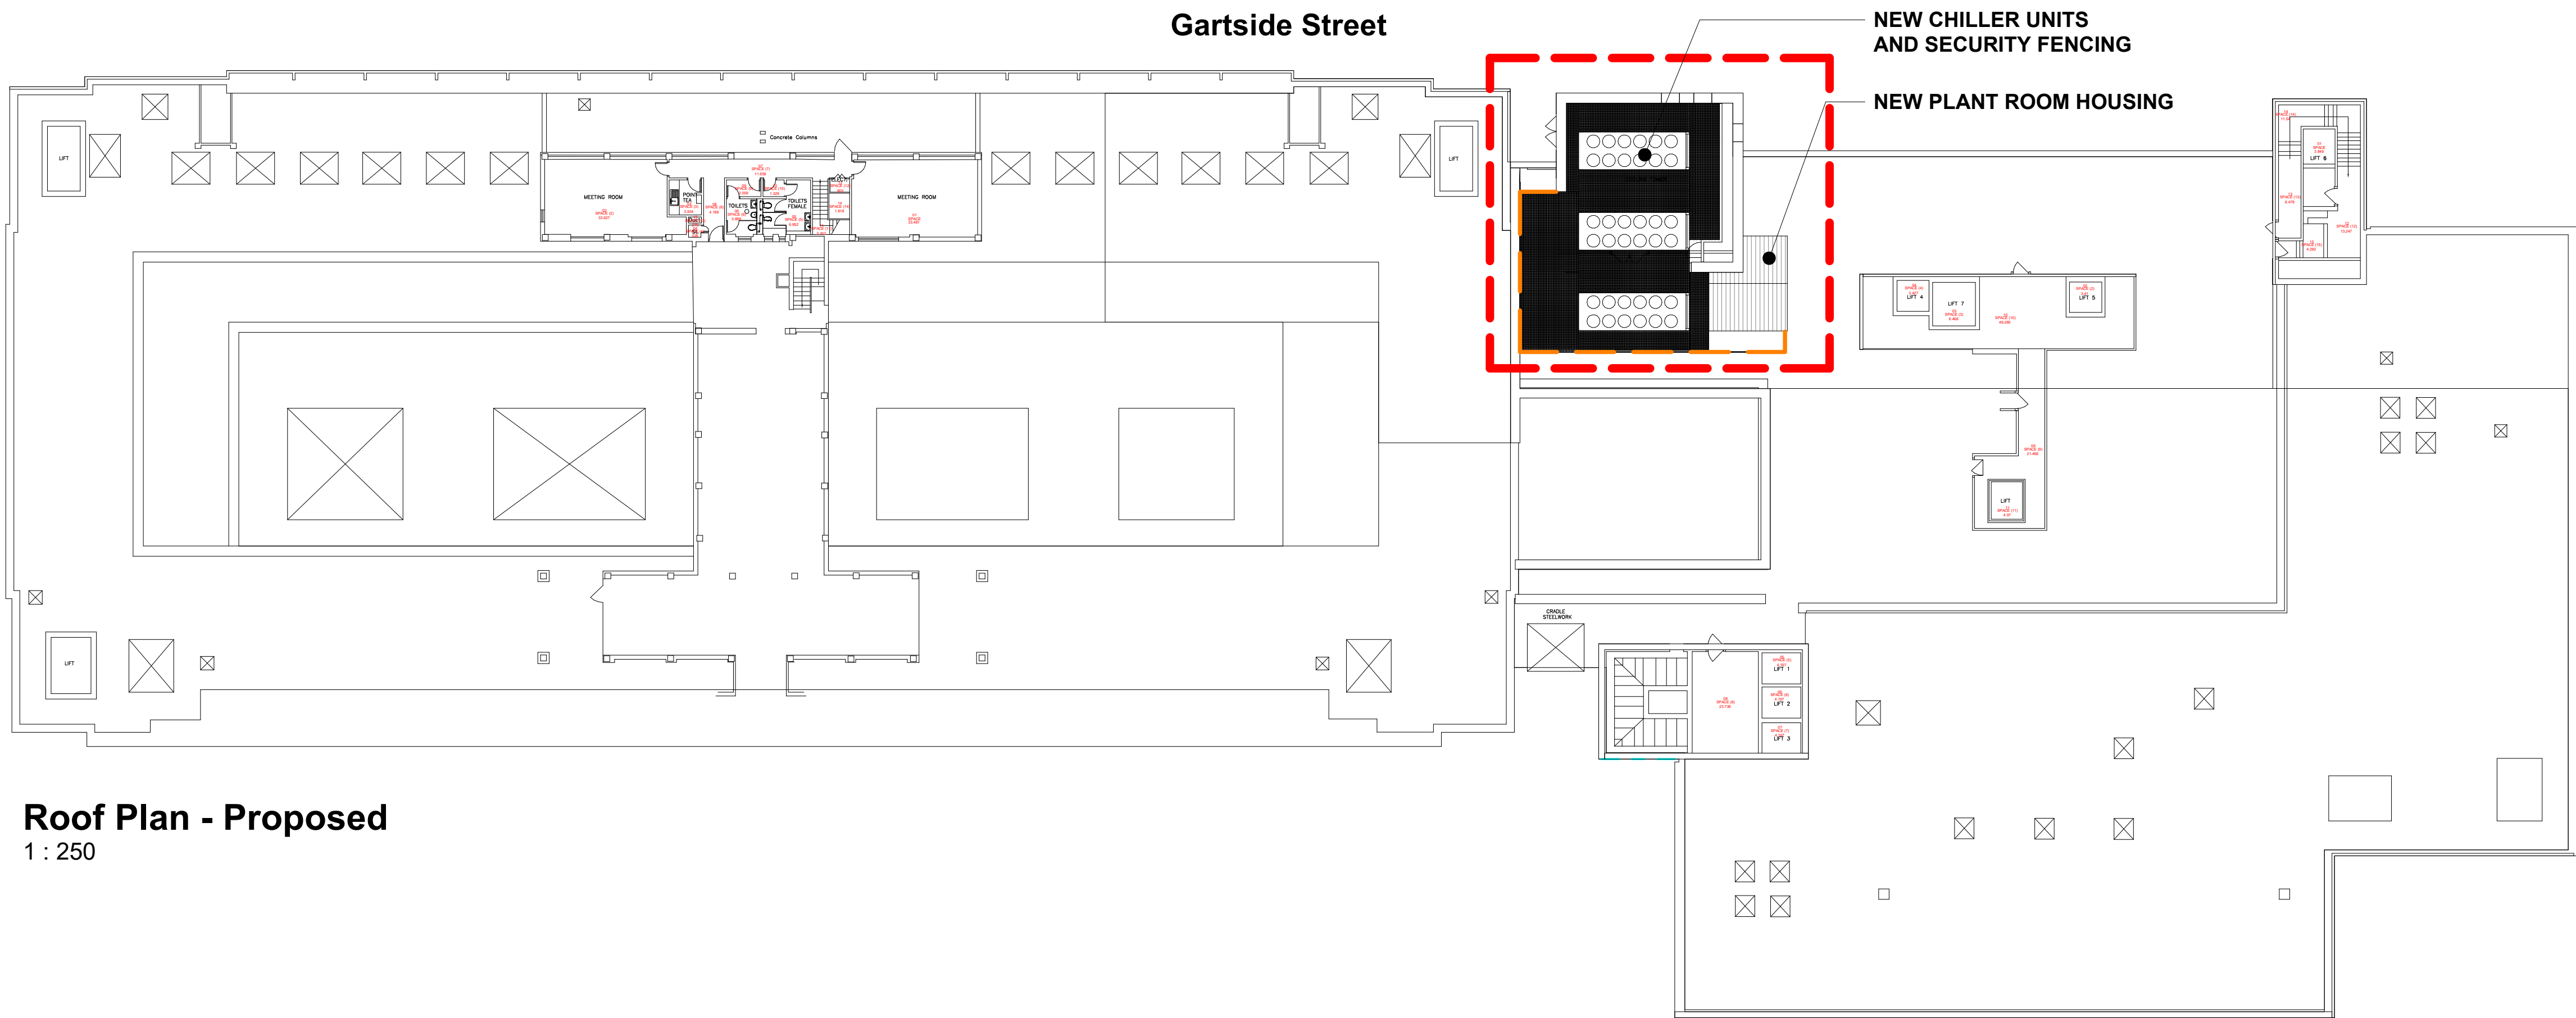

Roof Plan - Proposed
1 : 250

Bridge Street

Bridge Street

EXISTING CHILLER COMPOUND

NEW CHILLER UNITS
AND SECURITY FENCING
NEW PLANT ROOM HOUSING

Revision Schedule		
Rev	Revision Description	Date
P1	Revised as per Planning Requirements	27/02/24

INDICATES AREA OF WORKS



NICORNA
Architecture

W: www.nicorna.co.uk E: arch@nicorna.co.uk T: 01457 337320

DO NOT SCALE

STATUS
PLANNING

PROJECT
MANCHESTER CROWN COURTS
CHILLER REPLACEMENT

TITLE
ROOF PLANS - EXISTING &
PROPOSED

CLIENT
ONLINE FACILITIES
MANAGEMENT

DRAWN BY JC	CHECKED BY -	DATE 06/02/24
SCALE (@ A1) 1 : 250	FILE NO.	PROJECT NO. 23005
DRAWING NUMBER 2305-NAR-ZZ-RF-DR-A-20003	STATUS S4	REV P1

