




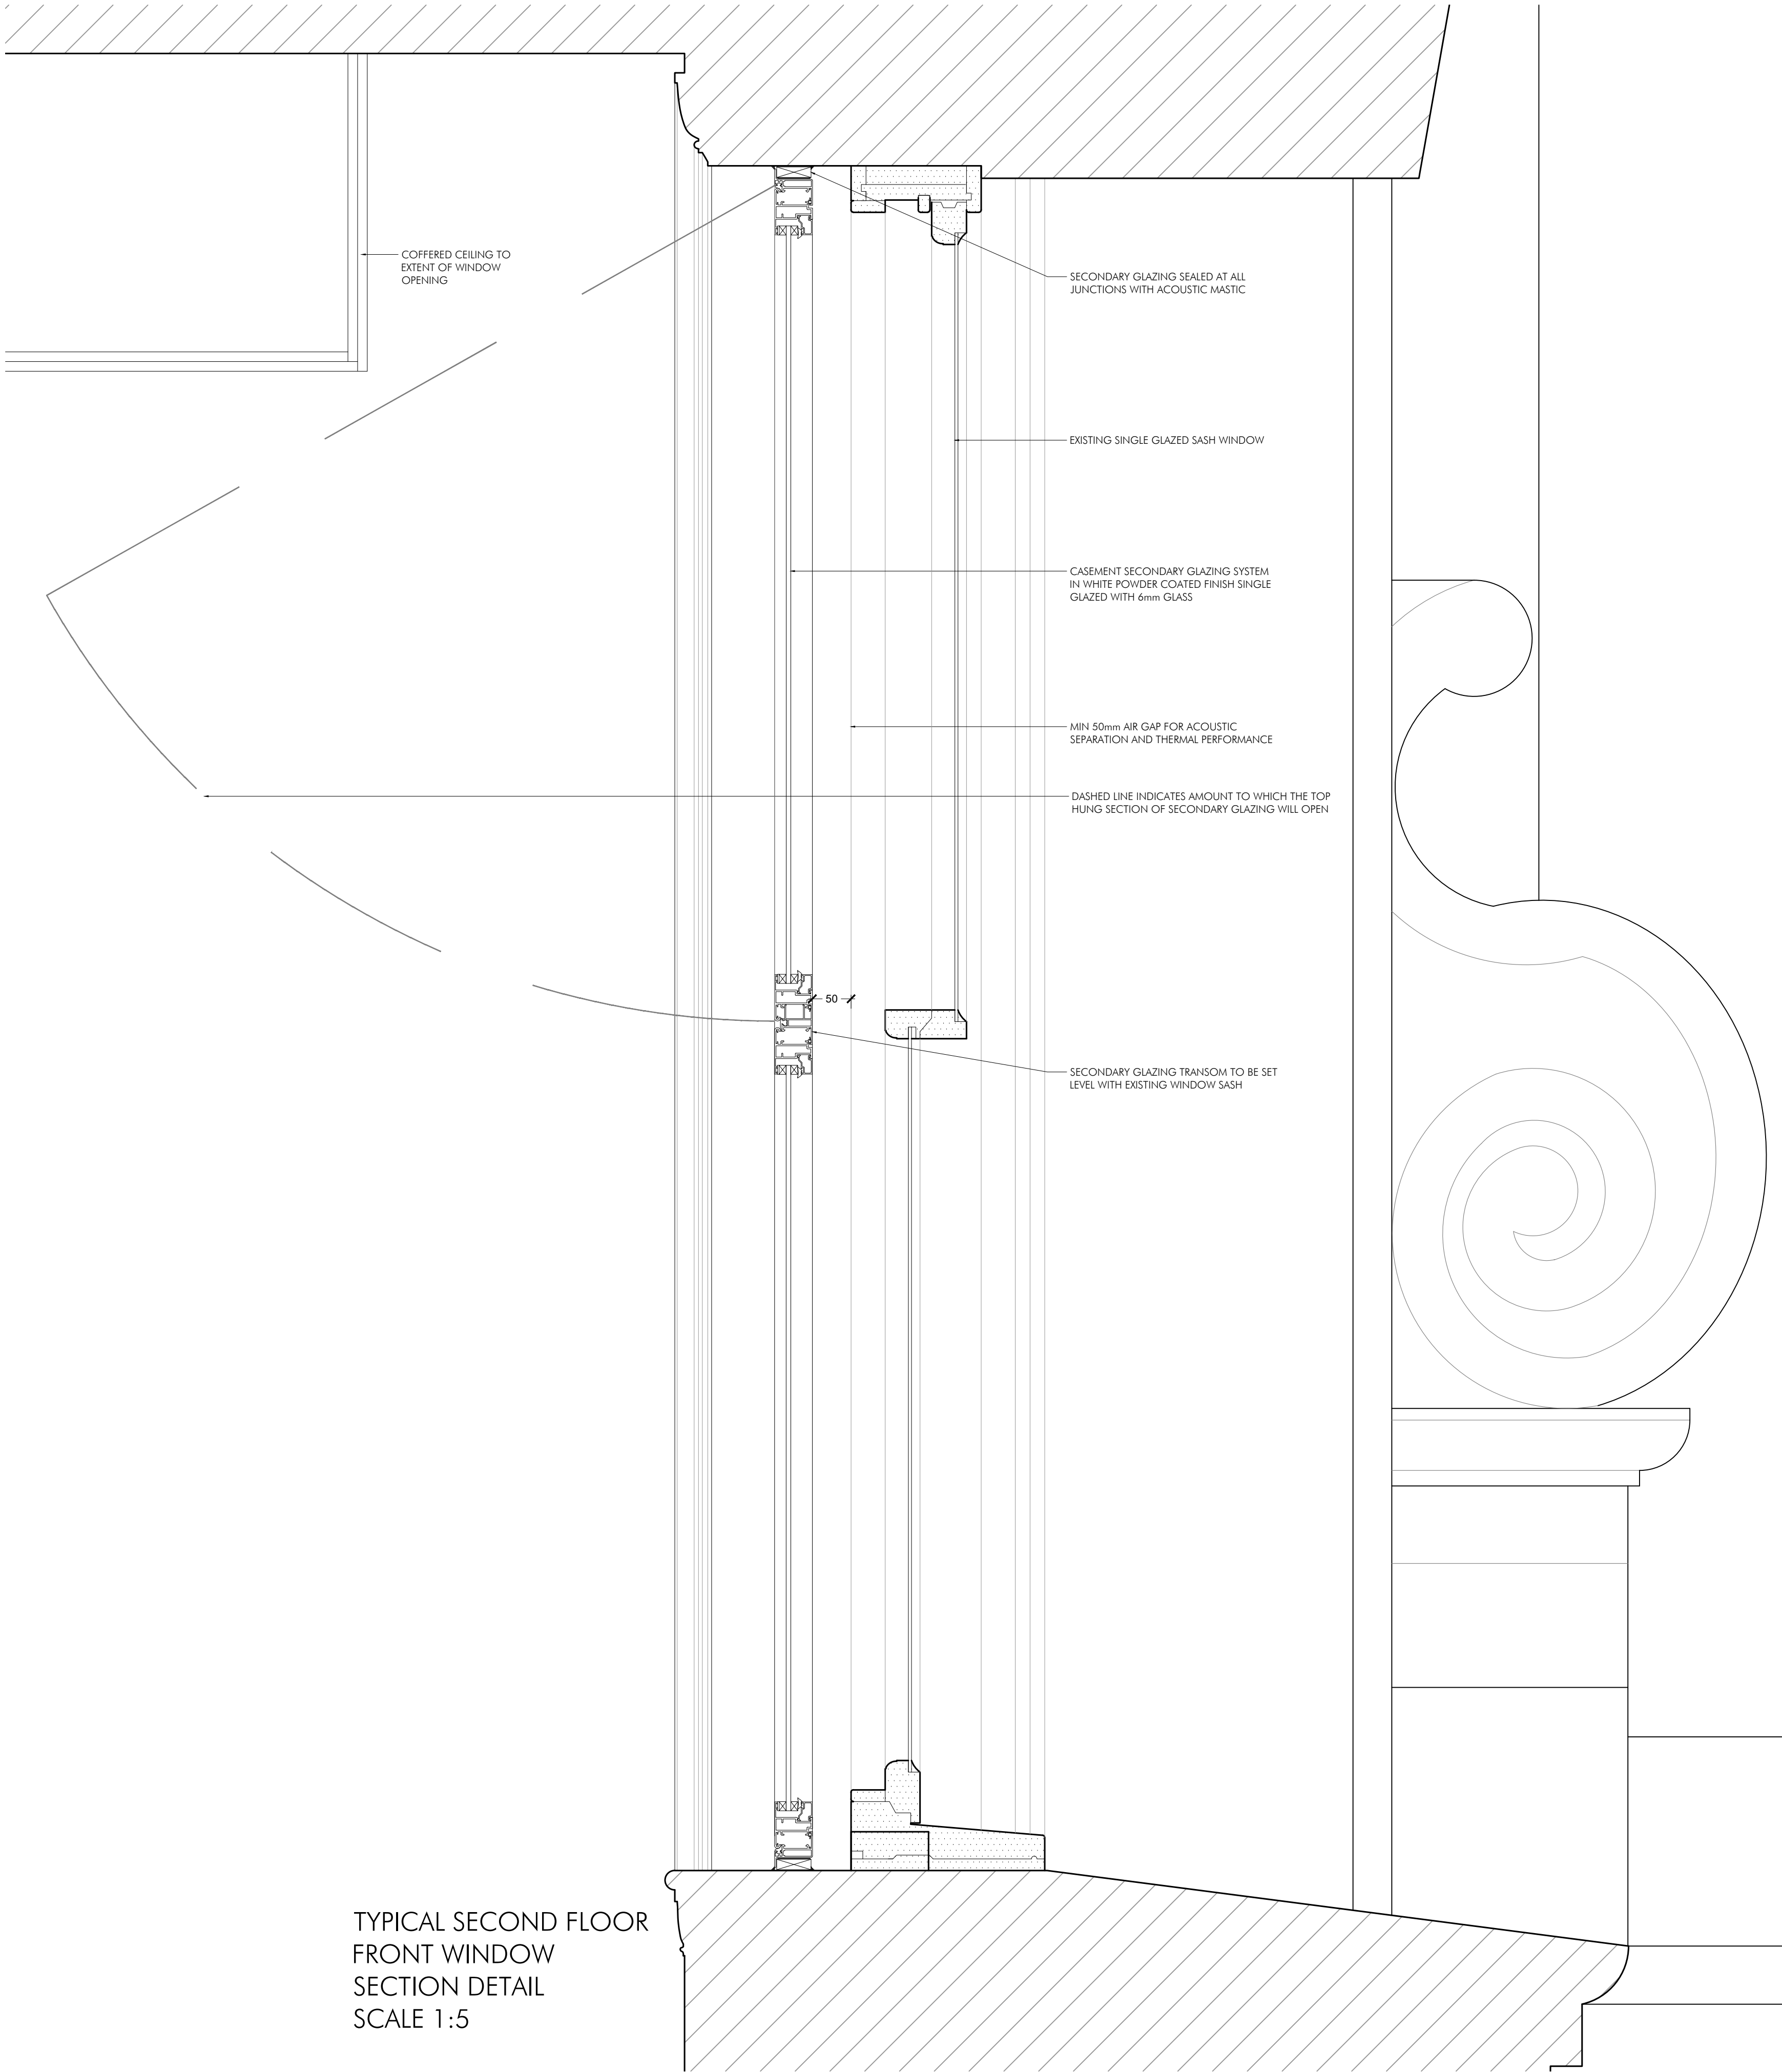


TYPICAL SECOND FLOOR
FRONT WINDOW
SECTION DETAIL
SCALE 1:5

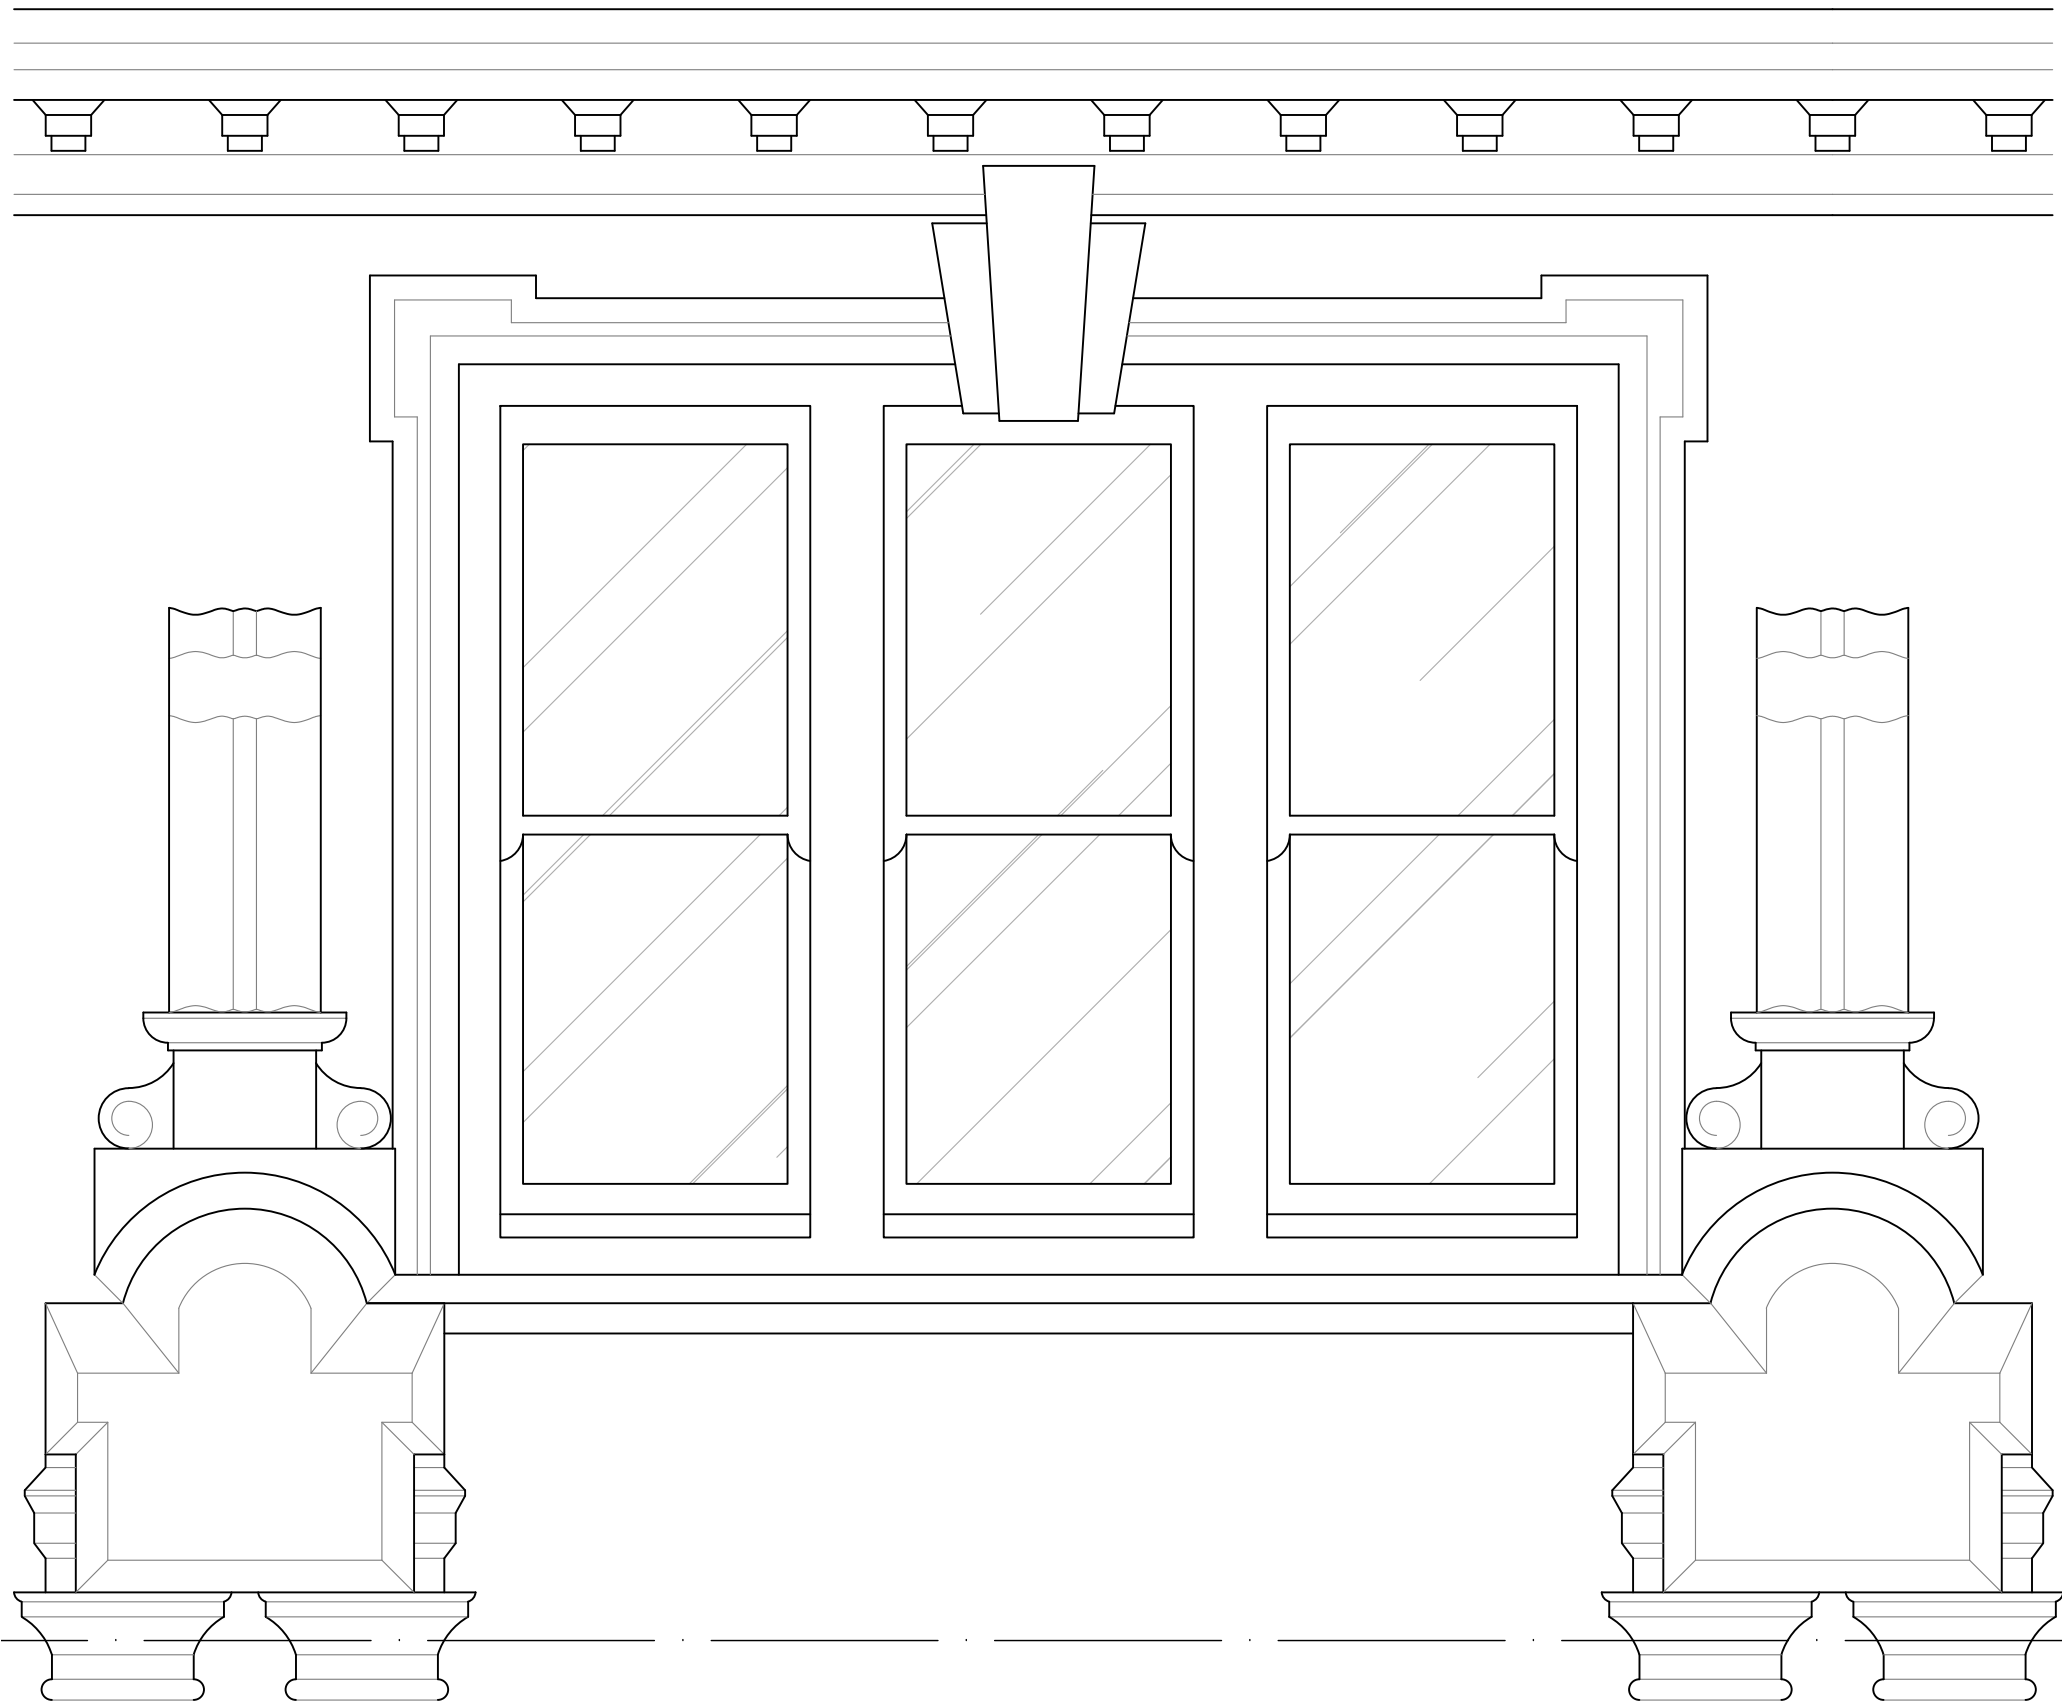

TYPICAL SECOND FLOOR FRONT
EXTERNAL WINDOW ELEVATION
SCALE 1:20

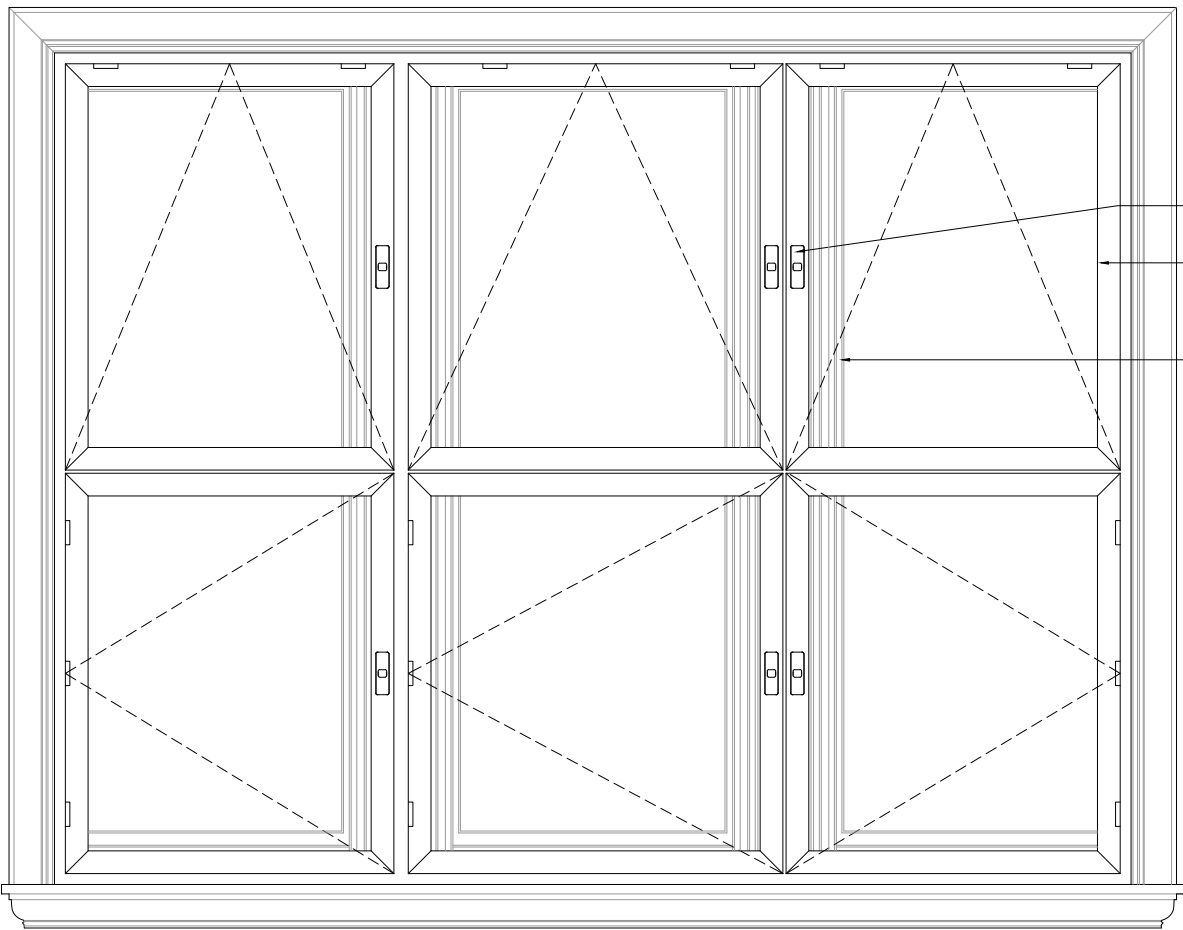

TYPICAL SECOND FLOOR FRONT
INTERNAL WINDOW ELEVATION
SCALE 1:20

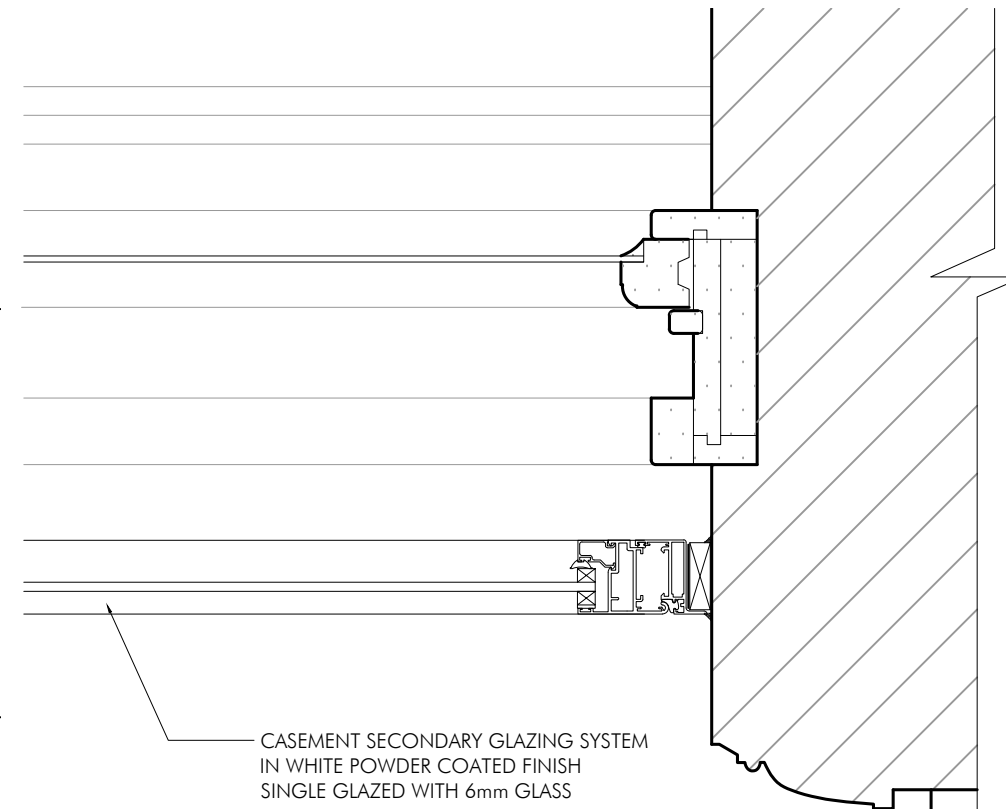

TYPICAL SECOND FLOOR FRONT
WINDOW JAMB DETAIL
SCALE 1:5

PLANNING ISSUE	DMG DRAWN		DRAWN REVISION		12/11/21 DATE		VER	
	PROJECT INNKEEPERS COLLECTION 1-8 YORK STREET MANCHESTER				 ALLISON PIKE ARCHITECTS & DESIGNERS			
	TITLE SECONDARY GLAZING DETAILS SECOND FLOOR FRONT ELEVATION							
	SCALE VAR @ A1							
	JOB No MAB46		DRAWING No AP23		REV -		7 Buxton Road West, Disley, Stockport, Cheshire, SK12 2AE. Website: www.allisonpike.com	
						Telephone: 01663 763000 Facsimile: 01663 766772 Email: studio@allisonpike.com		
© Allison Pike Partnership Limited.								