


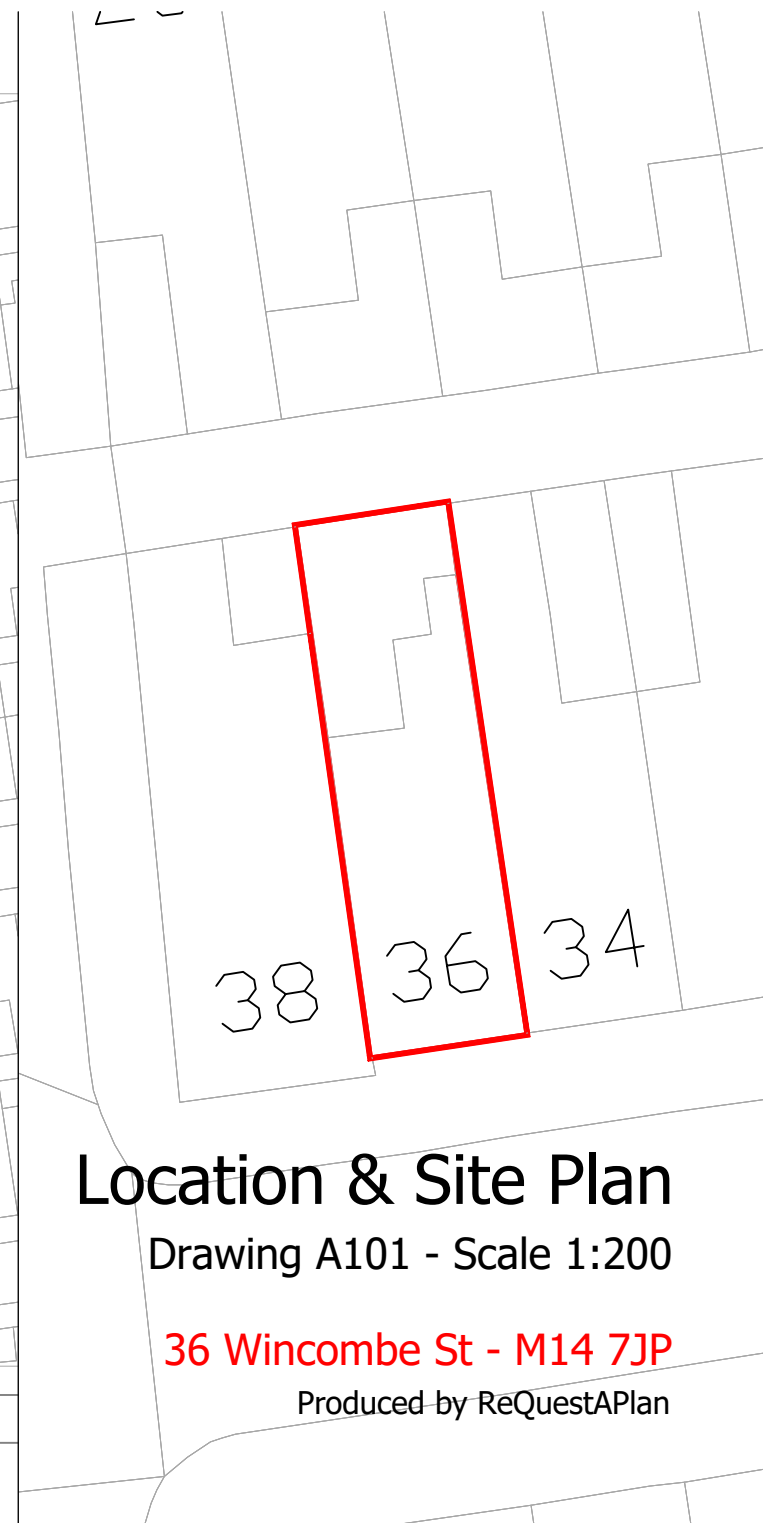

Location & Site Plan

Drawing A101 - Scale 1:200

36 Wincombe St - M14 7JP

Produced by ReQuestAPlan