



Do not scale off this drawing. All dimensions to be checked on site prior to manufacture and construction. This drawing is the property of Just H Architects and should not be reproduced without permission. All discrepancies to be brought to the attention of the architect immediately. This drawing to be read in conjunction with the specification / bill of quantities and related drawings.

REVISION			
-	FIRST ISSUE	20.06.23	SK
B	Revised following client review meeting	23.08.23	SK
C	Revised following client feedback	16.11.23	SK
D	Ball catcher nets removed to eastern side of pitches	12.12.23	SK

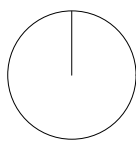

PROPOSED SITE PLAN
Scale 1:500

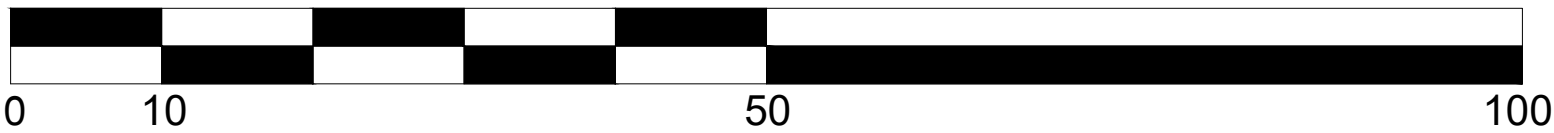

KEY:

1. Low level railings to pitch perimeter (1m High), gates included at each corner flag as indicated.

2. Ball stop nets, incl. 2 main stay poles.

LANCASHIRE COUNTY BOARD	client
HOUGH END GAELIC FOOTBALL PITCHES	project
PROPOSED FENCING PLAN	title
LCB01	job No.
AL.02	dwg No.
1:500 @ A1	scale
SK	drawn

**Just H
Architects**
46 Manchester Road
Charlton
Manchester
M21 9PH
0161 237 5500
info@justharchitects.co.uk