



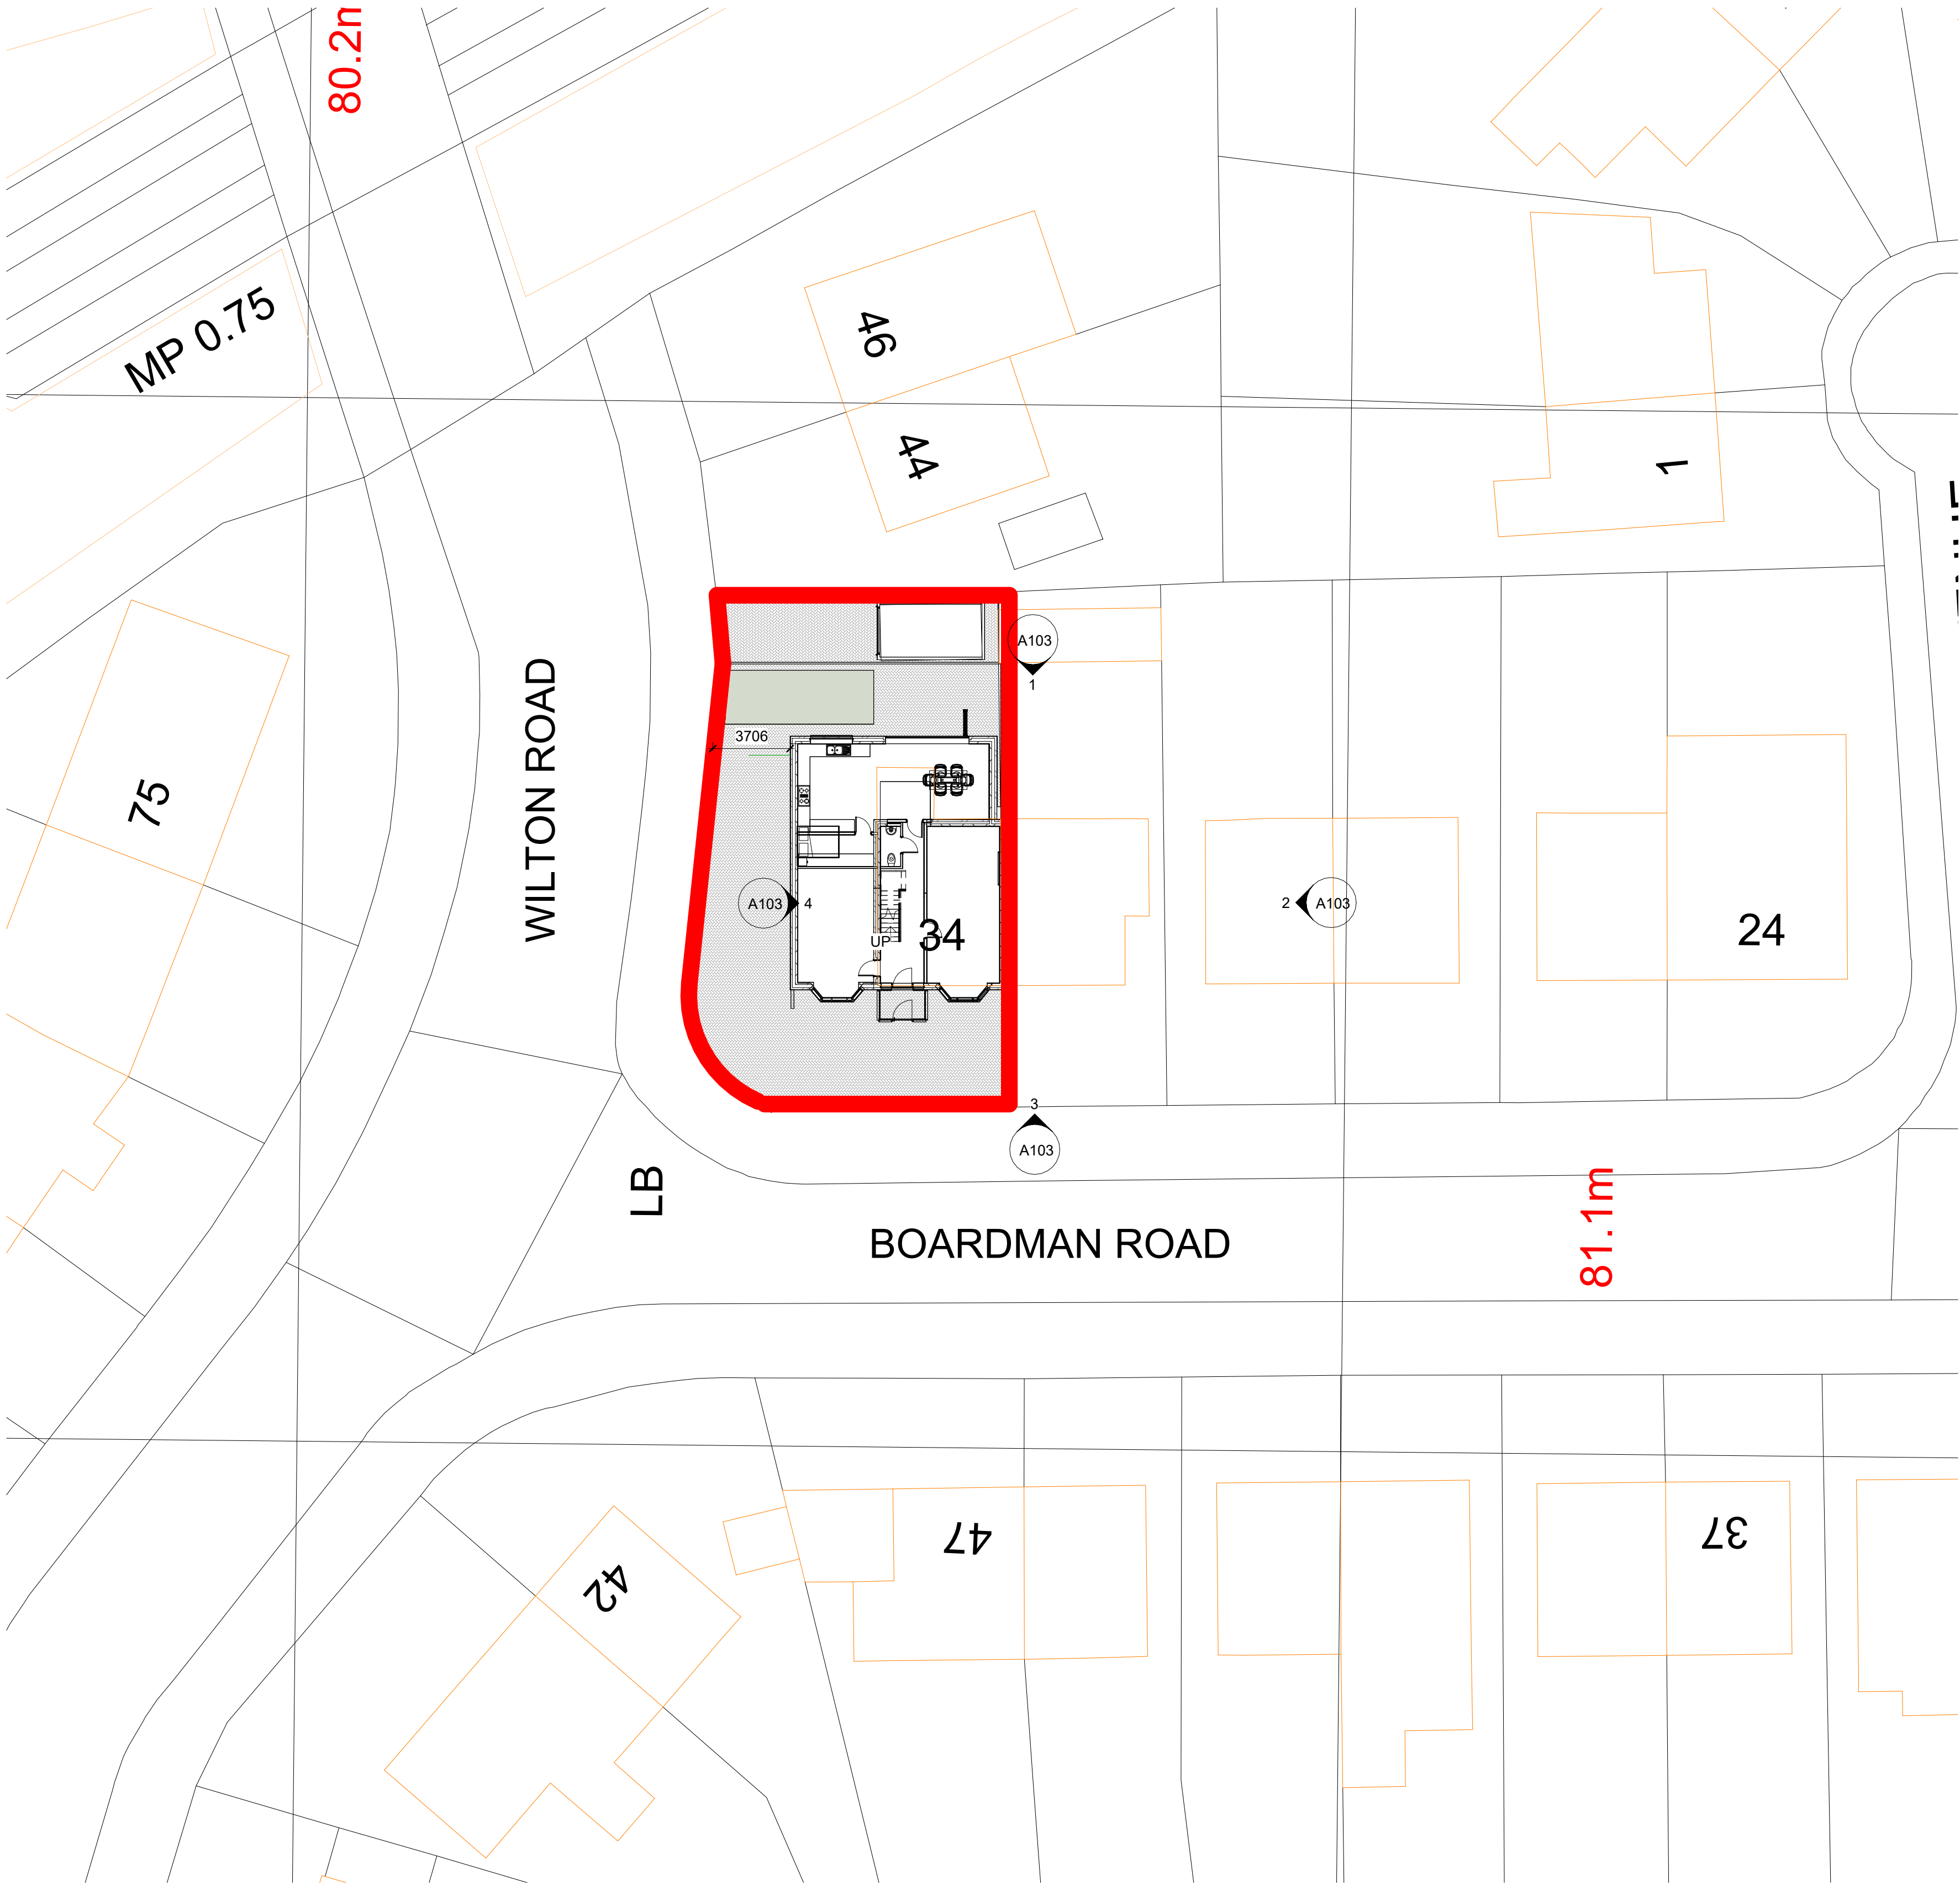

2 SITE PLAN
1 : 200

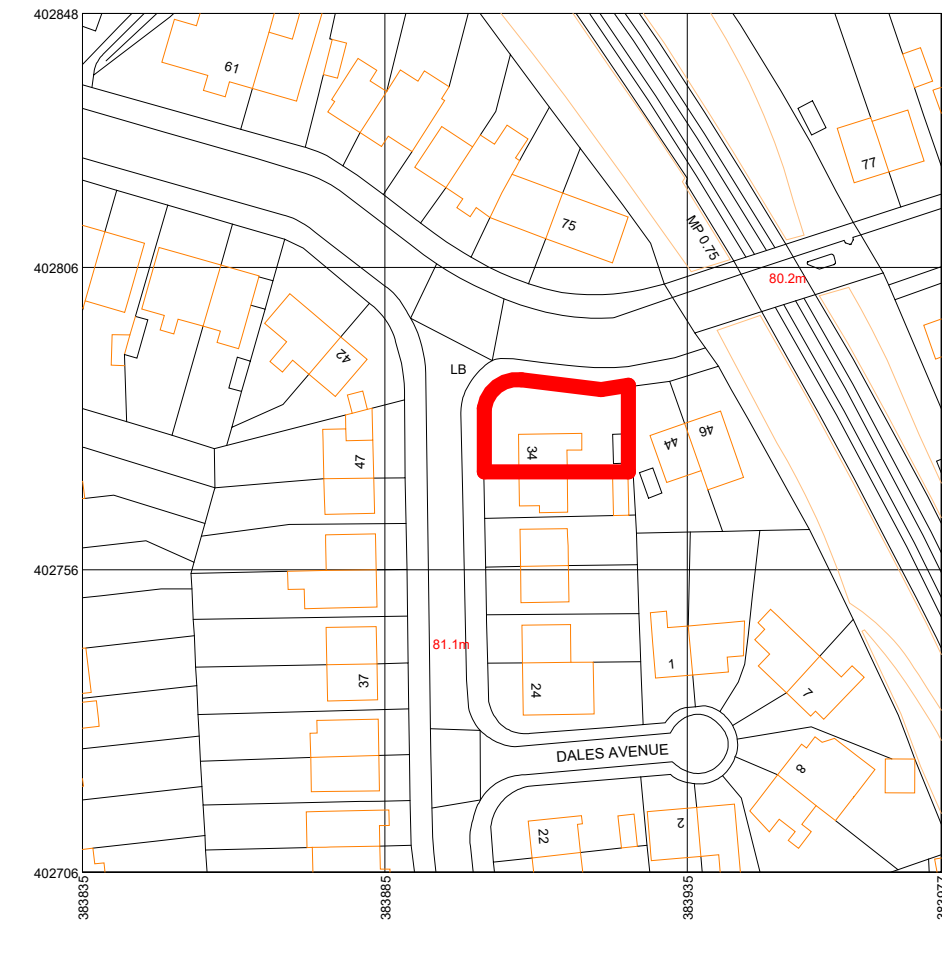

1 LOCATION PLAN
1 : 1250



RED LINE INDICATING SITE BOUNDARY
34 BOARDMAN ROAD, MANCHESTER
M8 4FH

Rev	Description	Date	Dr by	App by
original by		date created		
NK		27/10/23		NK



0161 818 4727

www.NKARCHITECTURAL.co.uk

19 HEXAGON CLOSE, MANCHESTER, M19 8BN

client name	MR SABIR
project	34 BOARDMAN ROAD, MANCHESTER M8 4FH
drawing	SITE AND LOCATION PLAN
computer file	C:\Users\TRADE\Desktop\NK\34 Boardman Road, Manchester M8 4FH\34 Boardman Road, Manchester M8 4FH.dwg
plot date	
project number	2021.0042.2247
scale	As Indicated @A1
drawing number	A105
rev	issue status

This drawing is to be read in conjunction with all related drawings. All dimensions must be checked and verified on site before commencing any work or producing shop drawings. The originator should be notified immediately of any discrepancy. This drawing is copyright and remains the property of NK Architectural.