
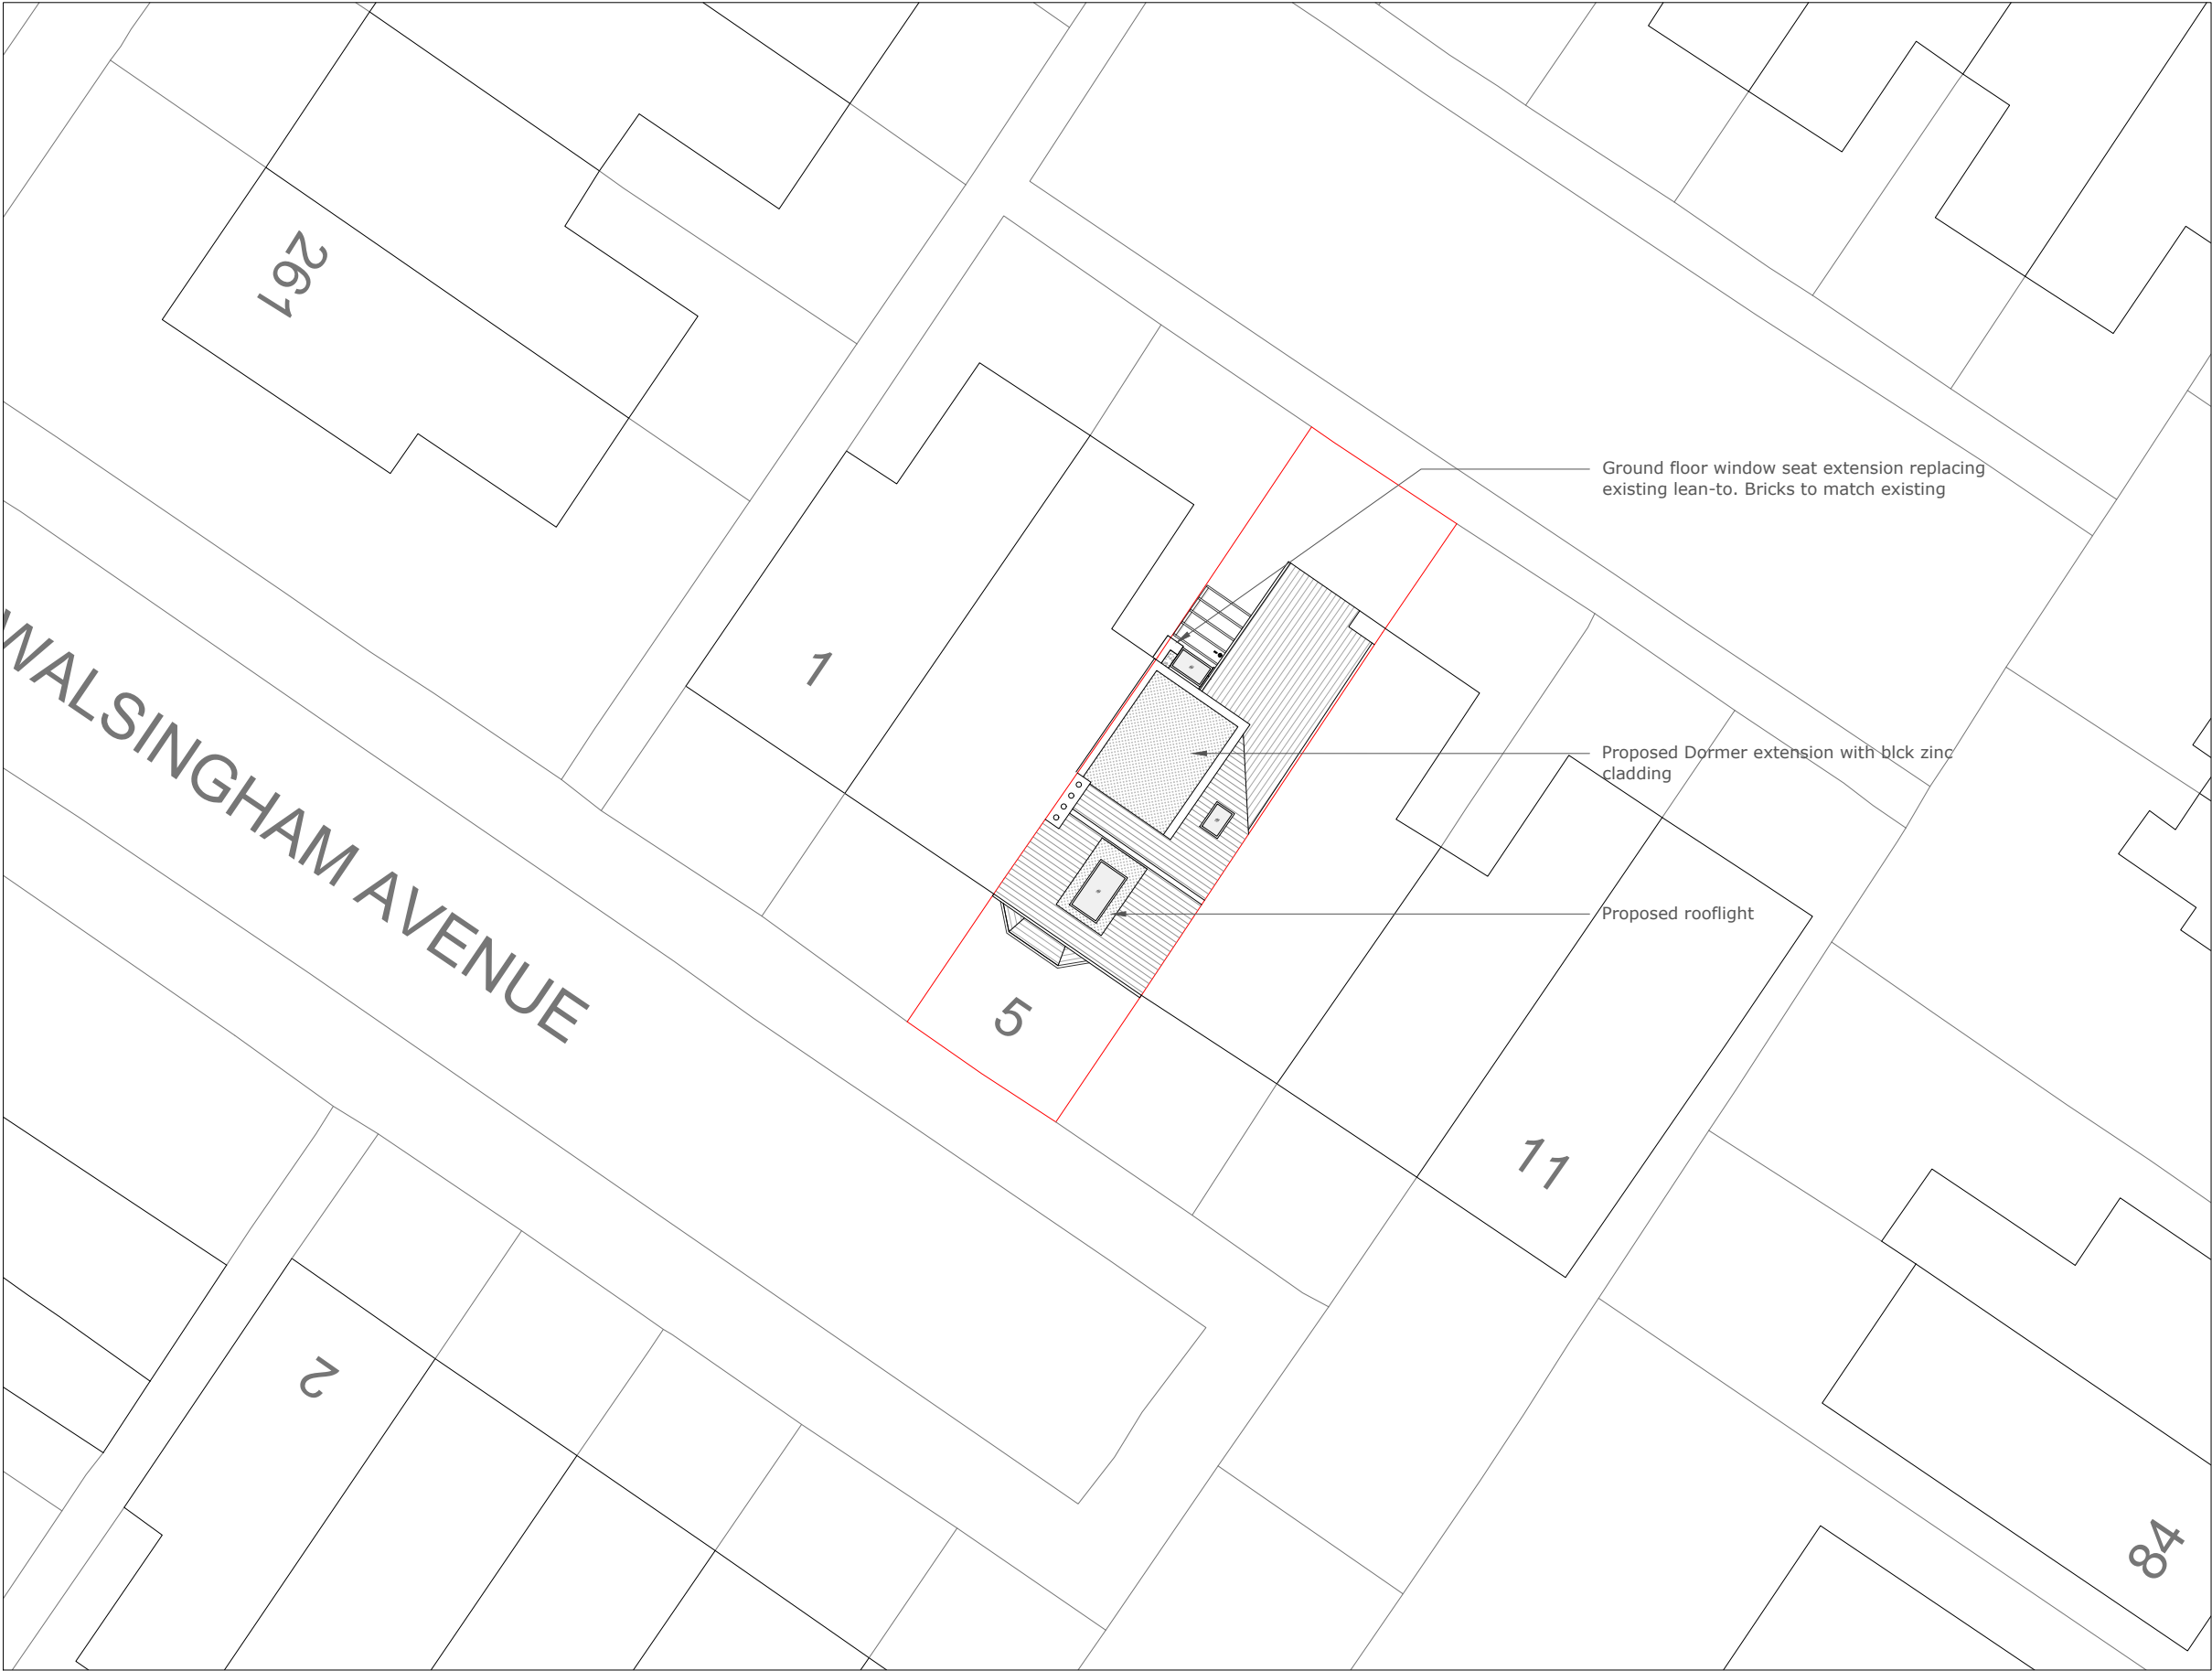


Proposed Site Plan

 

Mulholland
Architecture

E

chris@mulhollandarchitecture.co.uk

M

+44 (0)7923156723

© **COPYRIGHT** This drawing is protected by copyright and shall not be reproduced in any form without first gaining permission from Mulholland Architecture Ltd

Mulholland Architecture shall have no responsibility for any use made of this document other than for which it was prepared and issued.

All dimensions and levels should be checked on site. All dimensions to be taken on site prior to manufacture of any component or element. Do not scale from this drawing. Please report any discrepancies to Mulholland Architecture.

All works to be in accordance with all current editions and relevant clauses of building regulations, British Standards, Codes of Practice and HSE directives even if not stated.

All pipes, drains, services etc to be accurately located on site prior to demolition/excavation/construction. All disturbed surfaces to be made good thereafter.

Final building works to be in accordance with relevant building regulations - Structural engineers drawings to supercede drawn information.

If in doubt, ask.

Revision	Date	Author
A	27/06/22	

Rev A - 20/02/24

Dormer cladding now in zinc

Stage:

Proposed Drawings

Drawing Title:	Drawing Size:
Proposed Site Plan	1:200 @A2

Project:	Job Number: 028
----------	-----------------

Ground Floor Rear Infill Extension
& Dormer Loft Conversion inc.
Internal Remodelling

Client:


Colin & Elle Horan

Site Address:



5 Walsingham Avenue, West
Didsbury, Manchester, M20 2XG

Drawn: CM	Date: Dec '23	Stage: P
Reviewed by:	Drawing No.	Revision:
CM	Pr-42-001	A

Proposed Ground Floor Plan

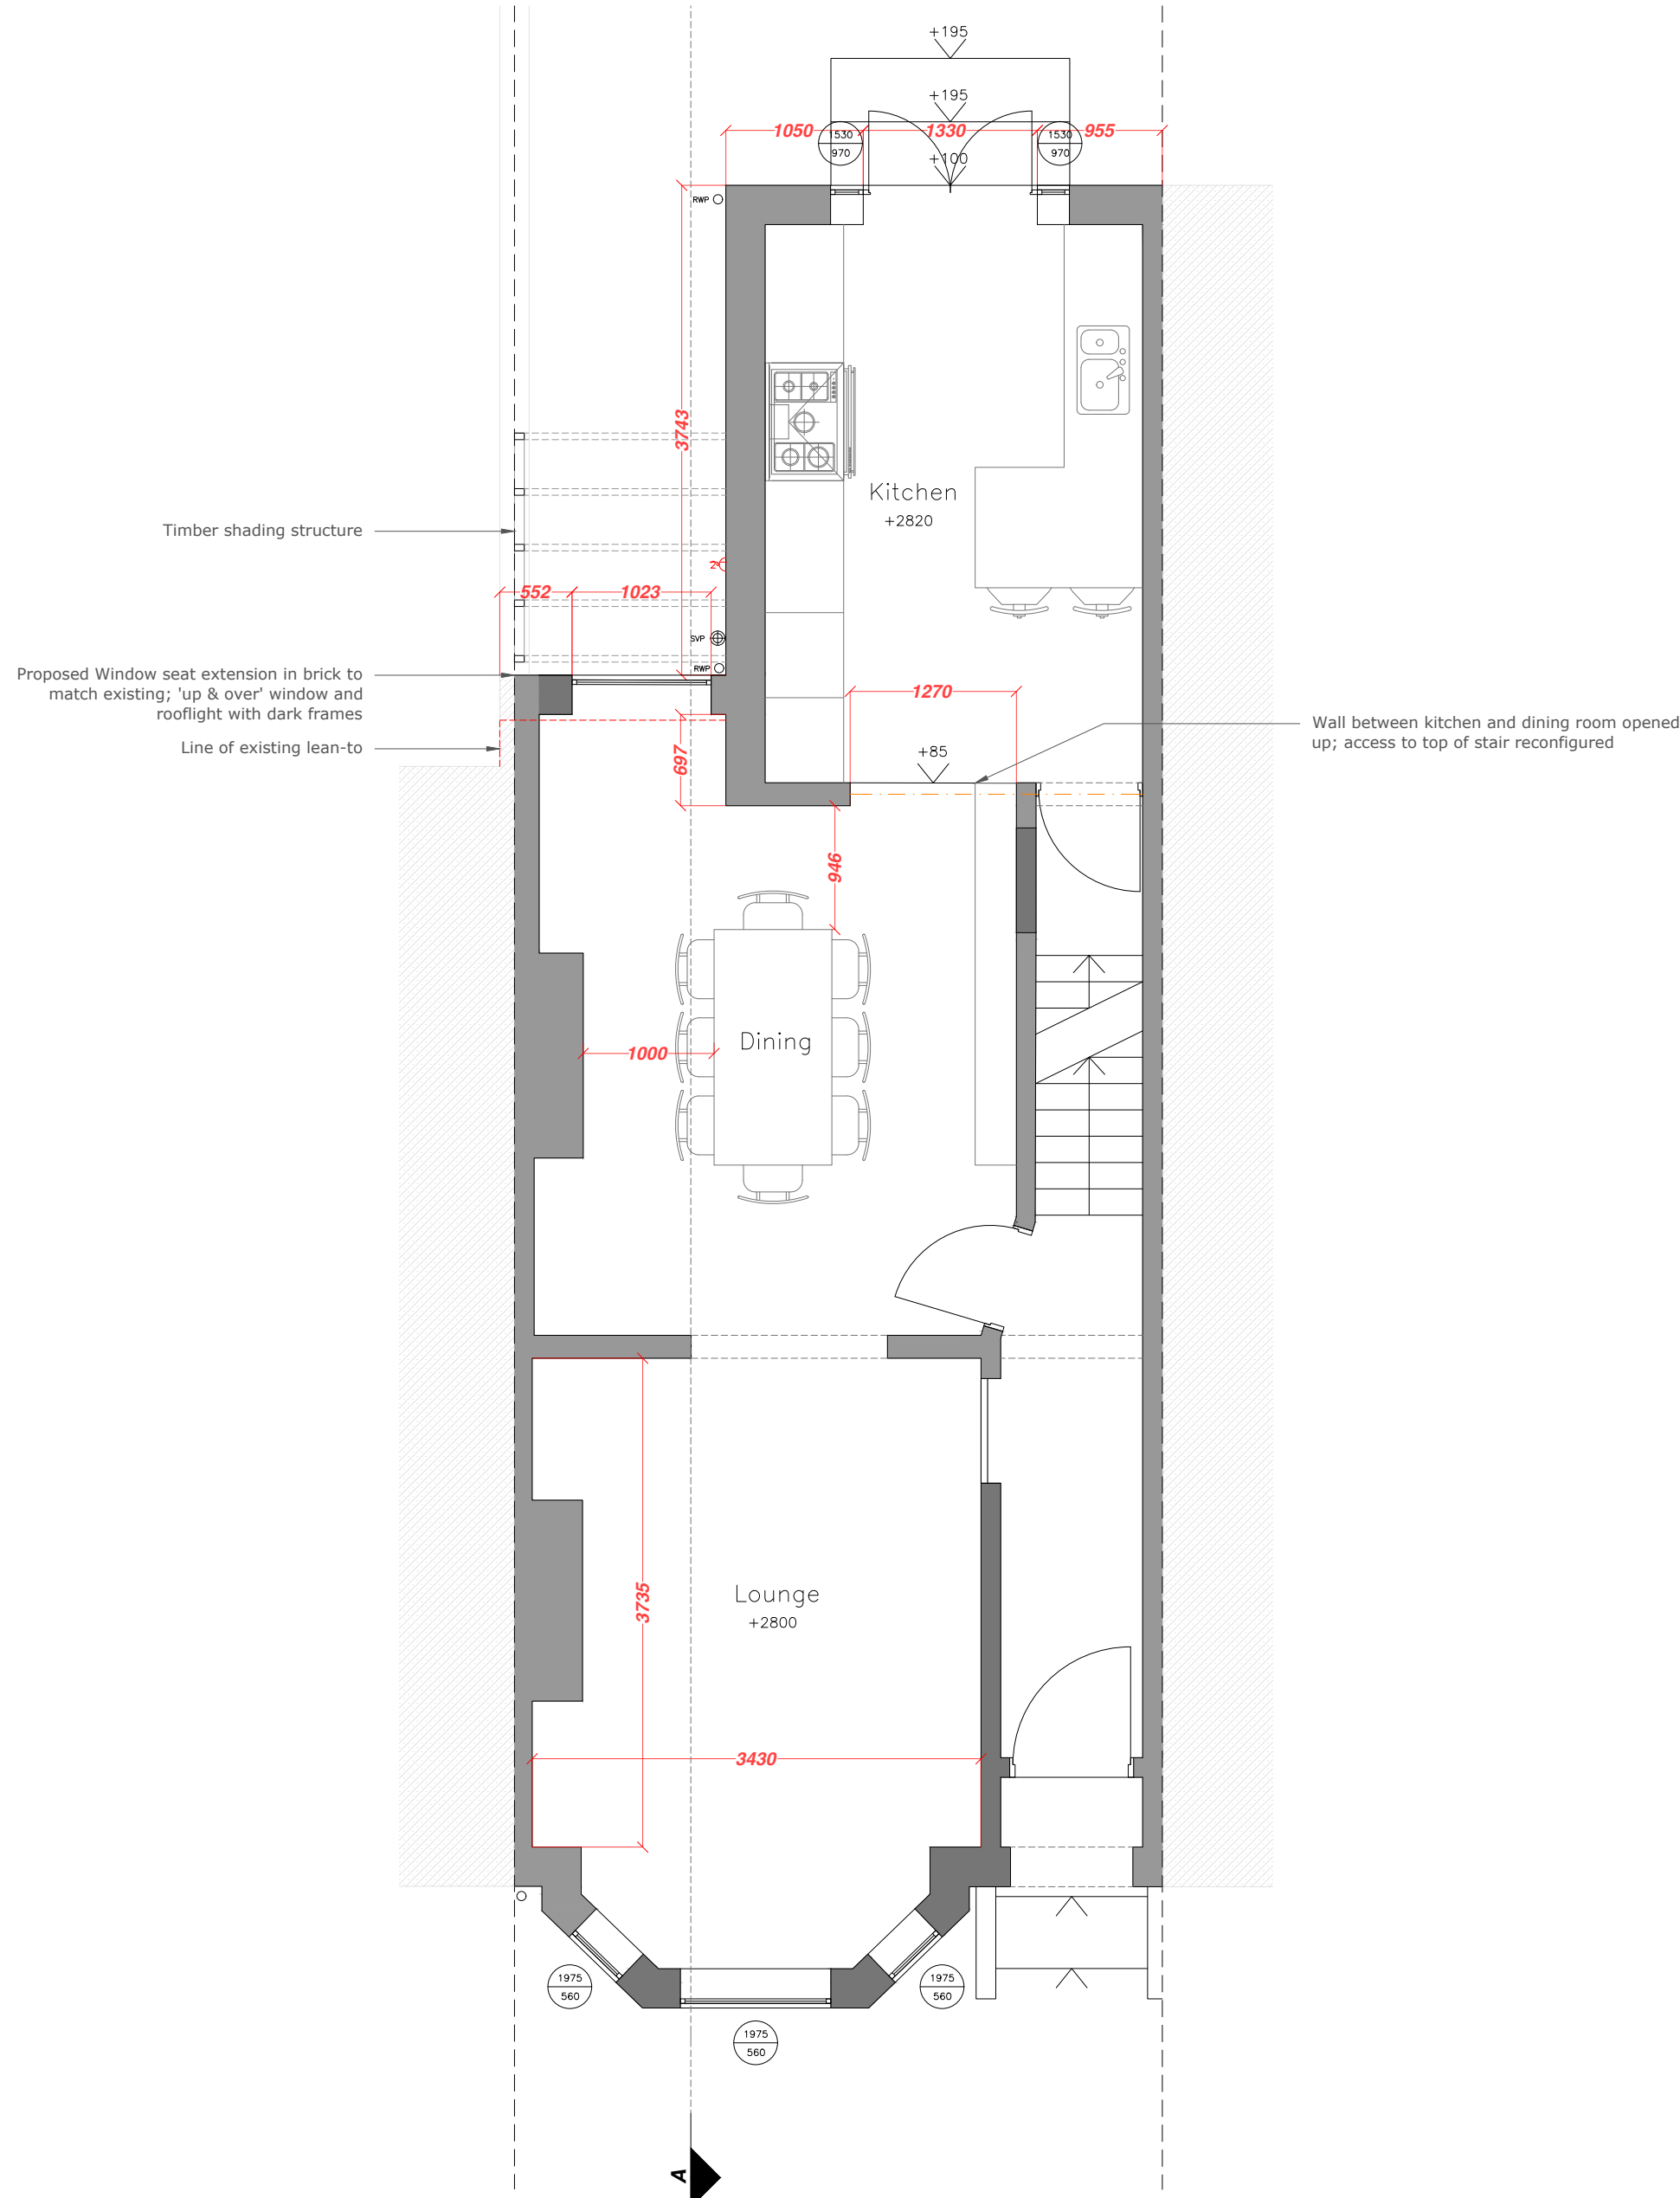

Proposed First Floor Plan

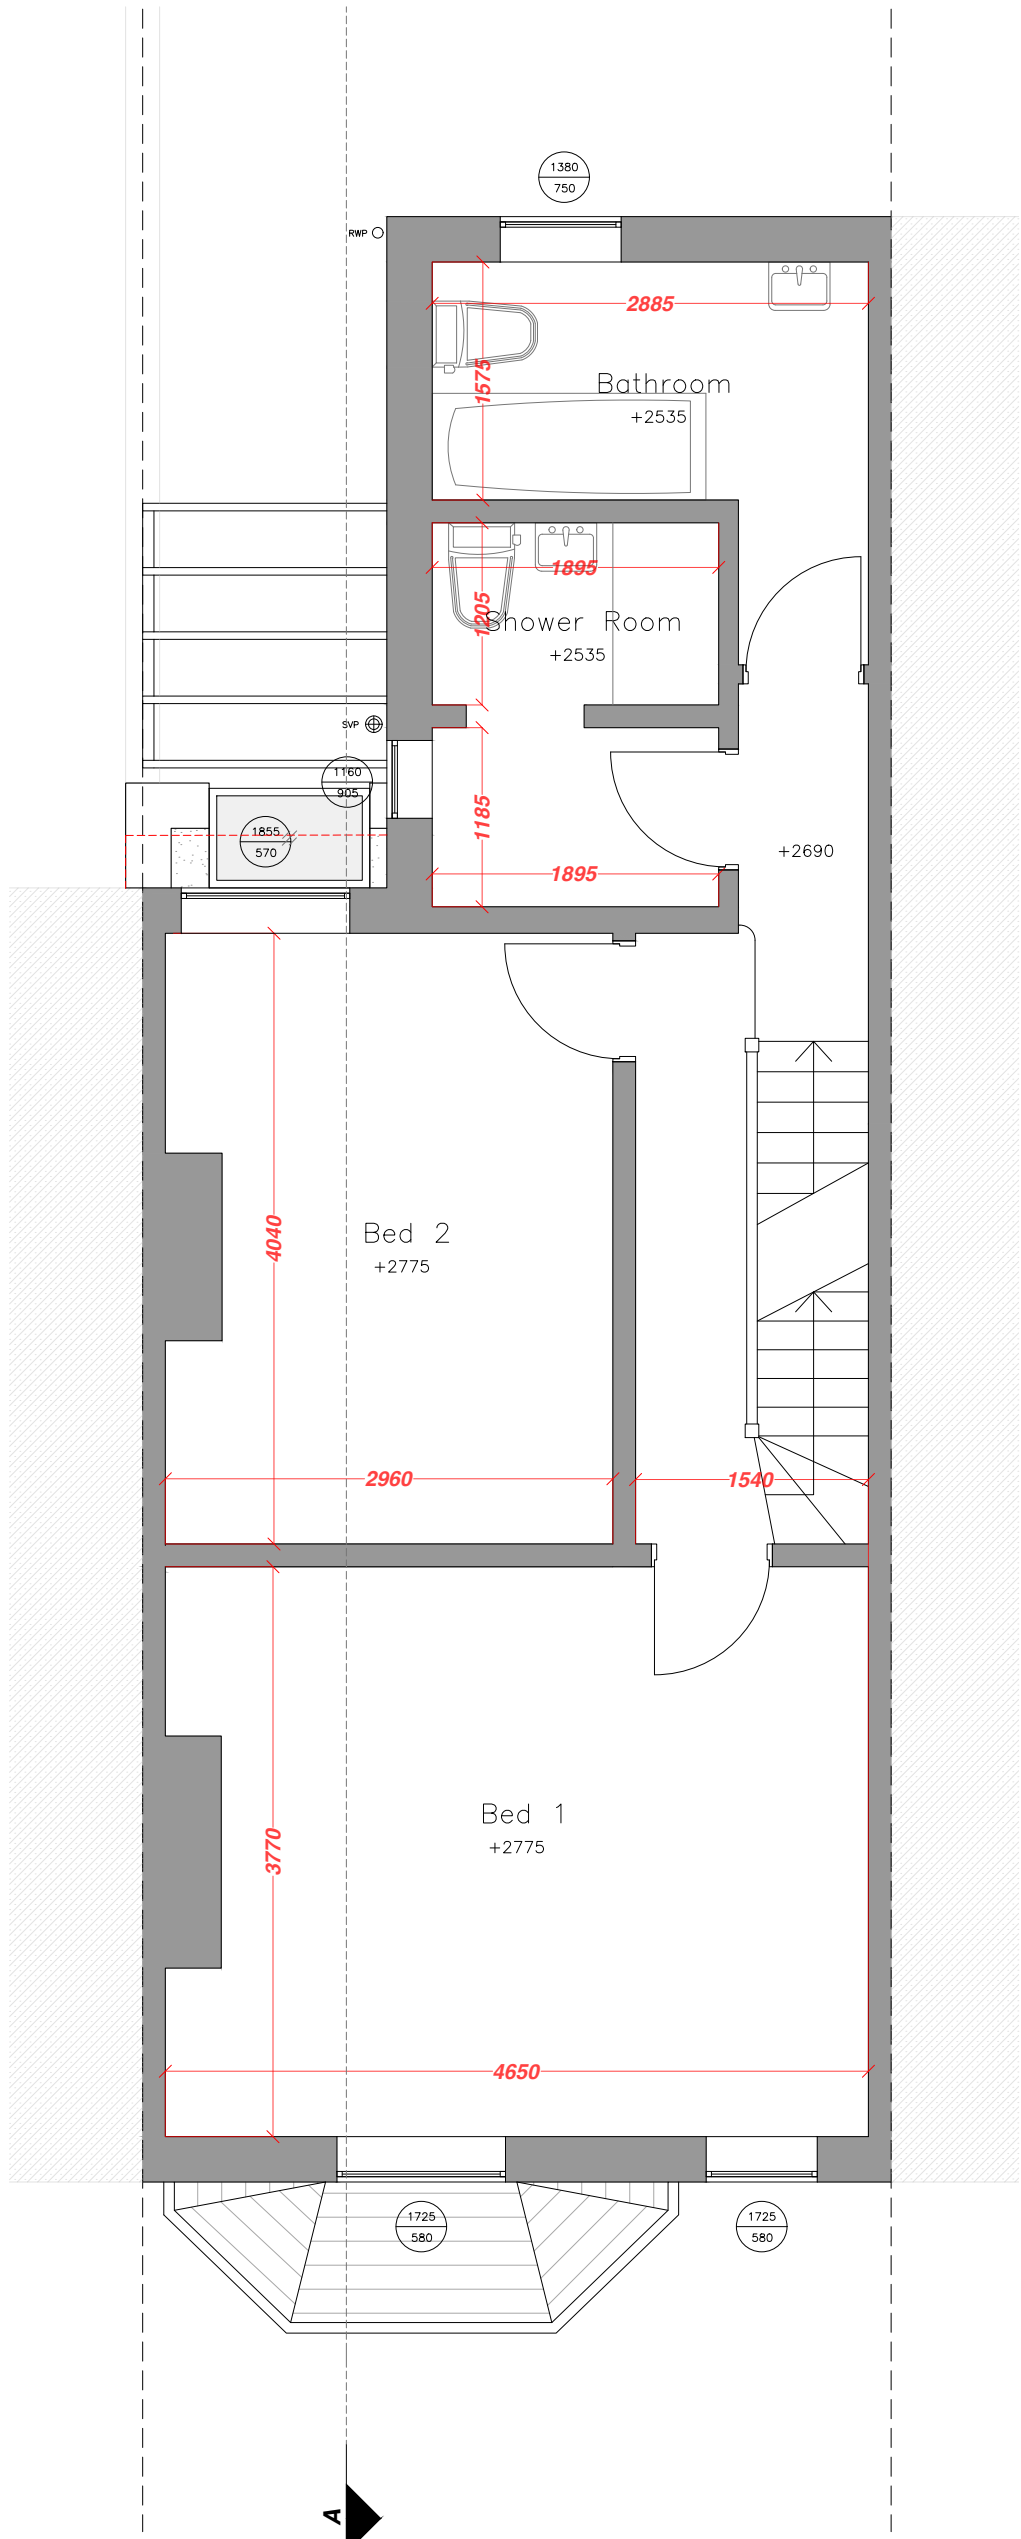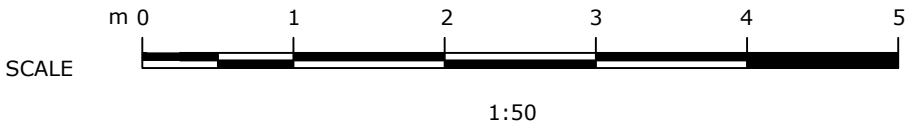

Revision	Date	Author
A	18/12/23	

Rev A - 20/02/24
Dormer cladding now in zinc

Stage:

Proposed Drawings

Drawing Title:	Drawing Size:
Proposed Ground & First Floor Plan	1:50 @A2

Project:	Job Number:
Ground Floor Rear Infill Extension & Dormer Loft Conversion inc. Internal Remodelling	042

Client:


Colin & Elle Horan

Site Address:



5 Walsingham Avenue, West Didsbury, Manchester, M20 2XG

Drawn:	Date:	Stage:
CM	Dec '23	P
Reviewed by:	Drawing No.	Revision:
CM	Pr-42-100	A

Proposed Second Floor Plan

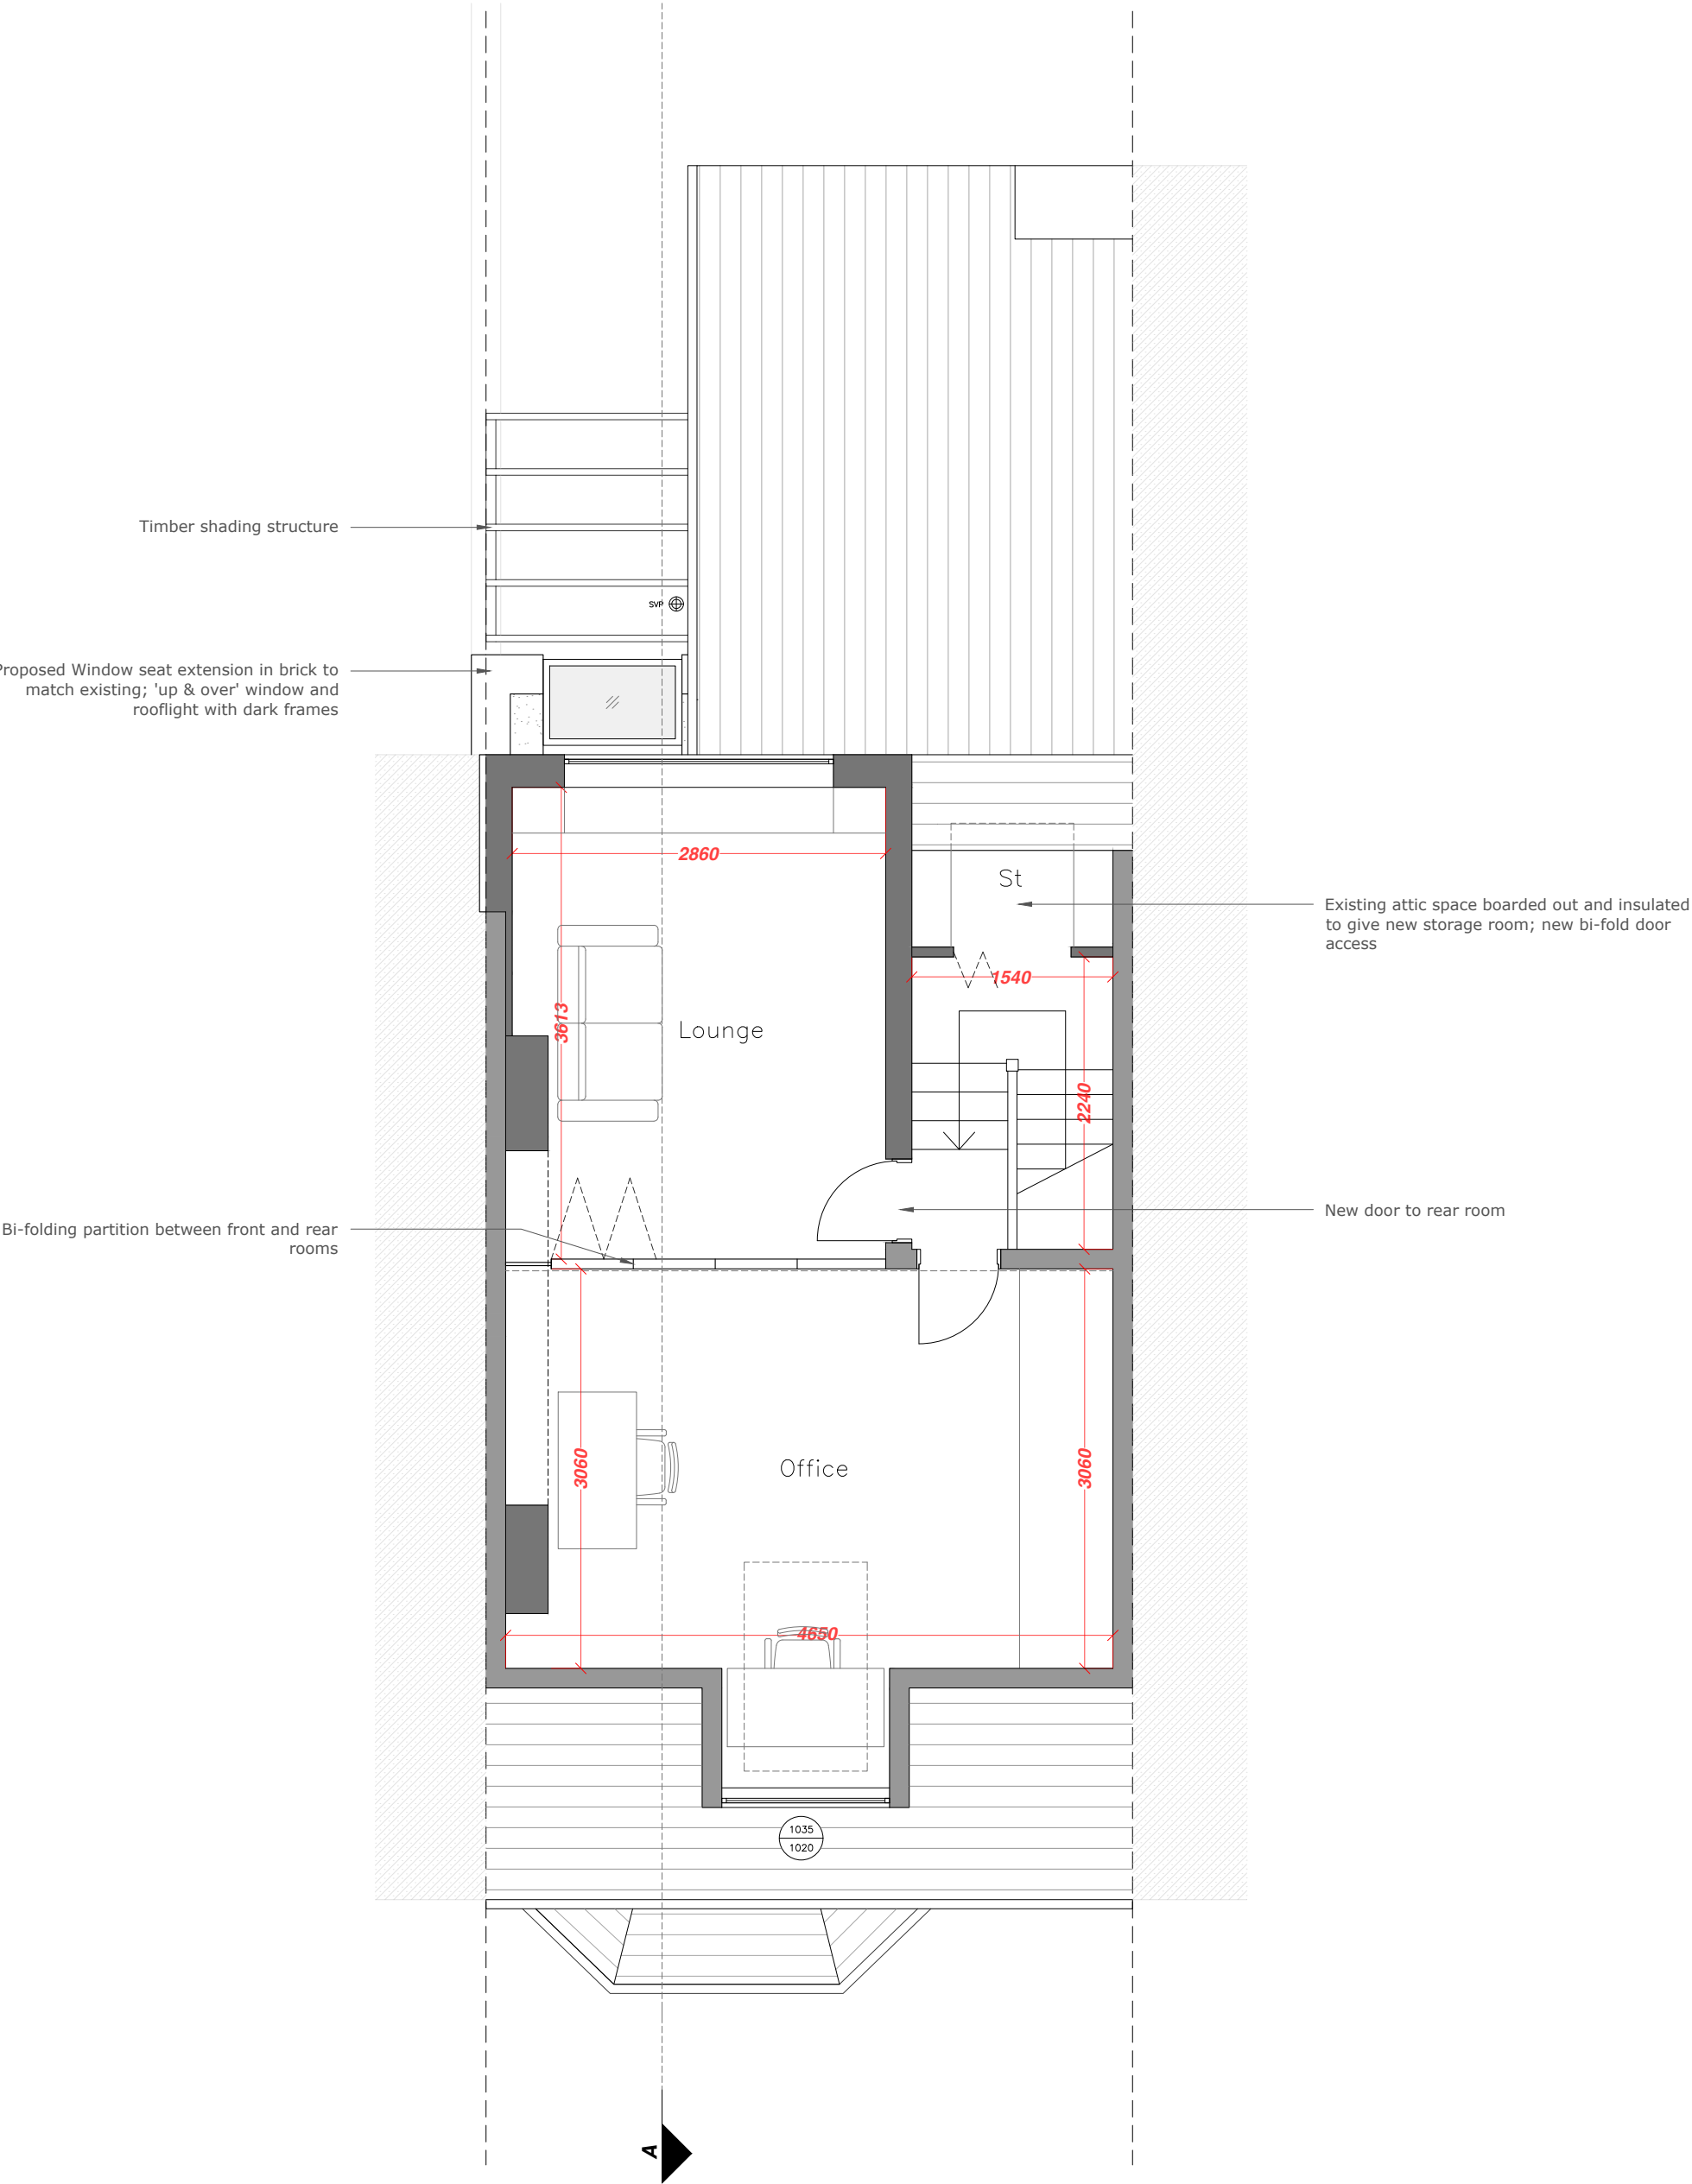

Proposed Roof Plan

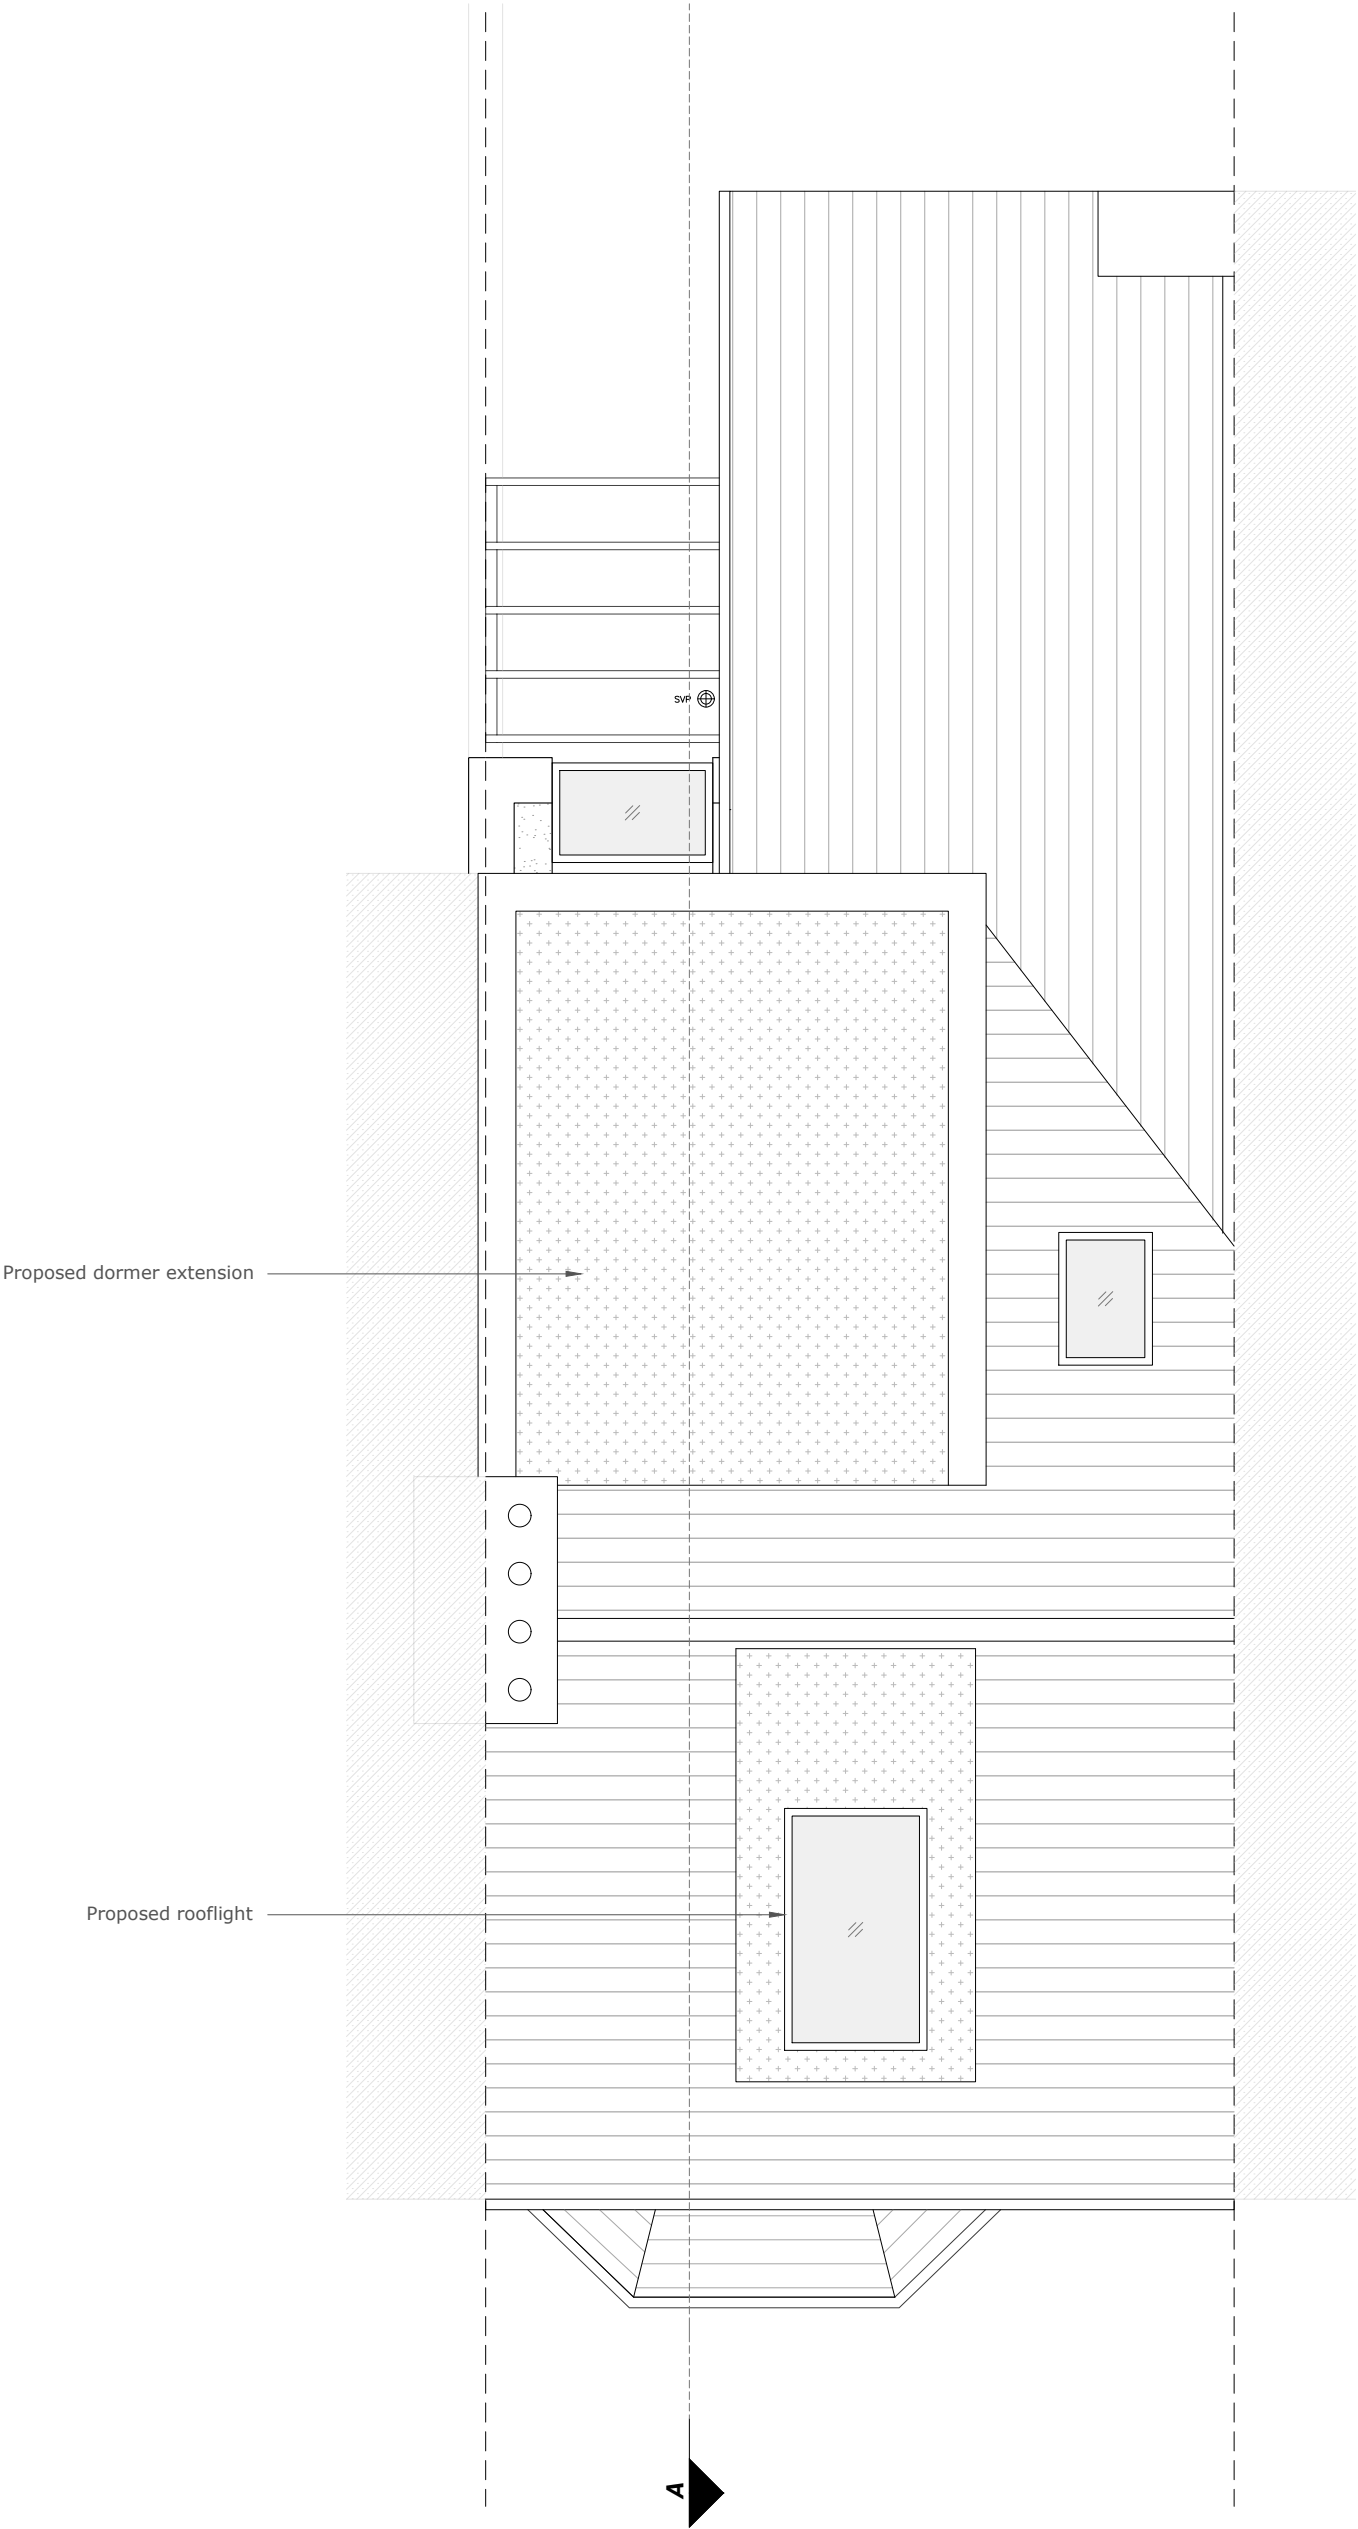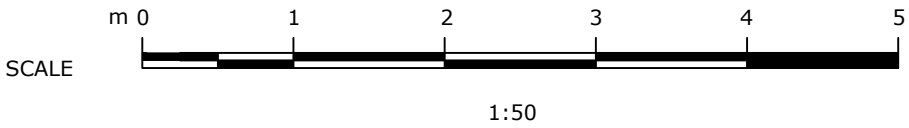

Revision	Date	Author
A	18/12/23	

Rev A - 20/02/24
Dormer cladding now in zinc

Stage:

Proposed Drawings

Drawing Title:	Drawing Size:
Proposed Second Floor & Roof Plan	1:50 @A2

Project:	Job Number:
	042

Ground Floor Rear Infill Extension & Dormer Loft Conversion inc. Internal Remodelling

Client:

Colin & Elle Horan

Site Address:


5 Walsingham Avenue, West Didsbury, Manchester, M20 2XG

Drawn:	Date:	Stage:
CM	Dec '23	P
Reviewed by:	Drawing No.	Revision:
CM	Pr-42-101	A

Proposed Front Elevation



Proposed Rear Elevation

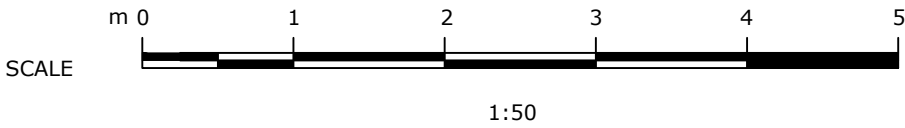

Revision	Date	Author
A	18/12/23	

Rev A - 20/02/24
Dormer cladding now in zinc

Proposed Materials



Black Zinc Cladding



Anthracite Grey Window Frames

Stage:

Proposed Drawings

Drawing Title:	Drawing Size:
Proposed Front Elevation	1:50 @A2

Project:	Job Number:
	042

Ground Floor Rear Infill Extension
& Dormer Loft Conversion inc.
Internal Remodelling

Client:

Colin & Elle Horan

Site Address:

5 Walsingham Avenue, West
Didsbury, Manchester, M20 2XG

Drawn:	Date:	Stage:
CM	Dec '23	P
Reviewed by:	Drawing No.	Revision:
CM	Pr-042-200	A

Proposed Side Elevation

© COPYRIGHT This drawing is protected by copyright and shall not be reproduced in any form without first gaining permission from Mulholland Architecture Ltd

Mulholland Architecture shall have no responsibility for any use made of this document other than for which it was prepared and issued.

All dimensions and levels should be checked on site. All dimensions to be taken on site prior to manufacture of any component or element. Do not scale from this drawing. Please report any discrepancies to Mulholland Architecture.

All works to be in accordance with all current editions and relevant clauses of building regulations, British Standards, Codes of Practice and HSE directives even if not stated.

All pipes, drains, services etc to be accurately located on site prior to demolition/excavation/construction. All disturbed surfaces to be made good thereafter.


Final building works to be in accordance with relevant building regulations - Structural engineers drawings to supercede drawn information.

If in doubt, ask.

Revision	Date	Author
A	18/12/23	

Rev A - 20/02/24
Dormer cladding now in zinc

Proposed Materials

 

Black Zinc Cladding



Anthracite Grey Window Frames

Stage:

Proposed Drawings

Drawing Title:	Drawing Size:
Proposed Side Elevation	1:50 @A2

Project:	Job Number: 042
----------	-----------------

Ground Floor Rear Infill Extension
& Dormer Loft Conversion inc.
Internal Remodelling


Client:

Colin & Elle Horan

Site Address:

5 Walsingham Avenue, West
Didsbury, Manchester, M20 2XG

Drawn: CM	Date: Dec '23	Stage: P
Reviewed by:	Drawing No.	Revision:
CM	Pr-042-201	A

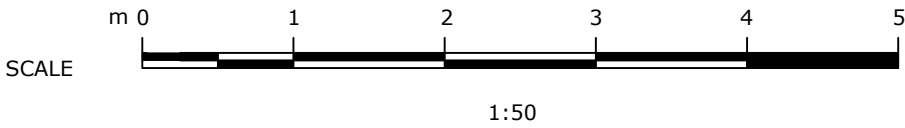

© COPYRIGHT This drawing is protected by copyright and shall not be reproduced in any form without first gaining permission from Mulholland Architecture Ltd

Mulholland Architecture shall have no responsibility for any use made of this document other than for which it was prepared and issued.

All dimensions and levels should be checked on site. All dimensions to be taken on site prior to manufacture of any component or element. Do not scale from this drawing. Please report any discrepancies to Mulholland Architecture.

All works to be in accordance with all current editions and relevant clauses of building regulations, British Standards, Codes of Practice and HSE directives even if not stated.

All pipes, drains, services etc to be accurately located on site prior to demolition/excavation/construction. All disturbed surfaces to be made good thereafter.

Final building works to be in accordance with relevant building regulations - Structural engineers drawings to supercede drawn information.

If in doubt, ask.

Revision	Date	Author
A	18/12/23	

Rev A - 20/02/24
Dormer cladding now in zinc

Proposed Materials



Black Zinc Cladding



Anthracite Grey Window Frames

Stage:

Proposed Drawings

Drawing Title:	Drawing Size:
Proposed Section AA	1:50 @A2

Project:	Job Number:
	042

Ground Floor Rear Infill Extension
& Dormer Loft Conversion inc.
Internal Remodelling

Client:

Colin & Elle Horan

Site Address:

5 Walsingham Avenue, West
Didsbury, Manchester, M20 2XG

Drawn:	Date:	Stage:
CM	Dec '23	P
Reviewed by:	Drawing No.	Revision:
CM	Pr-042-300	A

