



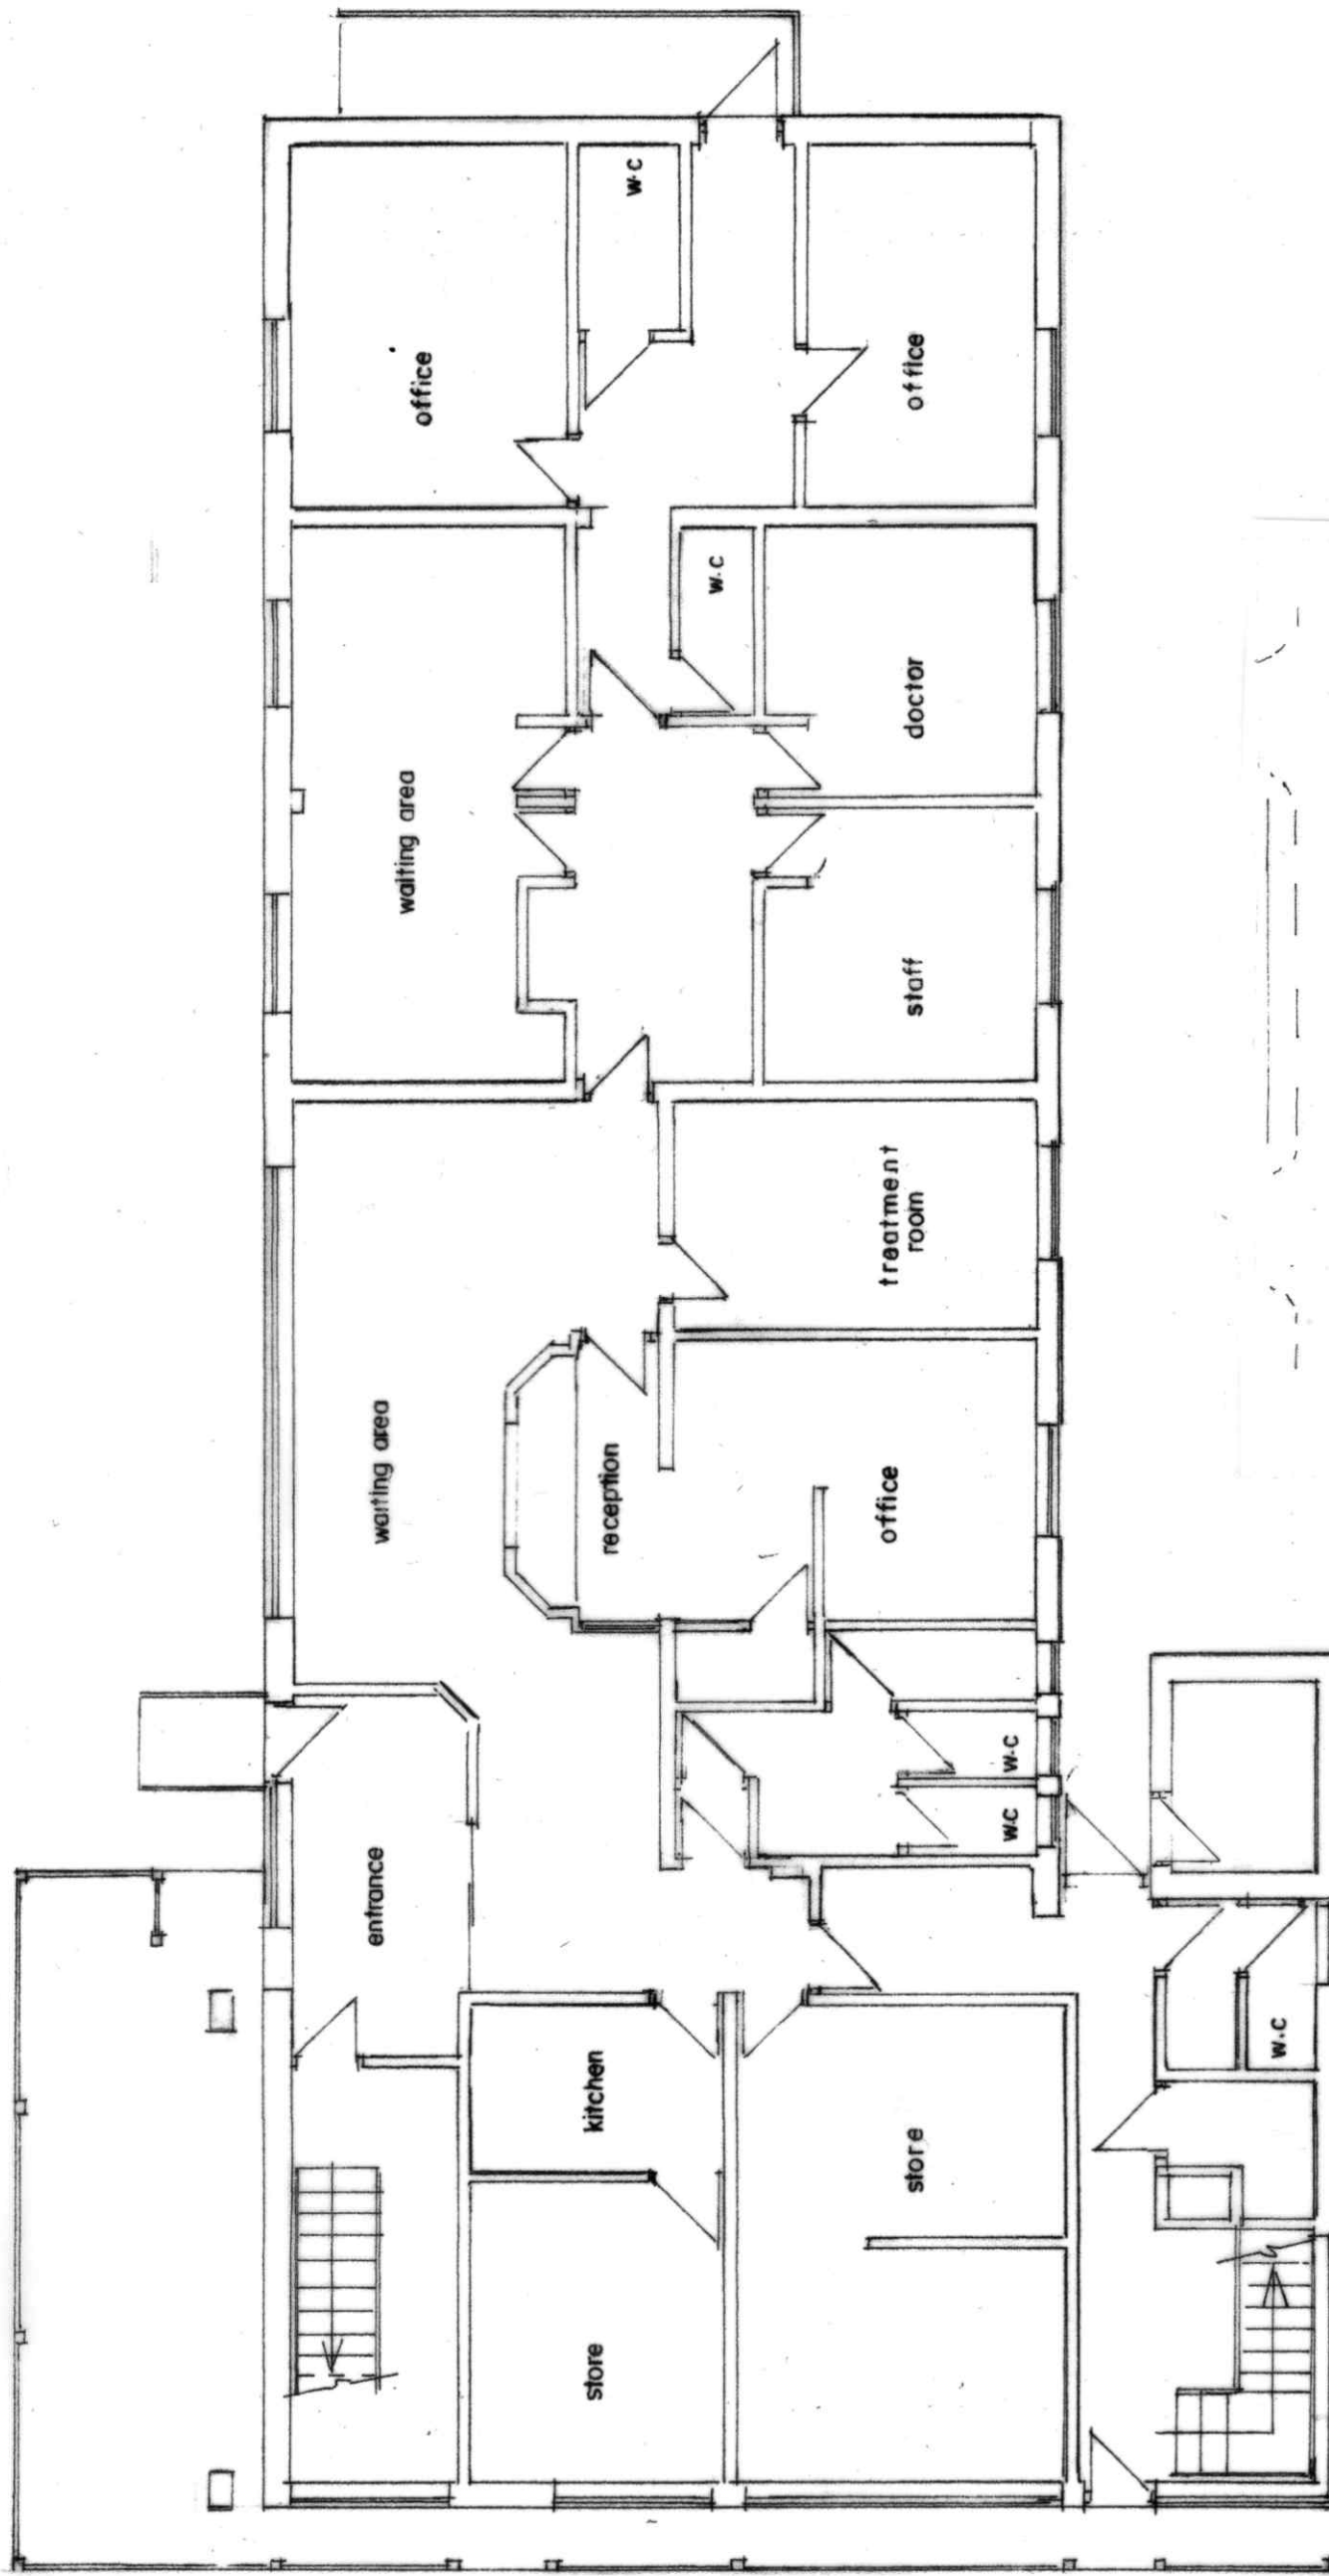

GROUND FLOOR PLAN
(EXISTING)

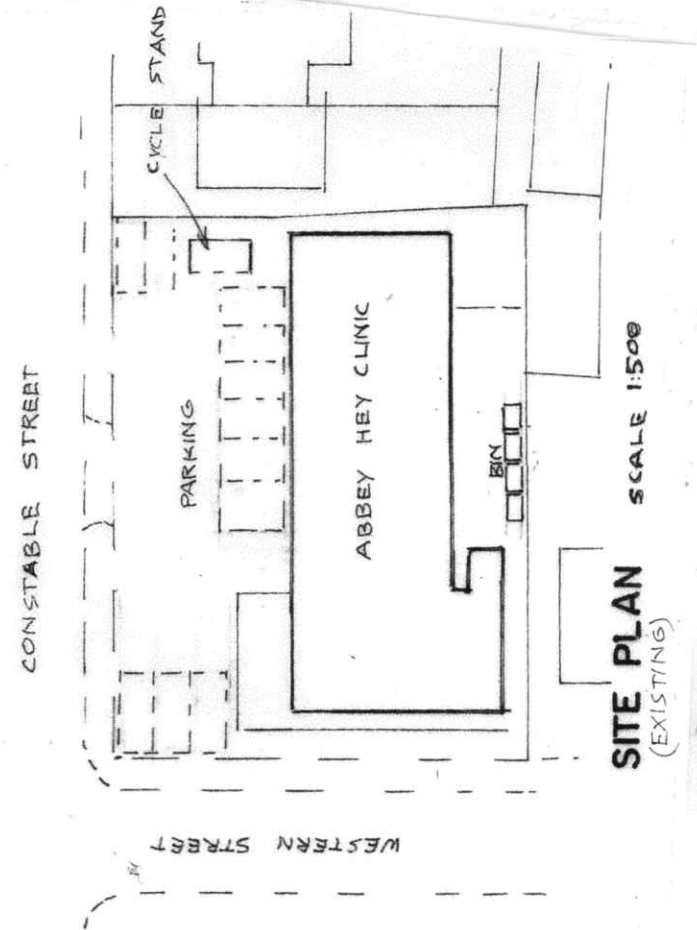

BUILDING DESIGN SERVICES	
M. FAROOQ	
418 Bury Road Rochdale OL11 5EU.	
Tel: 01706 712231 Mob: 07967605763	
PROPOSED CHANGE OF USE FROM NHS CLINIC TO	
HOSTEL AT ABBAY HEY CLINIC CONSTABLE STREET	
MANCHESTER M13 9GD	
For: IRHA HOMES LTD	Scale 1:100
Plan	2080/1