


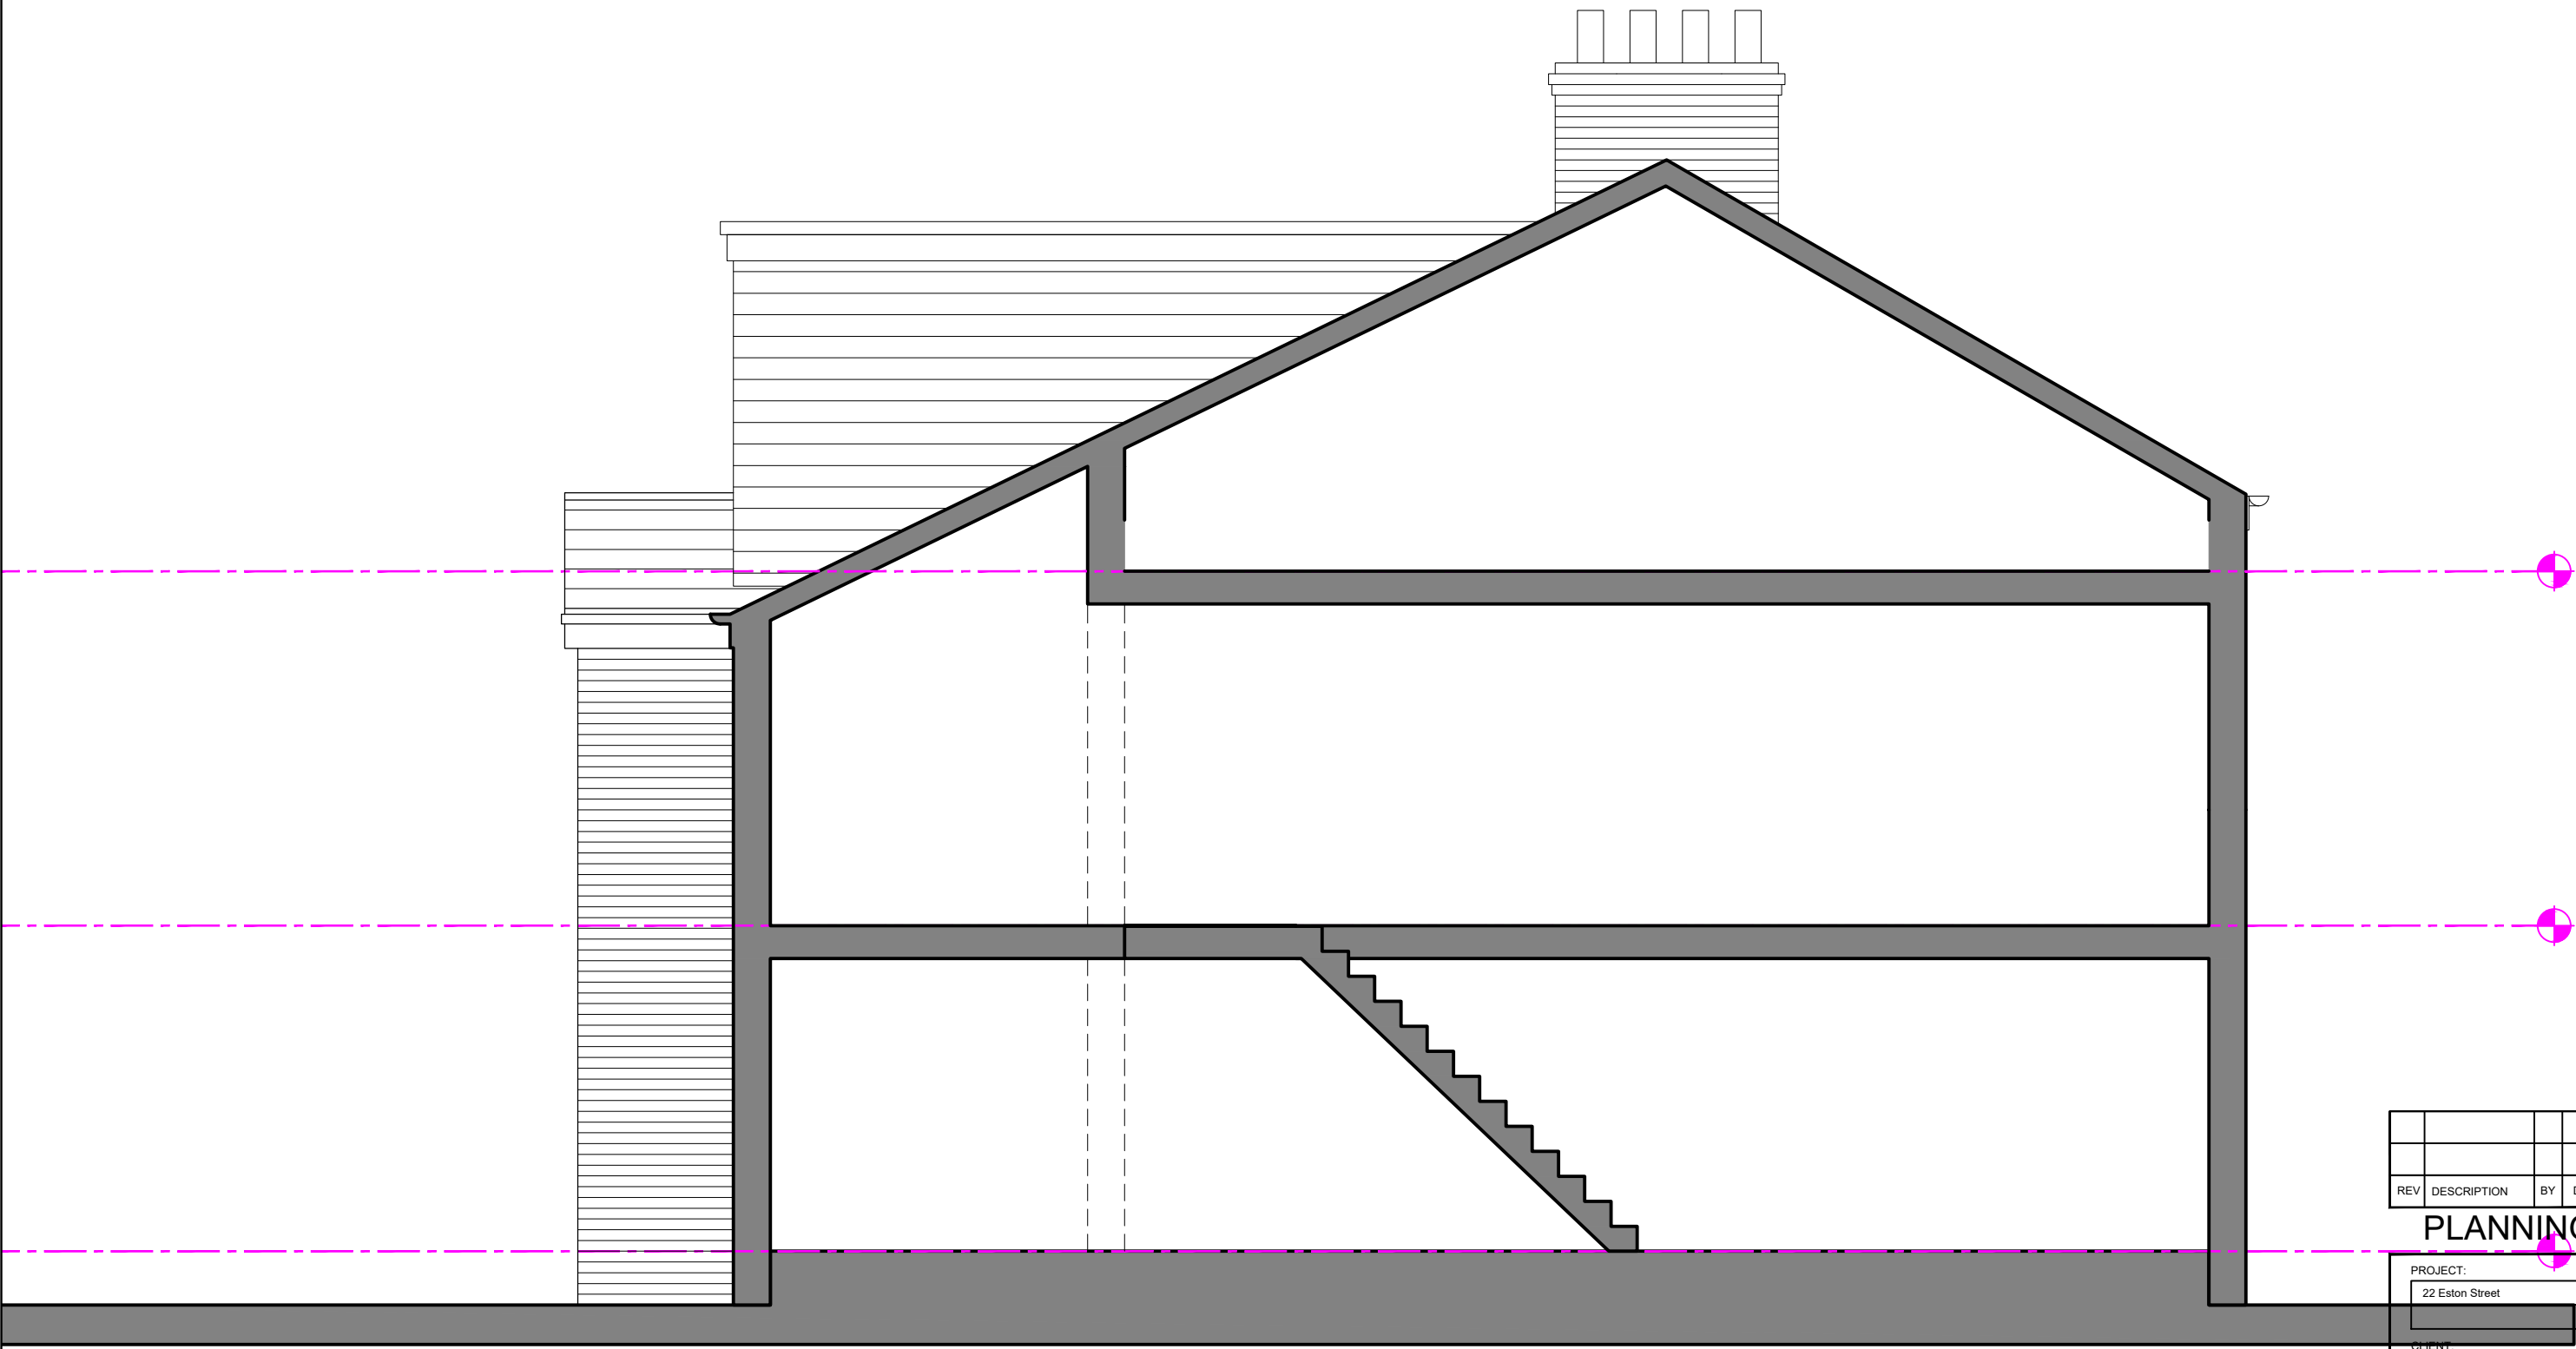

South

REV	DESCRIPTION	BY	DATE

PLANNING

PROJECT:
22 Eston Street

CLIENT:
Mohammed Syed

DRAWING NO:
KR657-51-PL-208

REV:

DRAWING TITLE:
Proposed South elevation

Scale:
1:50 @ A3

Date:
14.10.2023

Drawn By:
D.J.J

Checked:
J.Albutt