



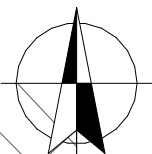

In the absence of a particular detail or for further clarification, the first point of reference must be made by referring to the relevant guidance contained in the LABC Warranty Technical Manual Version 11, SCAN THE QR CODE FOR ACCESS TO THIS MANUAL

N

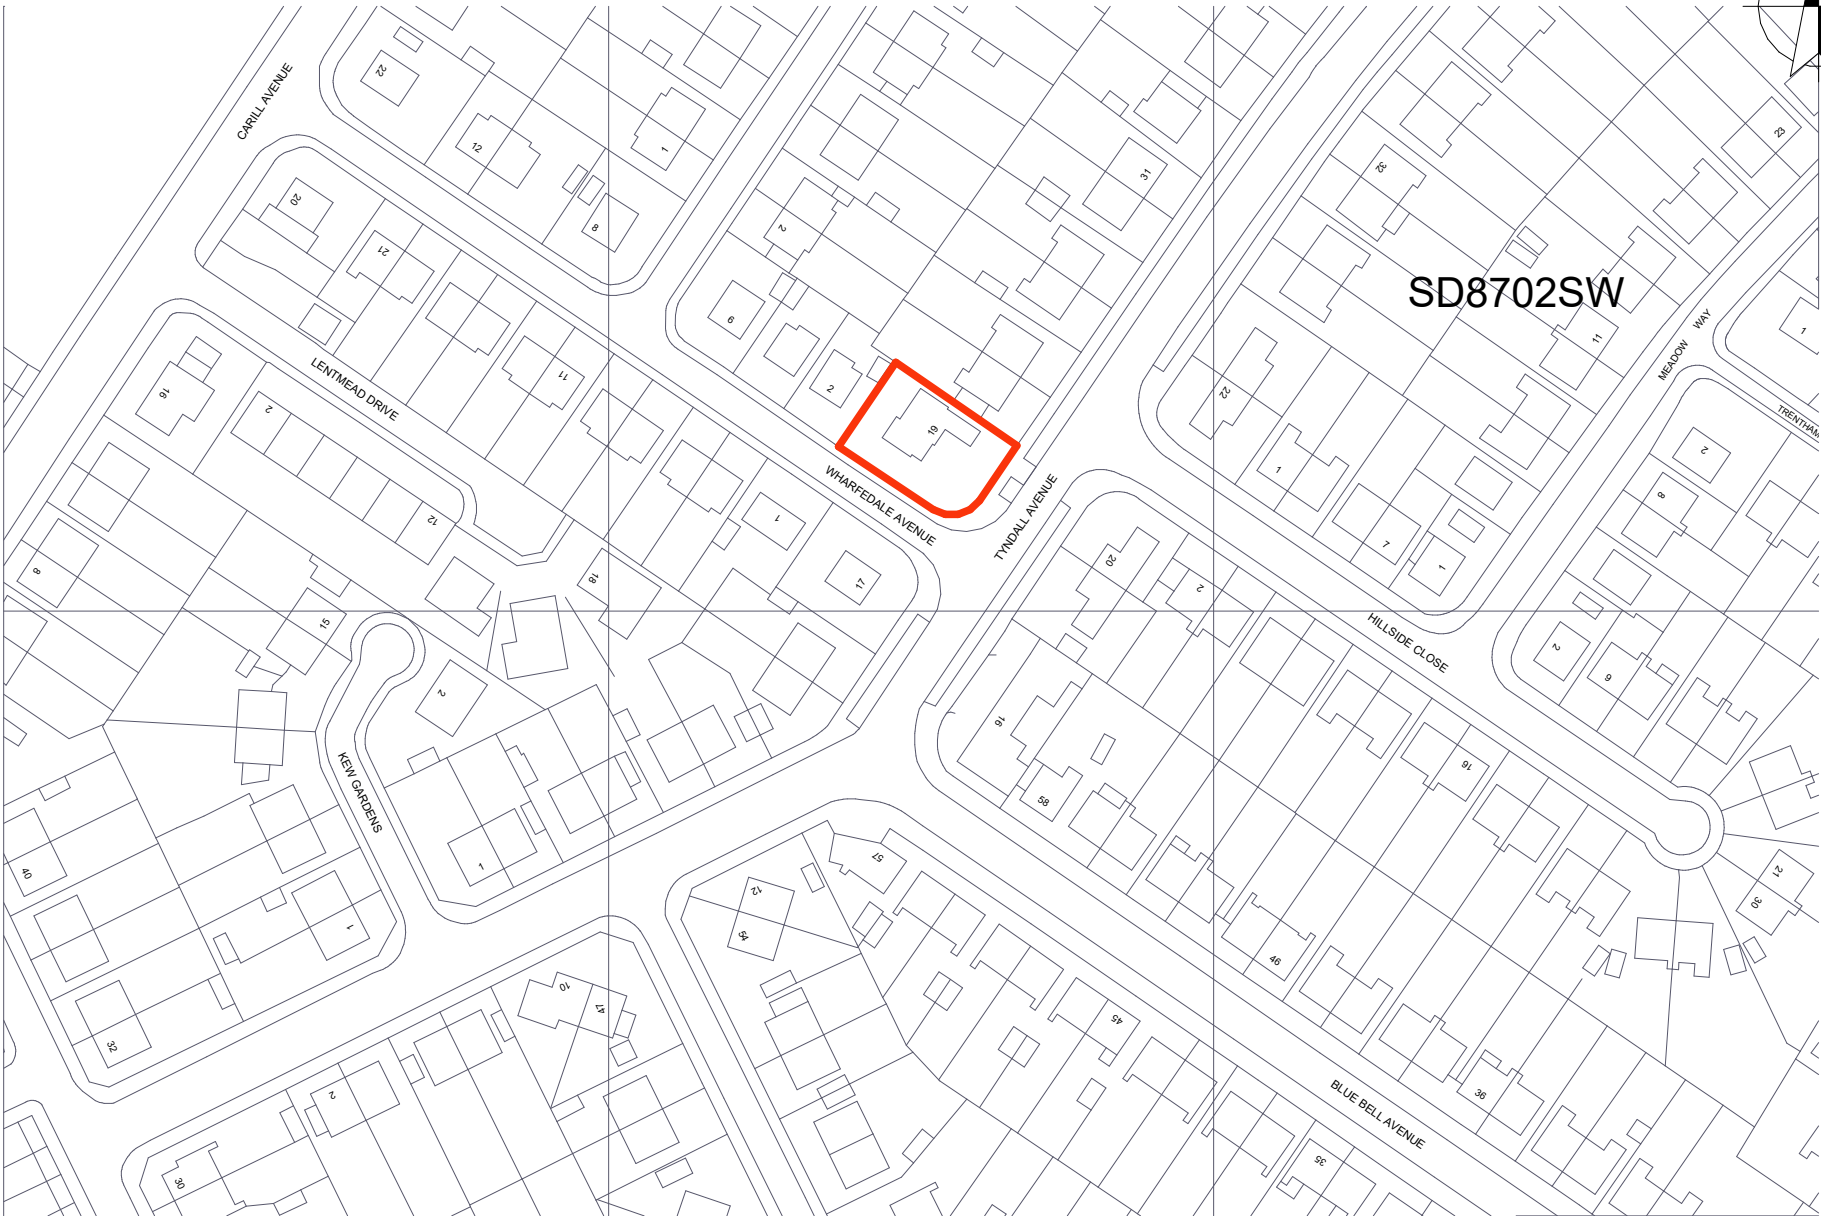

SD8702SW

ALL DESIGN WORK IS SUBJECT TO STATUTORY APPROVALS AND MAY REQUIRE AMENDMENT:
3D VISUALS ARE FOR ILLUSTRATION PURPOSE ONLY, INCLUDING ANY ASSOCIATED BIMX MODELLING:
CONTRACTOR TO CHECK ALL DIMENSIONS AND DETAILS, ON SITE PRIOR SUBMITTING TENDER AND PLACING ORDERS FOR MATERIALS OR FOR FABRICATION PURPOSES:
NOTE: WHERE PLANS ARE GENERATED FROM DIMENSIONS AND PHOTOS PROVIDED BY CLIENT, THE CONTRACTOR MUST CHECK FOR ACCURACY & WORKABILITY PRIOR TO COMMENCEMENT, ANY DISCREPANCY MUST BE REPORTED IMMEDIATELY.
THIS INFORMATION IS NOT TRANSFERRABLE AND GRANTING LICENSE FOR USE OF THIS INFORMATION BY ANY OTHER PARTY IS DONE SO ON THE CONDITIONAL BASIS THAT THE LICENSEE CARRIES OUT THEIR OWN DIMENSIONAL CHECKS FOR ACCURACY, OTHERWISE THE USE OF THIS INFORMATION IS PROHIBITED.
THESE DRAWINGS HAVE BEEN PRODUCED FOR PLANNING &/OR BUILDING REGULATIONS PURPOSES ONLY AS MAY BE REQUIRED; FURTHER AMENDMENT MAY BE REQUIRED TO ACHIEVE COMPLIANCE WITH STATUTORY REQUIREMENTS.
CONTRACTOR MUST ASSESS ENTIRE SCOPE OF WORKS ON SITE AND INCORPORATE ALL THAT IS REQUIRED TO ENABLE SUBMISSION OF A BONAFIDE TENDER.
CLIENT MUST SPECIFY FINISHES AND WHETHER ANY EXTERNAL SUBCONTRACTORS ARE TO BE USED, MAIN CONTRACTOR TO INCLUDE FOR ANY BWIC WITH FACILITATING SUBCONTRACTORS PACKAGES EG, CLIENT APPOINTED SPECIALIST BATHROOM/KITCHEN DESIGN & INSTALLATIONS ETC.
CONTRACTOR MUST LIAISE WITH SENGR IF GUIDANCE IS REQUIRED FOR TEMPORARY SUPPORTS & DEMOLITION SEQUENCE:
CONTRACTOR TO TRACE / LOCATE ALL BURIED SERVICES PRIOR TO WORK COMMENCEMENT & TO LIAISE WITH STATUTORY AUTHORITIES FOR ANY WORKS TO SERVICES THAT MAY BE REQUIRED
ELEMENTS TO BE REMOVED OR MODIFIED IN SUCH A MANNER AS TO FACILITATE THE PROPOSED LAYOUT & DESIRED APPEARANCE
ALL DISTURBED SURFACES TO BE MADE GOOD INCLUDING DECORATION
ALL DIMENSIONS TBC ON SITE
IF IN DOUBT ASK!




07931906057 © SHIELS DESIGN LTD All rights reserved
<http://www.shielsdesign.com> studio@shielsdesign.com
SCALEBAR: 1:50(2CM=1M) 1:100(1CM=1M) 1:200(1CM=2M) 1:500(1CM=5M)

REV: DATE: DETAILS:
CLIENT:
TRANG TRAN
SITE LOCATION:
19 TYNDALL AVENUE MOSTON M40 9PL
DWG TITLE:
Location Plan EXISTING
SCALE @ A3: 1:1250
DWG No: **A.01.1.1** Rev:
STATUS: PRELIMINARY DATE: 18/03/2024



In the absence of a particular detail or for further clarification, the first point of reference must be made by referring to the relevant guidance contained in the LABC Warranty Technical Manual Version 11, SCAN THE QR CODE FOR ACCESS TO THIS MANUAL

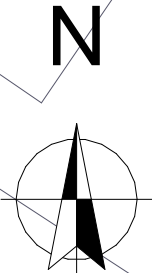

2

2

19

1

17

GARDEN

GARDEN

DRIVEWAY

GARDEN

PEDESTRIAN ACCESS TO BE RELOCATED TO TYNDALL AVENUE SIDE

WHARFEDALE AVENUE

TYNDALL AVENUE

ALL DESIGN WORK IS SUBJECT TO STATUTORY APPROVALS AND MAY REQUIRE AMENDMENT:
3D VISUALS ARE FOR ILLUSTRATION PURPOSE ONLY, INCLUDING ANY ASSOCIATED BIMX MODELLING:
CONTRACTOR TO CHECK ALL DIMENSIONS AND DETAILS, ON SITE PRIOR SUBMITTING TENDER AND PLACING ORDERS FOR MATERIALS OR FOR FABRICATION PURPOSES:
NOTE: WHERE PLANS ARE GENERATED FROM DIMENSIONS AND PHOTOS PROVIDED BY CLIENT, THE CONTRACTOR MUST CHECK FOR ACCURACY & WORKABILITY PRIOR TO COMMENCEMENT. ANY DISCREPANCY MUST BE REPORTED IMMEDIATELY.
THIS INFORMATION IS NOT TRANSFERRABLE AND GRANTING LICENSE FOR USE OF THIS INFORMATION BY ANY OTHER PARTY IS DONE SO ON THE CONDITIONAL BASIS THAT THE LICENSEE CARRIES OUT THEIR OWN DIMENSIONAL CHECKS FOR ACCURACY, OTHERWISE THE USE OF THIS INFORMATION IS PROHIBITED.
THESE DRAWINGS HAVE BEEN PRODUCED FOR PLANNING &/OR BUILDING REGULATIONS PURPOSES ONLY AS MAY BE REQUIRED; FURTHER AMENDMENT MAY BE REQUIRED TO ACHIEVE COMPLIANCE WITH STATUTORY REQUIREMENTS.
CONTRACTOR MUST ASSESS ENTIRE SCOPE OF WORKS ON SITE AND INCORPORATE ALL THAT IS REQUIRED TO ENABLE SUBMISSION OF A BONAFIDE TENDER.
CLIENT MUST SPECIFY FINISHES AND WHETHER ANY EXTERNAL SUBCONTRACTORS ARE TO BE USED, MAIN CONTRACTOR TO INCLUDE FOR ANY BWIC WITH FACILITATING SUBCONTRACTORS PACKAGES EG, CLIENT APPOINTED SPECIALIST BATHROOM/KITCHEN DESIGN & INSTALLATIONS ETC.
CONTRACTOR MUST LIAISE WITH SENGR IF GUIDANCE IS REQUIRED FOR TEMPORARY SUPPORTS & DEMOLITION SEQUENCE:
CONTRACTOR TO TRACE / LOCATE ALL BURIED SERVICES PRIOR TO WORK COMMENCEMENT & TO LIAISE WITH STATUTORY AUTHORITIES FOR ANY WORKS TO SERVICES THAT MAY BE REQUIRED
ELEMENTS TO BE REMOVED OR MODIFIED IN SUCH A MANNER AS TO FACILITATE THE PROPOSED LAYOUT & DESIRED APPEARANCE
ALL DISTURBED SURFACES TO BE MADE GOOD INCLUDING DECORATION
ALL DIMENSIONS TBC ON SITE
IF IN DOUBT ASK!




07931906057 © SHIELDS DESIGN LTD All rights reserved
<http://www.shieldsdesign.com> studio@shieldsdesign.com
SCALEBAR: 1:50(2CM=1M) 1:100(1CM=1M) 1:200(1CM=2M) 1:500(1CM=5M)

REV:	DATE:	DETAILS:
CLIENT:	TRANG TRAN	
SITE LOCATION:	19 TYNDALL AVENUE MOSTON M40 9PL	
DWG TITLE:	Site Plan EXISTING	
SCALE @ A3:	1:200	
DWG No:	A.01.1.2	
STATUS: PRELIMINARY	Rev:	DATE: 18/03/2024




In the absence of a particular detail or for further clarification, the first point of reference must be made by referring to the relevant guidance contained in the LABC Warranty Technical Manual Version 11, SCAN THE QR CODE FOR ACCESS TO THIS MANUAL

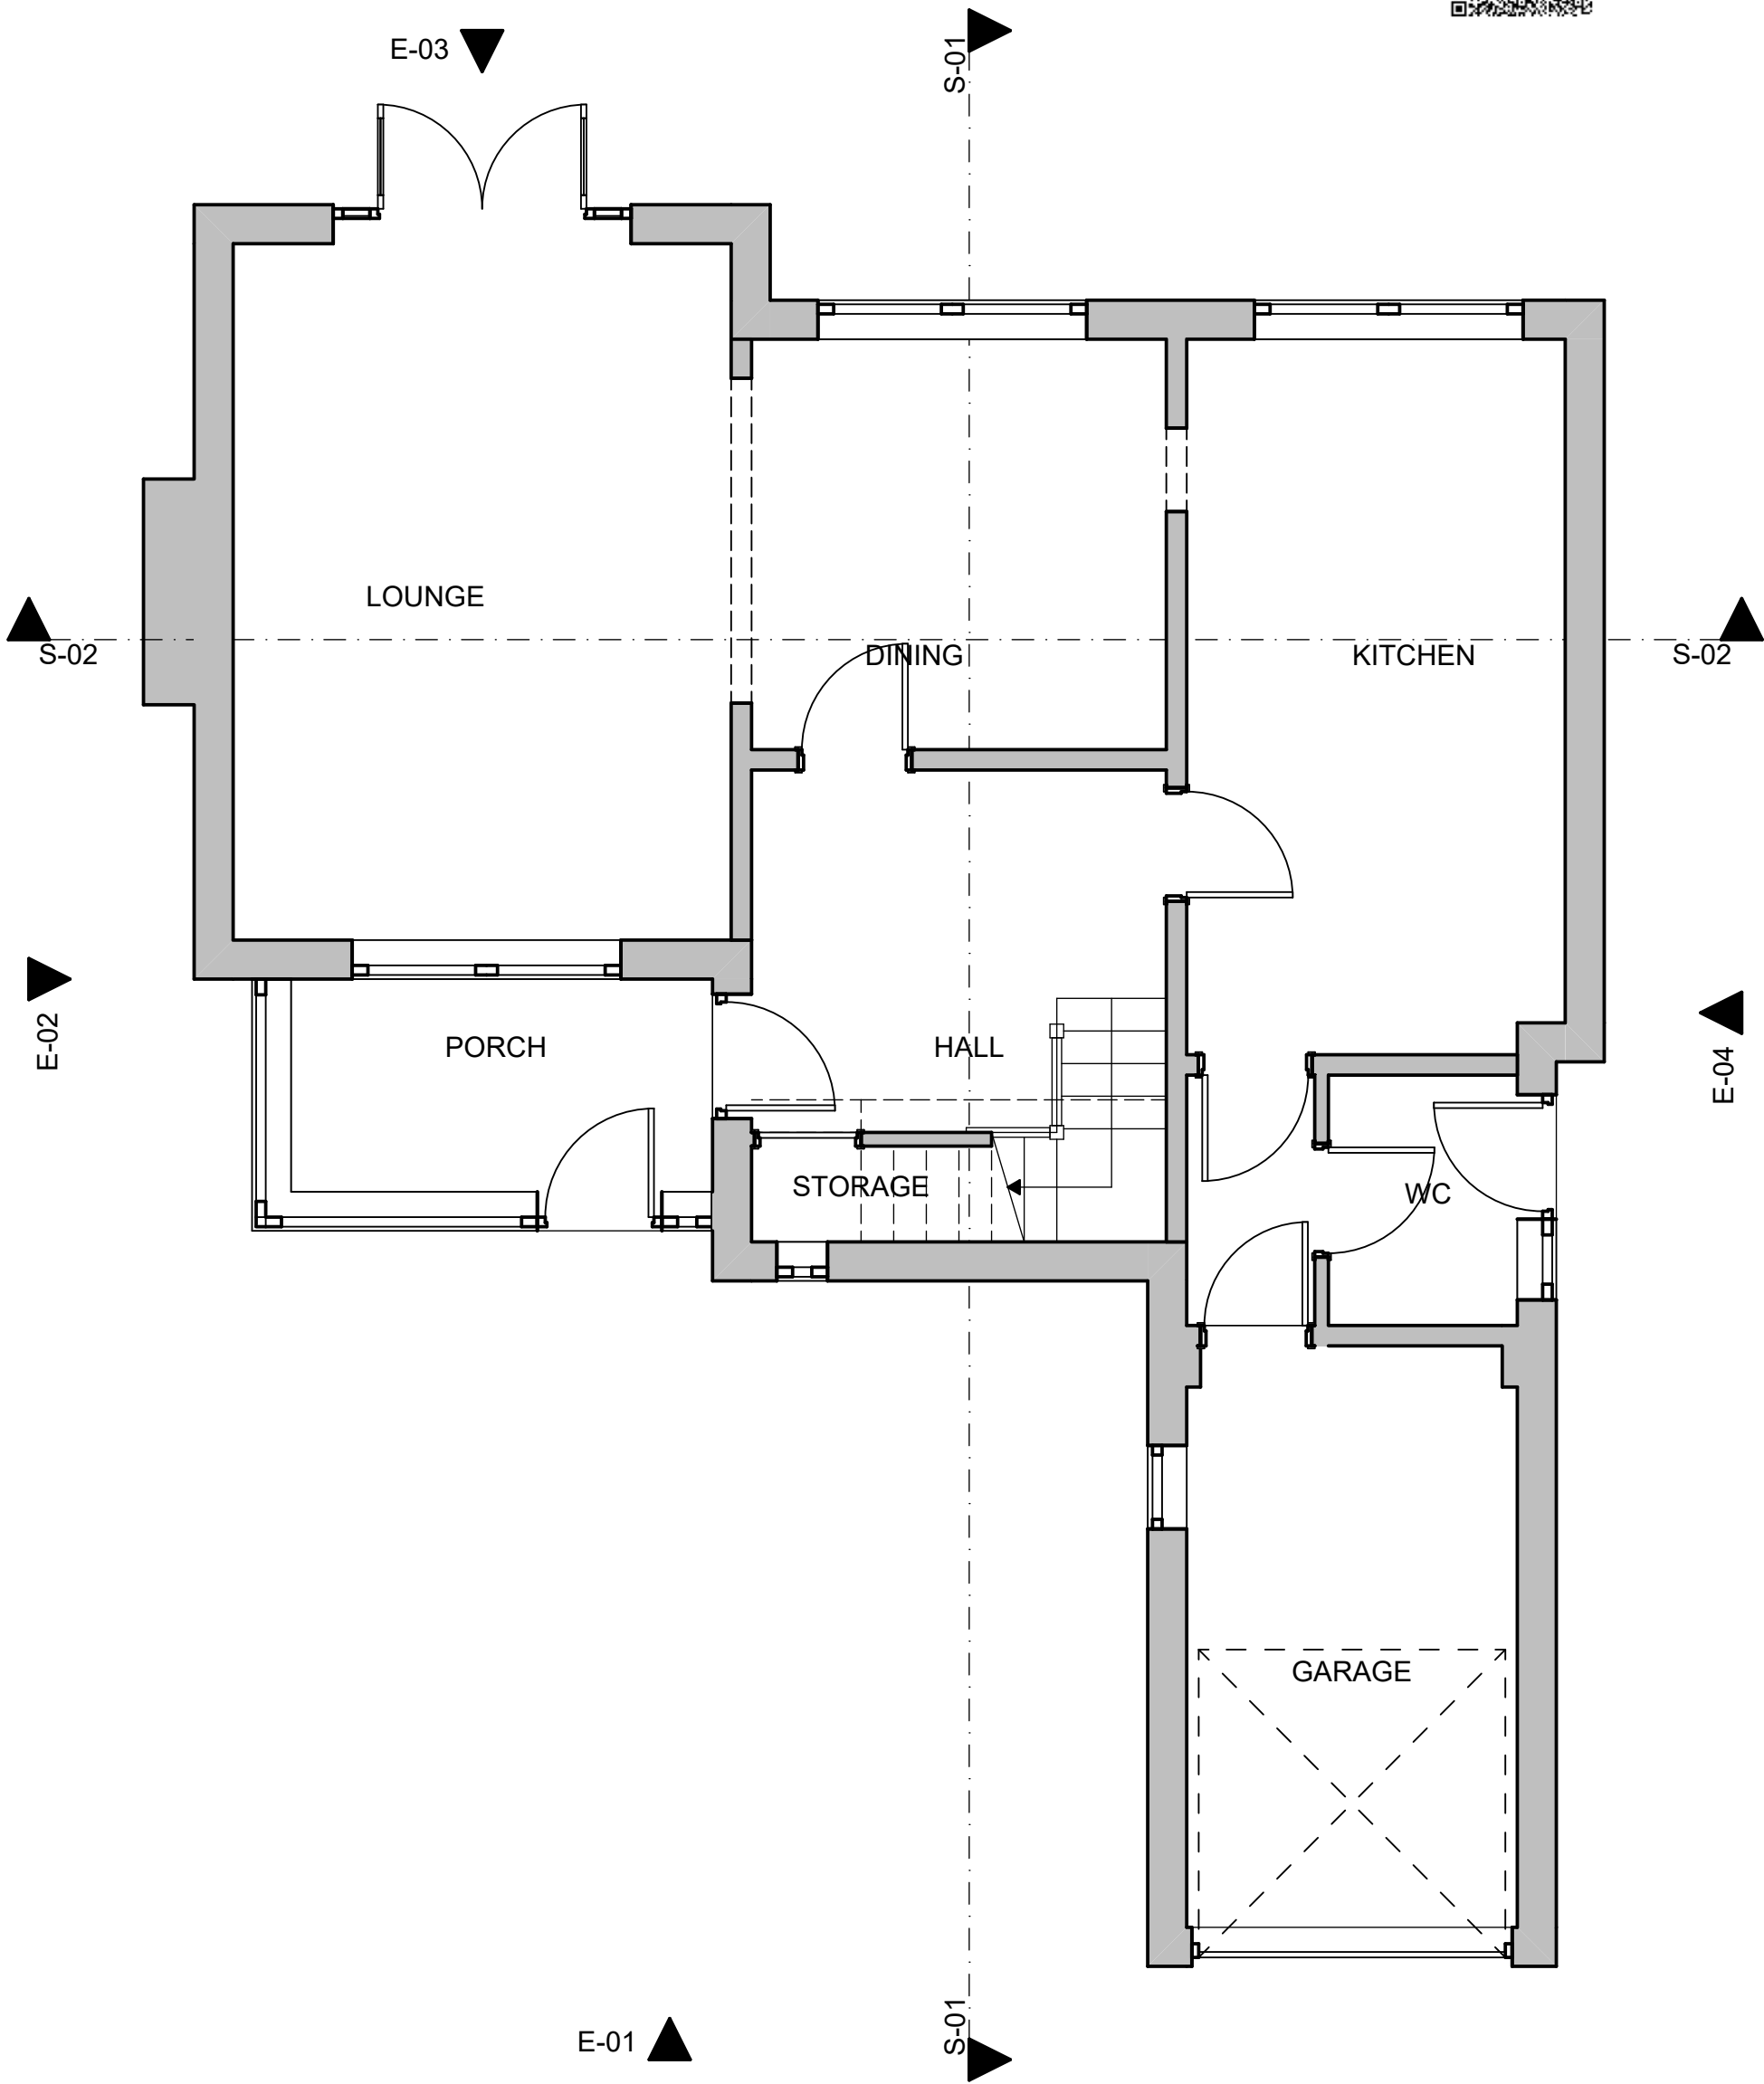

Ground Floor
1:50

ALL DESIGN WORK IS SUBJECT TO STATUTORY APPROVALS AND MAY REQUIRE AMENDMENT:
3D VISUALS ARE FOR ILLUSTRATION PURPOSE ONLY, INCLUDING ANY ASSOCIATED BIMX MODELLING:
CONTRACTOR TO CHECK ALL DIMENSIONS AND DETAILS, ON SITE PRIOR SUBMITTING TENDER AND PLACING ORDERS FOR MATERIALS OR FOR FABRICATION PURPOSES:
NOTE: WHERE PLANS ARE GENERATED FROM DIMENSIONS AND PHOTOS PROVIDED BY CLIENT, THE CONTRACTOR MUST CHECK FOR ACCURACY & WORKABILITY PRIOR TO COMMENCEMENT. ANY DISCREPANCY MUST BE REPORTED IMMEDIATELY.
THIS INFORMATION IS NOT TRANSFERRABLE AND GRANTING LICENSE FOR USE OF THIS INFORMATION BY ANY OTHER PARTY IS DONE SO ON THE CONDITIONAL BASIS THAT THE LICENSEE CARRIES OUT THEIR OWN DIMENSIONAL CHECKS FOR ACCURACY, OTHERWISE THE USE OF THIS INFORMATION IS PROHIBITED.
THESE DRAWINGS HAVE BEEN PRODUCED FOR PLANNING &/OR BUILDING REGULATIONS PURPOSES ONLY, AS MAY BE REQUIRED; FURTHER AMENDMENT MAY BE REQUIRED TO ACHIEVE COMPLIANCE WITH STATUTORY REQUIREMENTS.
CONTRACTOR MUST ASSESS ENTIRE SCOPE OF WORKS ON SITE AND INCORPORATE ALL THAT IS REQUIRED TO ENABLE SUBMISSION OF A BONAFIDE TENDER.
CLIENT MUST SPECIFY FINISHES AND WHETHER ANY EXTERNAL SUBCONTRACTORS ARE TO BE USED, MAIN CONTRACTOR TO INCLUDE FOR ANY BWIC WITH FACILITATING SUBCONTRACTORS PACKAGES EG, CLIENT APPOINTED SPECIALIST BATHROOM/KITCHEN DESIGN & INSTALLATIONS ETC.
CONTRACTOR MUST LIAISE WITH SENGR IF GUIDANCE IS REQUIRED FOR TEMPORARY SUPPORTS & DEMOLITION SEQUENCE:
CONTRACTOR TO TRACE / LOCATE ALL BURIED SERVICES PRIOR TO WORK COMMENCEMENT & TO LIAISE WITH STATUTORY AUTHORITIES FOR ANY WORKS TO SERVICES THAT MAY BE REQUIRED
ELEMENTS TO BE REMOVED OR MODIFIED IN SUCH A MANNER AS TO FACILITATE THE PROPOSED LAYOUT & DESIRED APPEARANCE
ALL DISTURBED SURFACES TO BE MADE GOOD INCLUDING DECORATION
ALL DIMENSIONS TBC ON SITE
IF IN DOUBT ASK!

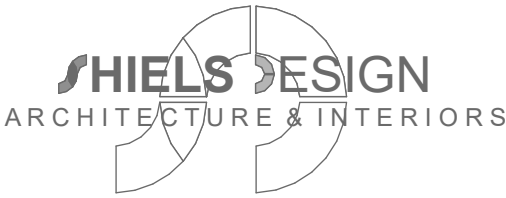


07931906057 © SHIELDS DESIGN LTD All rights reserved
<http://www.shieldsdesign.com> studio@shieldsdesign.com
SCALEBAR: 1:50(2CM=1M) 1:100(1CM=1M) 1:200(1CM=2M) 1:500(1CM=5M)

REV:	DATE:	DETAILS:
CLIENT:		
TRANNG TRAN		
SITE LOCATION:		
19 TYNDALL AVENUE MOSTON M40 9PL		
DWG TITLE:		
0. Ground Floor EXISTING		
SCALE @ A3: 1:50		
DWG No: A.01.1.3		
Rev:		
STATUS: PRELIMINARY		
DATE: 18/03/2024		




In the absence of a particular detail or for further clarification, the first point of reference must be made by referring to the relevant guidance contained in the LABC Warranty Technical Manual Version 11, SCAN THE QR CODE FOR ACCESS TO THIS MANUAL

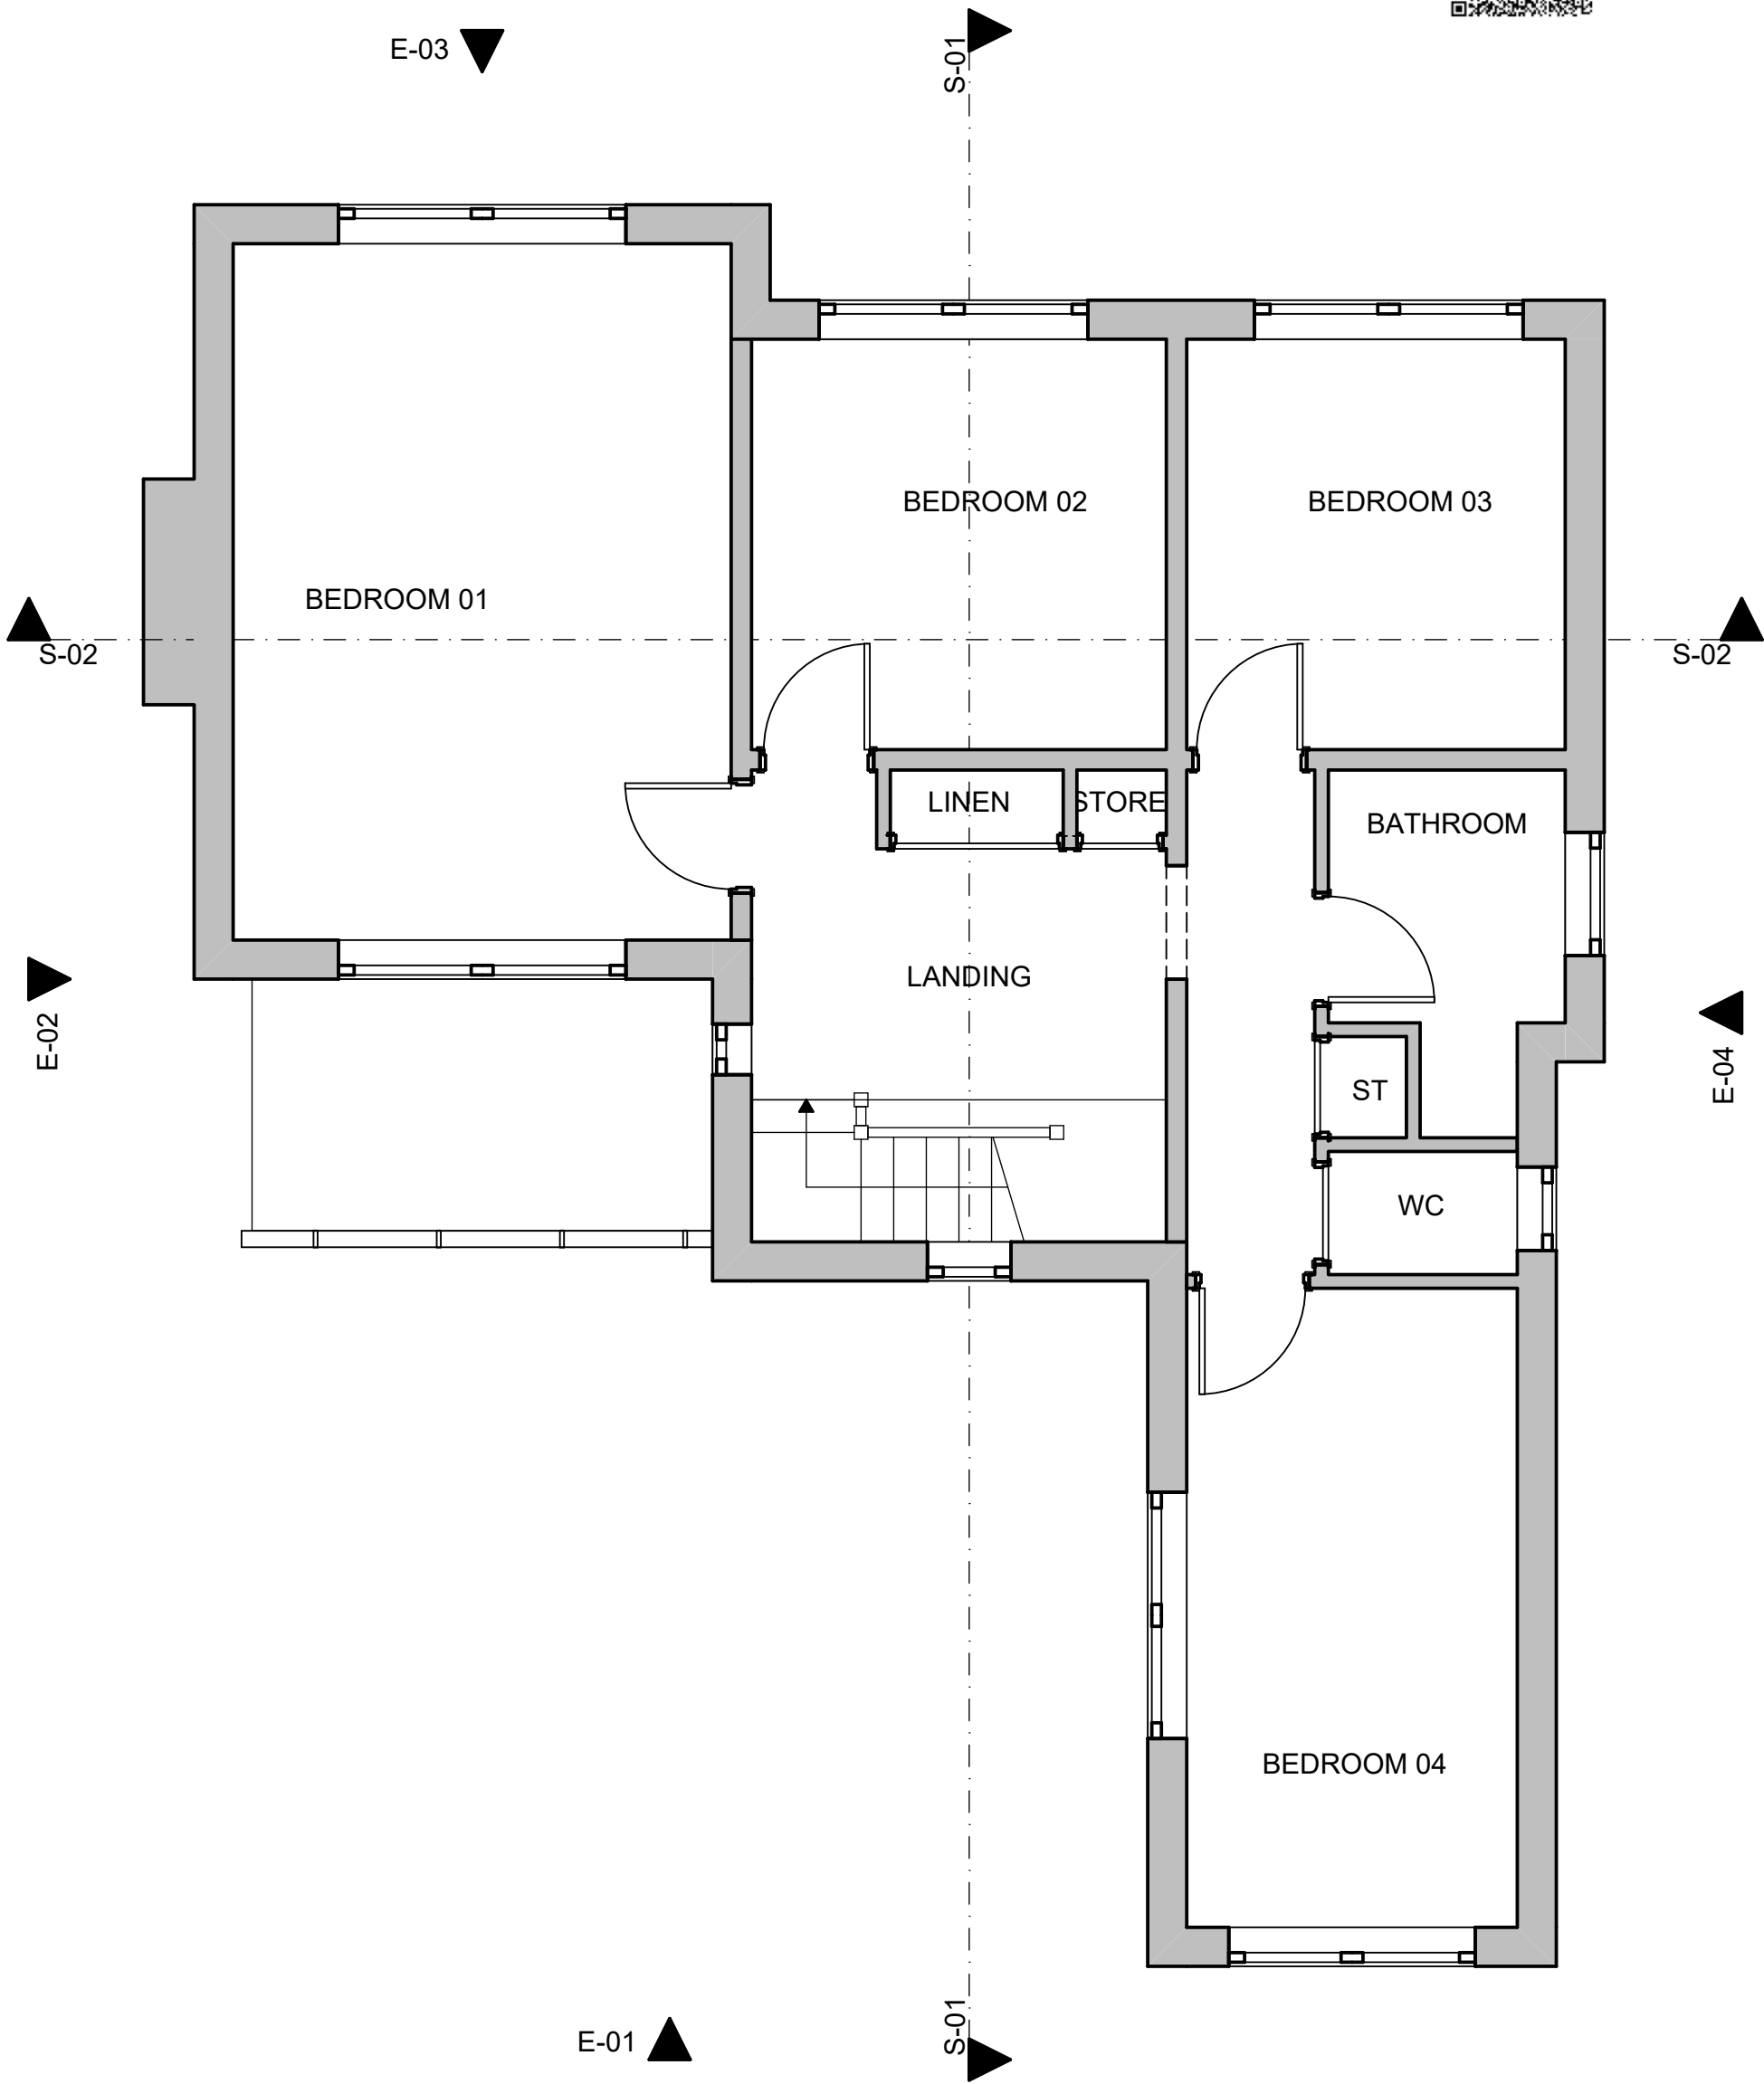

1st Floor
1:50

ALL DESIGN WORK IS SUBJECT TO STATUTORY APPROVALS AND MAY REQUIRE AMENDMENT:
3D VISUALS ARE FOR ILLUSTRATION PURPOSE ONLY, INCLUDING ANY ASSOCIATED BIMX MODELLING:
CONTRACTOR TO CHECK ALL DIMENSIONS AND DETAILS, ON SITE PRIOR SUBMITTING TENDER AND PLACING ORDERS FOR MATERIALS OR FOR FABRICATION PURPOSES:
NOTE: WHERE PLANS ARE GENERATED FROM DIMENSIONS AND PHOTOS PROVIDED BY CLIENT, THE CONTRACTOR MUST CHECK FOR ACCURACY & WORKABILITY PRIOR TO COMMENCEMENT. ANY DISCREPANCY MUST BE REPORTED IMMEDIATELY.
THIS INFORMATION IS NOT TRANSFERABLE AND GRANTING LICENSE FOR USE OF THIS INFORMATION BY ANY OTHER PARTY IS DONE SO ON THE CONDITIONAL BASIS THAT THE LICENSEE CARRIES OUT THEIR OWN DIMENSIONAL CHECKS FOR ACCURACY, OTHERWISE THE USE OF THIS INFORMATION IS PROHIBITED.
THESE DRAWINGS HAVE BEEN PRODUCED FOR PLANNING &/OR BUILDING REGULATIONS PURPOSES ONLY AS MAY BE REQUIRED; FURTHER AMENDMENT MAY BE REQUIRED TO ACHIEVE COMPLIANCE WITH STATUTORY REQUIREMENTS.
CONTRACTOR MUST ASSESS ENTIRE SCOPE OF WORKS ON SITE AND INCORPORATE ALL THAT IS REQUIRED TO ENABLE SUBMISSION OF A BONAFIDE TENDER.
CLIENT MUST SPECIFY FINISHES AND WHETHER ANY EXTERNAL SUBCONTRACTORS ARE TO BE USED, MAIN CONTRACTOR TO INCLUDE FOR ANY BWIC WITH FACILITATING SUBCONTRACTORS PACKAGES EG, CLIENT APPOINTED SPECIALIST BATHROOM/KITCHEN DESIGN & INSTALLATIONS ETC.
CONTRACTOR MUST LIAISE WITH SENGR IF GUIDANCE IS REQUIRED FOR TEMPORARY SUPPORTS & DEMOLITION SEQUENCE:
CONTRACTOR TO TRACE / LOCATE ALL BURIED SERVICES PRIOR TO WORK COMMENCEMENT & TO LIAISE WITH STATUTORY AUTHORITIES FOR ANY WORKS TO SERVICES THAT MAY BE REQUIRED
ELEMENTS TO BE REMOVED OR MODIFIED IN SUCH A MANNER AS TO FACILITATE THE PROPOSED LAYOUT & DESIRED APPEARANCE
ALL DISTURBED SURFACES TO BE MADE GOOD INCLUDING DECORATION
ALL DIMENSIONS TBC ON SITE
IF IN DOUBT ASK!

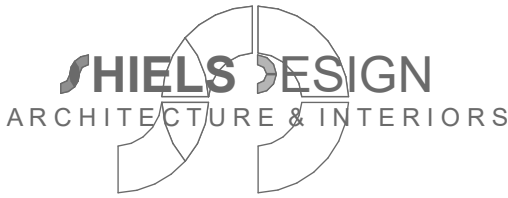


07931906057 © SHIELDS DESIGN LTD All rights reserved
<http://www.shieldsdesign.com> studio@shieldsdesign.com
SCALEBAR: 1:50(2CM=1M) 1:100(1CM=1M) 1:200(1CM=2M) 1:500(1CM=5M)

REV: DATE: DETAILS:
CLIENT:
TRANG TRAN
SITE LOCATION:
19 TYNDALL AVENUE MOSTON M40 9PL
DWG TITLE:
1. 1st Floor EXISTING
SCALE @ A3: 1:50
DWG No: **A.01.1.4** Rev:
STATUS: PRELIMINARY DATE: 18/03/2024



In the absence of a particular detail or for further clarification, the first point of reference must be made by referring to the relevant guidance contained in the LABC Warranty Technical Manual Version 11, SCAN THE QR CODE FOR ACCESS TO THIS MANUAL

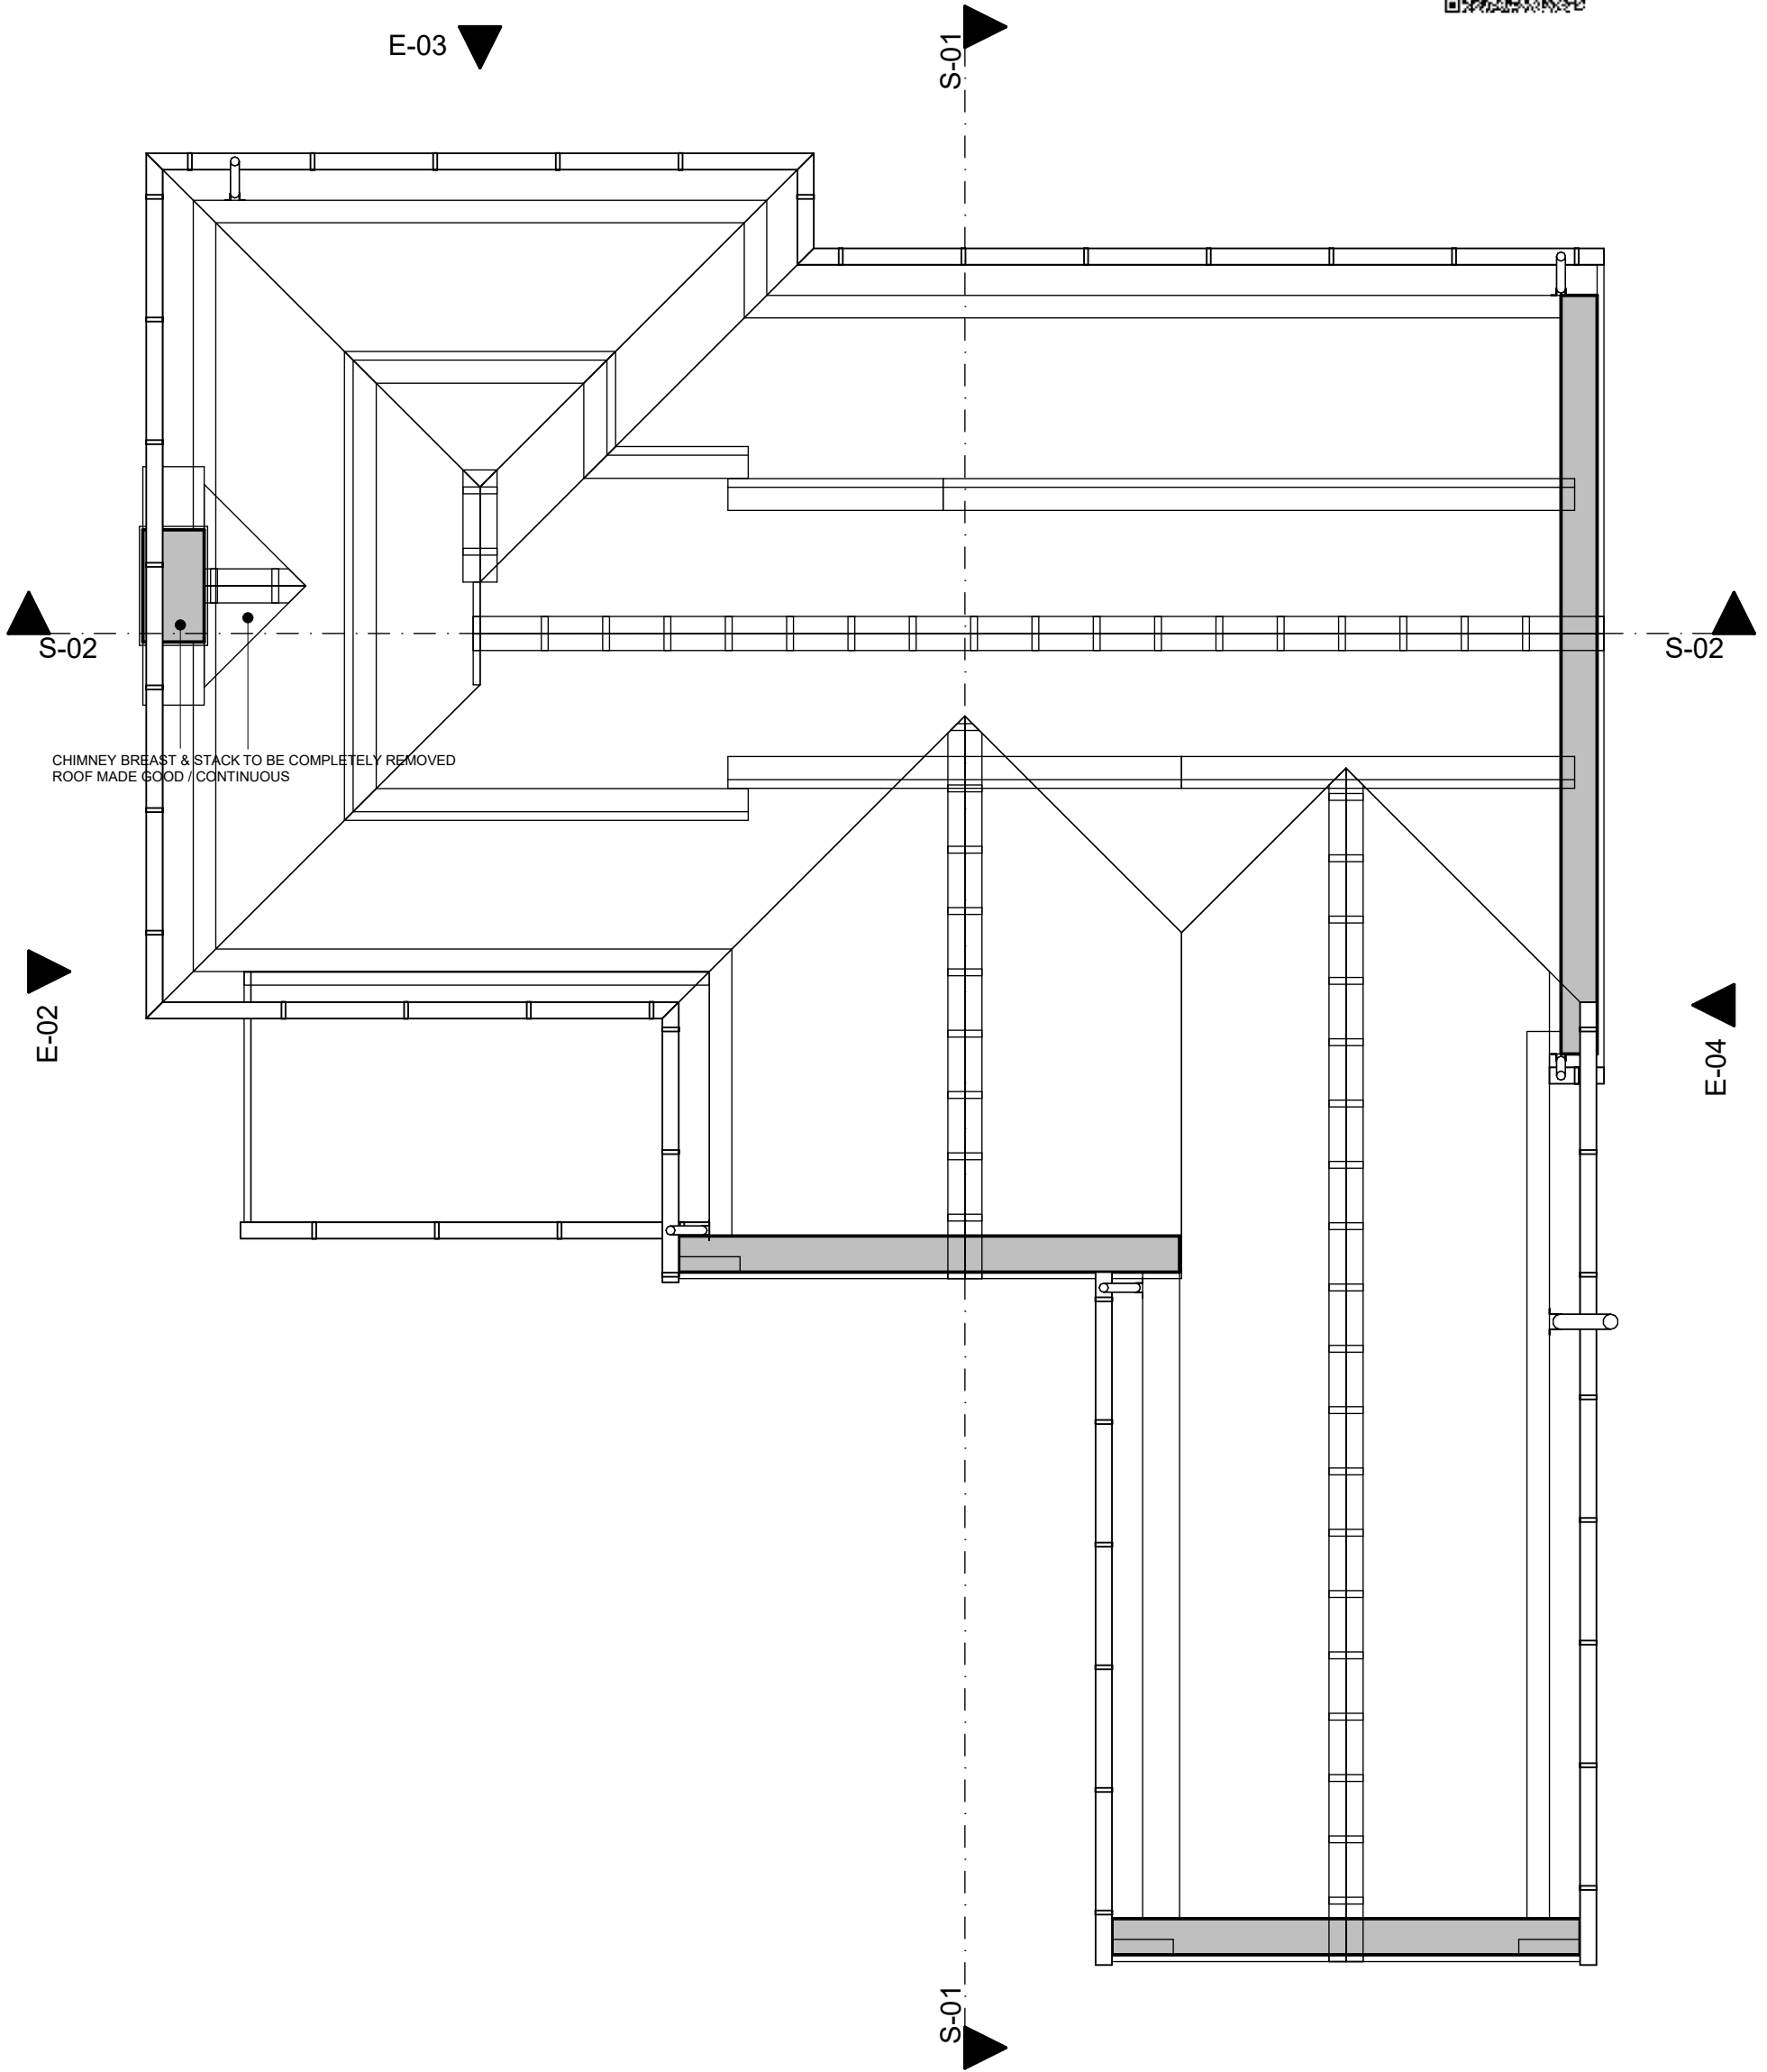

Roof
1:50

ALL DESIGN WORK IS SUBJECT TO STATUTORY APPROVALS AND MAY REQUIRE AMENDMENT:
3D VISUALS ARE FOR ILLUSTRATION PURPOSE ONLY, INCLUDING ANY ASSOCIATED BIMX MODELLING:
CONTRACTOR TO CHECK ALL DIMENSIONS AND DETAILS, ON SITE PRIOR SUBMITTING TENDER AND PLACING ORDERS FOR MATERIALS OR FOR FABRICATION PURPOSES:
NOTE: WHERE PLANS ARE GENERATED FROM DIMENSIONS AND PHOTOS PROVIDED BY CLIENT, THE CONTRACTOR MUST CHECK FOR ACCURACY & WORKABILITY PRIOR TO COMMENCEMENT. ANY DISCREPANCY MUST BE REPORTED IMMEDIATELY.
THIS INFORMATION IS NOT TRANSFERRABLE AND GRANTING LICENSE FOR USE OF THIS INFORMATION BY ANY OTHER PARTY IS DONE SO ON THE CONDITIONAL BASIS THAT THE LICENSEE CARRIES OUT THEIR OWN DIMENSIONAL CHECKS FOR ACCURACY, OTHERWISE THE USE OF THIS INFORMATION IS PROHIBITED.
THESE DRAWINGS HAVE BEEN PRODUCED FOR PLANNING &/OR BUILDING REGULATIONS PURPOSES ONLY AS MAY BE REQUIRED; FURTHER AMENDMENT MAY BE REQUIRED TO ACHIEVE COMPLIANCE WITH STATUTORY REQUIREMENTS.
CONTRACTOR MUST ASSESS ENTIRE SCOPE OF WORKS ON SITE AND INCORPORATE ALL THAT IS REQUIRED TO ENABLE SUBMISSION OF A BONAFIDE TENDER.
CLIENT MUST SPECIFY FINISHES AND WHETHER ANY EXTERNAL SUBCONTRACTORS ARE TO BE USED, MAIN CONTRACTOR TO INCLUDE FOR ANY BWIC WITH FACILITATING SUBCONTRACTORS PACKAGES EG, CLIENT APPOINTED SPECIALIST BATHROOM/KITCHEN DESIGN & INSTALLATIONS ETC.
CONTRACTOR MUST LIAISE WITH SENGR IF GUIDANCE IS REQUIRED FOR TEMPORARY SUPPORTS & DEMOLITION SEQUENCE:
CONTRACTOR TO TRACE / LOCATE ALL BURIED SERVICES PRIOR TO WORK COMMENCEMENT & TO LIAISE WITH STATUTORY AUTHORITIES FOR ANY WORKS TO SERVICES THAT MAY BE REQUIRED
ELEMENTS TO BE REMOVED OR MODIFIED IN SUCH A MANNER AS TO FACILITATE THE PROPOSED LAYOUT & DESIRED APPEARANCE
ALL DISTURBED SURFACES TO BE MADE GOOD INCLUDING DECORATION
ALL DIMENSIONS TBC ON SITE
IF IN DOUBT ASK!



07931906057 © SHIELDS DESIGN LTD All rights reserved
<http://www.shieldsdesign.com> studio@shieldsdesign.com
SCALEBAR: 1:50(2CM=1M) 1:100(1CM=1M) 1:200(1CM=2M) 1:500(1CM=5M)

REV: DATE: DETAILS:
CLIENT:
TRANG TRAN
SITE LOCATION:
19 TYNDALL AVENUE MOSTON M40 9PL
DWG TITLE:
2. Roof EXISTING
SCALE @ A3: 1:50
DWG No: A.01.1.5
STATUS: PRELIMINARY
Rev:
DATE: 18/03/2024



E-01
-
South East Elevation
1:100



E-02
-
South West Elevation
1:100




E-03
-
North West Elevation
1:100



E-4
-
North East Elevation
1:100


ALL DESIGN WORK IS SUBJECT TO STATUTORY APPROVALS AND MAY REQUIRE AMENDMENT.
3D VISUALS ARE FOR ILLUSTRATION PURPOSE ONLY, INCLUDING ANY ASSOCIATED BIMX MODELLING.
CONTRACTOR TO CHECK ALL DIMENSIONS AND DETAILS, ON SITE PRIOR SUBMITTING TENDER AND PLACING ORDERS FOR MATERIALS OR FOR FABRICATION PURPOSES.
NOTE: WHERE PLANS ARE GENERATED FROM DIMENSIONS AND PHOTOS PROVIDED BY CLIENT, THE CONTRACTOR MUST CHECK FOR ACCURACY & WORKABILITY PRIOR TO COMMENCEMENT, ANY DISCREPANCY MUST BE REPORTED IMMEDIATELY.
THIS INFORMATION IS NOT TRANSFERABLE AND GRANTING LICENSE FOR USE OF THIS INFORMATION BY ANY OTHER PARTY IS DONE SO ON THE CONDITIONAL BASIS THAT THE LICENSEE CARRIES OUT THEIR OWN DIMENSIONAL CHECKS FOR ACCURACY, OTHERWISE THE USE OF THIS INFORMATION IS PROHIBITED.
THESE DRAWINGS HAVE BEEN PRODUCED FOR PLANNING &/OR BUILDING REGULATIONS PURPOSES ONLY AS MAY BE REQUIRED; FURTHER AMENDMENT MAY BE REQUIRED TO ACHIEVE COMPLIANCE WITH STATUTORY REQUIREMENTS.
CONTRACTOR MUST ASSESS ENTIRE SCOPE OF WORKS ON SITE AND INCORPORATE ALL THAT IS REQUIRED TO ENABLE SUBMISSION OF A BONAFIDE TENDER.
CLIENT MUST SPECIFY FINISHES AND WHETHER ANY EXTERNAL SUBCONTRACTORS ARE TO BE USED, MAIN CONTRACTOR TO INCLUDE FOR ANY BWIC WITH FACILITATING SUBCONTRACTORS PACKAGES EG: CLIENT APPOINTED SPECIALIST BATHROOM/KITCHEN DESIGN & INSTALLATIONS ETC.
CONTRACTOR MUST LIAISE WITH SENGR IF GUIDANCE IS REQUIRED FOR TEMPORARY SUPPORTS & DEMOLITION SEQUENCE;
CONTRACTOR TO TRACE / LOCATE ALL BURIED SERVICES PRIOR TO WORK COMMENCEMENT & TO LIAISE WITH STATUTORY AUTHORITIES FOR ANY WORKS TO SERVICES THAT MAY BE REQUIRED
ELEMENTS TO BE REMOVED OR MODIFIED IN SUCH A MANNER AS TO FACILITATE THE PROPOSED LAYOUT & DESIRED APPEARANCE
ALL DISTURBED SURFACES TO BE MADE GOOD INCLUDING DECORATION
ALL DIMENSIONS TBC ON SITE
IF IN DOUBT ASK!

In the absence of a particular detail or for further clarification, the first point of reference must be made by referring to the relevant guidance contained in the ABC Warranty Technical Manual Version 11, SCAN THE QR CODE FOR ACCESS TO THIS MANUAL

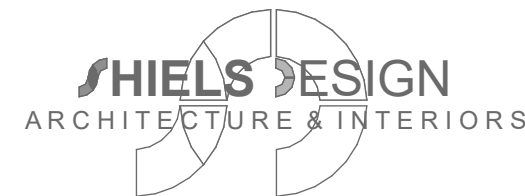


07931906057 © SHIELDS DESIGN LTD All rights reserved
<http://www.shieldsdesign.com> studio@shieldsdesign.com
SCALEBAR: 1:50(2CM=1M) 1:100(1CM=1M) 1:200(1CM=2M) 1:500(1CM=5M)

REV: DATE: DETAILS:
CLIENT:
TRANG TRAN
SITE LOCATION:
19 TYNDALL AVENUE MOSTON M40 9PL
DWG TITLE:
Elevations EXISTING
SCALE @ A3: 1:100
DWG No: **A.01.1.6**
STATUS: PRELIMINARY
Rev:
DATE: 18/03/2024

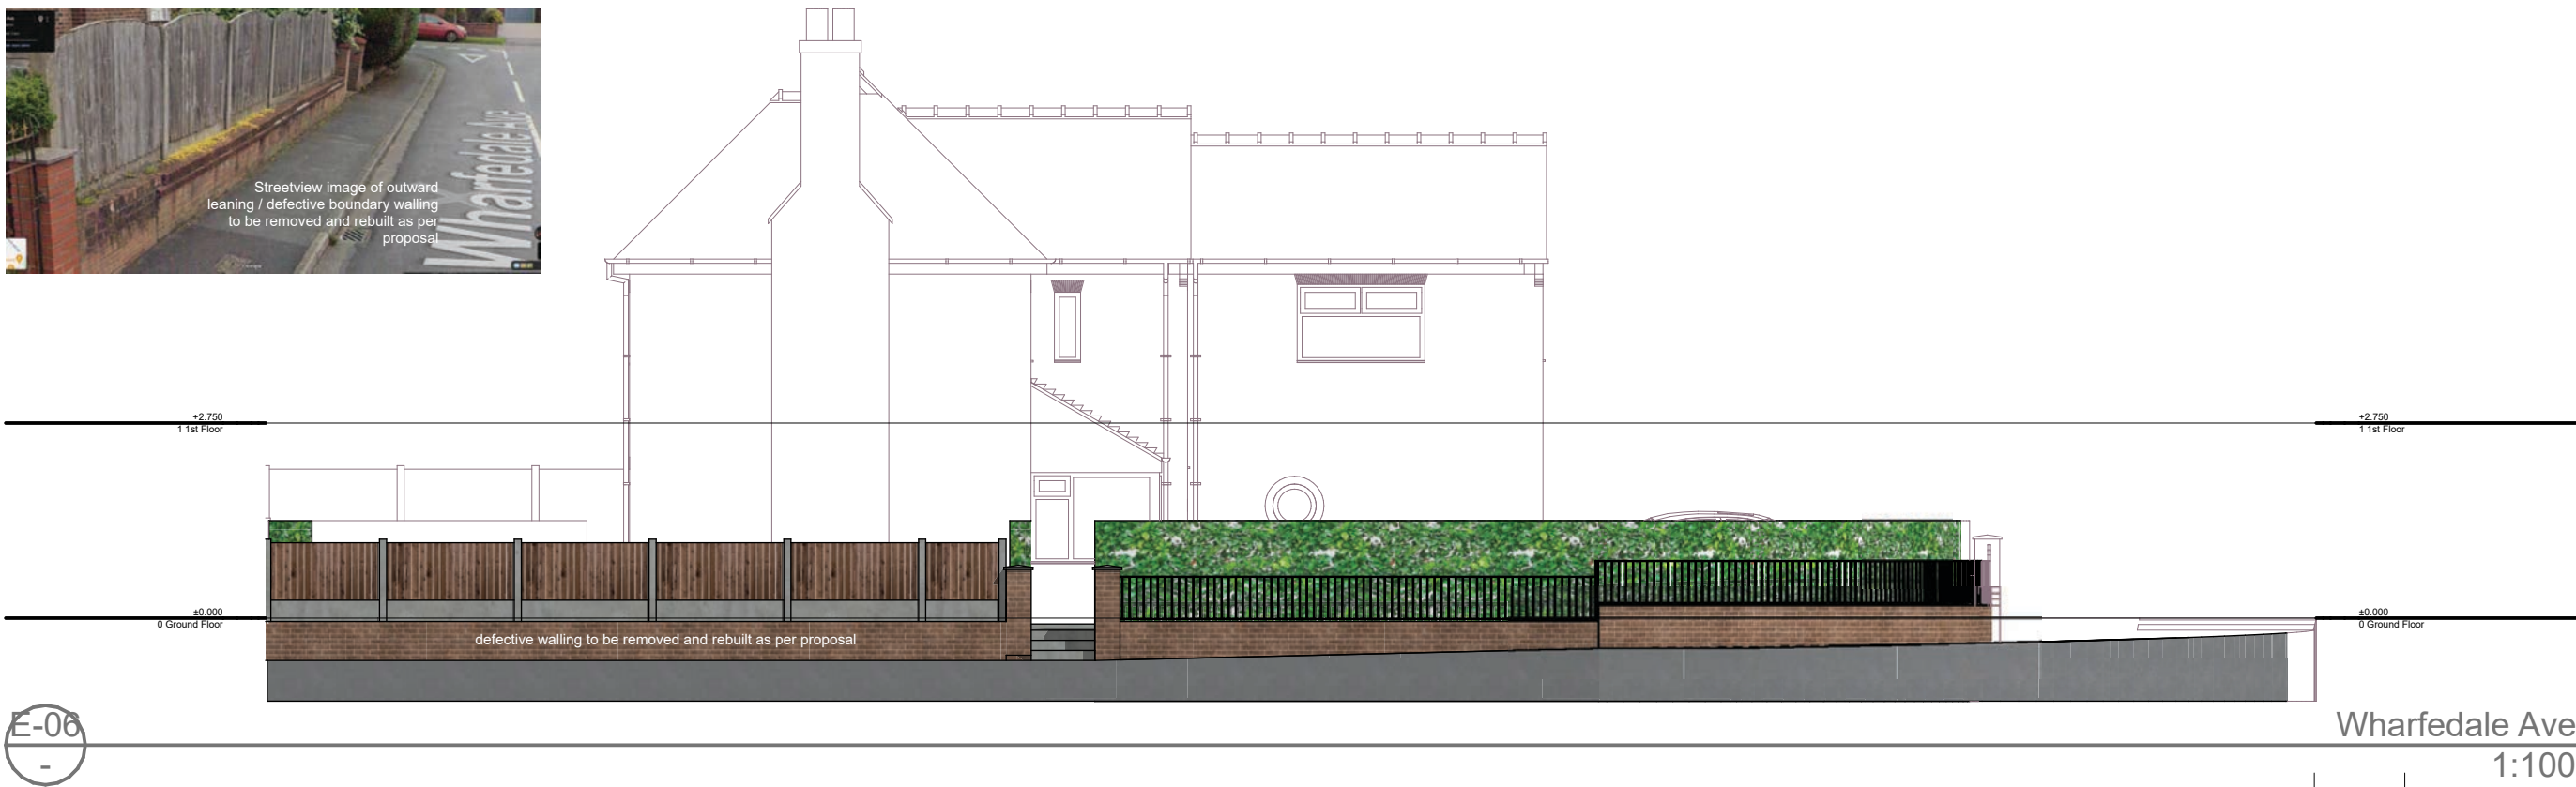

ALL DESIGN WORK IS SUBJECT TO STATUTORY APPROVALS AND MAY REQUIRE AMENDMENT:
3D VISUALS ARE FOR ILLUSTRATION PURPOSE ONLY, INCLUDING ANY ASSOCIATED BIMX MODELLING:
CONTRACTOR TO CHECK ALL DIMENSIONS AND DETAILS, ON SITE PRIOR SUBMITTING TENDER AND PLACING ORDERS FOR MATERIALS OR FOR FABRICATION PURPOSES:
NOTE: WHERE PLANS ARE GENERATED FROM DIMENSIONS AND PHOTOS PROVIDED BY CLIENT, THE CONTRACTOR MUST CHECK FOR ACCURACY & WORKABILITY PRIOR TO COMMENCEMENT, ANY DISCREPANCY MUST BE REPORTED IMMEDIATELY.
THIS INFORMATION IS NOT TRANSFERABLE AND GRANTING LICENSE FOR USE OF THIS INFORMATION BY ANY OTHER PARTY IS DONE SO ON THE CONDITIONAL BASIS THAT THE LICENSEE CARRIES OUT THEIR OWN DIMENSIONAL CHECKS FOR ACCURACY, OTHERWISE THE USE OF THIS INFORMATION IS PROHIBITED.
THESE DRAWINGS HAVE BEEN PRODUCED FOR PLANNING &/OR BUILDING REGULATIONS PURPOSES ONLY AS MAY BE REQUIRED; FURTHER AMENDMENT MAY BE REQUIRED TO ACHIEVE COMPLIANCE WITH STATUTORY REQUIREMENTS.
CONTRACTOR MUST ASSESS ENTIRE SCOPE OF WORKS ON SITE AND INCORPORATE ALL THAT IS REQUIRED TO ENABLE SUBMISSION OF A BONAFIDE TENDER.
CLIENT MUST SPECIFY FINISHES AND WHETHER ANY EXTERNAL SUBCONTRACTORS ARE TO BE USED, MAIN CONTRACTOR TO INCLUDE FOR ANY BWIC WITH FACILITATING SUBCONTRACTORS PACKAGES EG: CLIENT APPOINTED SPECIALIST BATHROOM/KITCHEN DESIGN & INSTALLATIONS ETC.
CONTRACTOR MUST LIAISE WITH SENGR IF GUIDANCE IS REQUIRED FOR TEMPORARY SUPPORTS & DEMOLITION SEQUENCE;
CONTRACTOR TO TRACE / LOCATE ALL BURIED SERVICES PRIOR TO WORK COMMENCEMENT & TO LIAISE WITH STATUTORY AUTHORITIES FOR ANY WORKS TO SERVICES THAT MAY BE REQUIRED
ELEMENTS TO BE REMOVED OR MODIFIED IN SUCH A MANNER AS TO FACILITATE THE PROPOSED LAYOUT & DESIRED APPEARANCE
ALL DISTURBED SURFACES TO BE MADE GOOD INCLUDING DECORATION
ALL DIMENSIONS TBC ON SITE
IF IN DOUBT ASK!

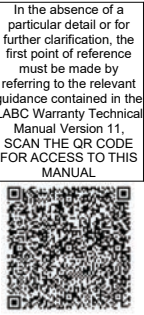

SHIELS DESIGN
ARCHITECTURE & INTERIORS


07931906057 © SHIELS DESIGN LTD All rights reserved
<http://www.shielsdesign.com> studio@shielsdesign.com

SCALEBAR: 1:50(2CM=1M) 1:100(1CM=1M) 1:200(1CM=2M) 1:500(1CM=5M)

REV:	DATE:	DETAILS:
CLIENT:		
TRANG TRAN		
SITE LOCATION:		
19 TYNDALL AVENUE MOSTON M40 9PL		
DWG TITLE:		
Streetscene elevations EXISTING		
SCALE @ A3: 1:100		
DWG No: A.01.1.7		
STATUS: PRELIMINARY		
Rev: DATE: 18/03/2024		



In the absence of a particular detail or for further clarification, the first point of reference must be made by referring to the relevant guidance contained in the LABC Warranty Technical Manual Version 11, SCAN THE QR CODE FOR ACCESS TO THIS MANUAL

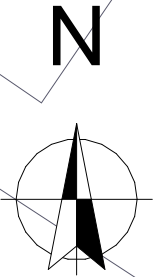

WHARFEDALE AVENUE

TYNDALL AVENUE



REV B 240318 RENDER REMOVED, BOUNDARY TREATMENT MODIFIED

REV A 240209 RENDER OMITTED FROM REBUILT BOUNDARY WALL, CURVED SECTION DROPPED TO 600MM HIGH, SLATTED INFILL FENCING ADDED FOR VISIBILITY/HIGHWAY SAFETY, AMOUNT OF RENDER TO MAIN DWELLING REDUCED, CHIMNEY BREAST RETAINED, IN RESPONSE TO PLANNER'S CONCERNS

REV: DATE: DETAILS:

CLIENT: TRANG TRAN

SITE LOCATION:

19 TYNDALL AVENUE MOSTON M40 9PL

DWG TITLE:

Site Plan PROPOSED

SCALE @ A3: 1:200


DWG No: A.01.2.1

STATUS: PRELIMINARY

Rev: A

DATE: 18/03/2024


ALL DESIGN WORK IS SUBJECT TO STATUTORY APPROVALS AND MAY REQUIRE AMENDMENT:
3D VISUALS ARE FOR ILLUSTRATION PURPOSE ONLY, INCLUDING ANY ASSOCIATED BIMX MODELLING:
CONTRACTOR TO CHECK ALL DIMENSIONS AND DETAILS, ON SITE PRIOR SUBMITTING TENDER AND PLACING ORDERS FOR MATERIALS OR FOR FABRICATION PURPOSES:
NOTE: WHERE PLANS ARE GENERATED FROM DIMENSIONS AND PHOTOS PROVIDED BY CLIENT, THE CONTRACTOR MUST CHECK FOR ACCURACY & WORKABILITY PRIOR TO COMMENCEMENT. ANY DISCREPANCY MUST BE REPORTED IMMEDIATELY.
THIS INFORMATION IS NOT TRANSFERRABLE AND GRANTING LICENSE FOR USE OF THIS INFORMATION BY ANY OTHER PARTY IS DONE SO ON THE CONDITIONAL BASIS THAT THE LICENSEE CARRIES OUT THEIR OWN DIMENSIONAL CHECKS FOR ACCURACY, OTHERWISE THE USE OF THIS INFORMATION IS PROHIBITED.
THESE DRAWINGS HAVE BEEN PRODUCED FOR PLANNING &/OR BUILDING REGULATIONS PURPOSES ONLY AS MAY BE REQUIRED; FURTHER AMENDMENT MAY BE REQUIRED TO ACHIEVE COMPLIANCE WITH STATUTORY REQUIREMENTS.
CONTRACTOR MUST ASSESS ENTIRE SCOPE OF WORKS ON SITE AND INCORPORATE ALL THAT IS REQUIRED TO ENABLE SUBMISSION OF A BONAFIDE TENDER.
CLIENT MUST SPECIFY FINISHES AND WHETHER ANY EXTERNAL SUBCONTRACTORS ARE TO BE USED, MAIN CONTRACTOR TO INCLUDE FOR ANY BWIC WITH FACILITATING SUBCONTRACTORS PACKAGES EG, CLIENT APPOINTED SPECIALIST BATHROOM/KITCHEN DESIGN & INSTALLATIONS ETC.
CONTRACTOR MUST LIAISE WITH SENGR IF GUIDANCE IS REQUIRED FOR TEMPORARY SUPPORTS & DEMOLITION SEQUENCE:
CONTRACTOR TO TRACE / LOCATE ALL BURIED SERVICES PRIOR TO WORK COMMENCEMENT & TO LIAISE WITH STATUTORY AUTHORITIES FOR ANY WORKS TO SERVICES THAT MAY BE REQUIRED
ELEMENTS TO BE REMOVED OR MODIFIED IN SUCH A MANNER AS TO FACILITATE THE PROPOSED LAYOUT & DESIRED APPEARANCE
ALL DISTURBED SURFACES TO BE MADE GOOD INCLUDING DECORATION
ALL DIMENSIONS TBC ON SITE
IF IN DOUBT ASK!

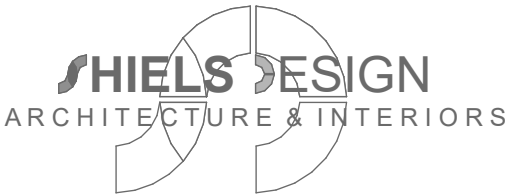

07931906057 © SHIELDS DESIGN LTD All rights reserved

http://www.shieldsdesign.com studio@shieldsdesign.com

SCALEBAR: 1:50(2CM=1M) 1:100(1CM=1M) 1:200(1CM=2M) 1:500(1CM=5M)

 

RENDER OMITTED FROM REBUILT BOUNDARY WALL, CURVED SECTION DROPPED TO 600MM HIGH, SLATTED INFILL FENCING ADDED FOR VISIBILITY/HIGHWAY SAFETY, AMOUNT OF RENDER TO MAIN DWELLING REDUCED, CHIMNEY BREAST RETAINED, IN RESPONSE TO PLANNER'S CONCERNS

CLIENT:
TRANG TRAN

SITE LOCATION:

19 TYNDALL AVENUE MOSTON M40 9PL

DWG TITLE: _____

0. Ground Floor PROPOSED

SCALE @ A3: 1:50

DWG No: A.01.2.2	Rev: A
STATUS: PRELIMINARY	DATE: 18/03/2024

ALL DESIGN WORK IS SUBJECT TO STATUTORY APPROVALS AND MAY REQUIRE AMENDMENT:
3D VISUALS ARE FOR ILLUSTRATION PURPOSE ONLY, INCLUDING ANY ASSOCIATED BIMX MODELLING:
CONTRACTOR TO CHECK ALL DIMENSIONS AND DETAILS, ON SITE PRIOR SUBMITTING TENDER AND PLACING ORDERS FOR MATERIALS OR FOR FABRICATION PURPOSES:
NOTE: WHERE PLANS ARE GENERATED FROM DIMENSIONS AND PHOTOS PROVIDED BY CLIENT, THE CONTRACTOR MUST CHECK FOR ACCURACY & WORKABILITY PRIOR TO COMMENCEMENT, ANY DISCREPANCY MUST BE REPORTED IMMEDIATELY.
THIS INFORMATION IS NOT TRANSFERRABLE AND GRANTING LICENSE FOR USE OF THIS INFORMATION BY ANY OTHER PARTY IS DONE SO ON THE CONDITIONAL BASIS THAT THE LICENSEE CARRIES OUT THEIR OWN DIMENSIONAL CHECKS FOR ACCURACY, OTHERWISE THE USE OF THIS INFORMATION IS PROHIBITED.
THESE DRAWINGS HAVE BEEN PRODUCED FOR PLANNING &/OR BUILDING REGULATIONS PURPOSES ONLY, AS MAY BE REQUIRED; FURTHER AMENDMENT MAY BE REQUIRED TO ACHIEVE COMPLIANCE WITH STATUTORY REQUIREMENTS.
CONTRACTOR MUST ASSURE ENTIRE SCOPE OF WORKS ON SITE AND INCORPORATE ALL THAT IS REQUIRED TO ENABLE SUBMISSION OF A BONAFIDE TENDER.
CLIENT MUST SPECIFY FINISHES AND WHETHER ANY EXTERNAL SUBCONTRACTORS ARE TO BE USED, MAIN CONTRACTOR TO INCLUDE FOR ANY BWIC WITH FACILITATING SUBCONTRACTORS PACKAGES E.G. CLIENT APPOINTED SPECIALIST BATHROOM/KITCHEN DESIGN & INSTALLATIONS ETC.
CONTRACTOR MUST LIAISE WITH SENGIR IF GUIDANCE IS REQUIRED FOR TEMPORARY STRUCTURES & DEMOLITION SEQUENCE;
CONTRACTOR TO TRACE / LOCATE ALL BURIED SERVICES PRIOR TO WORK COMMENCEMENT & TO LIAISE WITH STATUTORY AUTHORITIES FOR ANY WORKS TO SERVICES THAT MAY BE REQUIRED
ELEMENTS TO BE REMOVED OR MODIFIED IN SUCH A MANNER AS TO FACILITATE THE PROPOSED LAYOUT & DESIRED APPEARANCE
ALL DISTURBED SURFACES TO BE MADE GOOD INCLUDING DECORATION
ALL DIMENSIONS TBC ON SITE




In the absence of a particular detail or for further clarification, the first point of reference must be made by referring to the relevant guidance contained in the LABC Warranty Technical Manual Version 11, SCAN THE QR CODE FOR ACCESS TO THIS MANUAL

E-03 ▼

▼ E-02

▼ E-04

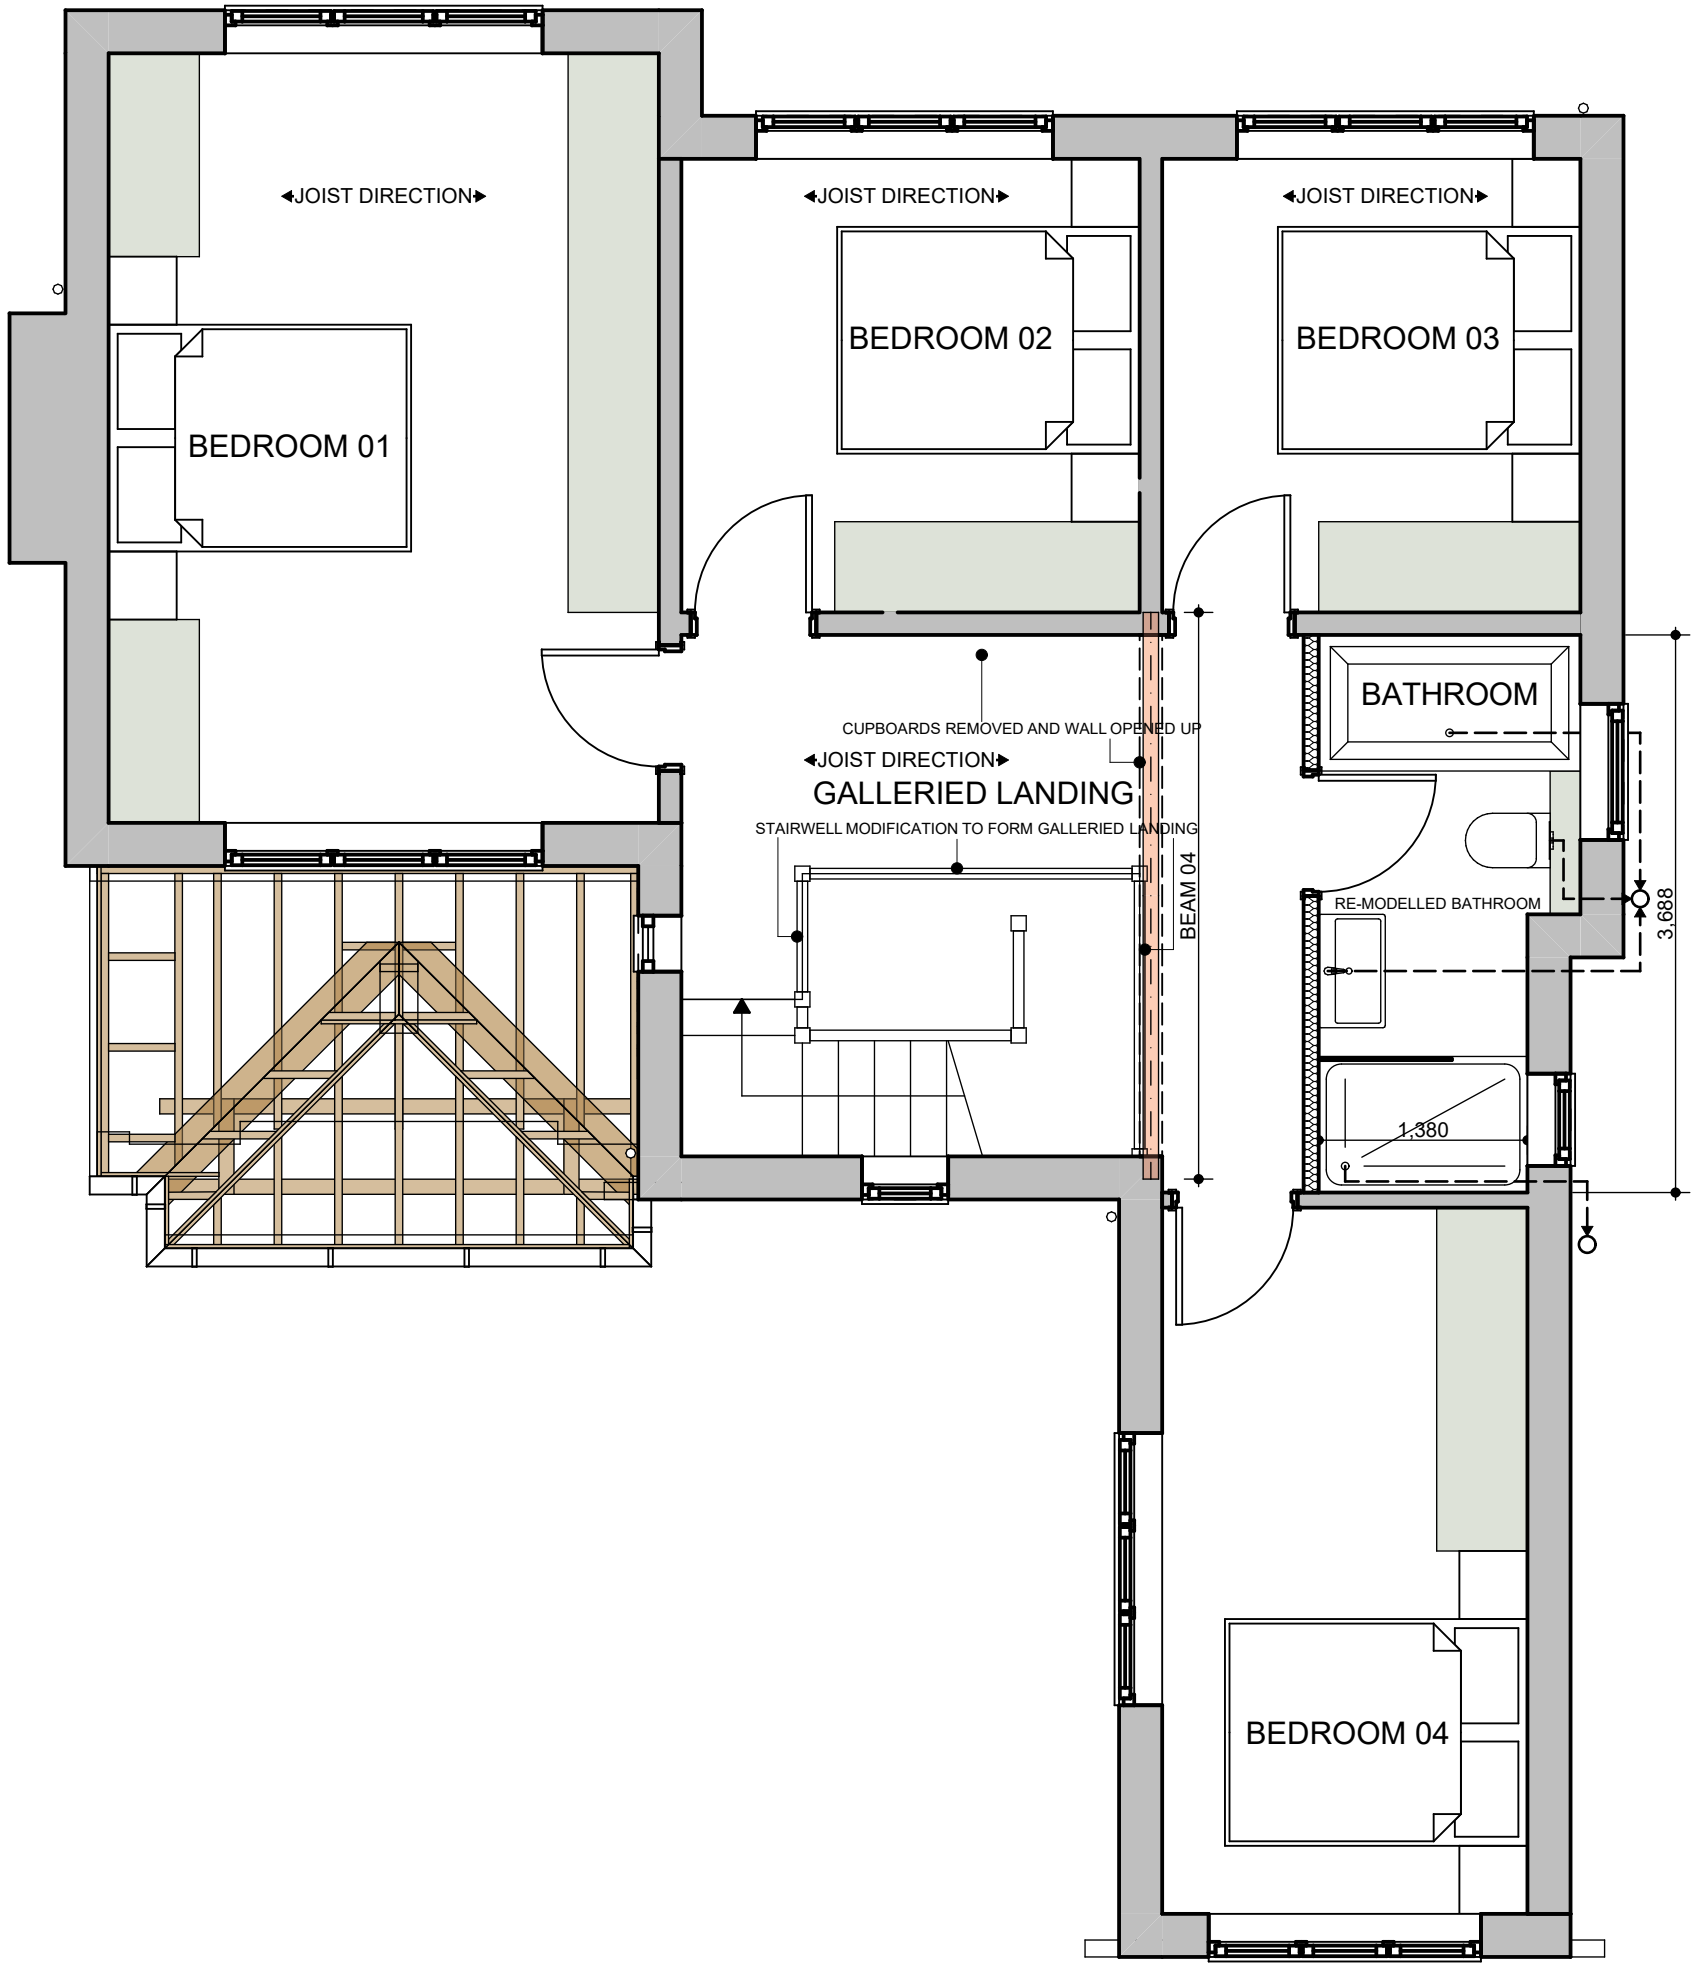

1
-

1st Floor
1:50

REV B 240318 RENDER REMOVED, BOUNDARY TREATMENT MODIFIED

REV A 240209 RENDER OMITTED FROM REBUILT BOUNDARY WALL, CURVED SECTION DROPPED TO 600MM HIGH, SLATTED INFILL FENCING ADDED FOR VISIBILITY/HIGHWAY SAFETY, AMOUNT OF RENDER TO MAIN DWELLING REDUCED, CHIMNEY BREAST RETAINED, IN RESPONSE TO PLANNER'S CONCERNS

REV: DATE: DETAILS:

CLIENT: TRANG TRAN

SITE LOCATION: 19 TYNDALL AVENUE MOSTON M40 9PL

DWG TITLE: 1. 1st Floor PROPOSED

SCALE @ A3: 1:50

DWG No: A.01.2.3

STATUS: PRELIMINARY

Rev: A

DATE: 18/03/2024

ALL DESIGN WORK IS SUBJECT TO STATUTORY APPROVALS AND MAY REQUIRE AMENDMENT:
3D VISUALS ARE FOR ILLUSTRATION PURPOSE ONLY, INCLUDING ANY ASSOCIATED BIMX MODELLING:
CONTRACTOR TO CHECK ALL DIMENSIONS AND DETAILS, ON SITE PRIOR SUBMITTING TENDER AND PLACING ORDERS FOR MATERIALS OR FOR FABRICATION PURPOSES:
NOTE: WHERE PLANS ARE GENERATED FROM DIMENSIONS AND PHOTOS PROVIDED BY CLIENT, THE CONTRACTOR MUST CHECK FOR ACCURACY & WORKABILITY PRIOR TO COMMENCEMENT. ANY DISCREPANCY MUST BE REPORTED IMMEDIATELY.
THIS INFORMATION IS NOT TRANSFERABLE AND GRANTING LICENSE FOR USE OF THIS INFORMATION BY ANY OTHER PARTY IS DONE SO ON THE CONDITIONAL BASIS THAT THE LICENSEE CARRIES OUT THEIR OWN DIMENSIONAL CHECKS FOR ACCURACY, OTHERWISE THE USE OF THIS INFORMATION IS PROHIBITED.
THESE DRAWINGS HAVE BEEN PRODUCED FOR PLANNING &/OR BUILDING REGULATIONS PURPOSES ONLY, AS MAY BE REQUIRED; FURTHER AMENDMENT MAY BE REQUIRED TO ACHIEVE COMPLIANCE WITH STATUTORY REQUIREMENTS.
CONTRACTOR MUST ASSESS ENTIRE SCOPE OF WORKS ON SITE AND INCORPORATE ALL THAT IS REQUIRED TO ENABLE SUBMISSION OF A BONAFIDE TENDER.
CLIENT MUST SPECIFY FINISHES AND WHETHER ANY EXTERNAL SUBCONTRACTORS ARE TO BE USED, MAIN CONTRACTOR TO INCLUDE FOR ANY BWIC WITH FACILITATING SUBCONTRACTORS PACKAGES EG, CLIENT APPOINTED SPECIALIST BATHROOM/KITCHEN DESIGN & INSTALLATIONS ETC.
CONTRACTOR MUST LIAISE WITH SENGR IF GUIDANCE IS REQUIRED FOR TEMPORARY SUPPORTS & DEMOLITION SEQUENCE:
CONTRACTOR TO TRACE / LOCATE ALL BURIED SERVICES PRIOR TO WORK COMMENCEMENT & TO LIAISE WITH STATUTORY AUTHORITIES FOR ANY WORKS TO SERVICES THAT MAY BE REQUIRED
ELEMENTS TO BE REMOVED OR MODIFIED IN SUCH A MANNER AS TO FACILITATE THE PROPOSED LAYOUT & DESIRED APPEARANCE
ALL DISTURBED SURFACES TO BE MADE GOOD INCLUDING DECORATION
ALL DIMENSIONS TBC ON SITE
IF IN DOUBT ASK!

SHIELDS DESIGN
ARCHITECTURE & INTERIORS


07931906057 © SHIELDS DESIGN LTD All rights reserved
<http://www.shieldsdesign.com> studio@shieldsdesign.com

SCALEBAR: 1:50(2CM=1M) 1:100(1CM=1M) 1:200(1CM=2M) 1:500(1CM=5M)



In the absence of a particular detail or for further clarification, the first point of reference must be made by referring to the relevant guidance contained in the LABC Warranty Technical Manual Version 11, SCAN THE QR CODE FOR ACCESS TO THIS MANUAL

E-03 ▼

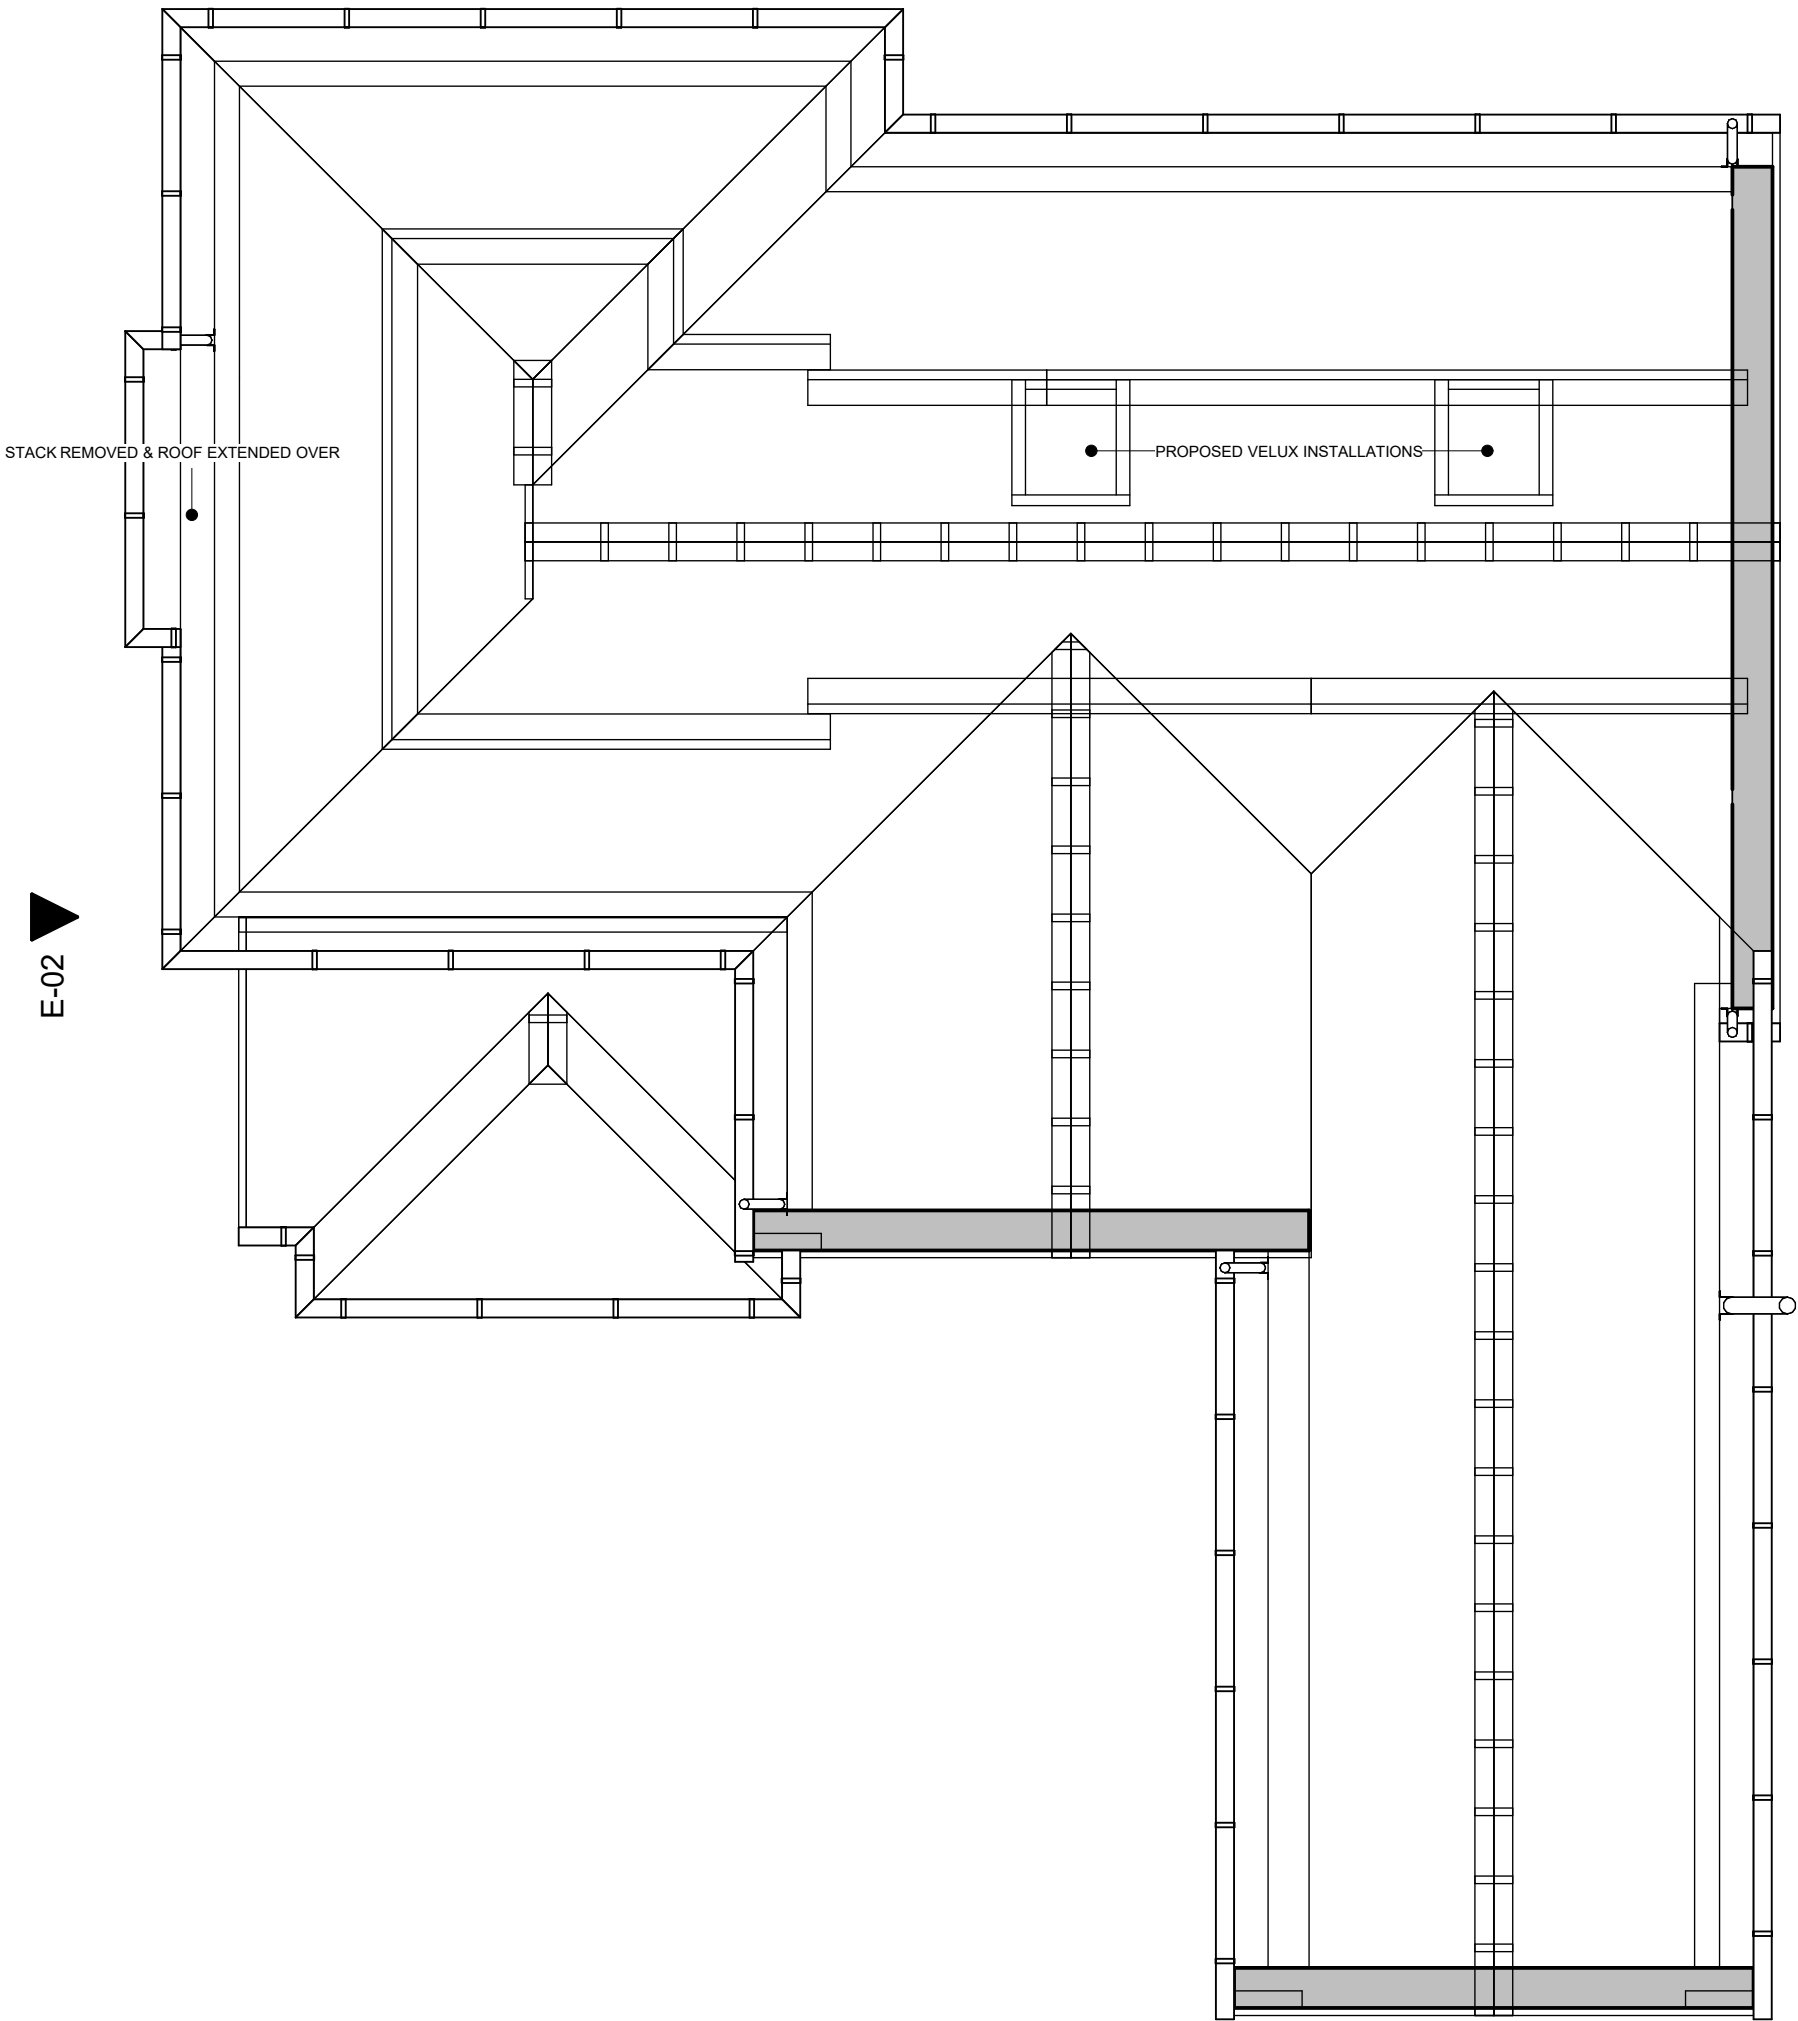

1
-

Roof
1:50

ALL DESIGN WORK IS SUBJECT TO STATUTORY APPROVALS AND MAY REQUIRE AMENDMENT:
3D VISUALS ARE FOR ILLUSTRATION PURPOSE ONLY, INCLUDING ANY ASSOCIATED BIMX MODELLING:
CONTRACTOR TO CHECK ALL DIMENSIONS AND DETAILS, ON SITE PRIOR SUBMITTING TENDER AND PLACING ORDERS FOR MATERIALS OR FOR FABRICATION PURPOSES:
NOTE: WHERE PLANS ARE GENERATED FROM DIMENSIONS AND PHOTOS PROVIDED BY CLIENT, THE CONTRACTOR MUST CHECK FOR ACCURACY & WORKABILITY PRIOR TO COMMENCEMENT. ANY DISCREPANCY MUST BE REPORTED IMMEDIATELY.
THIS INFORMATION IS NOT TRANSFERRABLE AND GRANTING LICENSE FOR USE OF THIS INFORMATION BY ANY OTHER PARTY IS DONE SO ON THE CONDITIONAL BASIS THAT THE LICENSEE CARRIES OUT THEIR OWN DIMENSIONAL CHECKS FOR ACCURACY, OTHERWISE THE USE OF THIS INFORMATION IS PROHIBITED.
THESE DRAWINGS HAVE BEEN PRODUCED FOR PLANNING &/OR BUILDING REGULATIONS PURPOSES ONLY AS MAY BE REQUIRED; FURTHER AMENDMENT MAY BE REQUIRED TO ACHIEVE COMPLIANCE WITH STATUTORY REQUIREMENTS.
CONTRACTOR MUST ASSESS ENTIRE SCOPE OF WORKS ON SITE AND INCORPORATE ALL THAT IS REQUIRED TO ENABLE SUBMISSION OF A BONAFIDE TENDER.
CLIENT MUST SPECIFY FINISHES AND WHETHER ANY EXTERNAL SUBCONTRACTORS ARE TO BE USED, MAIN CONTRACTOR TO INCLUDE FOR ANY BWIC WITH FACILITATING SUBCONTRACTORS PACKAGES EG, CLIENT APPOINTED SPECIALIST BATHROOM/KITCHEN DESIGN & INSTALLATIONS ETC.
CONTRACTOR MUST LIAISE WITH SENGR IF GUIDANCE IS REQUIRED FOR TEMPORARY SUPPORTS & DEMOLITION SEQUENCE:
CONTRACTOR TO TRACE / LOCATE ALL BURIED SERVICES PRIOR TO WORK COMMENCEMENT & TO LIAISE WITH STATUTORY AUTHORITIES FOR ANY WORKS TO SERVICES THAT MAY BE REQUIRED
ELEMENTS TO BE REMOVED OR MODIFIED IN SUCH A MANNER AS TO FACILITATE THE PROPOSED LAYOUT & DESIRED APPEARANCE
ALL DISTURBED SURFACES TO BE MADE GOOD INCLUDING DECORATION
ALL DIMENSIONS TBC ON SITE
IF IN DOUBT ASK!



07931906057 © SHIELDS DESIGN LTD All rights reserved
<http://www.shieldsdesign.com> studio@shieldsdesign.com
SCALEBAR: 1:50(2CM=1M) 1:100(1CM=1M) 1:200(1CM=2M) 1:500(1CM=5M)

REV B 240318 RENDER REMOVED, BOUNDARY TREATMENT MODIFIED
REV A 240209 RENDER OMITTED FROM REBUILT BOUNDARY WALL, CURVED SECTION DROPPED TO 600MM HIGH, SLATTED INFILL FENCING ADDED FOR VISIBILITY/HIGHWAY SAFETY, AMOUNT OF RENDER TO MAIN DWELLING REDUCED, CHIMNEY BREAST RETAINED, IN RESPONSE TO PLANNER'S CONCERNS
REV: DATE: DETAILS:
CLIENT: TRANG TRAN
SITE LOCATION: 19 TYNDALL AVENUE MOSTON M40 9PL
DWG TITLE: 2. Roof PROPOSED
SCALE @ A3: 1:50
DWG No: A.01.2.4
STATUS: PRELIMINARY
Rev: A
DATE: 18/03/2024



E-01
-
South East Elevation
1:100



E-02
-
South West Elevation
1:100




E-03
-
North West Elevation
1:100



E-4
-
North East Elevation
1:100

ALL DESIGN WORK IS SUBJECT TO STATUTORY APPROVALS AND MAY REQUIRE AMENDMENT:
3D VISUALS ARE FOR ILLUSTRATION PURPOSE ONLY, INCLUDING ANY ASSOCIATED BIMX MODELLING:
CONTRACTOR TO CHECK ALL DIMENSIONS AND DETAILS, ON SITE PRIOR SUBMITTING TENDER AND PLACING ORDERS FOR MATERIALS OR FOR FABRICATION PURPOSES:
NOTE: WHERE PLANS ARE GENERATED FROM DIMENSIONS AND PHOTOS PROVIDED BY CLIENT, THE CONTRACTOR MUST CHECK FOR ACCURACY & WORKABILITY PRIOR TO COMMENCEMENT, ANY DISCREPANCY MUST BE REPORTED IMMEDIATELY.
THIS INFORMATION IS NOT TRANSFERABLE AND GRANTING LICENSE FOR USE OF THIS INFORMATION BY ANY OTHER PARTY IS DONE SO ON THE CONDITIONAL BASIS THAT THE LICENSEE CARRIES OUT THEIR OWN DIMENSIONAL CHECKS FOR ACCURACY, OTHERWISE THE USE OF THIS INFORMATION IS PROHIBITED.
THESE DRAWINGS HAVE BEEN PRODUCED FOR PLANNING &/OR BUILDING REGULATIONS PURPOSES ONLY AS MAY BE REQUIRED; FURTHER AMENDMENT MAY BE REQUIRED TO ACHIEVE COMPLIANCE WITH STATUTORY REQUIREMENTS.
CONTRACTOR MUST ASSESS ENTIRE SCOPE OF WORKS ON SITE AND INCORPORATE ALL THAT IS REQUIRED TO ENABLE SUBMISSION OF A BONAFIDE TENDER.
CLIENT MUST SPECIFY FINISHES AND WHETHER ANY EXTERNAL SUBCONTRACTORS ARE TO BE USED, MAIN CONTRACTOR TO INCLUDE FOR ANY BWIC WITH FACILITATING SUBCONTRACTORS PACKAGES EG: CLIENT APPOINTED SPECIALIST BATHROOM/KITCHEN DESIGN & INSTALLATIONS ETC.
CONTRACTOR MUST LIAISE WITH SENGIR IF GUIDANCE IS REQUIRED FOR TEMPORARY SUPPORTS & DEMOLITION SEQUENCE;
CONTRACTOR TO TRACE / LOCATE ALL BURIED SERVICES PRIOR TO WORK COMMENCEMENT & TO LIAISE WITH STATUTORY AUTHORITIES FOR ANY WORKS TO SERVICES THAT MAY BE REQUIRED
ELEMENTS TO BE REMOVED OR MODIFIED IN SUCH A MANNER AS TO FACILITATE THE PROPOSED LAYOUT & DESIRED APPEARANCE
ALL DISTURBED SURFACES TO BE MADE GOOD INCLUDING DECORATION
ALL DIMENSIONS TBC ON SITE
IF IN DOUBT ASK!

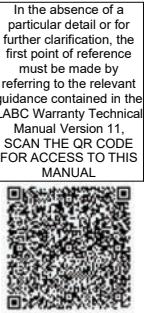


SHIELDS DESIGN
ARCHITECTURE & INTERIORS



07931906057 © SHIELDS DESIGN LTD All rights reserved
<http://www.shieldsdesign.com> studio@shieldsdesign.com

SCALEBAR: 1:50(2CM=1M) 1:100(1CM=1M) 1:200(1CM=2M) 1:500(1CM=5M)

REV B 240318	RENDER REMOVED, BOUNDARY TREATMENT MODIFIED
REV A 240209	RENDER OMITTED FROM REBUILT BOUNDARY WALL, CURVED SECTION DROPPED TO 600MM HIGH, SLATTED INFILL FENCING ADDED FOR VISIBILITY/HIGHWAY SAFETY, AMOUNT OF RENDER TO MAIN DWELLING REDUCED, CHIMNEY BREAST RETAINED, IN RESPONSE TO PLANNER'S CONCERNS
REV: DATE:	DETAILS:
CLIENT:	
TRANG TRAN	
SITE LOCATION:	
19 TYNDALL AVENUE MOSTON M40 9PL	
DWG TITLE:	
Elevations PROPOSED	
SCALE @ A3: 1:100	
DWG No: A.01.2.5	Rev: A
STATUS: PRELIMINARY	DATE: 18/03/2024

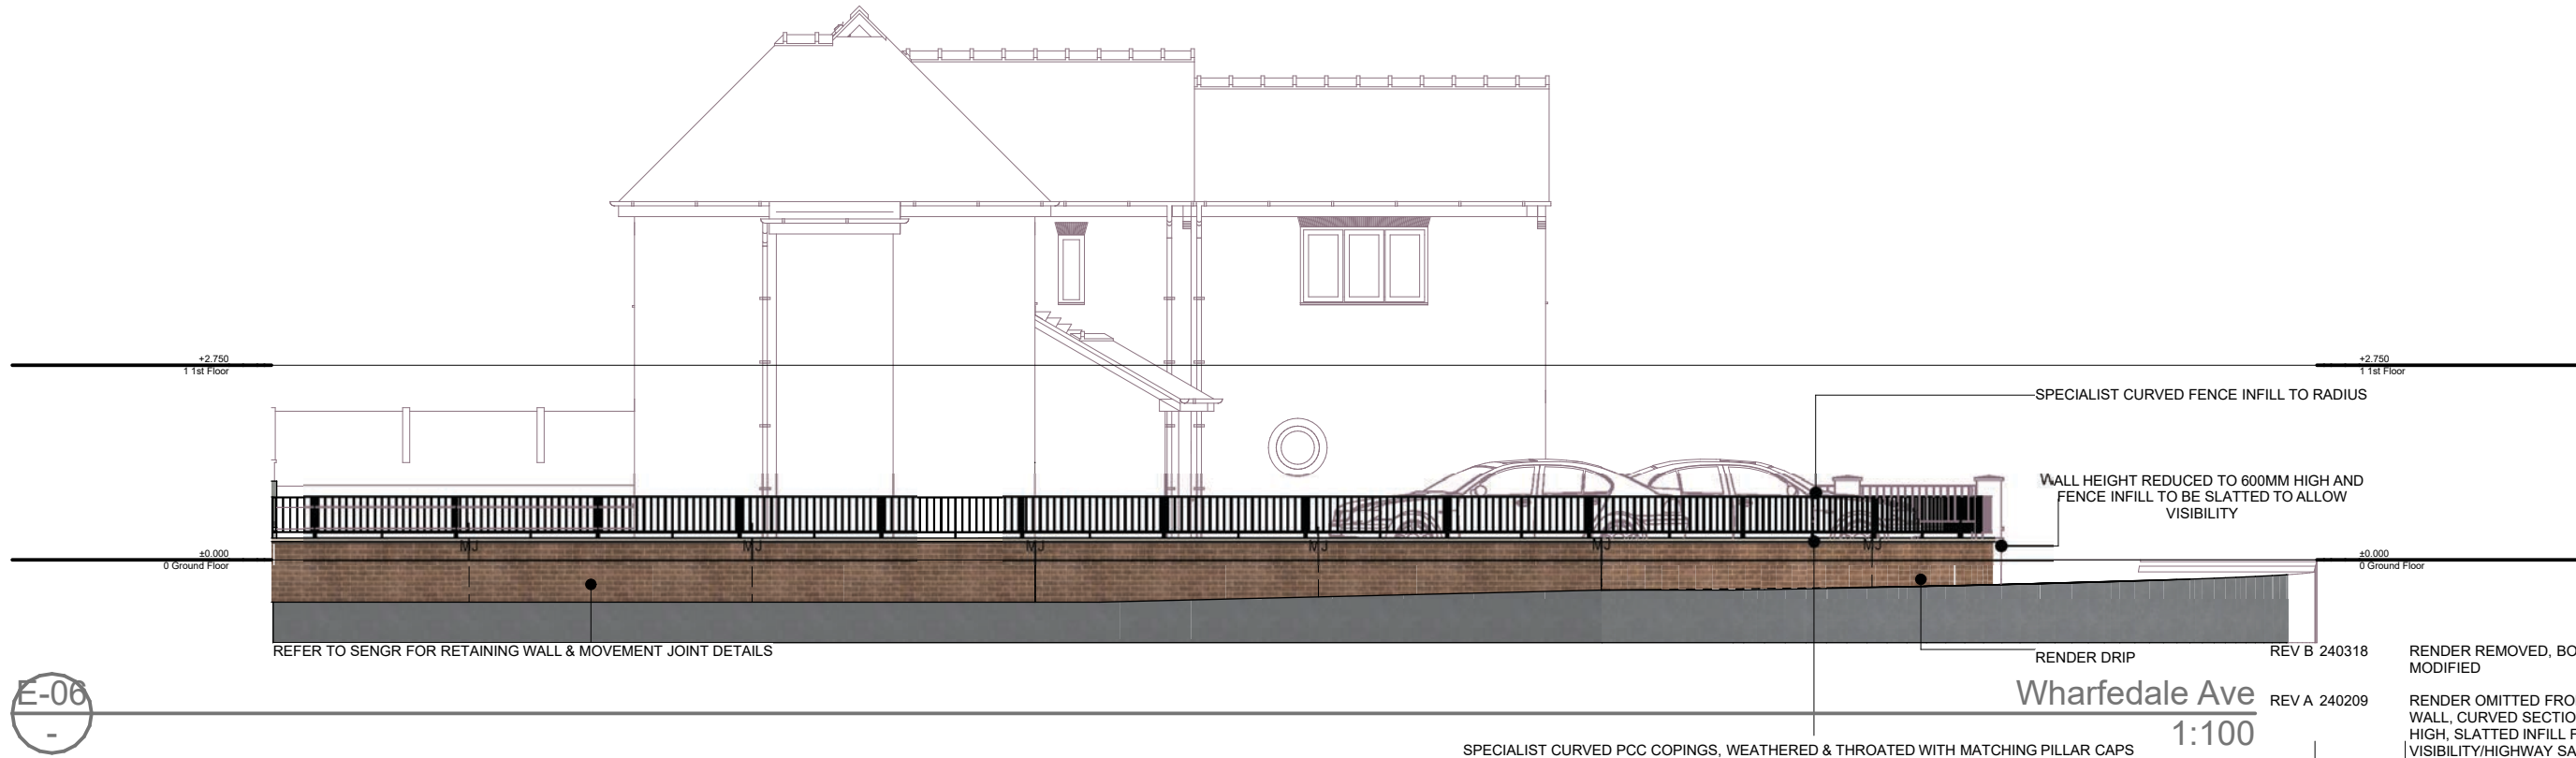

ALL DESIGN WORK IS SUBJECT TO STATUTORY APPROVALS AND MAY REQUIRE AMENDMENT:
3D VISUALS ARE FOR ILLUSTRATION PURPOSE ONLY, INCLUDING ANY ASSOCIATED BIMX MODELLING:
CONTRACTOR TO CHECK ALL DIMENSIONS AND DETAILS, ON SITE PRIOR SUBMITTING TENDER AND PLACING ORDERS FOR MATERIALS OR FOR FABRICATION PURPOSES:
NOTE: WHERE PLANS ARE GENERATED FROM DIMENSIONS AND PHOTOS PROVIDED BY CLIENT, THE CONTRACTOR MUST CHECK FOR ACCURACY & WORKABILITY PRIOR TO COMMENCEMENT, ANY DISCREPANCY MUST BE REPORTED IMMEDIATELY.
THIS INFORMATION IS NOT TRANSFERABLE AND GRANTING LICENSE FOR USE OF THIS INFORMATION BY ANY OTHER PARTY IS DONE SO ON THE CONDITIONAL BASIS THAT THE LICENSEE CARRIES OUT THEIR OWN DIMENSIONAL CHECKS FOR ACCURACY, OTHERWISE THE USE OF THIS INFORMATION IS PROHIBITED.
THESE DRAWINGS HAVE BEEN PRODUCED FOR PLANNING &/OR BUILDING REGULATIONS PURPOSES ONLY AS MAY BE REQUIRED; FURTHER AMENDMENT MAY BE REQUIRED TO ACHIEVE COMPLIANCE WITH STATUTORY REQUIREMENTS.
CONTRACTOR MUST ASSESS ENTIRE SCOPE OF WORKS ON SITE AND INCORPORATE ALL THAT IS REQUIRED TO ENABLE SUBMISSION OF A BONAFIDE TENDER.
CLIENT MUST SPECIFY FINISHES AND WHETHER ANY EXTERNAL SUBCONTRACTORS ARE TO BE USED, MAIN CONTRACTOR TO INCLUDE FOR ANY BWIC WITH FACILITATING SUBCONTRACTORS PACKAGES EG: CLIENT APPOINTED SPECIALIST BATHROOM/KITCHEN DESIGN & INSTALLATIONS ETC.
CONTRACTOR MUST LIAISE WITH SENG R IF GUIDANCE IS REQUIRED FOR TEMPORARY SUPPORTS & DEMOLITION SEQUENCE;
CONTRACTOR TO TRACE / LOCATE ALL BURIED SERVICES PRIOR TO WORK COMMENCEMENT & TO LIAISE WITH STATUTORY AUTHORITIES FOR ANY WORKS TO SERVICES THAT MAY BE REQUIRED
ELEMENTS TO BE REMOVED OR MODIFIED IN SUCH A MANNER AS TO FACILITATE THE PROPOSED LAYOUT & DESIRED APPEARANCE
ALL DISTURBED SURFACES TO BE MADE GOOD INCLUDING DECORATION
ALL DIMENSIONS TBC ON SITE
IF IN DOUBT ASK!

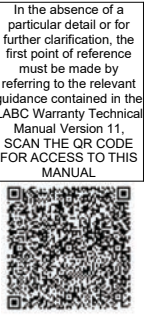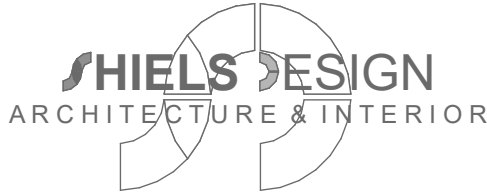

07931906057 © SHIELDS DESIGN LTD All rights reserved
<http://www.shieldsdesign.com> studio@shieldsdesign.com
SCALE BAR: 1:50(2CM=1M) 1:100(1CM=1M) 1:200(1CM=2M) 1:500(1CM=5M)

REV B 240318	RENDER REMOVED, BOUNDARY TREATMENT MODIFIED
REV A 240209	RENDER OMITTED FROM REBUILT BOUNDARY WALL, CURVED SECTION DROPPED TO 600MM HIGH, SLATTED INFILL FENCING ADDED FOR VISIBILITY/HIGHWAY SAFETY, AMOUNT OF RENDER TO MAIN DWELLING REDUCED, CHIMNEY BREAST RETAINED, IN RESPONSE TO PLANNER'S CONCERNS
REV: DATE:	DETAILS:
CLIENT:	TRANG TRAN
SITE LOCATION:	19 TYNDALL AVENUE MOSTON M40 9PL
DWG TITLE:	Streetscene elevations PROPOSED
SCALE @ A3: 1:100	DWG No: A.01.2.6
STATUS: PRELIMINARY	Rev: A
	DATE: 18/03/2024



In the absence of a particular detail or for further clarification, the first point of reference must be made by referring to the relevant guidance contained in the LABC Warranty Technical Manual Version 11, SCAN THE QR CODE FOR ACCESS TO THIS MANUAL



ALL DESIGN WORK IS SUBJECT TO STATUTORY APPROVALS AND MAY REQUIRE AMENDMENT:
3D VISUALS ARE FOR ILLUSTRATION PURPOSE ONLY, INCLUDING ANY ASSOCIATED BIMX MODELLING:
CONTRACTOR TO CHECK ALL DIMENSIONS AND DETAILS, ON SITE PRIOR SUBMITTING TENDER AND PLACING ORDERS FOR MATERIALS OR FOR FABRICATION PURPOSES:
NOTE: WHERE PLANS ARE GENERATED FROM DIMENSIONS AND PHOTOS PROVIDED BY CLIENT, THE CONTRACTOR MUST CHECK FOR ACCURACY & WORKABILITY PRIOR TO COMMENCEMENT. ANY DISCREPANCY MUST BE REPORTED IMMEDIATELY.
THIS INFORMATION IS NOT TRANSFERRABLE AND GRANTING LICENSE FOR USE OF THIS INFORMATION BY ANY OTHER PARTY IS DONE SO ON THE CONDITIONAL BASIS THAT THE LICENSEE CARRIES OUT THEIR OWN DIMENSIONAL CHECKS FOR ACCURACY, OTHERWISE THE USE OF THIS INFORMATION IS PROHIBITED.
THESE DRAWINGS HAVE BEEN PRODUCED FOR PLANNING &/OR BUILDING REGULATIONS PURPOSES ONLY AS MAY BE REQUIRED; FURTHER AMENDMENT MAY BE REQUIRED TO ACHIEVE COMPLIANCE WITH STATUTORY REQUIREMENTS.
CONTRACTOR MUST ASSESS ENTIRE SCOPE OF WORKS ON SITE AND INCORPORATE ALL THAT IS REQUIRED TO ENABLE SUBMISSION OF A BONAFIDE TENDER.
CLIENT MUST SPECIFY FINISHES AND WHETHER ANY EXTERNAL SUBCONTRACTORS ARE TO BE USED, MAIN CONTRACTOR TO INCLUDE FOR ANY BWIC WITH FACILITATING SUBCONTRACTORS PACKAGES EG, CLIENT APPOINTED SPECIALIST BATHROOM/KITCHEN DESIGN & INSTALLATIONS ETC.
CONTRACTOR MUST LIAISE WITH SENGR IF GUIDANCE IS REQUIRED FOR TEMPORARY SUPPORTS & DEMOLITION SEQUENCE:
CONTRACTOR TO TRACE / LOCATE ALL BURIED SERVICES PRIOR TO WORK COMMENCEMENT & TO LIAISE WITH STATUTORY AUTHORITIES FOR ANY WORKS TO SERVICES THAT MAY BE REQUIRED
ELEMENTS TO BE REMOVED OR MODIFIED IN SUCH A MANNER AS TO FACILITATE THE PROPOSED LAYOUT & DESIRED APPEARANCE
ALL DISTURBED SURFACES TO BE MADE GOOD INCLUDING DECORATION
ALL DIMENSIONS TBC ON SITE
IF IN DOUBT ASK!

SHIELS DESIGN

ARCHITECTURE & INTERIORS

07931906057

SHIELS DESIGN LTD All rights reserved

http://www.shielsdesign.com

studio@shielsdesign.com

1 0.5 0 1 2 3 4 5

SCALEBAR: 1:50(2CM=1M) 1:100(1CM=1M) 1:200(1CM=2M) 1:500(1CM=5M)

REV B 240318	RENDER REMOVED, BOUNDARY TREATMENT MODIFIED
REV A 240209	RENDER OMITTED FROM REBUILT BOUNDARY WALL, CURVED SECTION DROPPED TO 600MM HIGH, SLATTED INFILL FENCING ADDED FOR VISIBILITY/HIGHWAY SAFETY, AMOUNT OF RENDER TO MAIN DWELLING REDUCED, CHIMNEY BREAST RETAINED, IN RESPONSE TO PLANNER'S CONCERNS
REV:	DATE:
CLIENT:	DETAILS:
TRANG TRAN	
SITE LOCATION:	
19 TYNDALL AVENUE MOSTON M40 9PL	
DWG TITLE:	
MODEL SCREENSHOTS PROPOSED	
SCALE @ A3:	
DWG No: A.01.2.7	Rev: A
STATUS: PRELIMINARY	DATE: 18/03/2024